



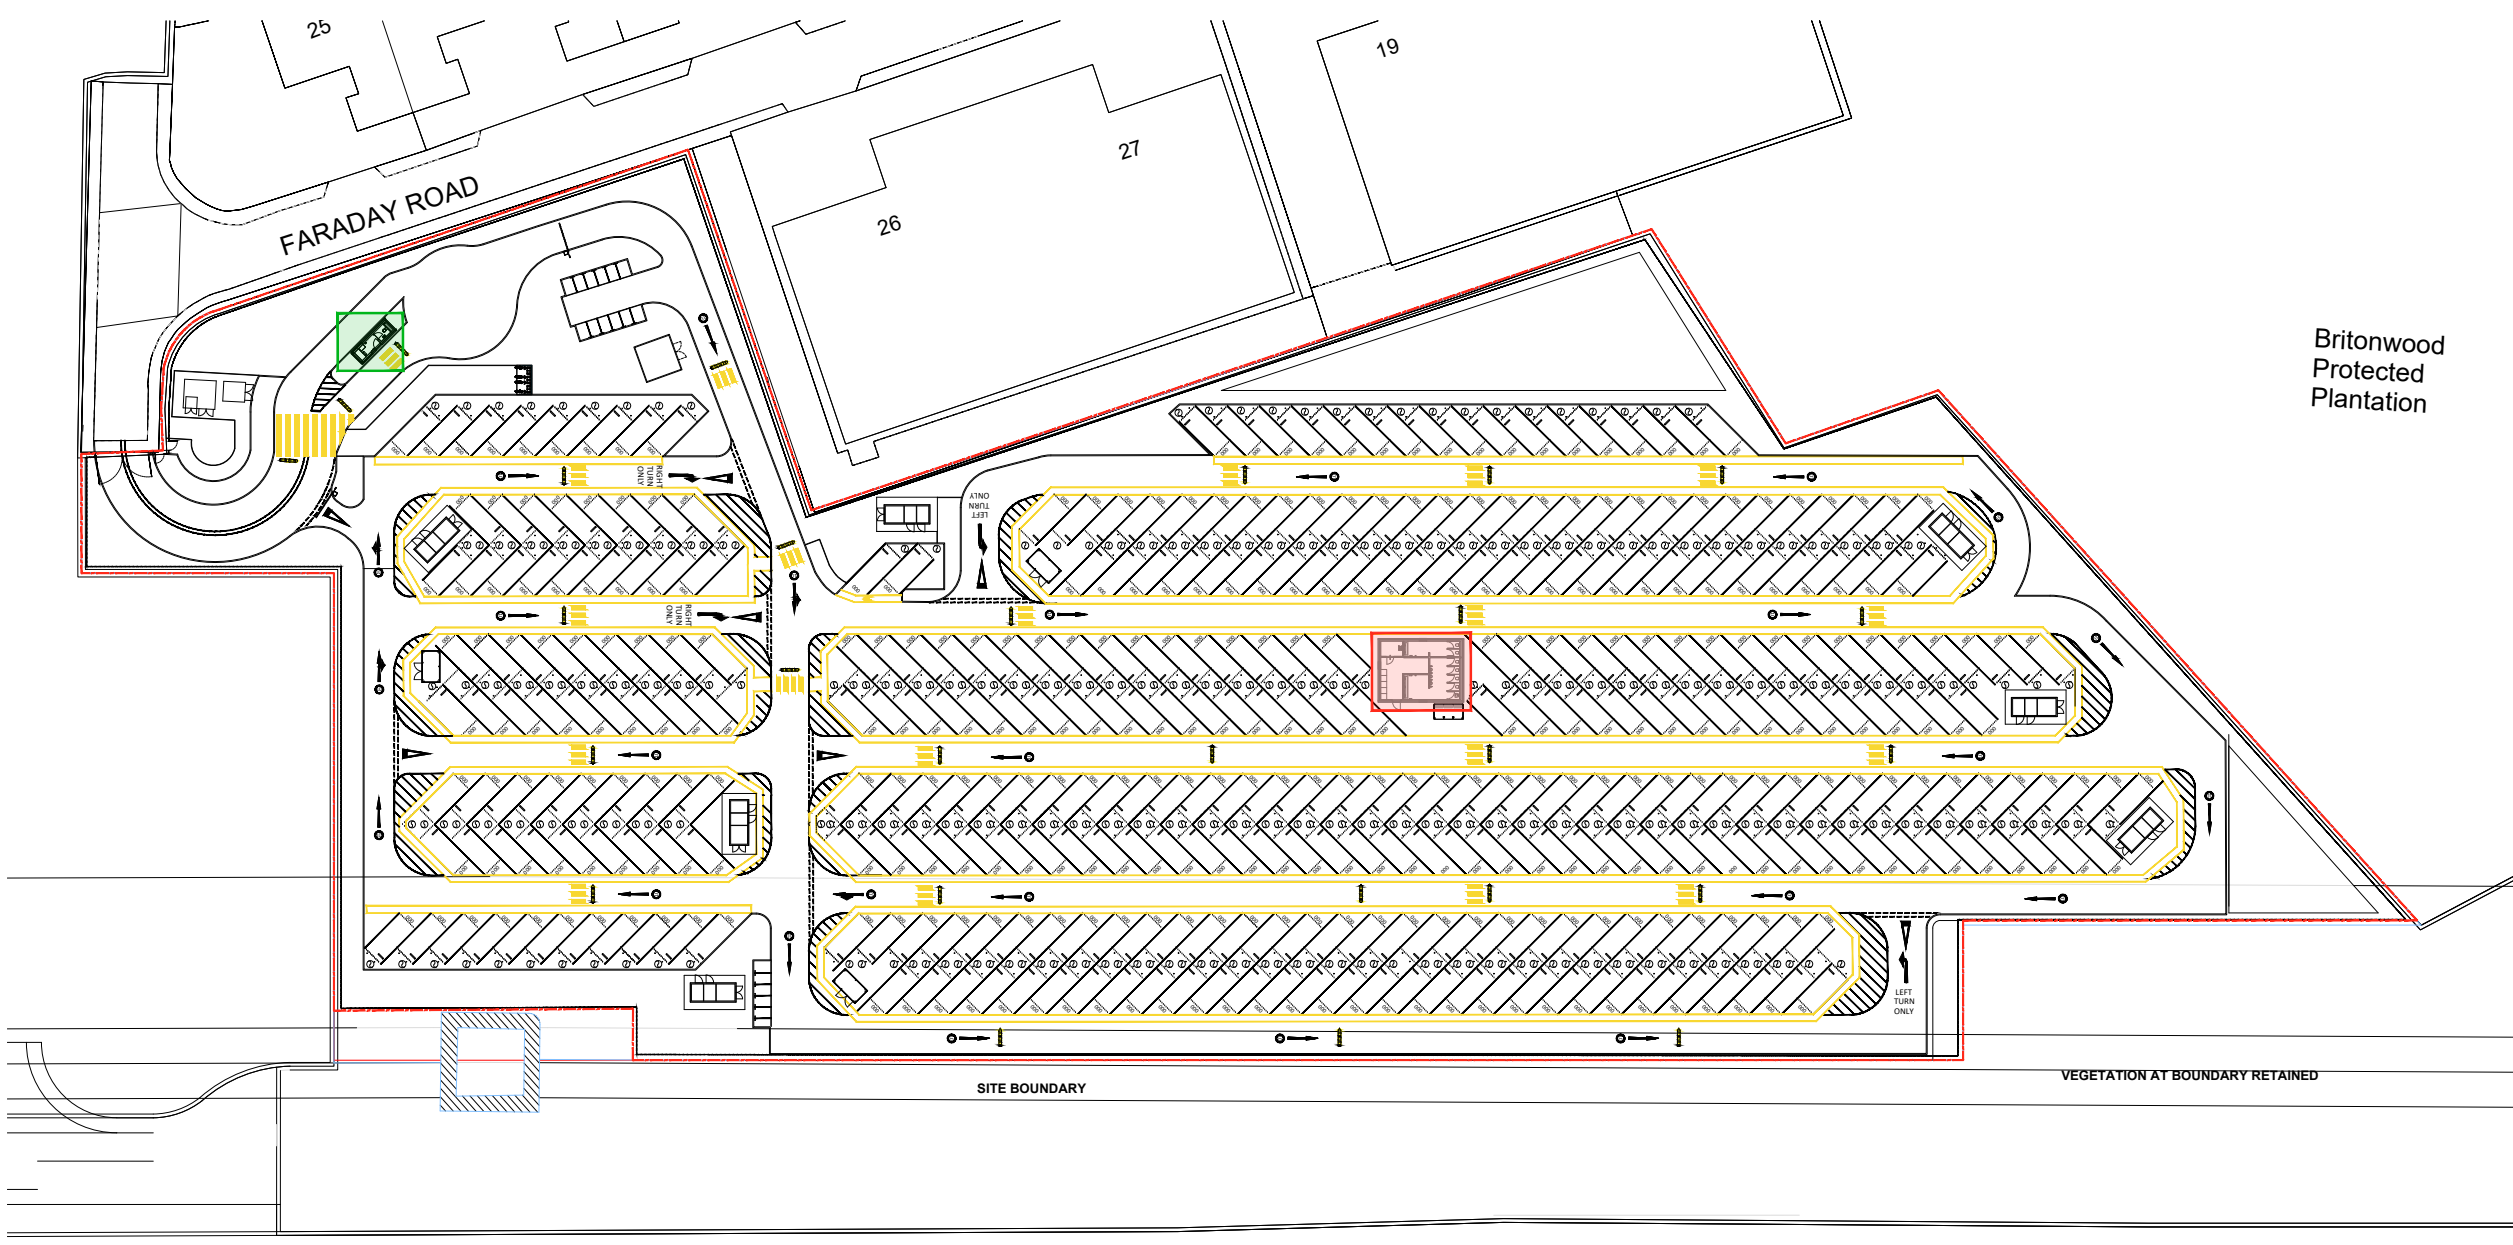

PROPOSED SITE PLAN
1:1000

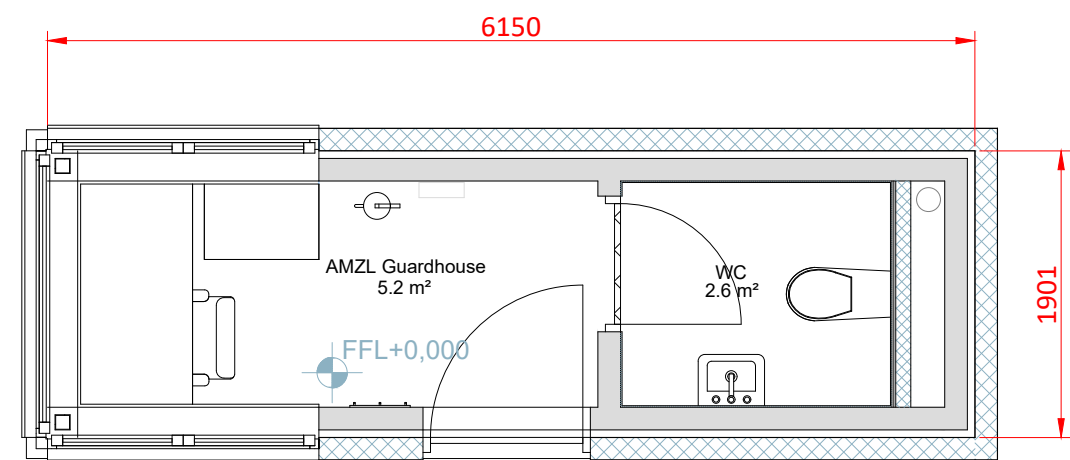


GUARD HOUSE PLAN
SCALE 1:50


GUARD HUT MATERIALS

EXTERNAL WALL
METAL FACED INSULATED COMPOSITE FLAT PANEL
COLOUR - TBC
ROOF
CONCRETE WITH INSULATION ON A SLOPE. WITH
DOUBLE PLY ROOF MEMBRANE FINISH.
POLYESTER POWDER COATED ALUMINUM ROOF
COPING FLASHING


EXTERNAL DOORS
INSULATED STEEL FACED OUTWARD OPENING
DOOR WITH MORTICE LOCK AND LEVER HANDLE
COLOUR - TBC
WINDOWS
DOUBLE GLAZED
ALUMINIUM FRAMED
COLOUR - RAL 7016 ANTHRACITE GREY

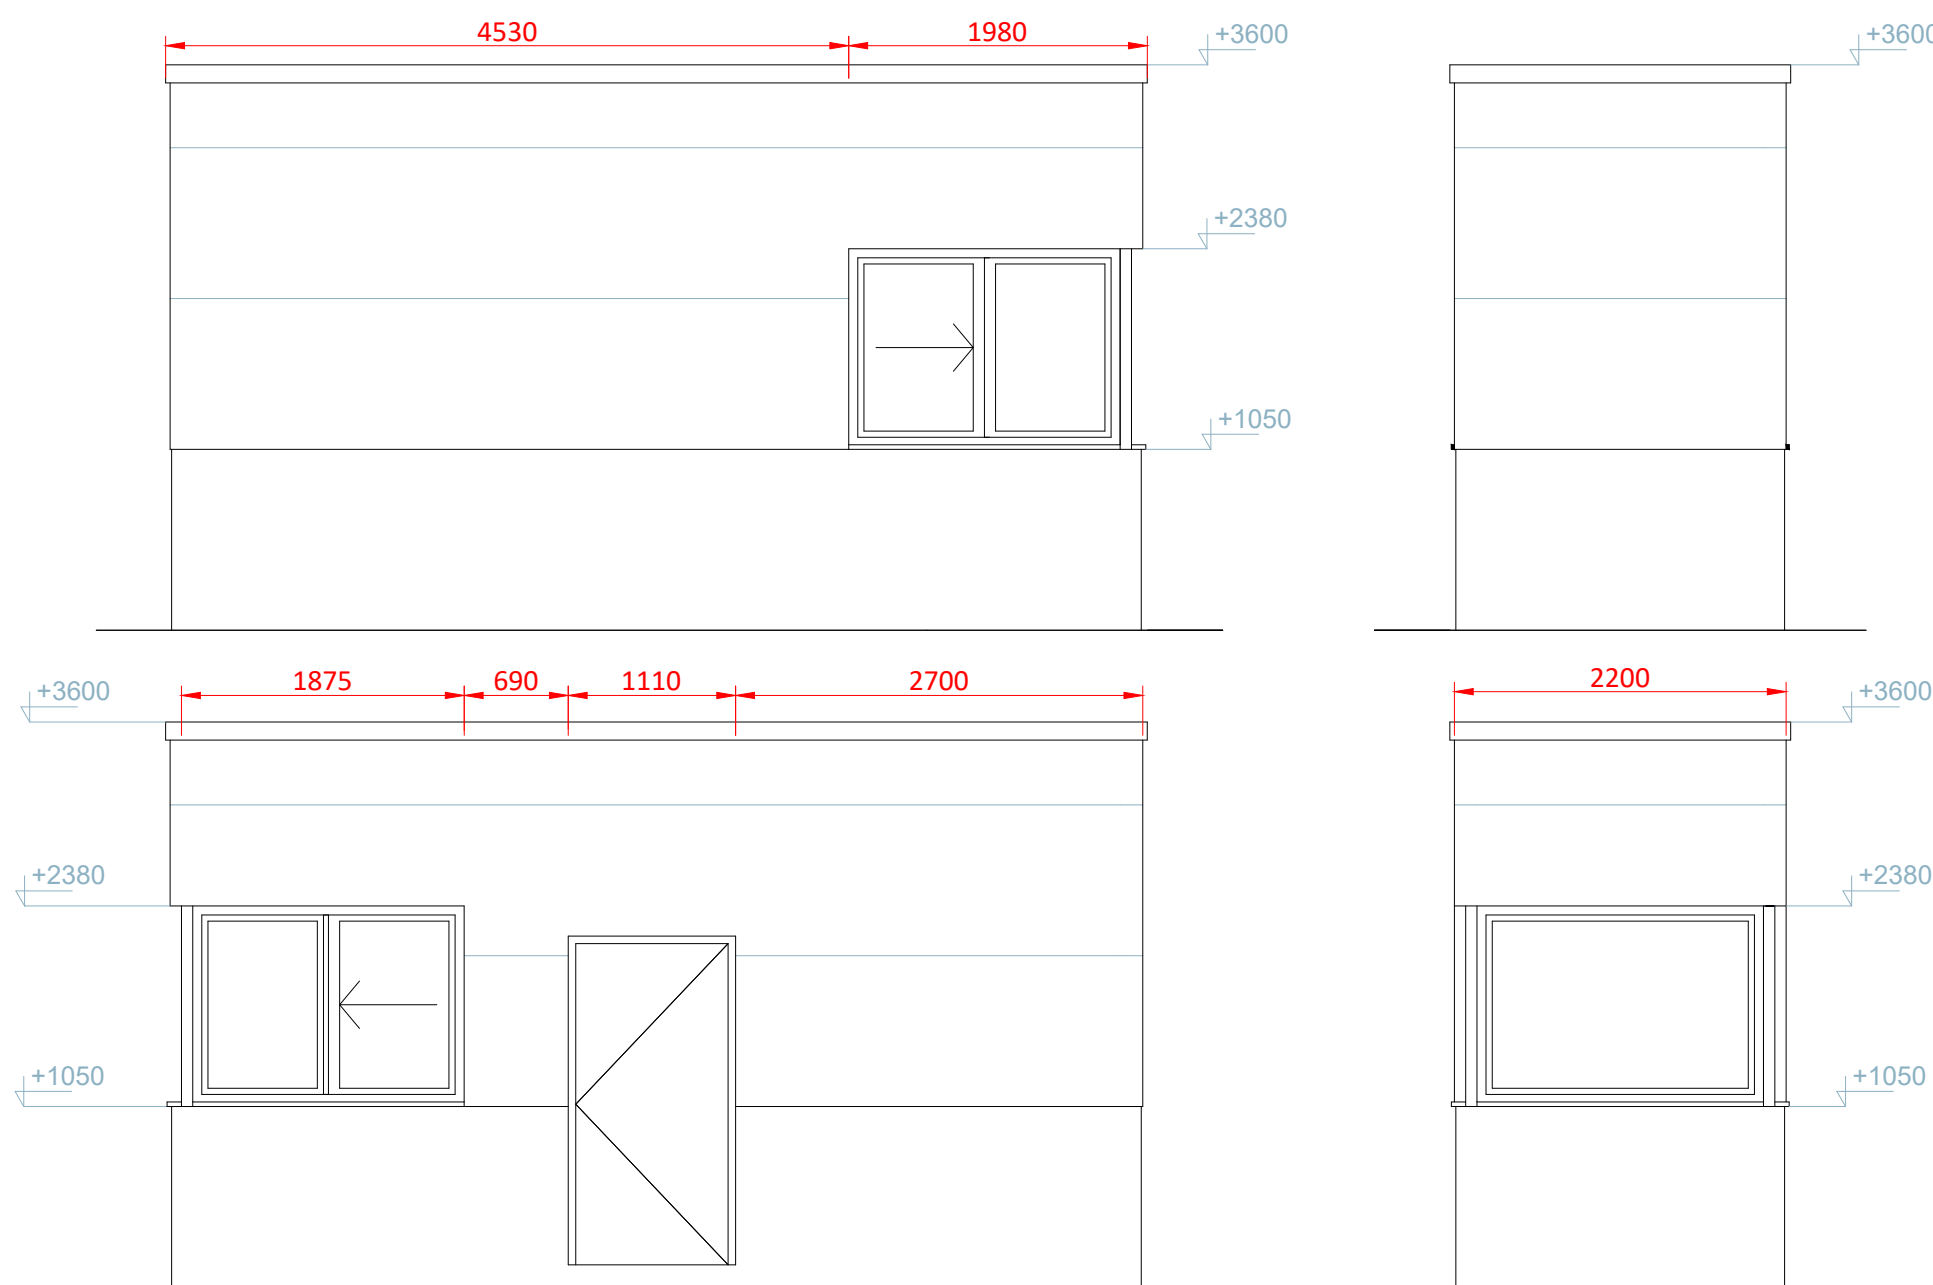


GUARD HOUSE ELEVATIONS
SCALE 1:50

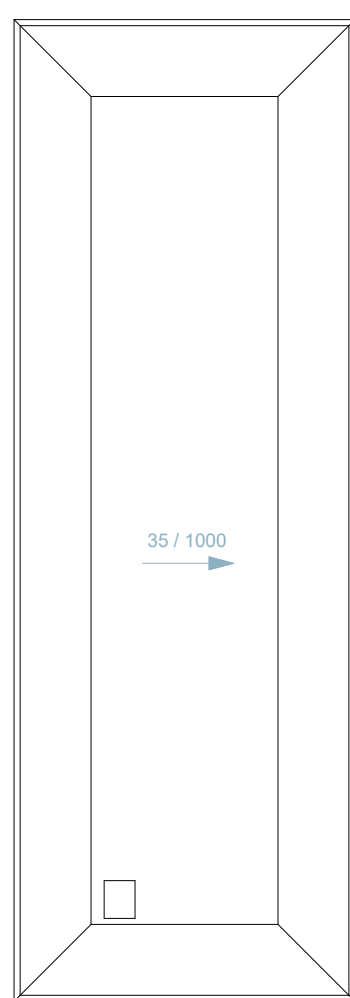


GUARD HOUSE ROOF PLAN
SCALE 1:50

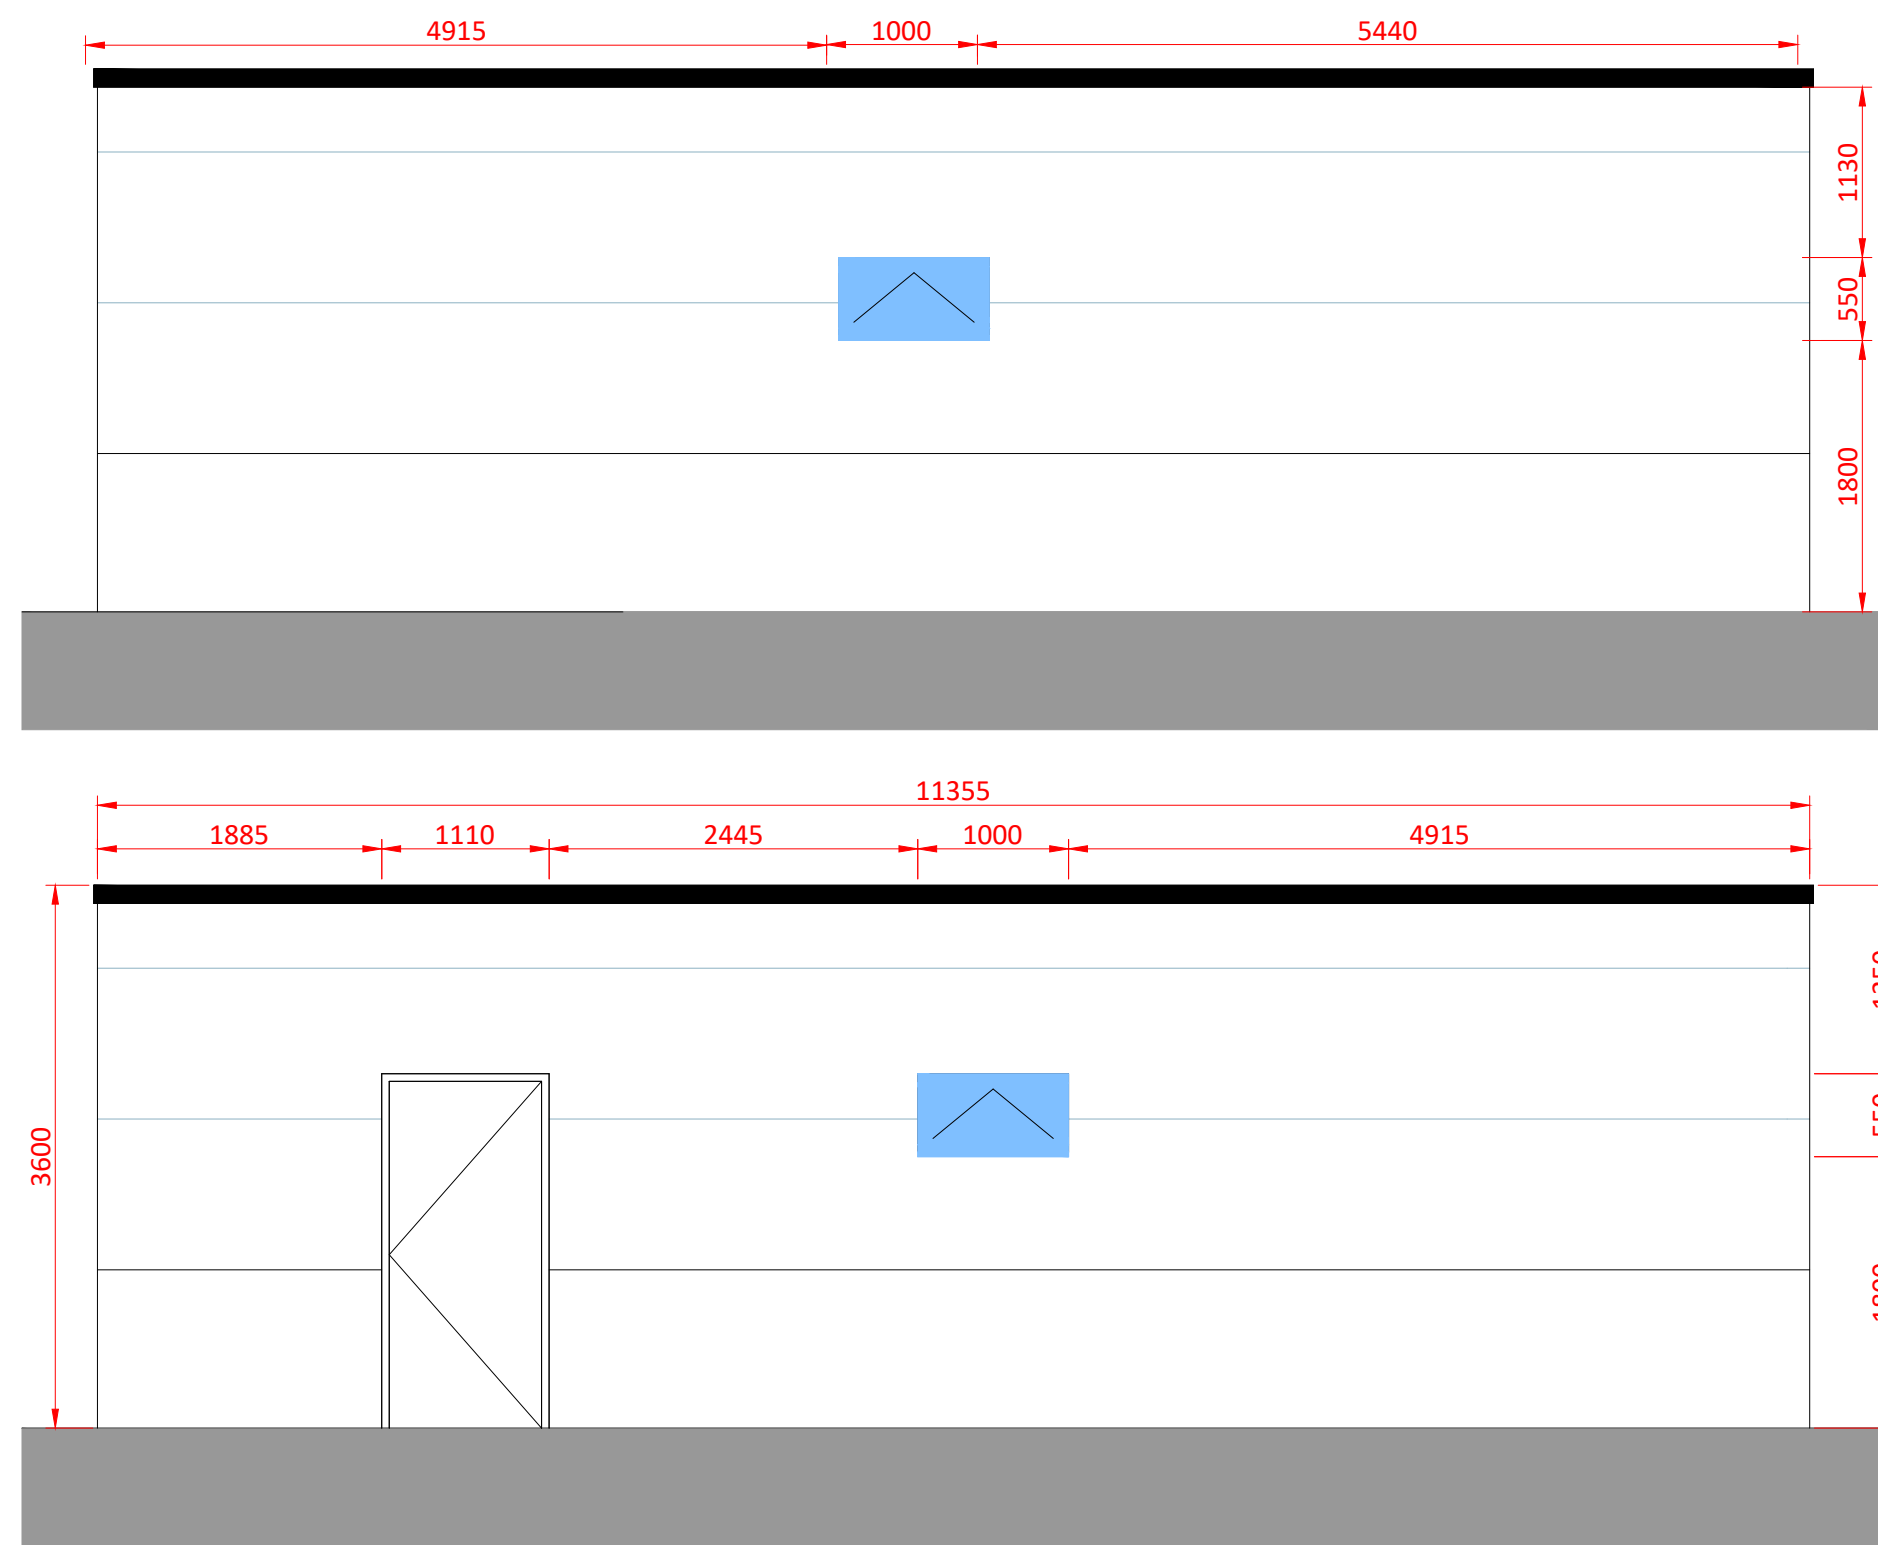

ELEVATIONS OF PROPOSED WELFARE BLOCK
SCALE 1:50

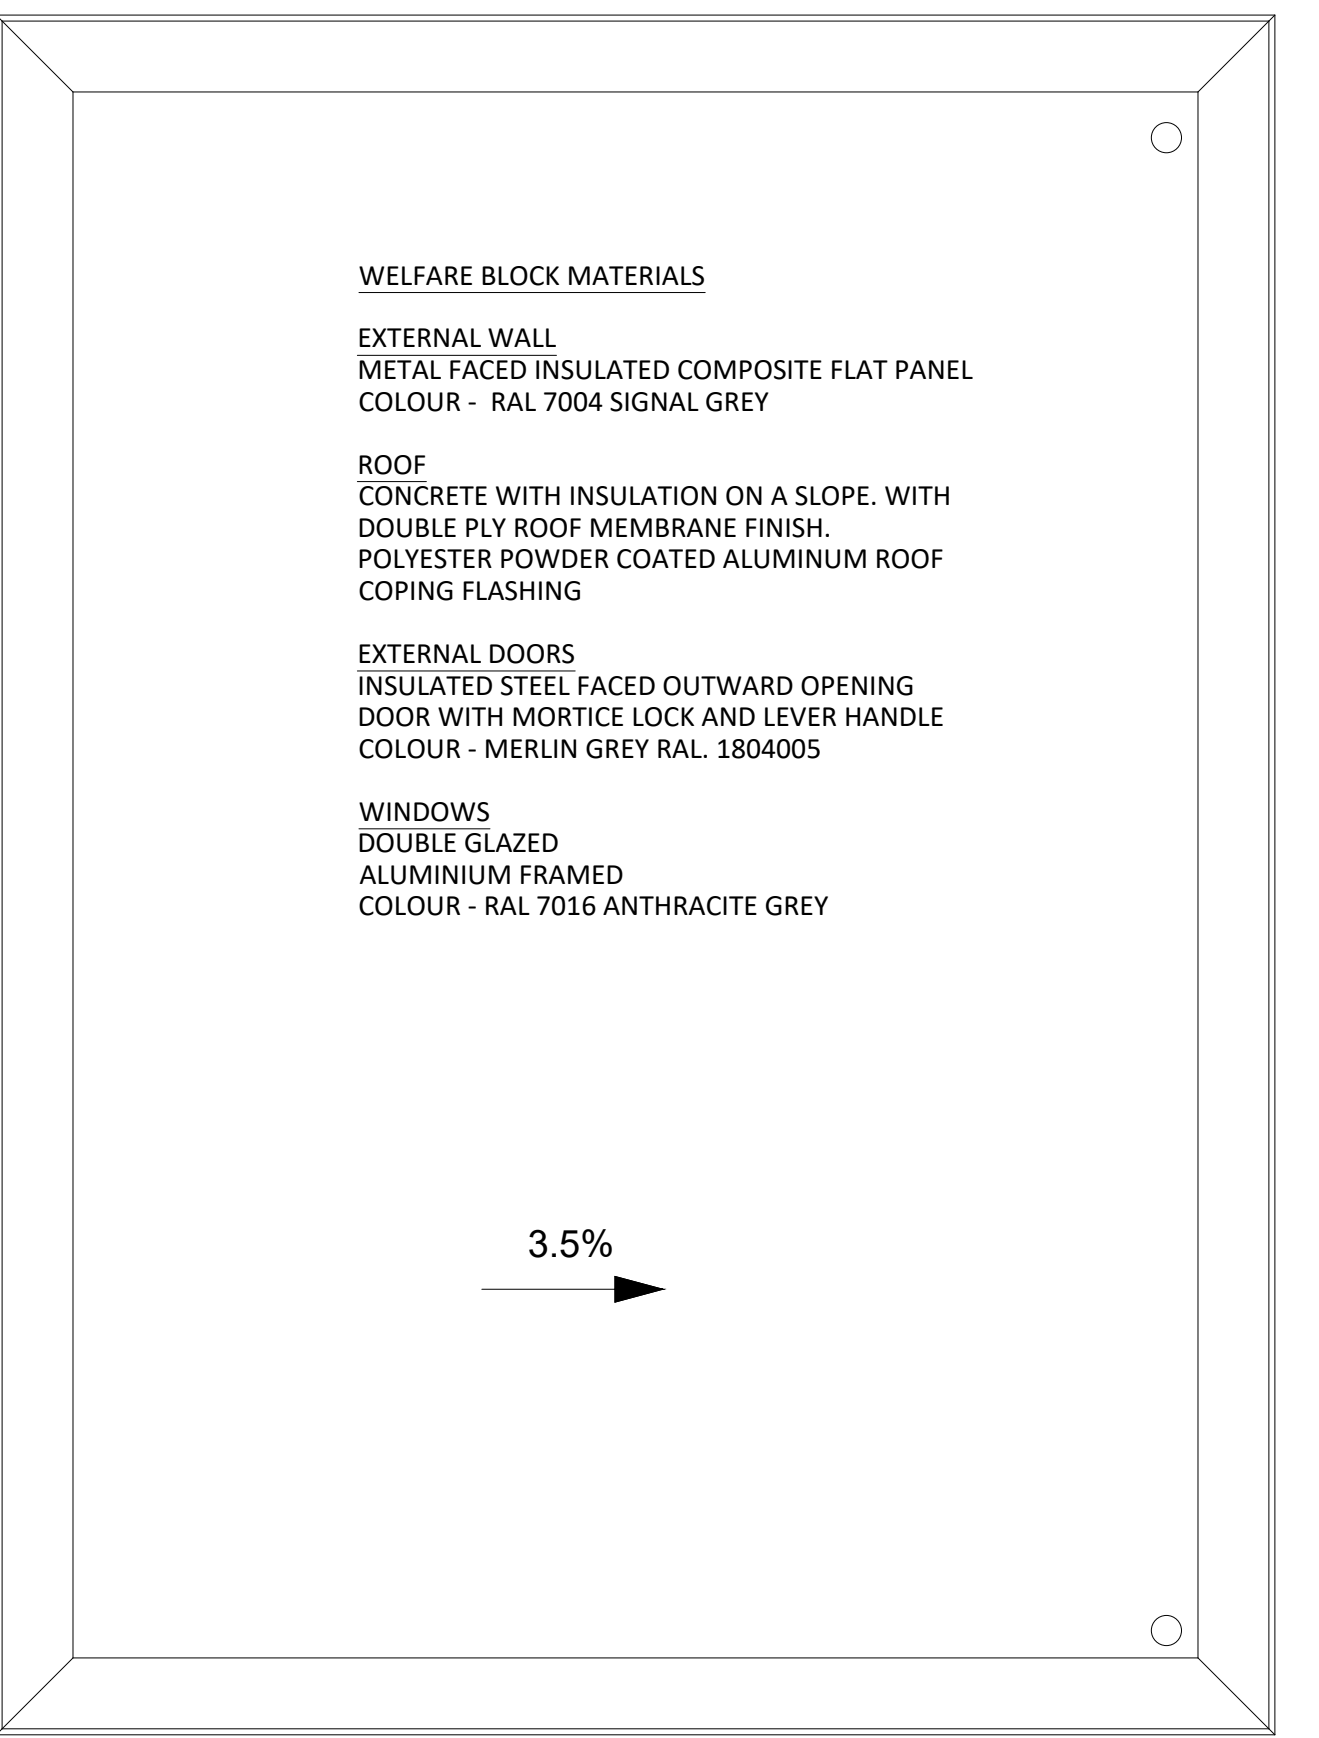

ROOF PLAN OF PROPOSED WELFARE BLOCK
SCALE 1:50

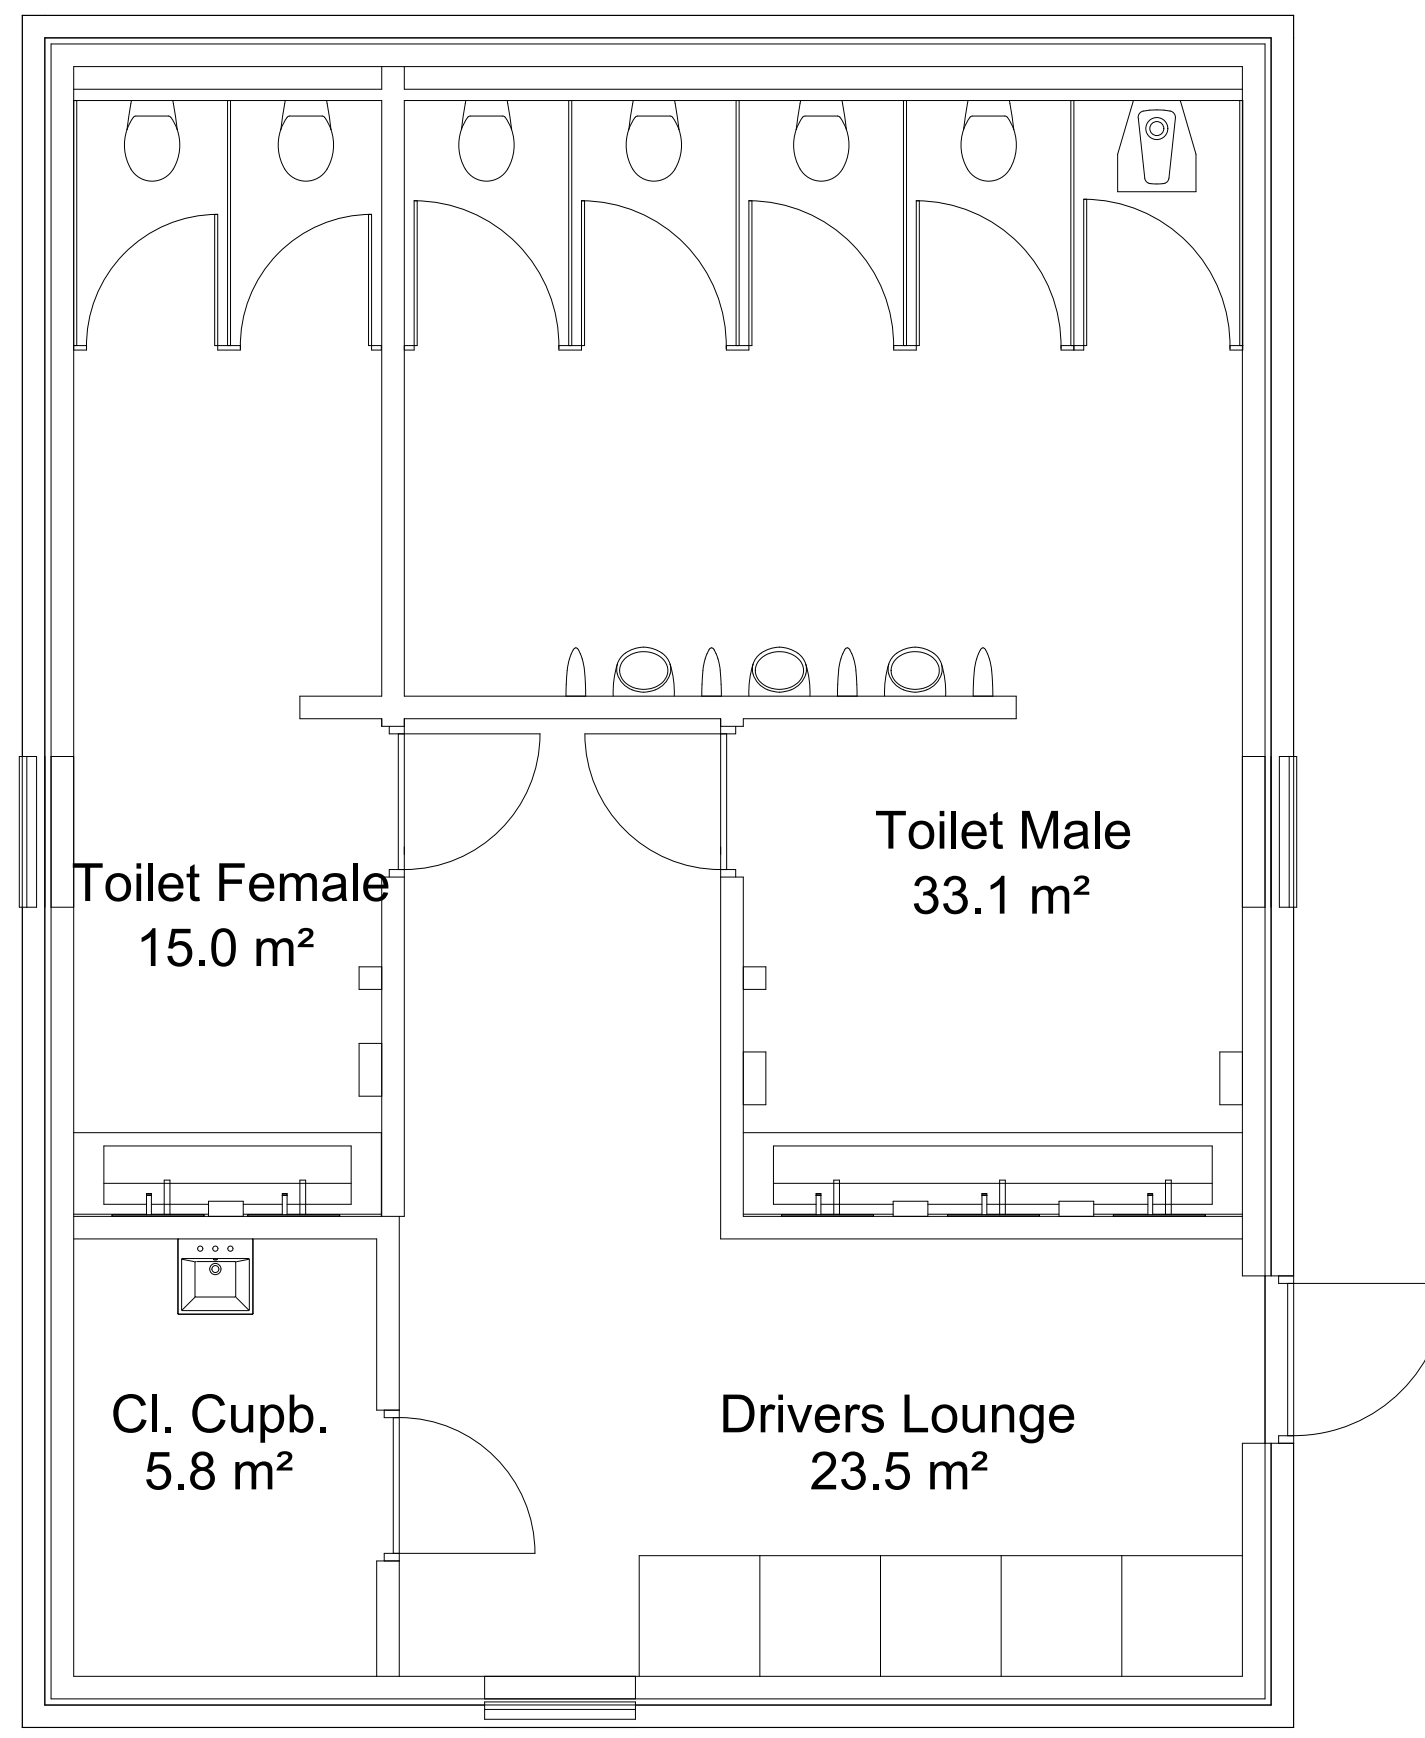

PLAN OF PROPOSED WELFARE BLOCK
SCALE 1:50

WELFARE BLOCK MATERIALS

EXTERNAL WALL
METAL FACED INSULATED COMPOSITE FLAT PANEL
COLOUR - RAL 7004 SIGNAL GREY

ROOF
CONCRETE WITH INSULATION ON A SLOPE. WITH
DOUBLE PLY ROOF MEMBRANE FINISH.
POLYESTER POWDER COATED ALUMINUM ROOF
COPING FLASHING

EXTERNAL DOORS
INSULATED STEEL FACED OUTWARD OPENING
DOOR WITH MORTICE LOCK AND LEVER HANDLE
COLOUR - MERLIN GREY RAL 1804005


WINDOWS
DOUBLE GLAZED
ALUMINIUM FRAMED
COLOUR - RAL 7016 ANTHRACITE GREY

Scale for planning purposes only
ashton smith to be notified of discrepancies in figured dimensions
Contractors must check all dimensions from site
This drawing is copyright and is for use on this site only
This drawing is to be used solely for information as entitled
For other information refer to the latest revision of any cross referenced drawing



NOTES:

- WELFARE BLOCK
- GUARD HUT

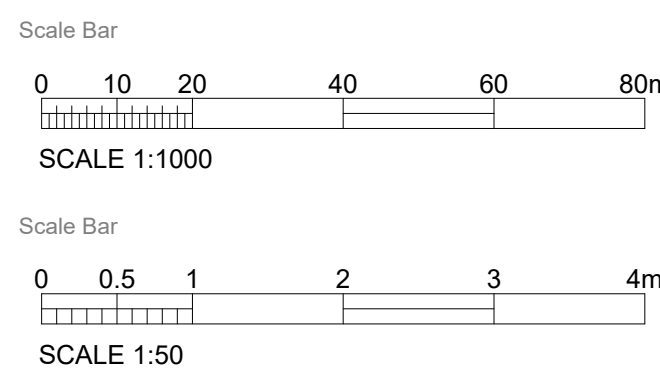

REV	DATE	DESCRIPTION	LF	KN
P1	30/01/2023	INITIAL ISSUE		
REV	DATE	DESCRIPTION	DRAWN BY	CHECK BY
REVISIONS				

PROJECT TITLE VAN STORAGE AREA FARADAY ROAD, KNOWSLEY			
DRAWING TITLE PROPOSED WELFARE BLOCK & GUARD HUT			
RIBA STAGE N/A	STATUS PLANNING	DRAWN BY LF	CHECKED BY KN
SHEET A1	SCALE VARIES@A1	DATE 24/01/2023	REVISION S2 P1
DRAWING NO. 23013 - ASA - 00 - EX-SI - D - A - P07 _ (S2 - P1)			

CLIENT network space	
AshtonSmith Beyond Design	
Ashton Smith, Belvedere House, 2 Victoria Avenue, Harrogate, North Yorkshire, HG1 2EL Tel: 01423 522882 Fax: 01423 565104 www.ashtonsmith.co.uk	

JOB NO.
23013