


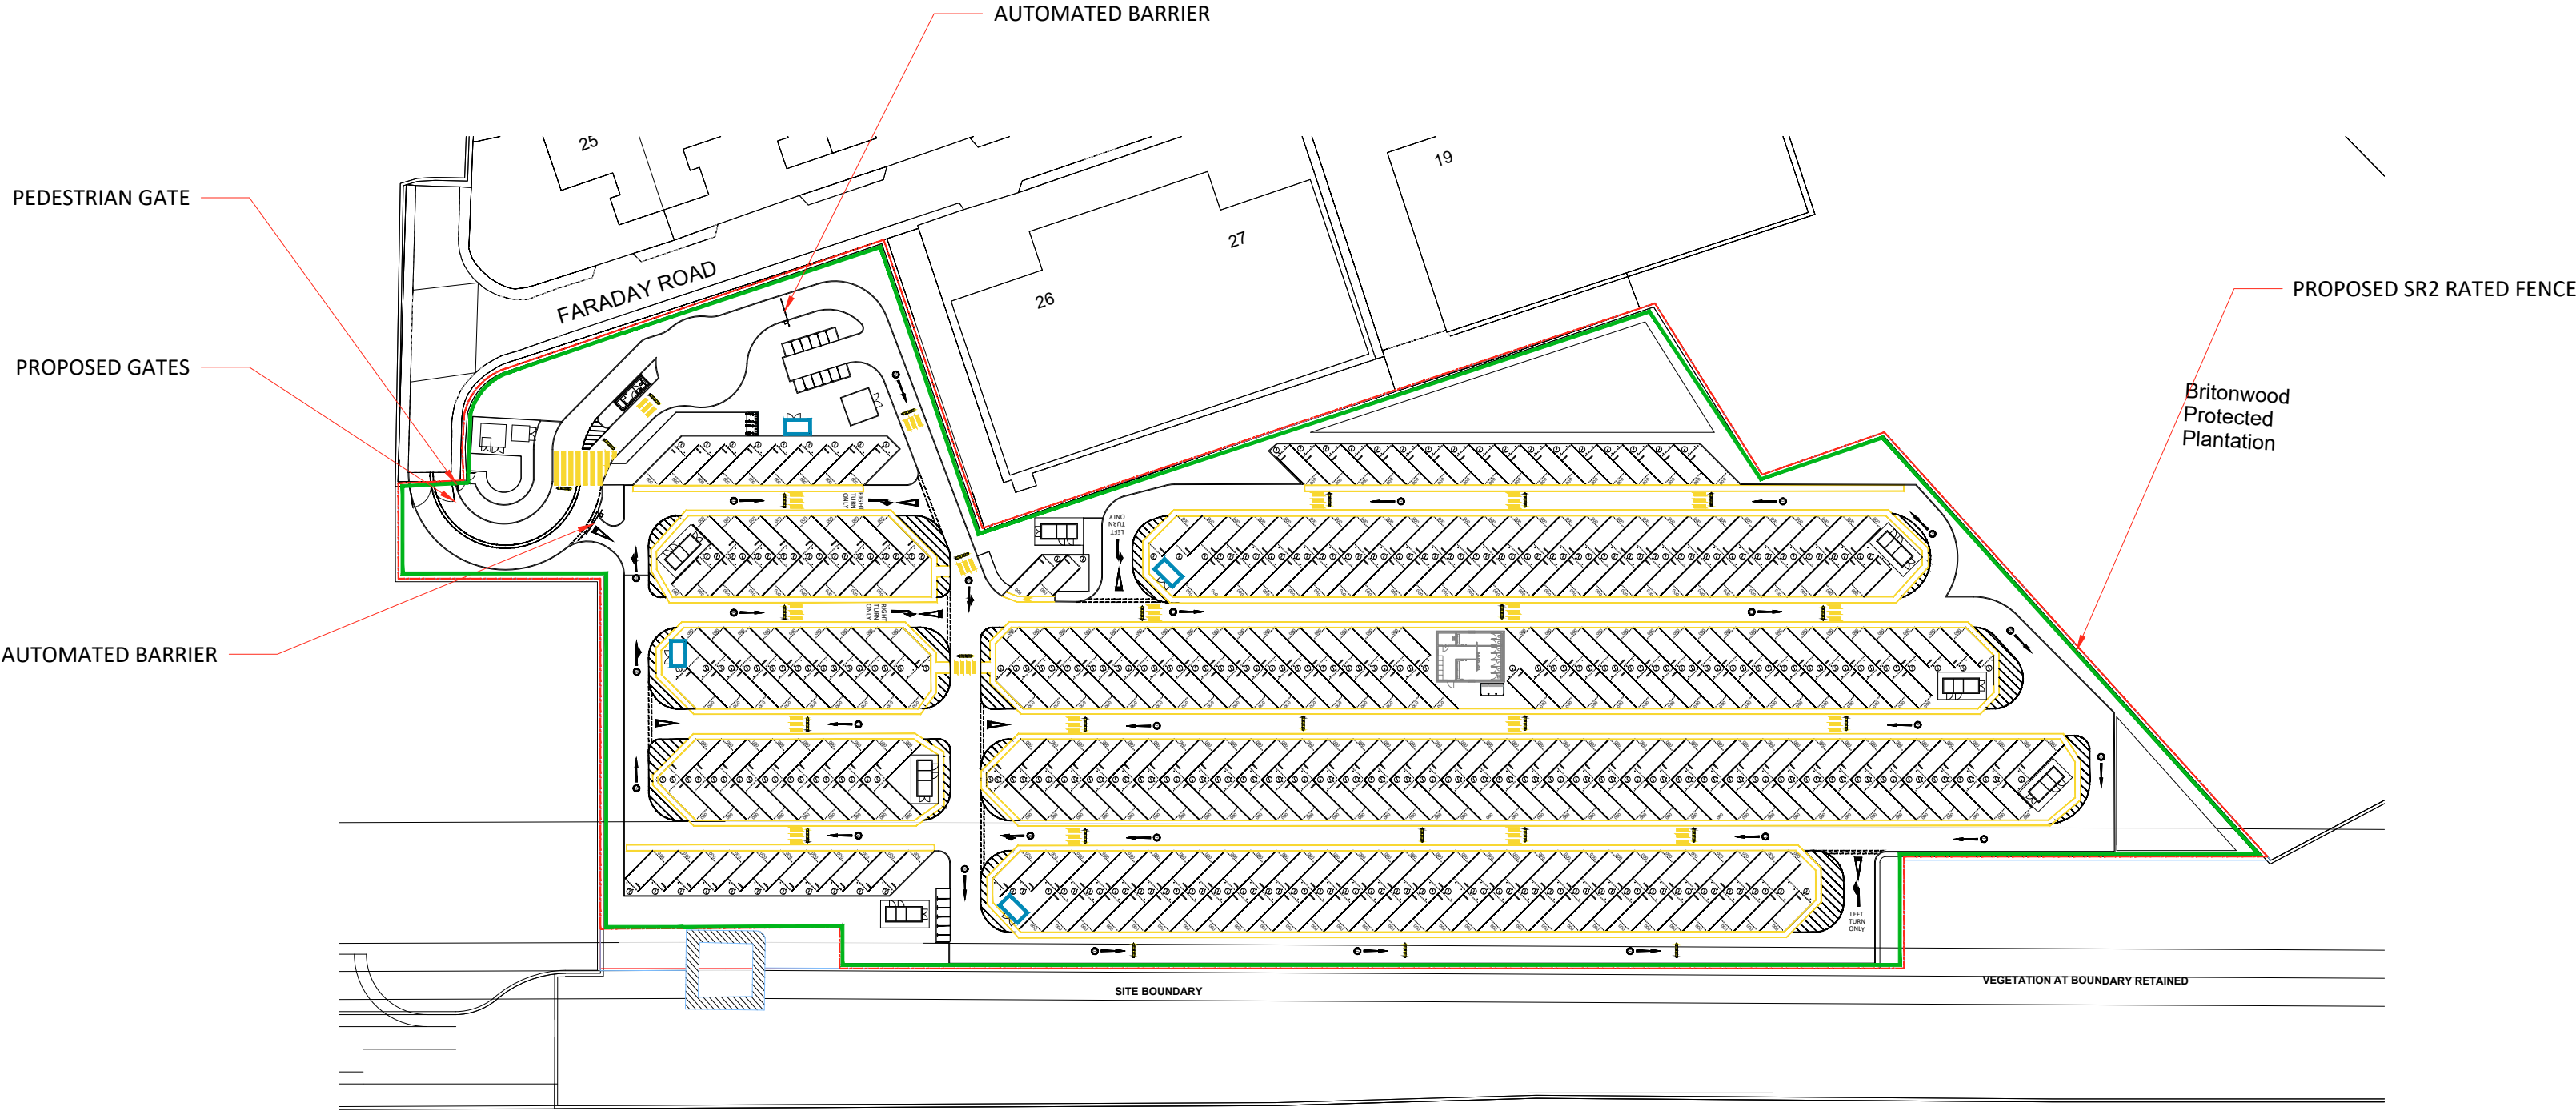
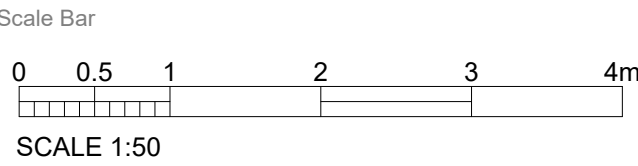


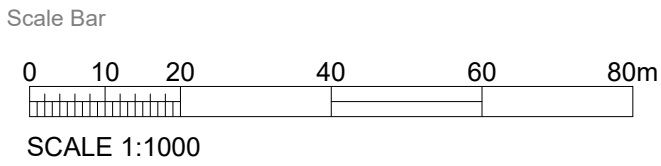


PROPOSED SITE PLAN
1:1000

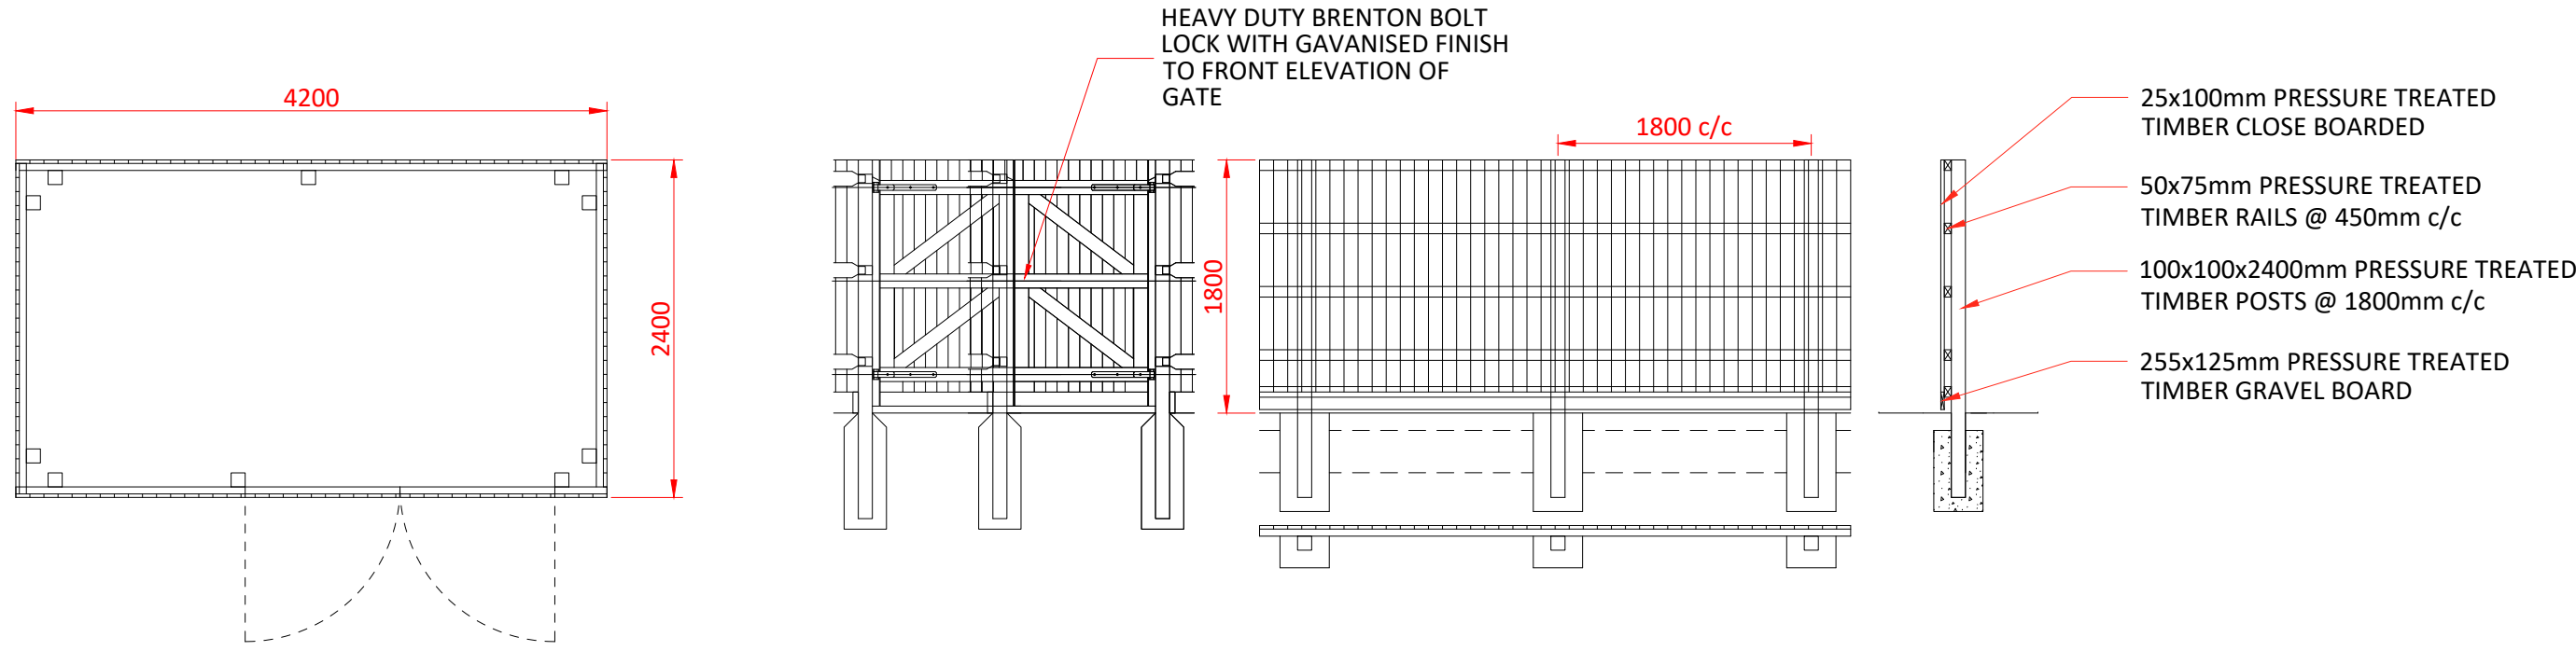

PLAN, TYPICAL ELEVATION AND SECTION OF 1.8m HIGH TIMBER FENCE AROUND WASTE STORAGE AREA
SCALE 1:50

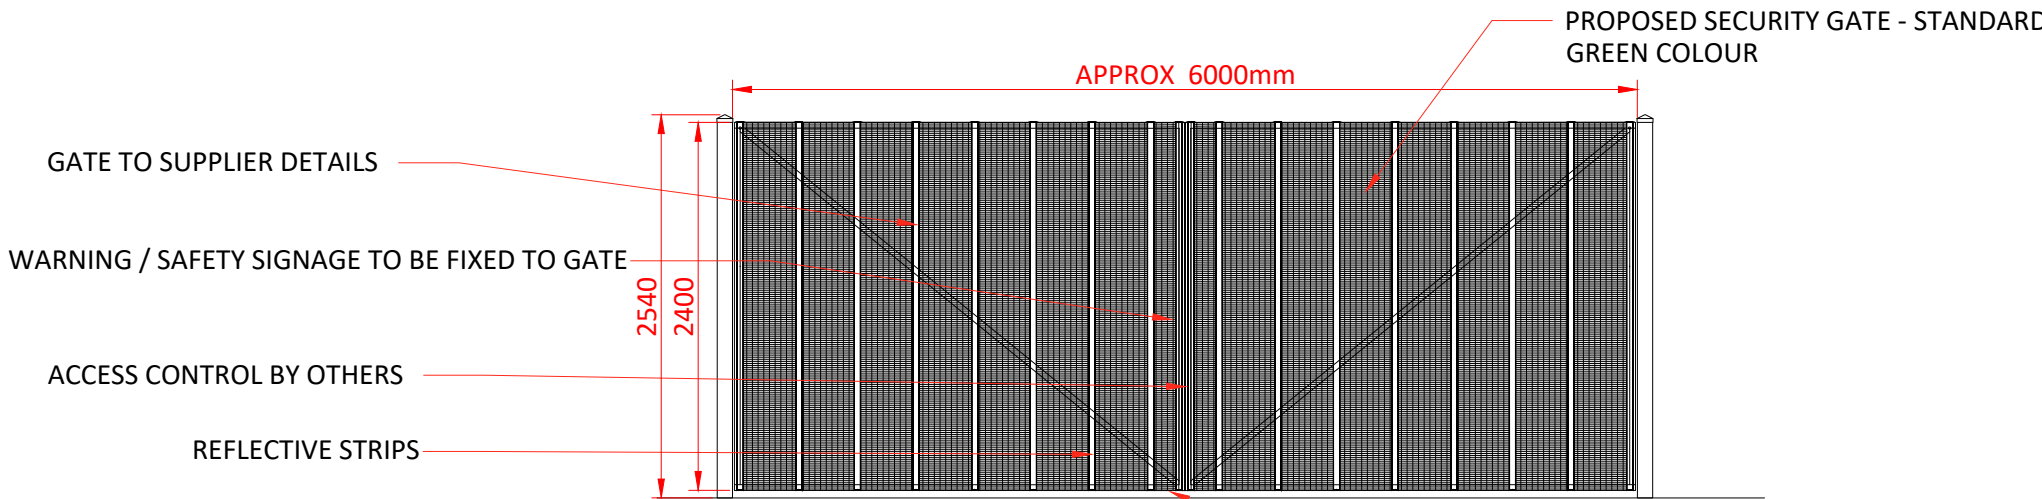


PROPOSED SECURITY GATE
SCALE 1:50

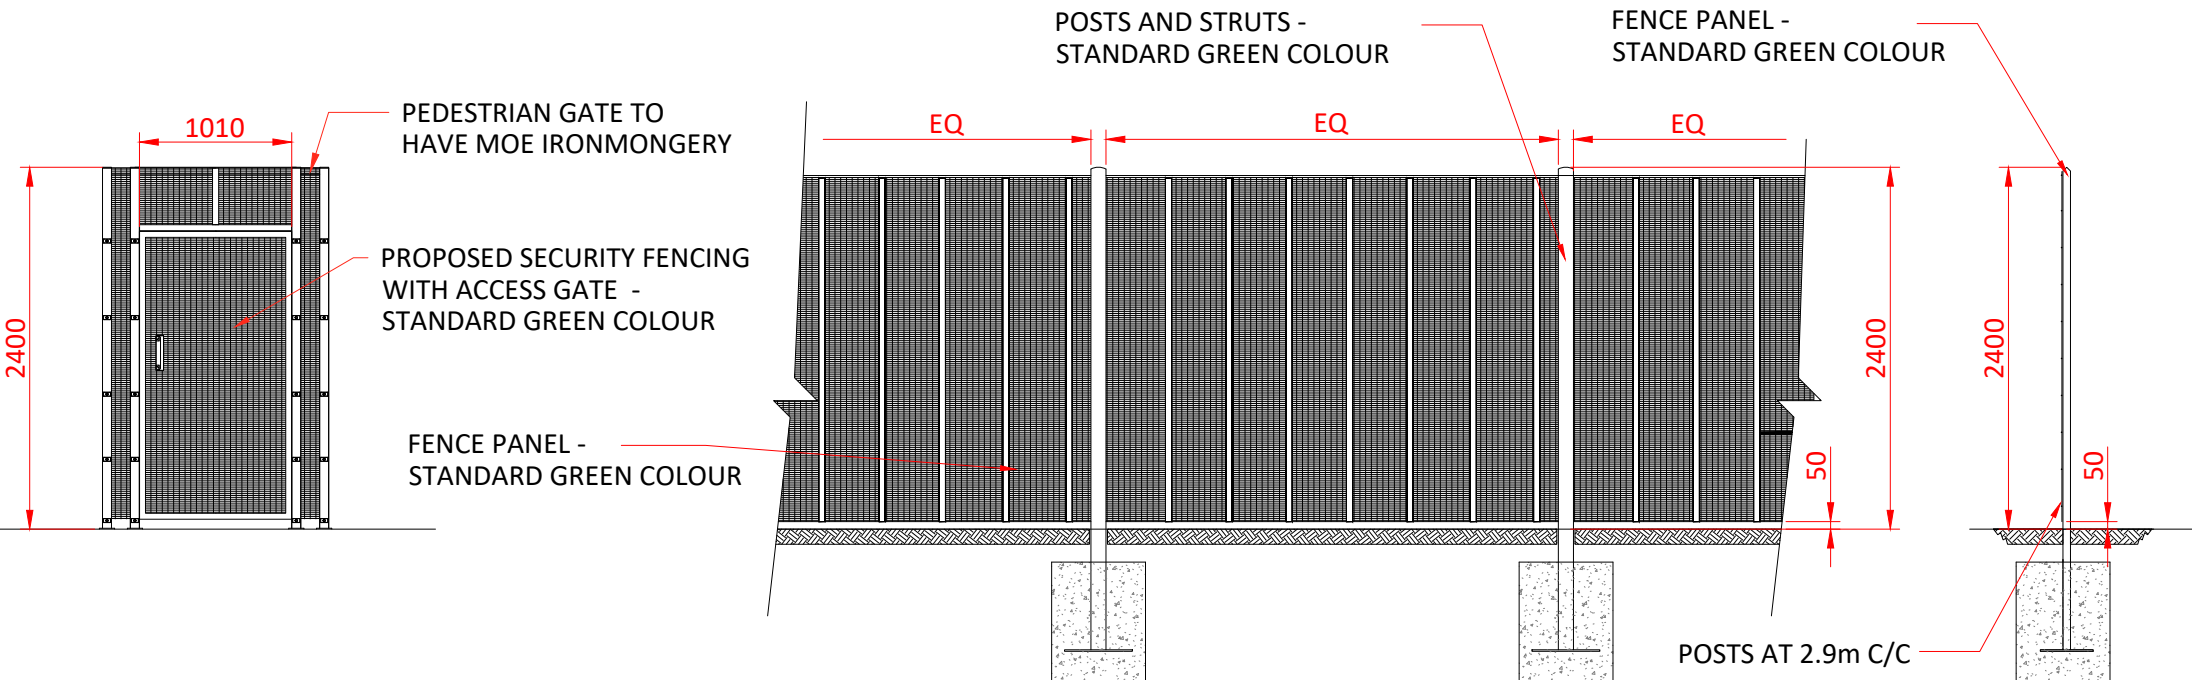


ELEVATION OF PEDESTRIAN GATE
SCALE 1:50

ELEVATION AND SECTION OF 2.4m HIGH PALADIN SECURITY FENCE
SCALE 1:50

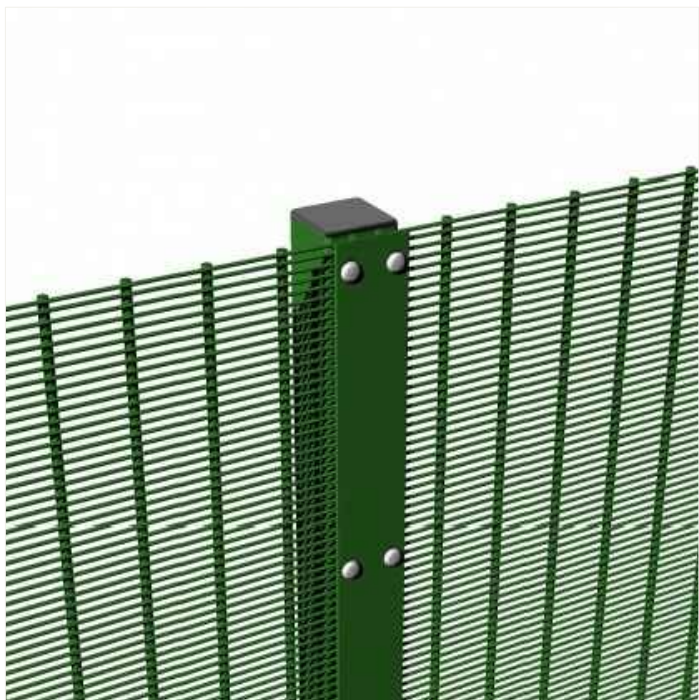

TYPICAL IMAGE, HIGH PALADIN SECURITY FENCE

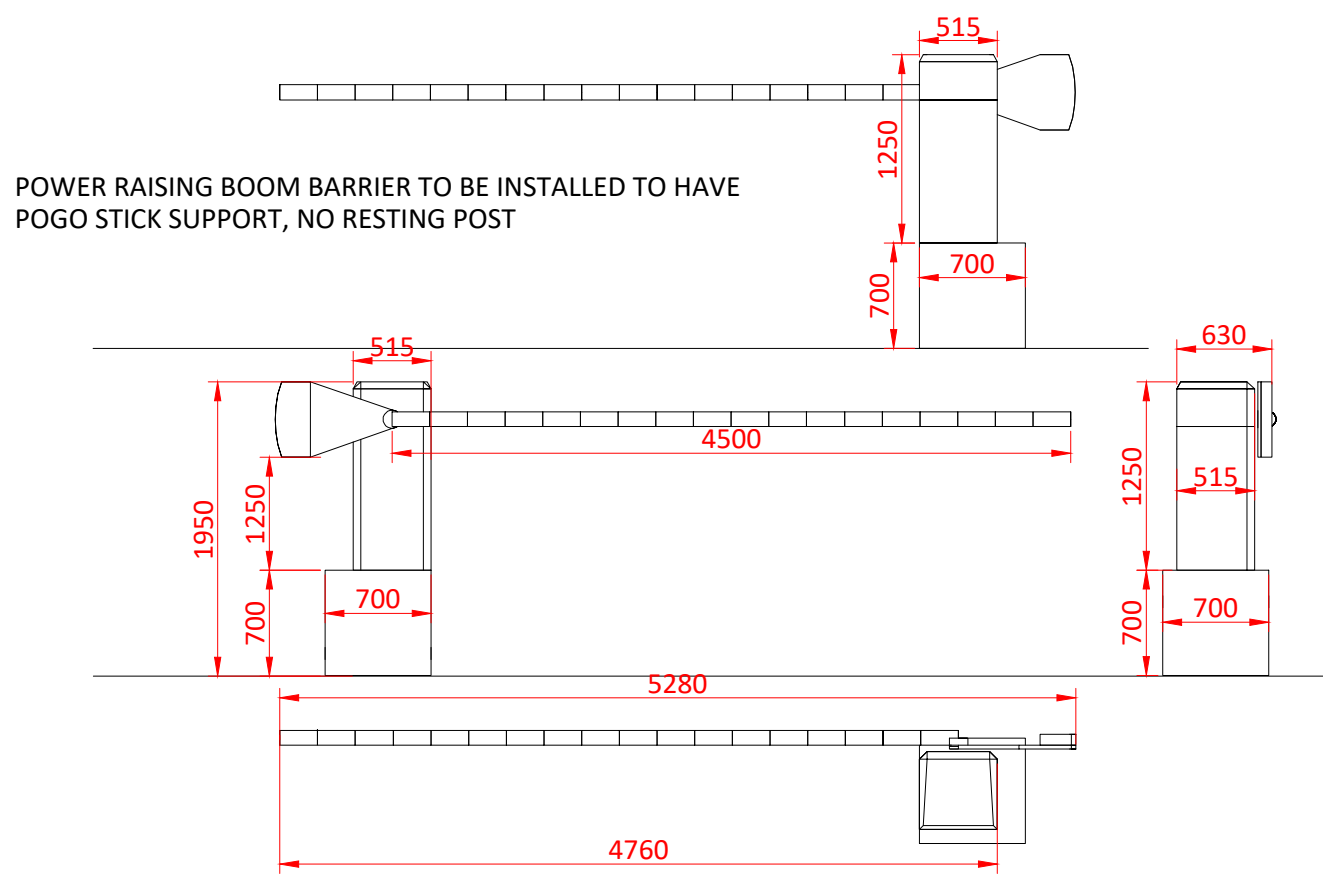

PLAN AND ELEVATION OF PROPOSED AUTOMATED BARRIERS
SCALE 1:50

NOTES:

- DENOTES EXTENT OF PROPOSED 2.4m HIGH SR2 RATED PALADIN FENCING
- PROPOSED PALADIN FENCING SYSTEM IS TO CONFORM TO LPS 1175 ISSUE 8 B3 (SR2)
- DIMENSIONS OF OPENINGS FOR GATES/ HEIGHT RESTRICTOR TO BE CHECKED ON SITE PRIOR TO FABRICATION
- DENOTES EXTENT OF PROPOSED TIMBER FENCING

REV	DATE	DESCRIPTION
P1	30/01/2023	INITIAL ISSUE

LF	KN
DRAWN BY	CHECK BY

PROJECT TITLE			
VAN STORAGE AREA FARADAY ROAD, KNOWSLEY			
DRAWING TITLE			
PROPOSED BOUNDARY DETAILS			
RIBA STAGE	STATUS	DRAWN BY	CHECKED BY
N/A	PLANNING	LF	KN
SHEET	SCALE	DATE	SUITABILITY
A1	VARIES@A1	24/01/2023	S2
DRAWING NO.	REVISION	P1	
23013 - ASA - 00 - EX - SI - D - A - P08 _ (S2 - P1)			

CLIENT	
network space	
AshtonSmith Beyond Design	
Ashton Smith, Belvedere House, 2 Victoria Avenue, Harrogate, North Yorkshire, HG1 2EL Tel: 01423 522882 Fax: 01423 565104 www.ashtonsmith.co.uk	