


Creation of an Artificial Grass Pitch



CONSULTANTS
Surfacing Standards LTD
Office 2, Empingham House,
Aylston Road, Uppingham, LE
01536 400 012

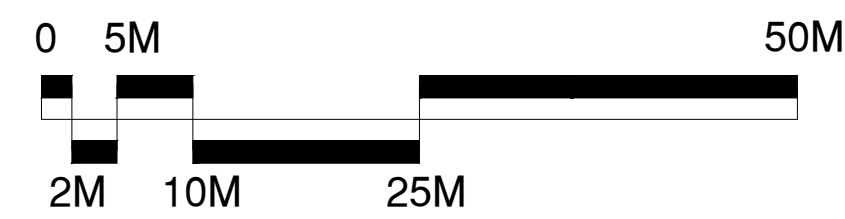

1. DO NOT SCALE FROM DRAWING UNLESS FOR PLANNING PURPOSES ONLY. ALL DIMENSIONS TO BE CHECKED ON SITE PRIOR TO COMMENCEMENT OF WORKS.
2. THIS DRAWING IS COPYRIGHT TO SURFACING STANDARDS LTD
3. ALL PERSONNEL SHOULD BE AWARE OF THE HEALTH AND SAFETY PLAN WHICH IS RETAINED IN THE SITE MANAGERS OFFICE

- New access arrangement

- 51 new car parking spaces (inc 2 DDA and 2 EV) and 2 minibus spaces

79x52m Pitch Footprint

51 car park spaces
+ 2 mini bus space


3.0m High Acoustic Barrier
to South of Car Park

Residential boundary line fencing totaling 8 metres in height comprising of 4.5 metre high perimeter fence and 3.5 metre high ball stop netting. In addition there is a 3 metre high acoustic fence to the southern boundary and part of the western boundary


-  Artificial Turf Playing Area
-  AGP Hard Standing Areas and Goal Storage
-  Car Parking and New Private Access Road
-  4.5m High Fence Line
-  4.5m High Fence Line with Additional
-  3.5m High Ball Stop Netting (Total 8m) 3m High Acoustic Barrier
-  3.0m High Fence Line
-  1.2m High Fence Line

Notes:
Line markings to accommodate:
1Nr. 9v9 73x46m (white)
1Nr. 7v7 55x37m (yellow)
3Nr. 5v5 36.84x22.28m* (red)

*Smaller than recommended size but acceptable for FA match play

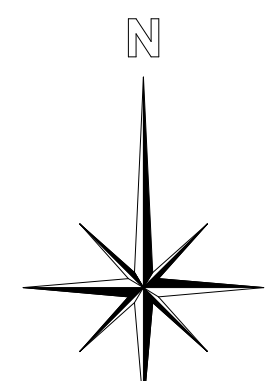

4)	04	PLANNING ISSUE	LS	WB	18.09.24
	03	PLANNING ISSUE	LS	WB	12.09.24
	02	PLANNING ISSUE	LS	WB	05.09.24
	01	PLANNING ISSUE	ME	WB	22.06.24
	00	PLANNING ISSUE	ME	WB	19.12.23
	REV	DESCRIPTION	REV	CK	DATE

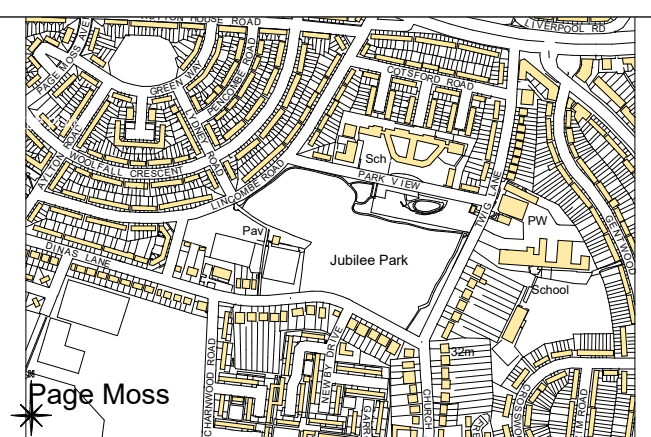

AUTHOR
LS

TITLE

Knowsley MBC - Jubilee Park
Creation of an Artificial Grass Pitch
Proposed Site Plan

PROJECT LANO-CLS036	SCALE 1:500	SIZE A1
DRAWING No 03		REVISION 04