


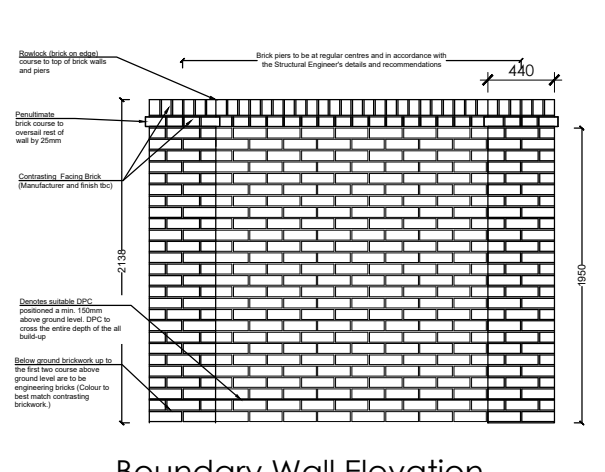


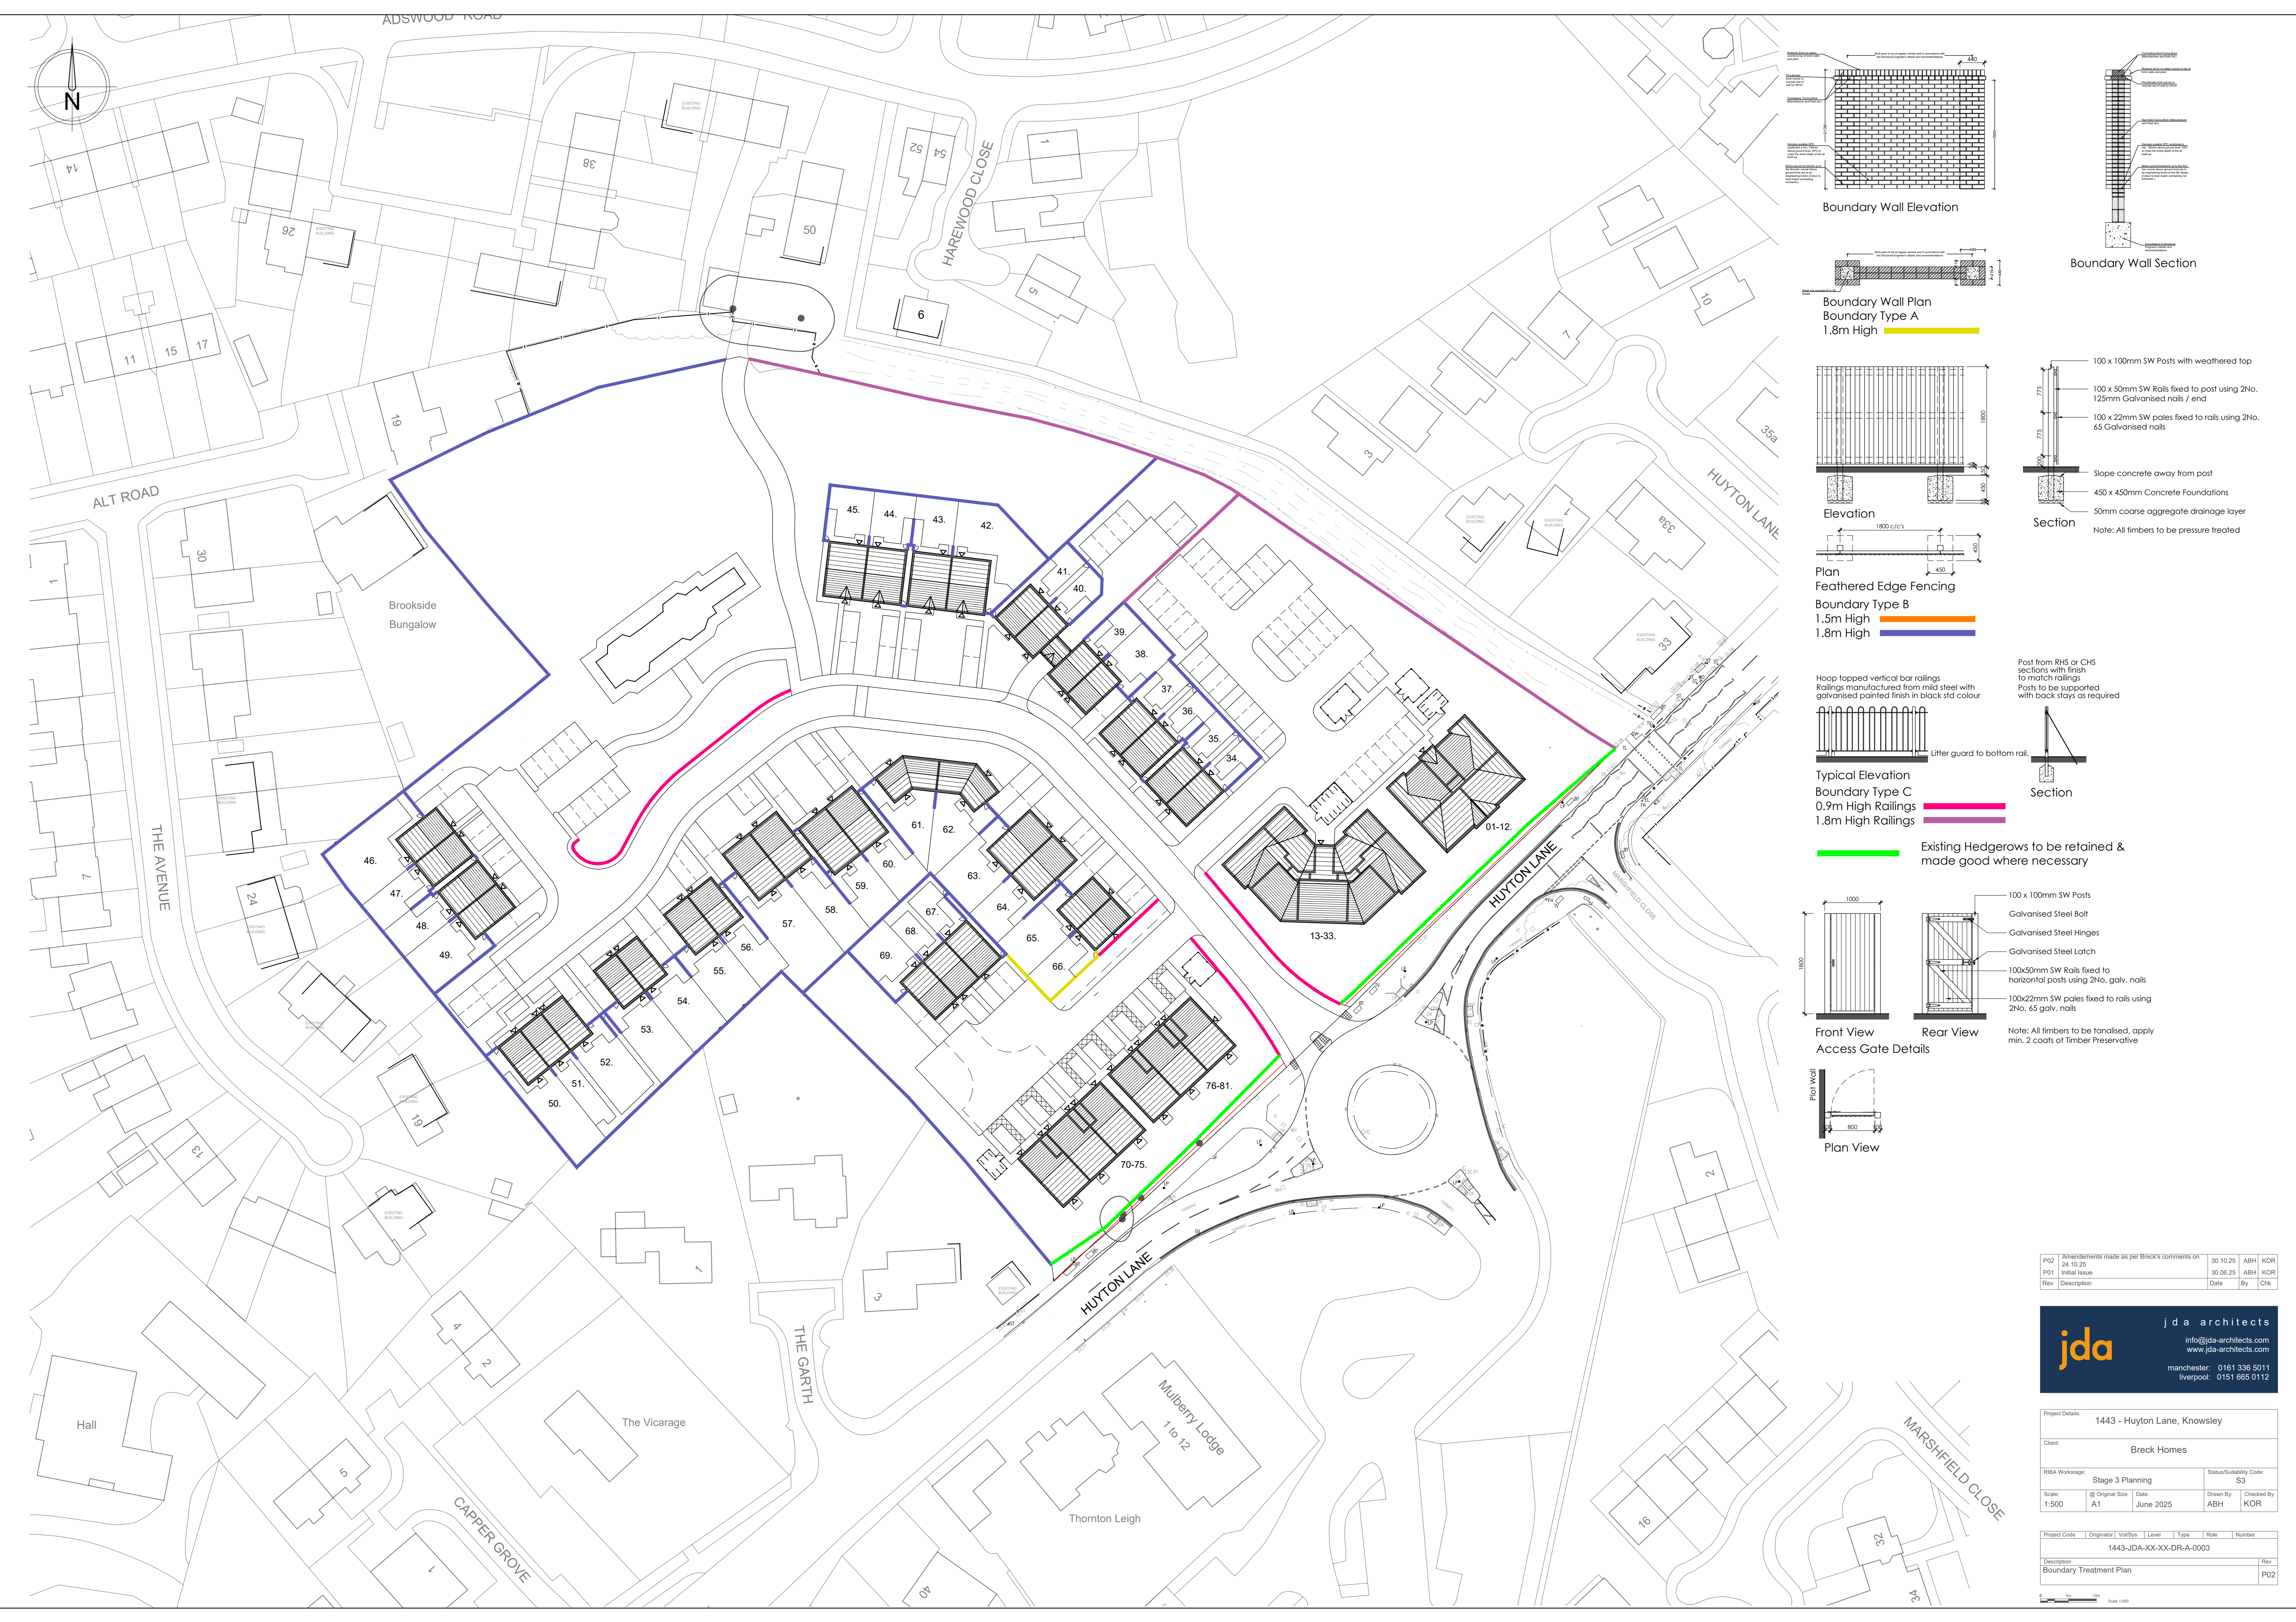


Boundary Wall Elevation

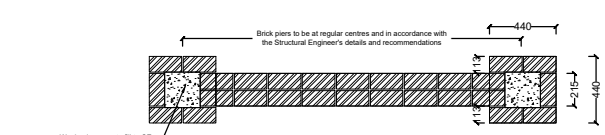


Boundary Wall Plan
Boundary Type A
1.8m High

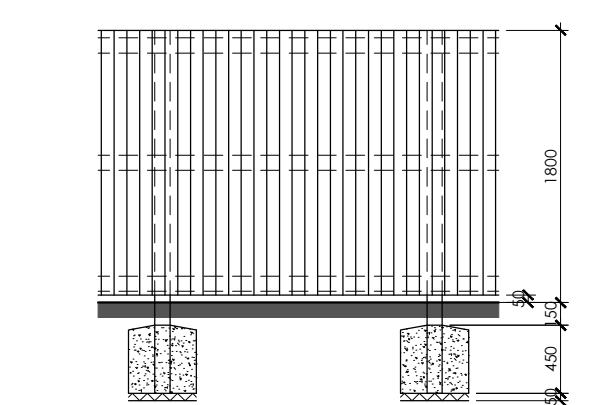

Elevation

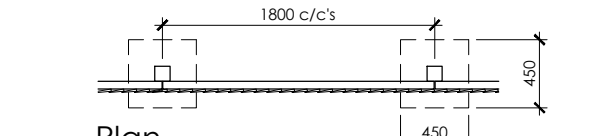


Plan
Feathered Edge Fencing
Boundary Type B
1.5m High
1.8m High

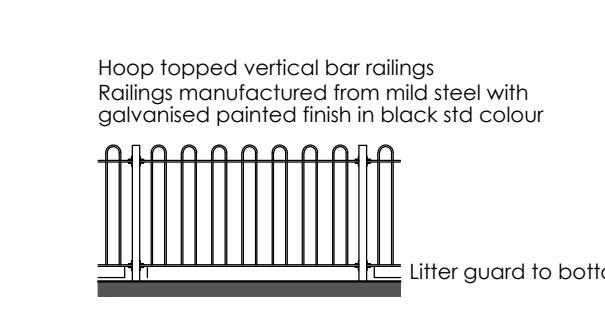


Typical Elevation
Boundary Type C
0.9m High Railings
1.8m High Railings


Existing Hedgerows to be retained & made good where necessary

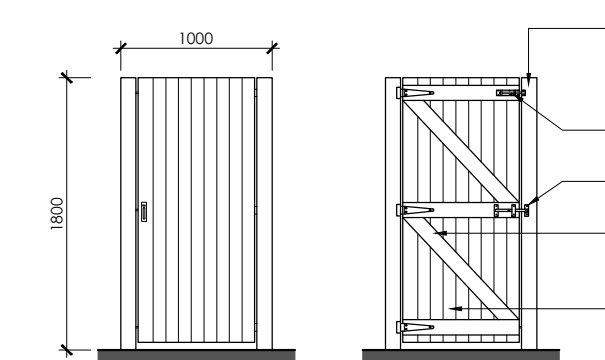


Front View
Rear View
Access Gate Details

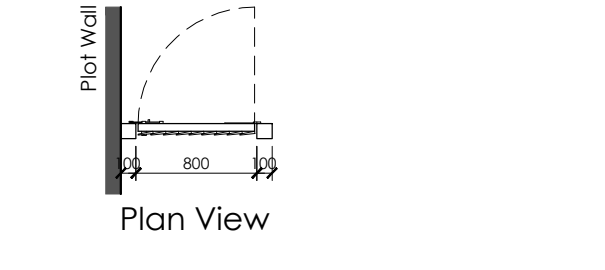


Plan View

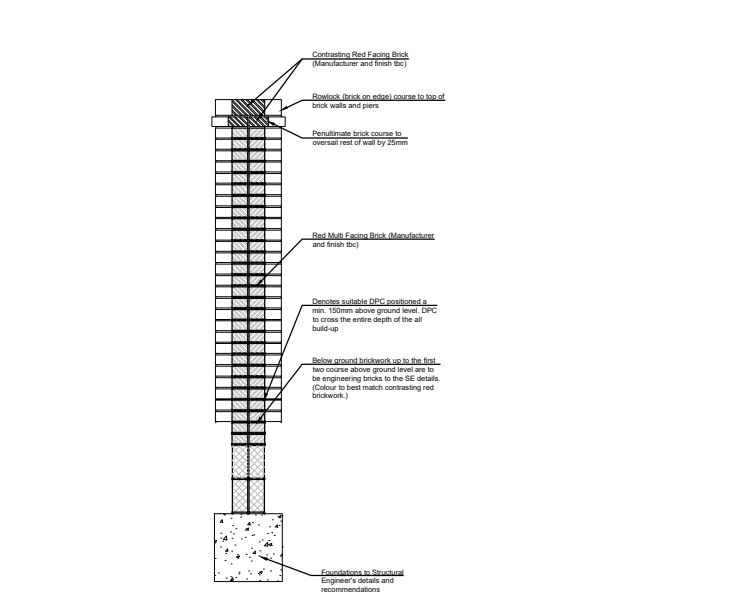


Boundary Wall Section

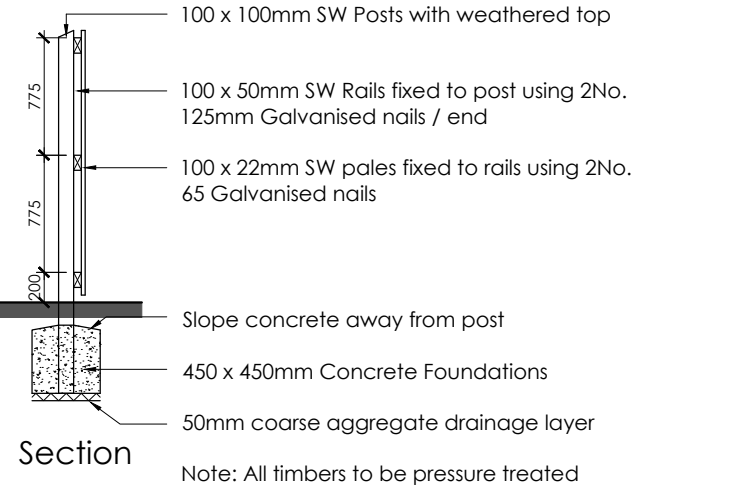

Section

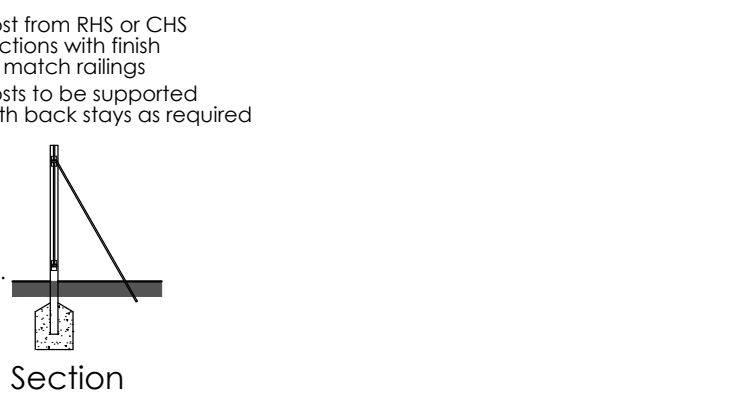

Section

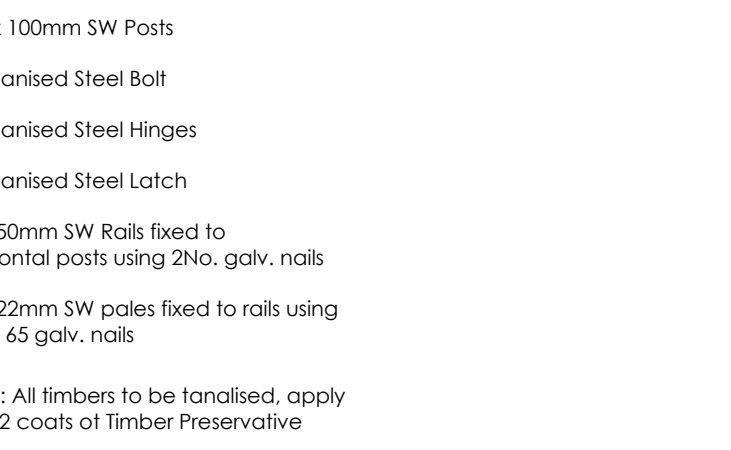

Front View
Rear View
Access Gate Details



Plan View

P02	Amendments made as per Breck's comments on	30.10.25	ABH	KOR
P01	Initial Issue	30.06.25	ABH	KOR
Rev	Description	Date	By	CHK

jda architects

info@jda-architects.com

www.jda-architects.com

manchester: 0161 336 5011

liverpool: 0151 665 0112

Project Details		1443 - Huyton Lane, Knowsley			
Client:		Breck Homes			
RIBA Workstage:		Stage 3 Planning		Status/Suitability Code:	
				S3	
Scale:	@ Original Size	Date:	June 2025	Drawn By:	Checked By:
1:500	A1			ABH	KOR
Project Code	Originator	Vol/Iss	Level	Type	Role
1443-JDA-XX-XX-DR-A-0003					Number
Description					Rev
Boundary Treatment Plan					P02

