



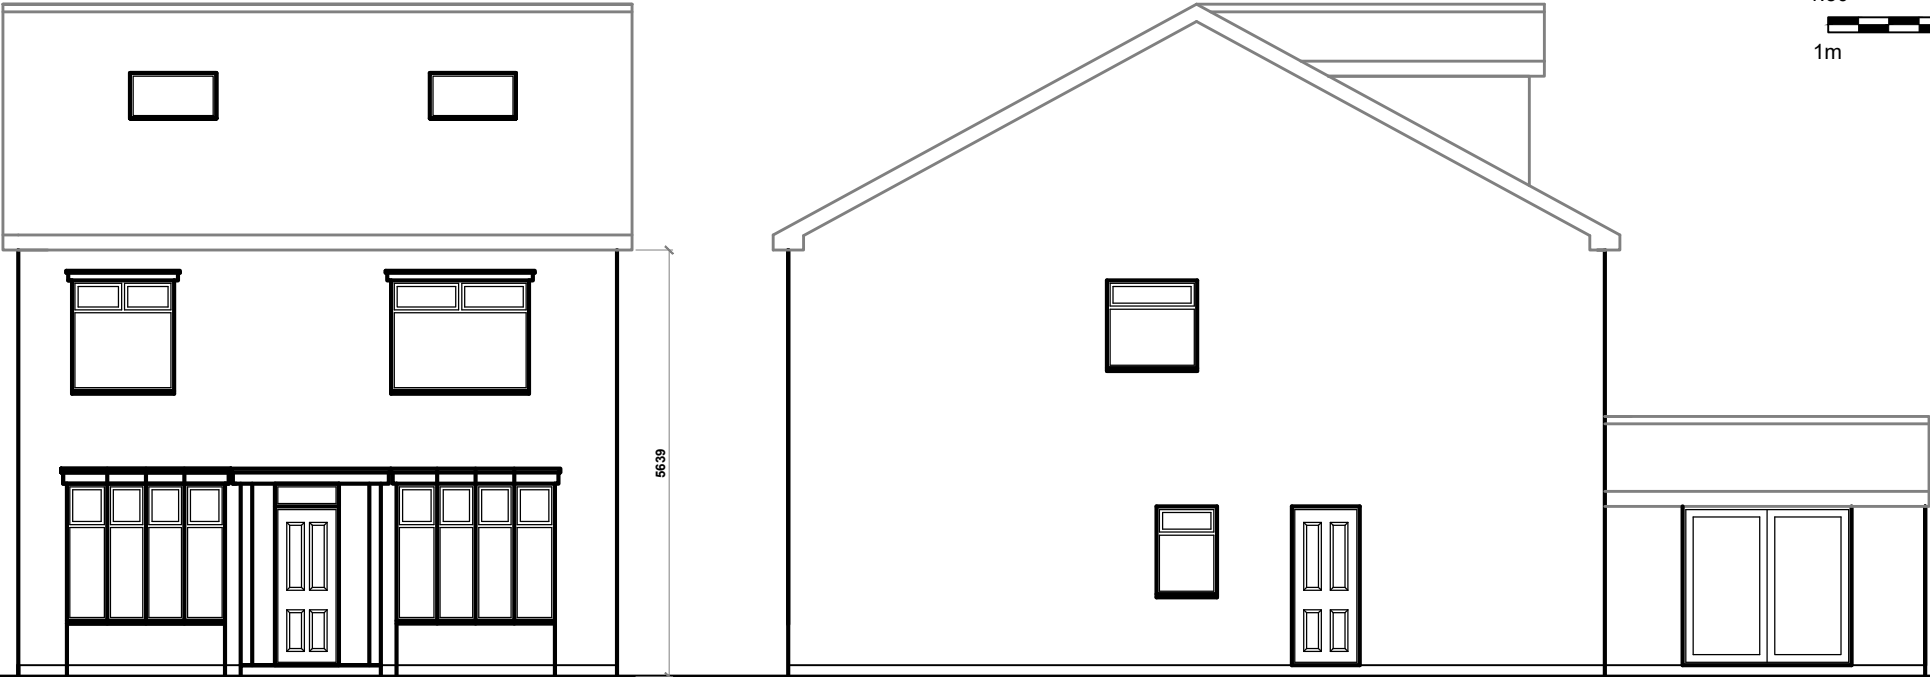

PROPOSED SIDE ELEVATION

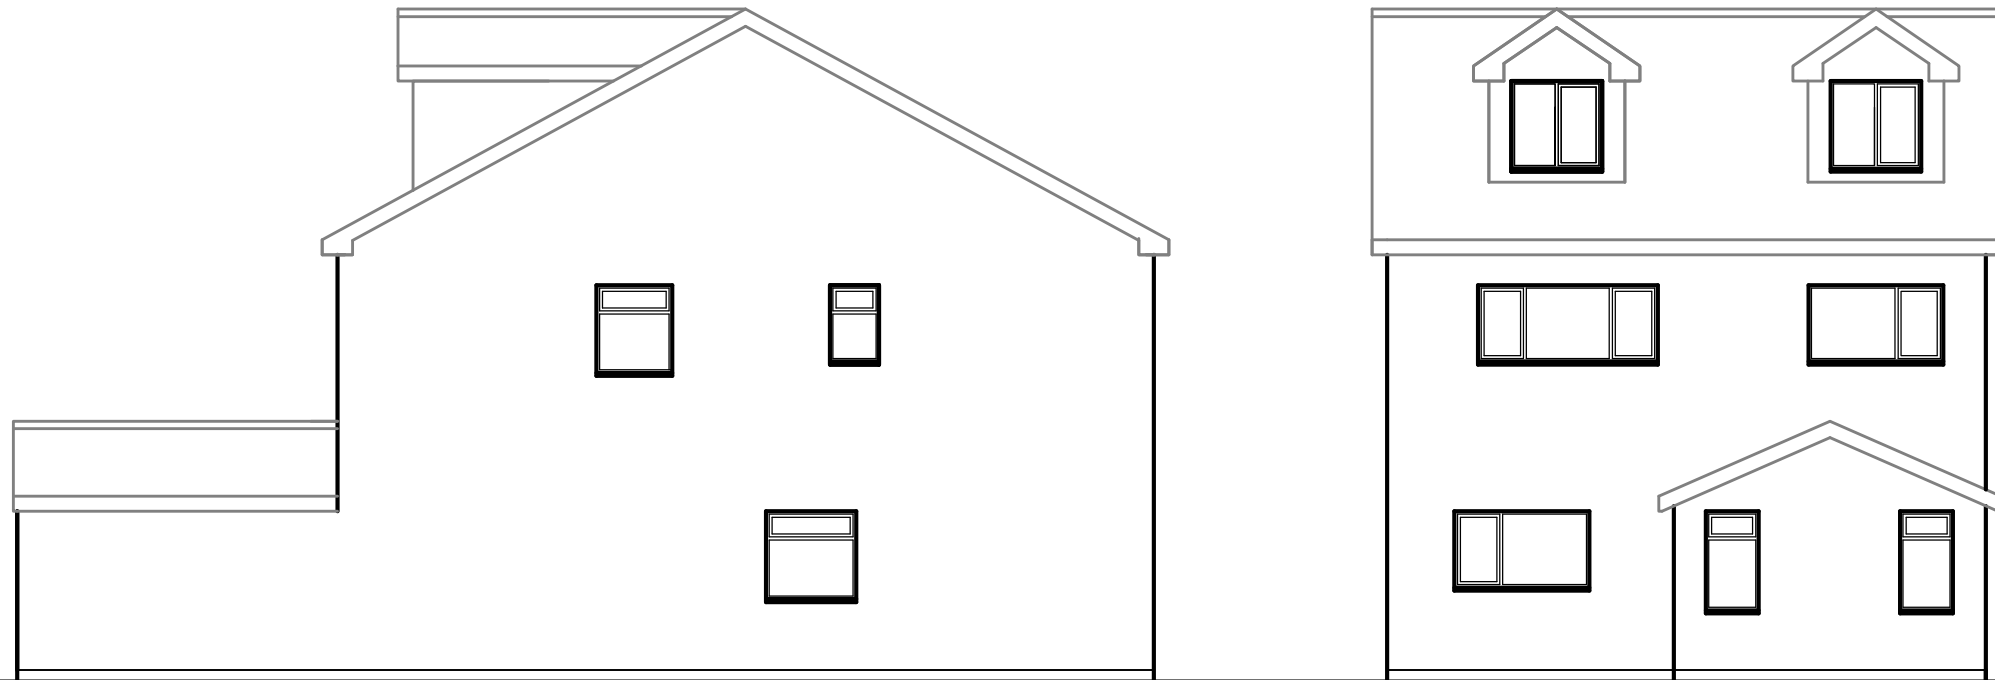

PROPOSED REAR ELEVATION

DRAWING No	140524/04	rev B
------------	-----------	-----------------