


NOTES
All dimensions to be checked on site. Figured dimensions to be read in preference to scaled. Keith Davidson Partnership accepts no responsibility for any unauthorised amendments to the drawing and does not permit unauthorised copying of the drawing. This drawing is copyright and remains the property of Keith Davidson Partnership unless otherwise agreed.


- LEGEND
- New Wall
 - Blocked Up Opening
 - Existing Walls



Proposed Site Plan (Roof Layout)
Scale 1:200

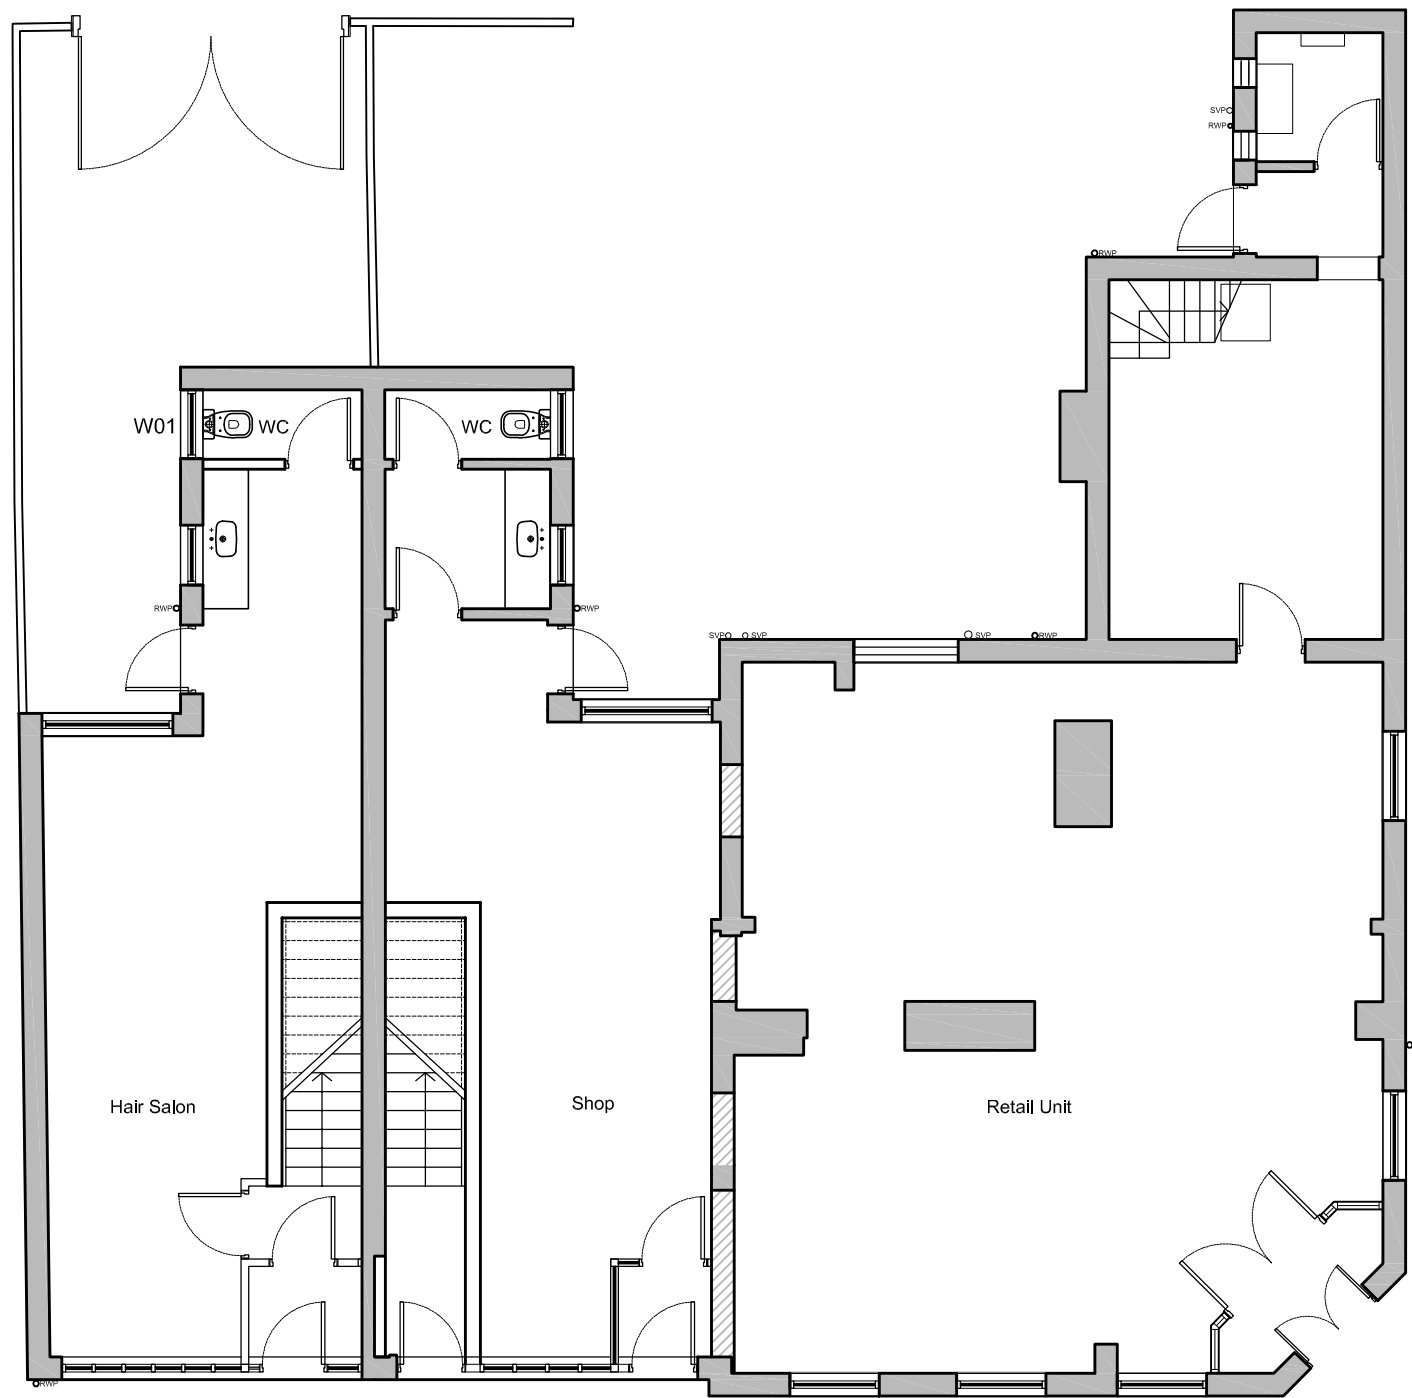

Proposed Ground Floor Plan
Scale 1:100

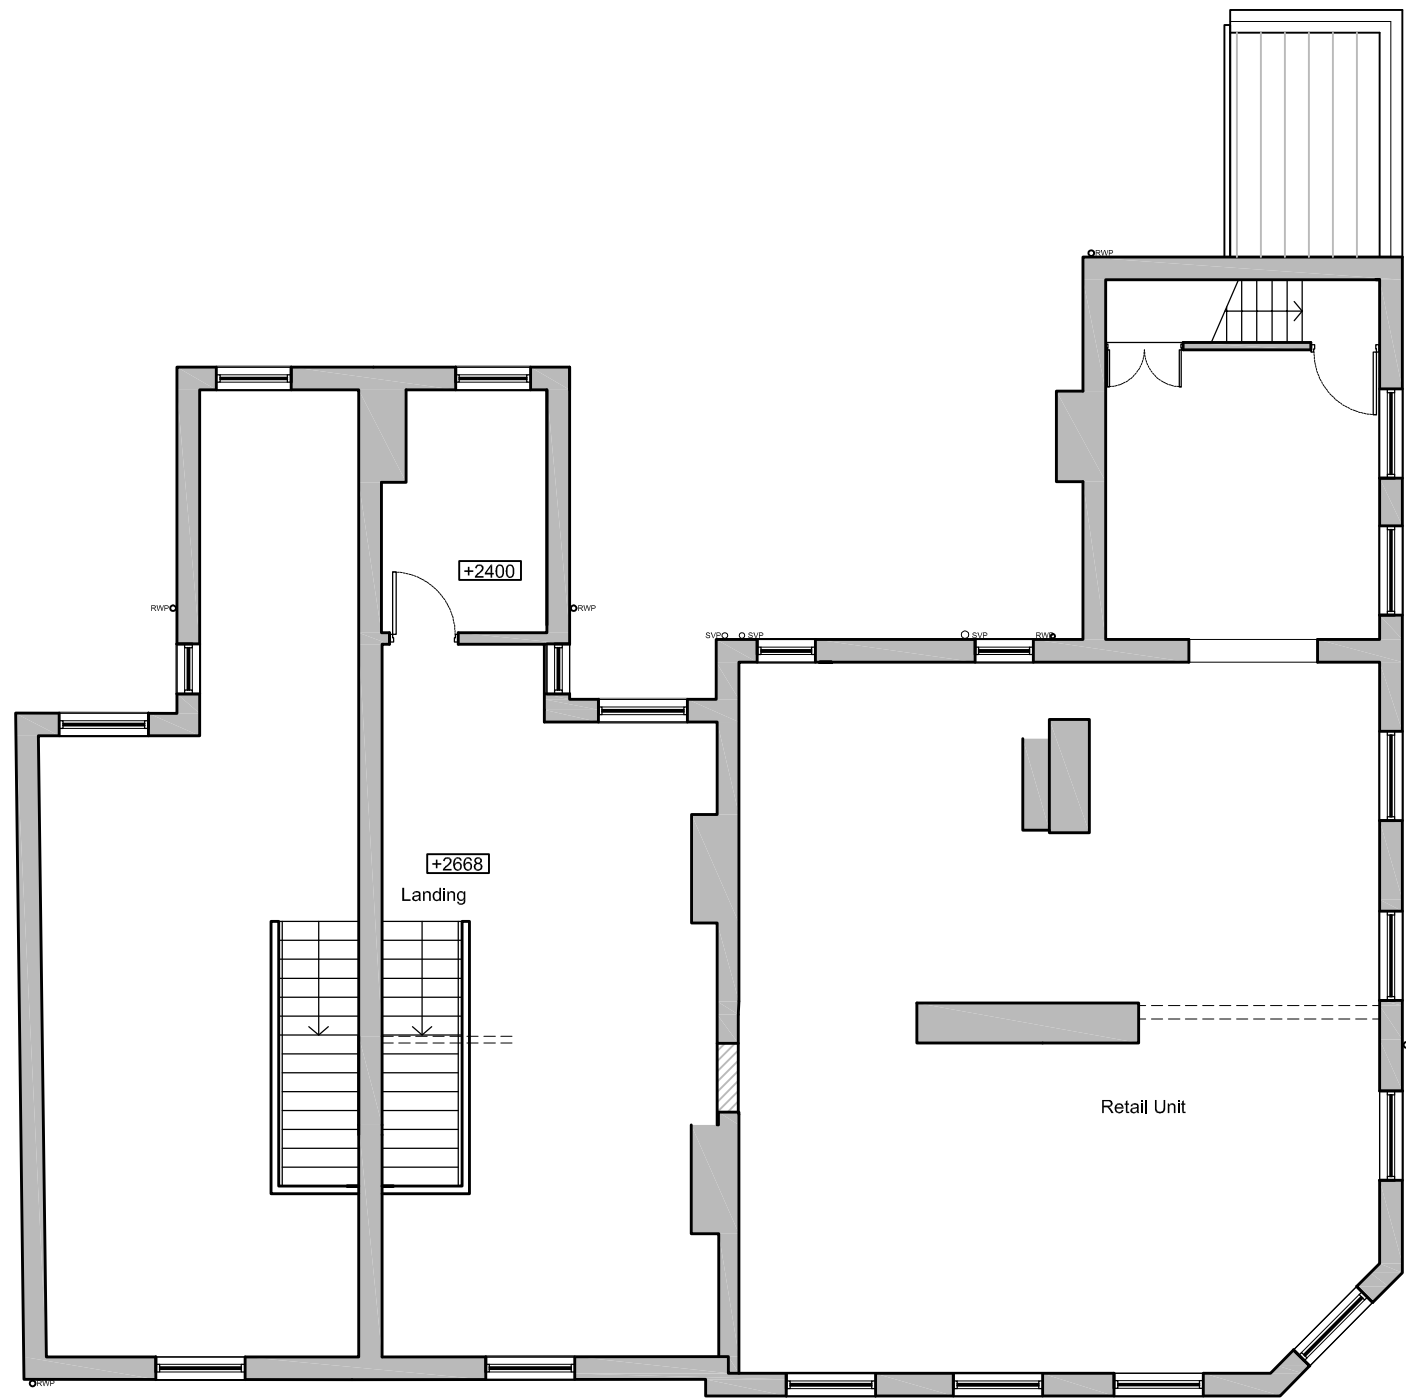

Proposed First Floor Plan
Scale 1:100



Proposed High Street Elevation
Scale 1:100



Proposed Leyland Street Elevation
Scale 1:100




Proposed Rear Elevation
Scale 1:100



Proposed Side Elevation
Scale 1:100



Proposed No 34 Outrigger Elevation
Scale 1:100

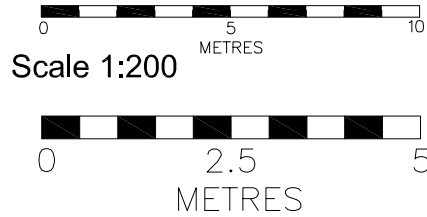

Scale 1:200

D	Windows to bank and rear revised. Shop front in timber	JL	DB	DB
C	Windows to rear elevation revised and shop front roles updated	RM	DB	DB
B	Layout Revised	RM	DB	DB
A	Layout Revised	RM	DB	DB
Version	Amendment	Drawn & Date	Checked & Date	Approved & Date

KeithDavidsonPartnership

13 Seymour Terrace
Seymour Street
Liverpool
L3 5PE
Telephone : +44 (0) 151 709 1777
Email : info@keithdavidsonpartnership.com
Web : keithdavidsonpartnership.com

Internal Project Number	1630
Client	TBC
Project Name	32-34 High Street_Shop Front
Drawing Title	Proposed Plans and Elevations
Scale	1:100
Date	29.03.21
Drawing Number	201
Original Size	A1
Drawn	RM
Checked	DB
Approved	DB
Status	Revision D