




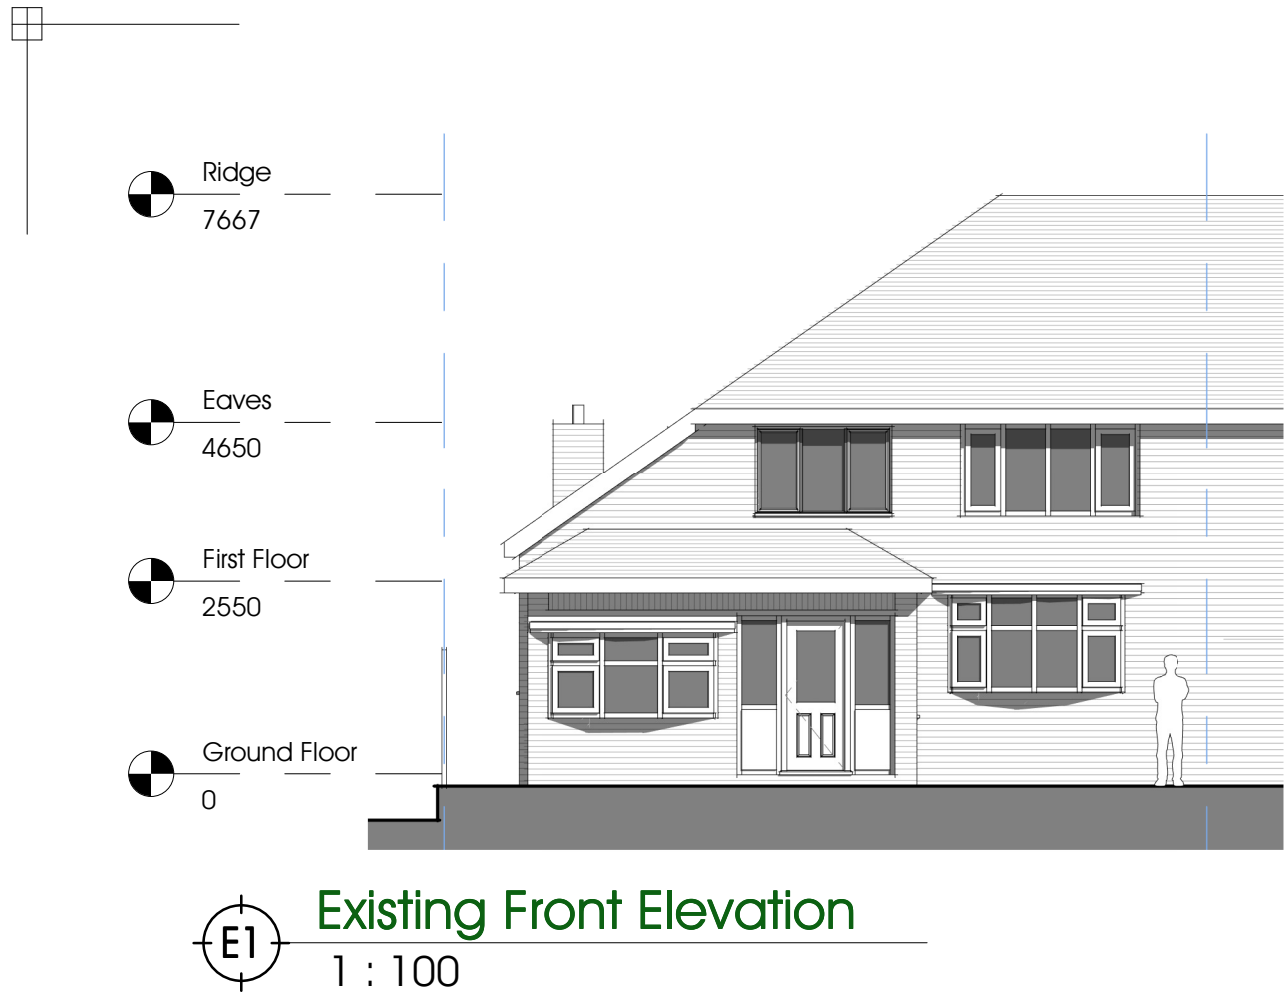


E1 Existing Front Elevation  
1 : 100

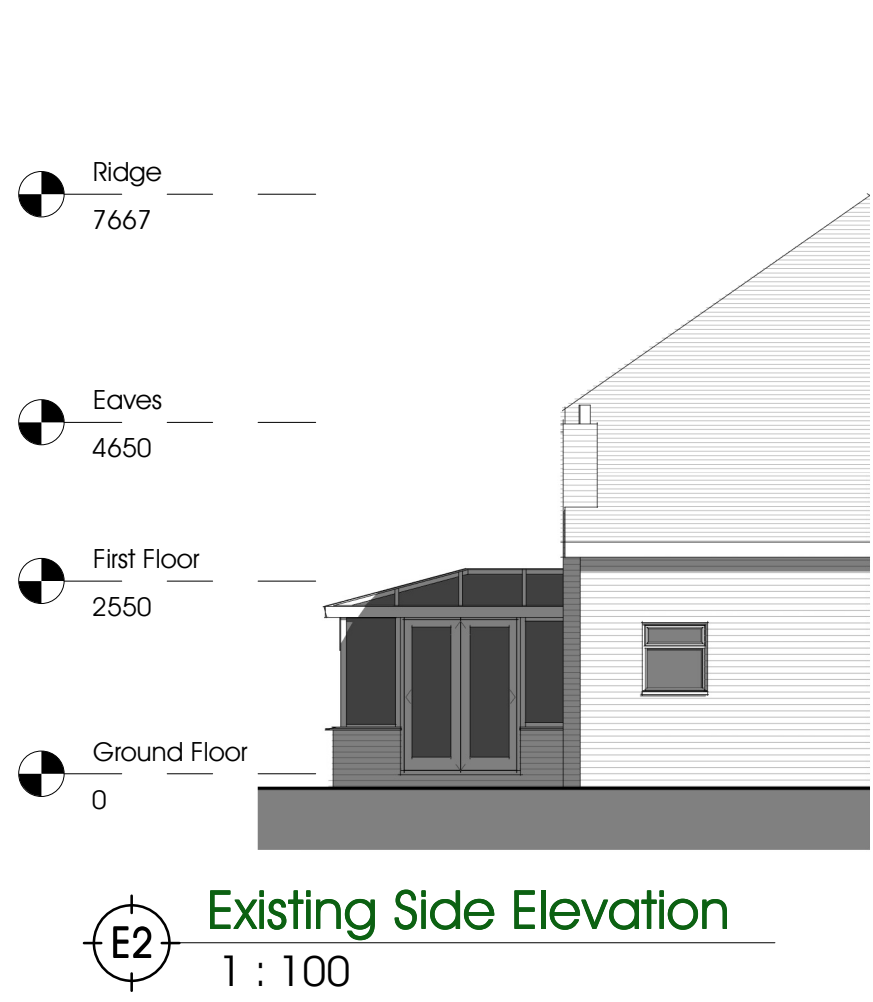


E2 Existing Side Elevation  
1 : 100

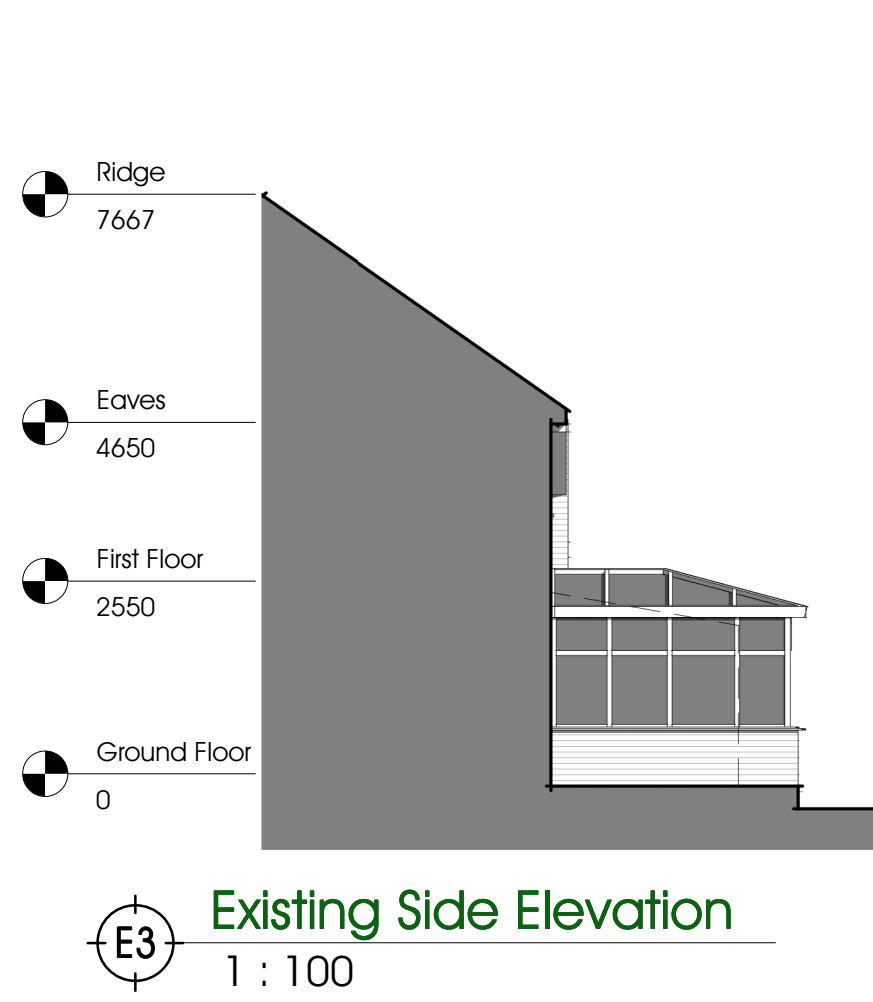


E3 Existing Side Elevation  
1 : 100

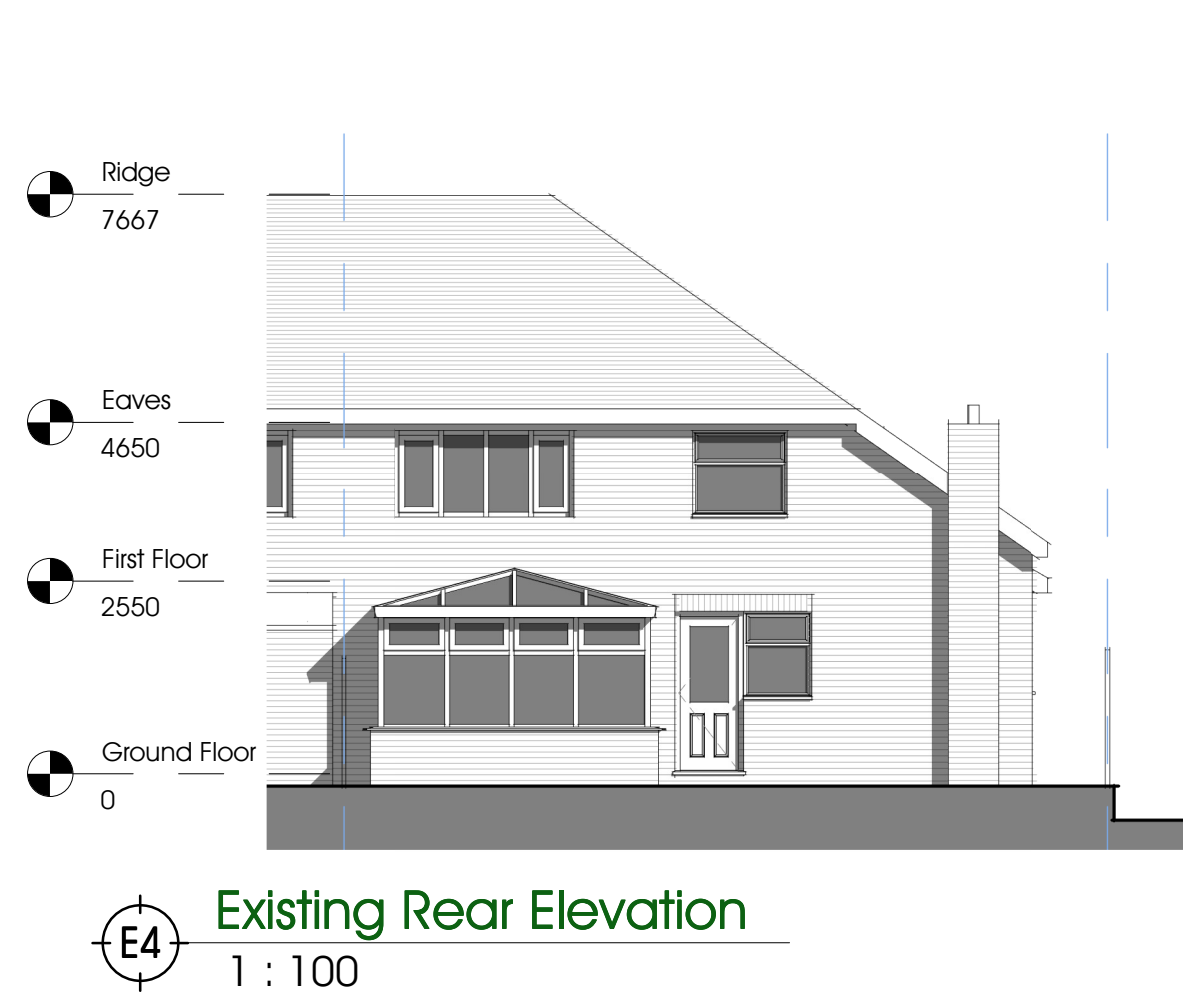


E4 Existing Rear Elevation  
1 : 100

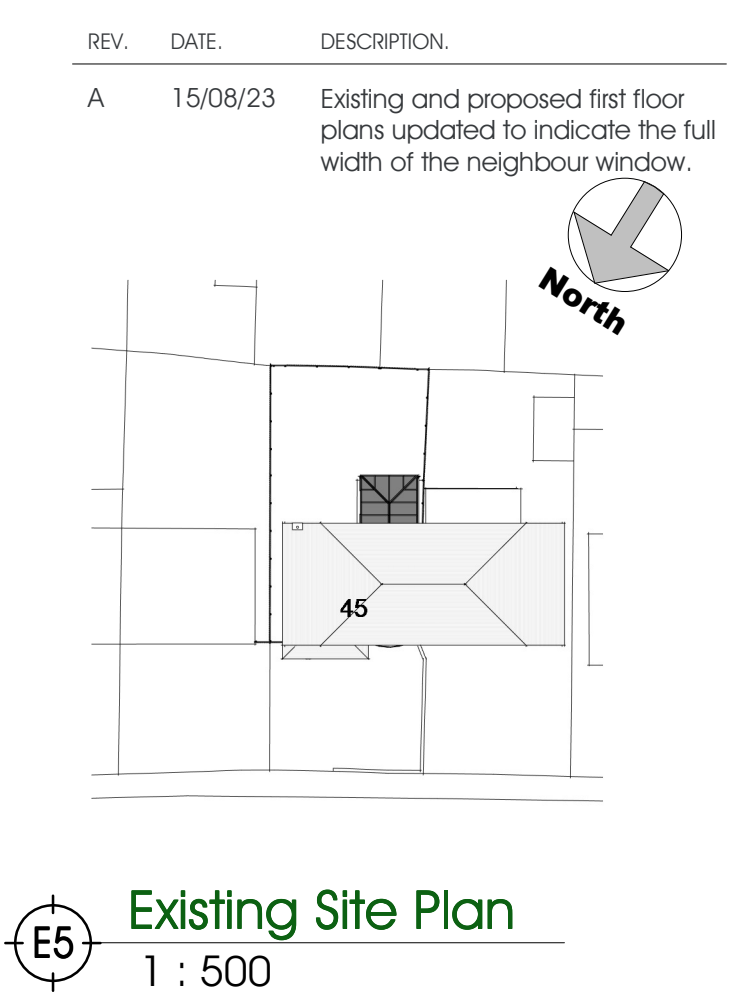


E5 Existing Site Plan  
1 : 500

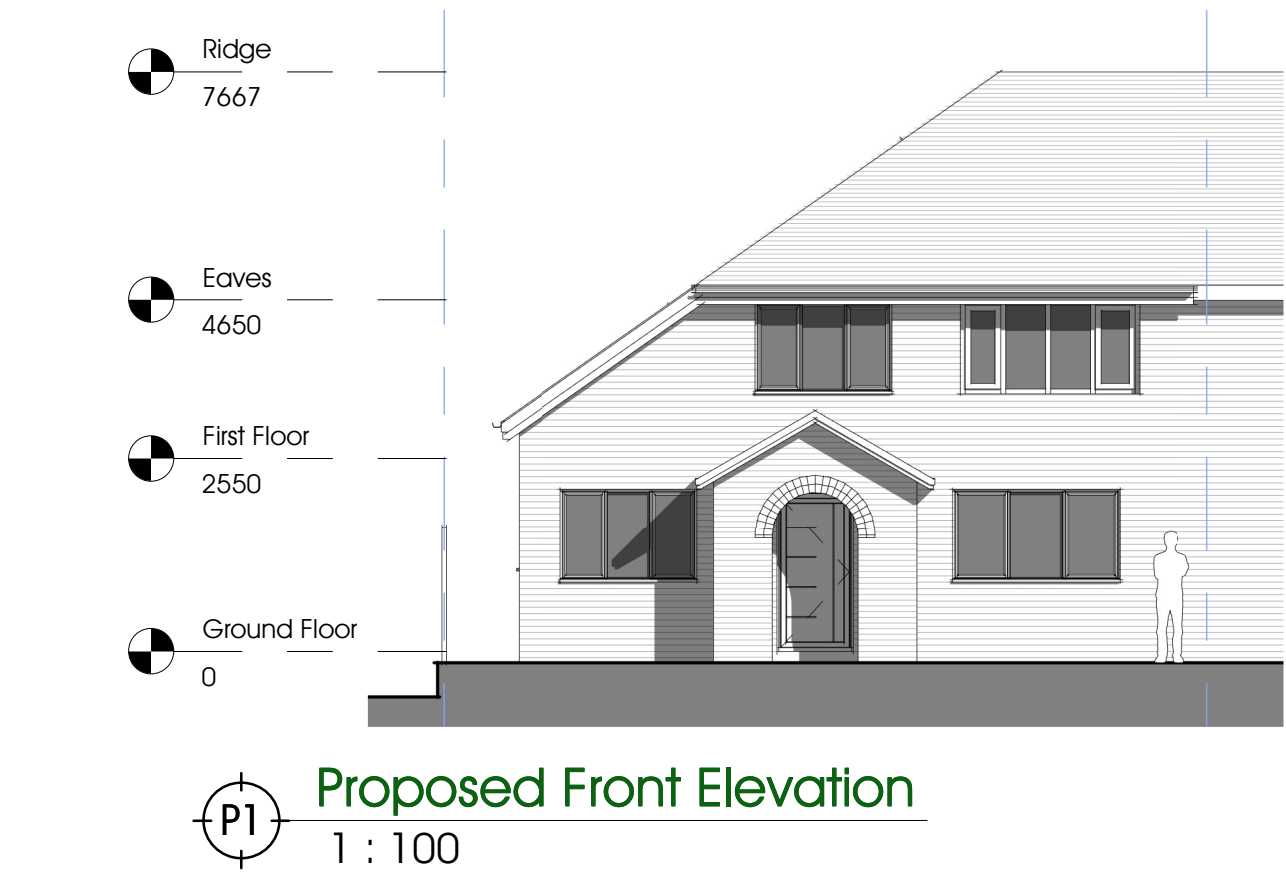


P1 Proposed Front Elevation  
1 : 100

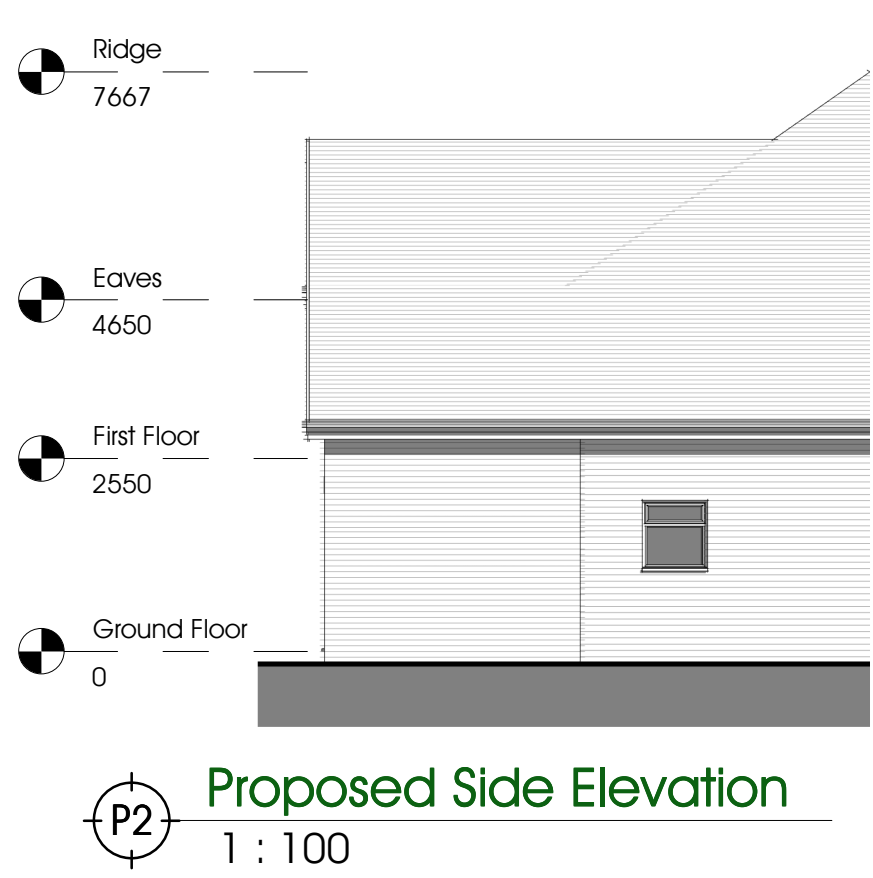


P2 Proposed Side Elevation  
1 : 100

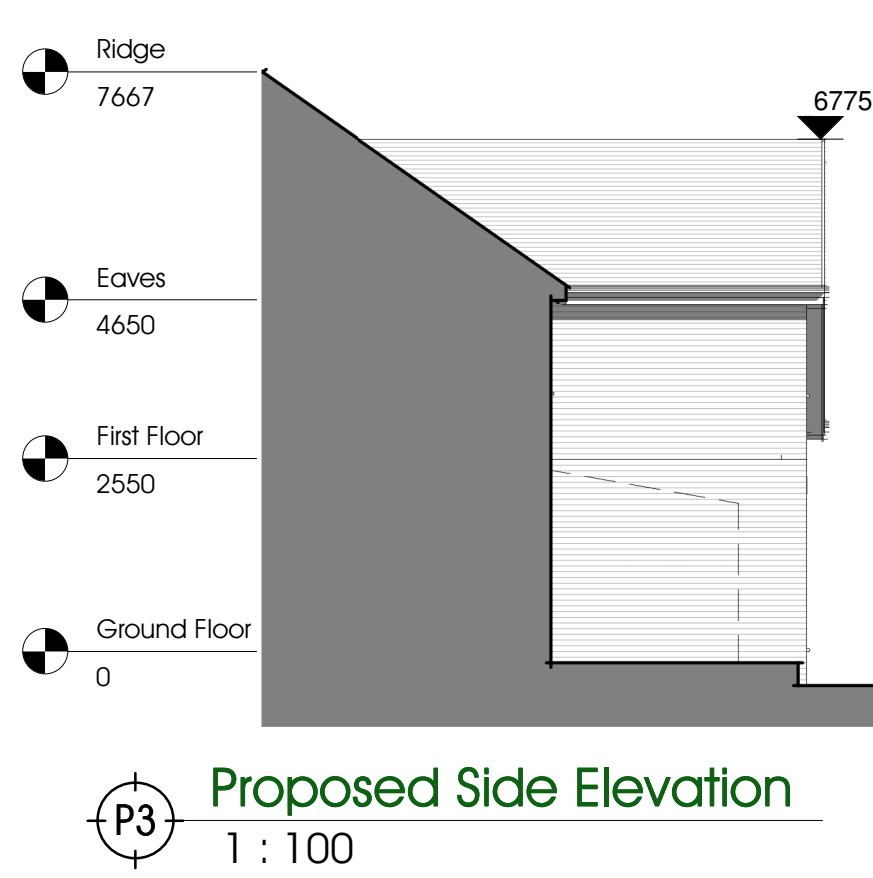


P3 Proposed Side Elevation  
1 : 100

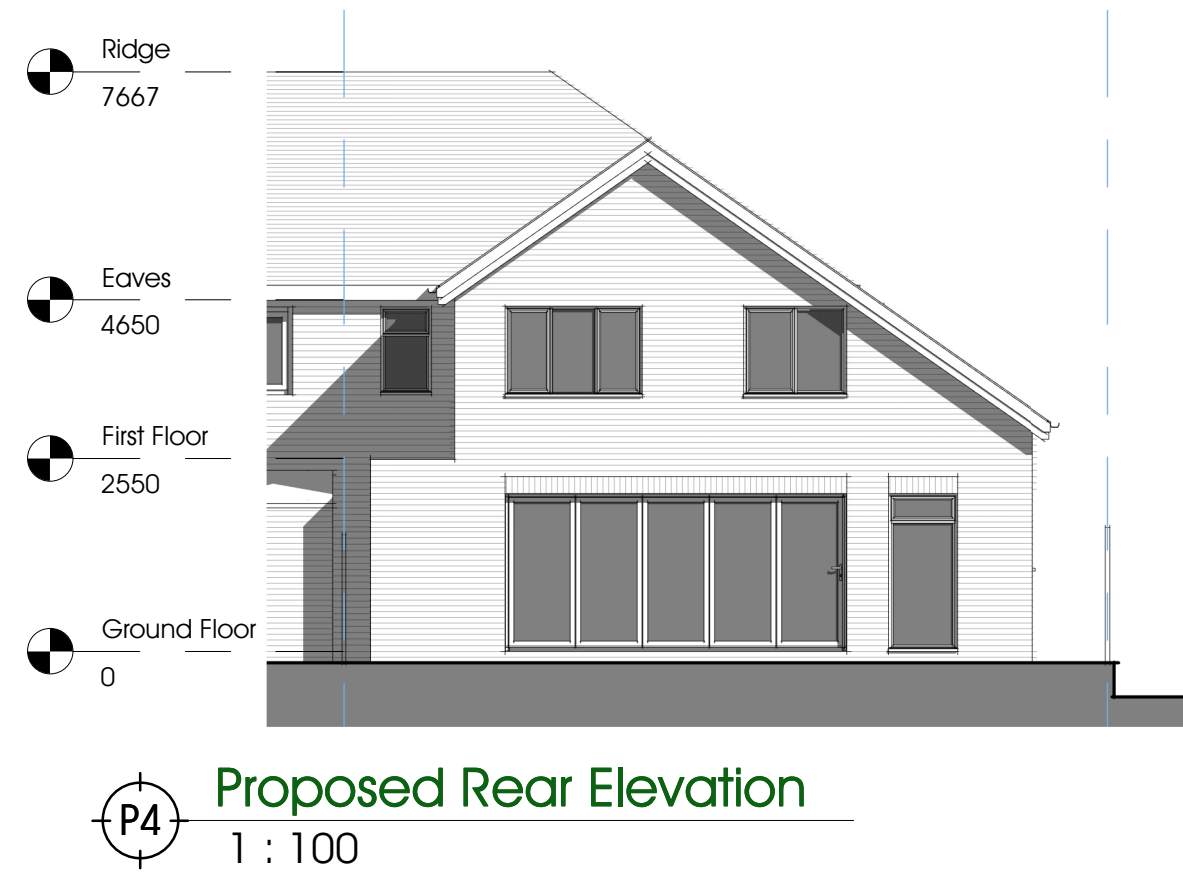


P4 Proposed Rear Elevation  
1 : 100

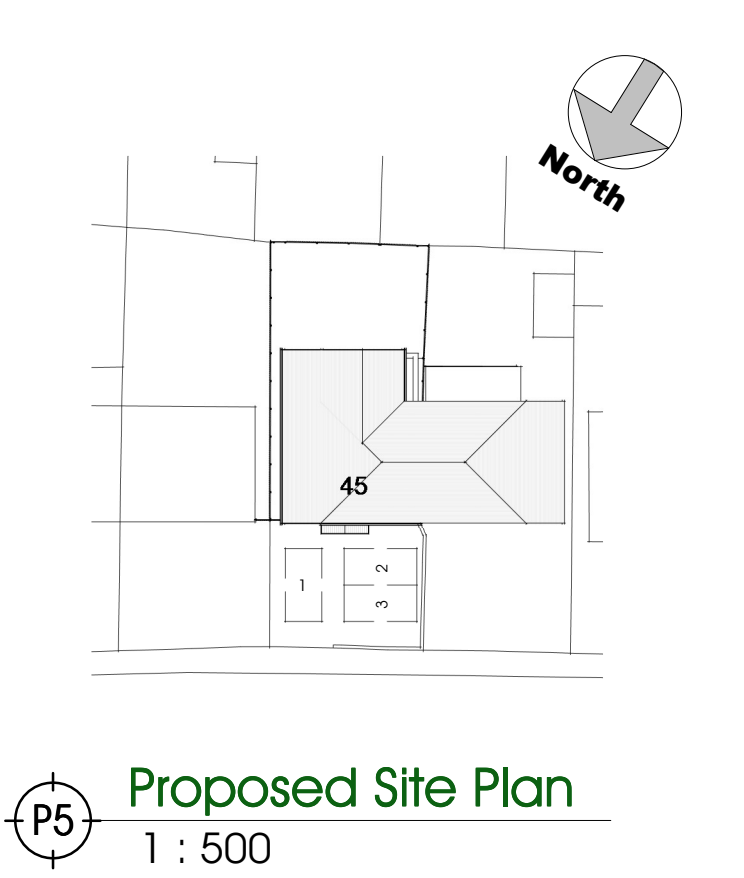


P5 Proposed Site Plan  
1 : 500

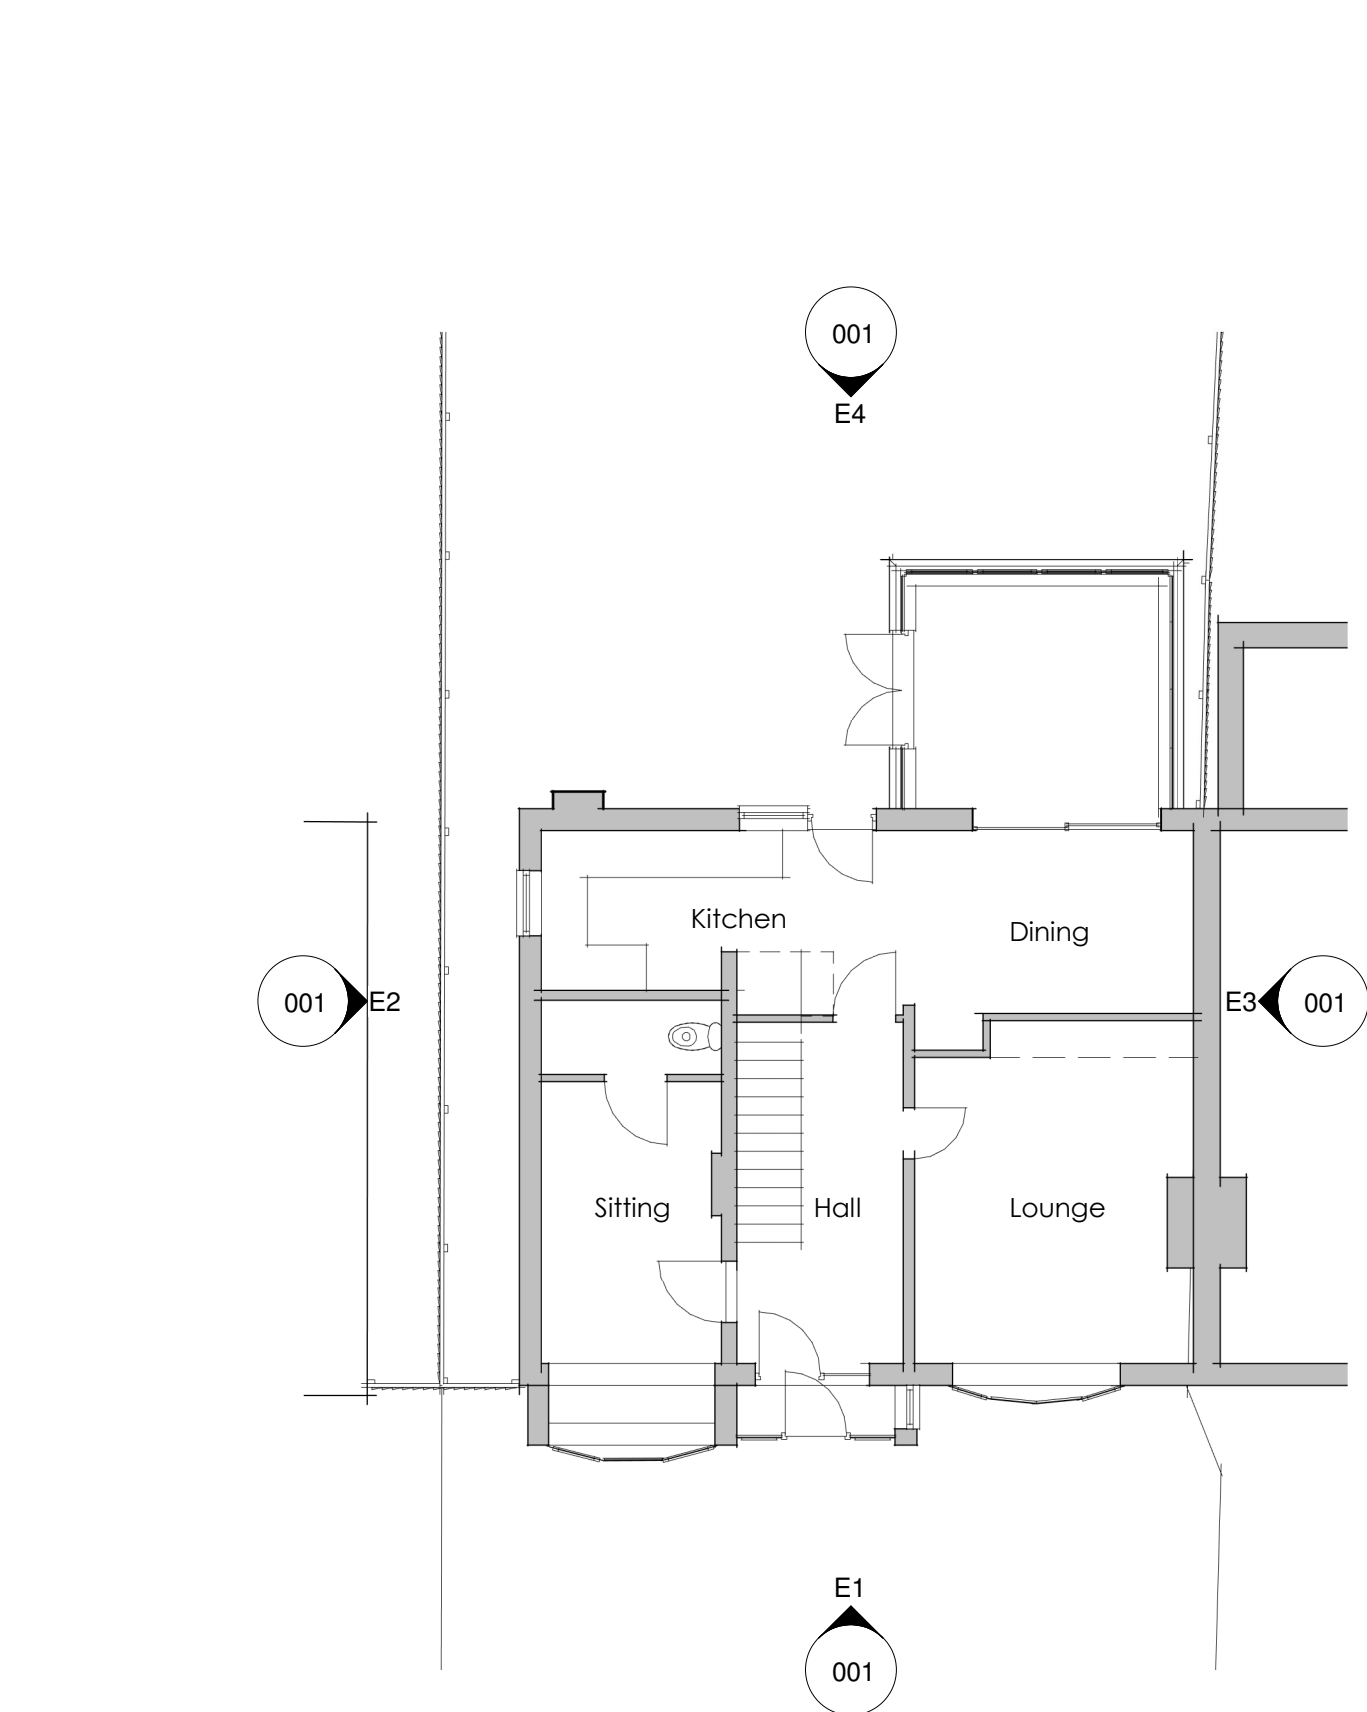


E6 Existing Ground Floor Plan  
1 : 100

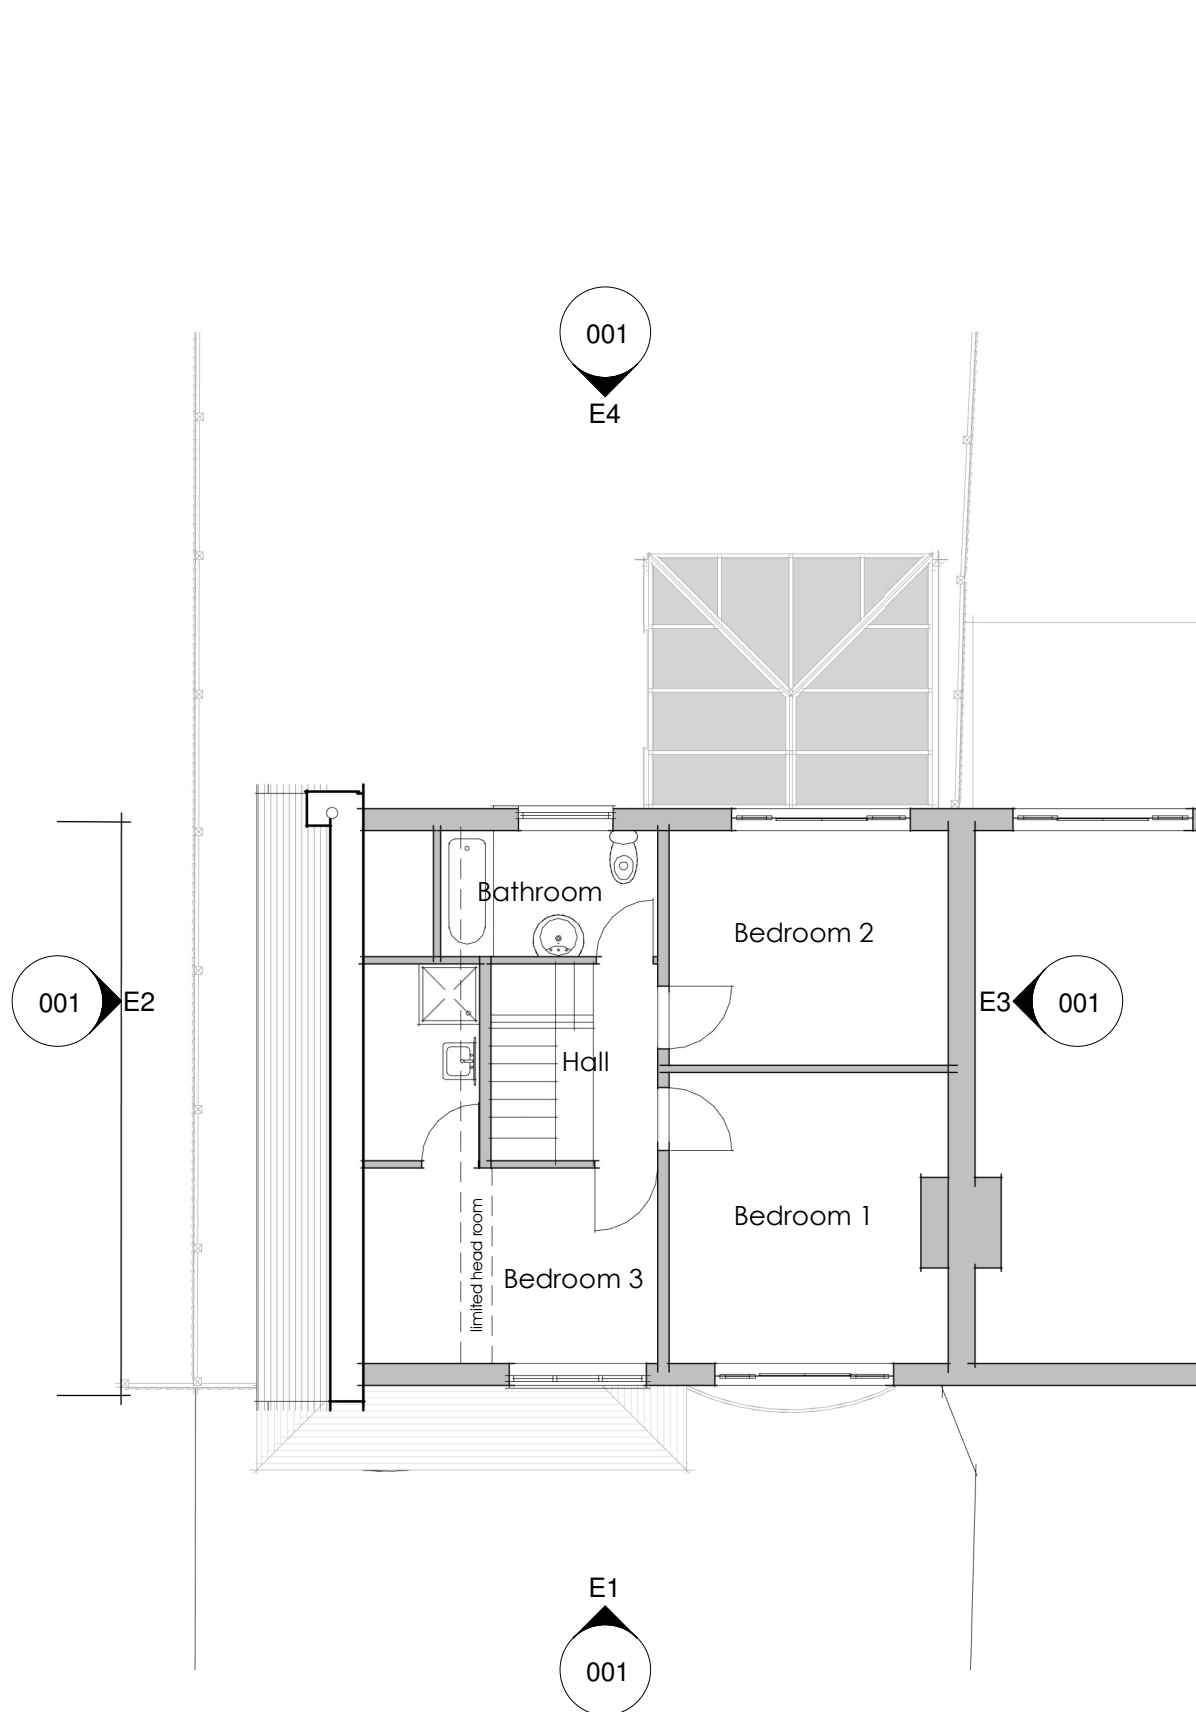

E7 Existing First Floor Plan  
1 : 100

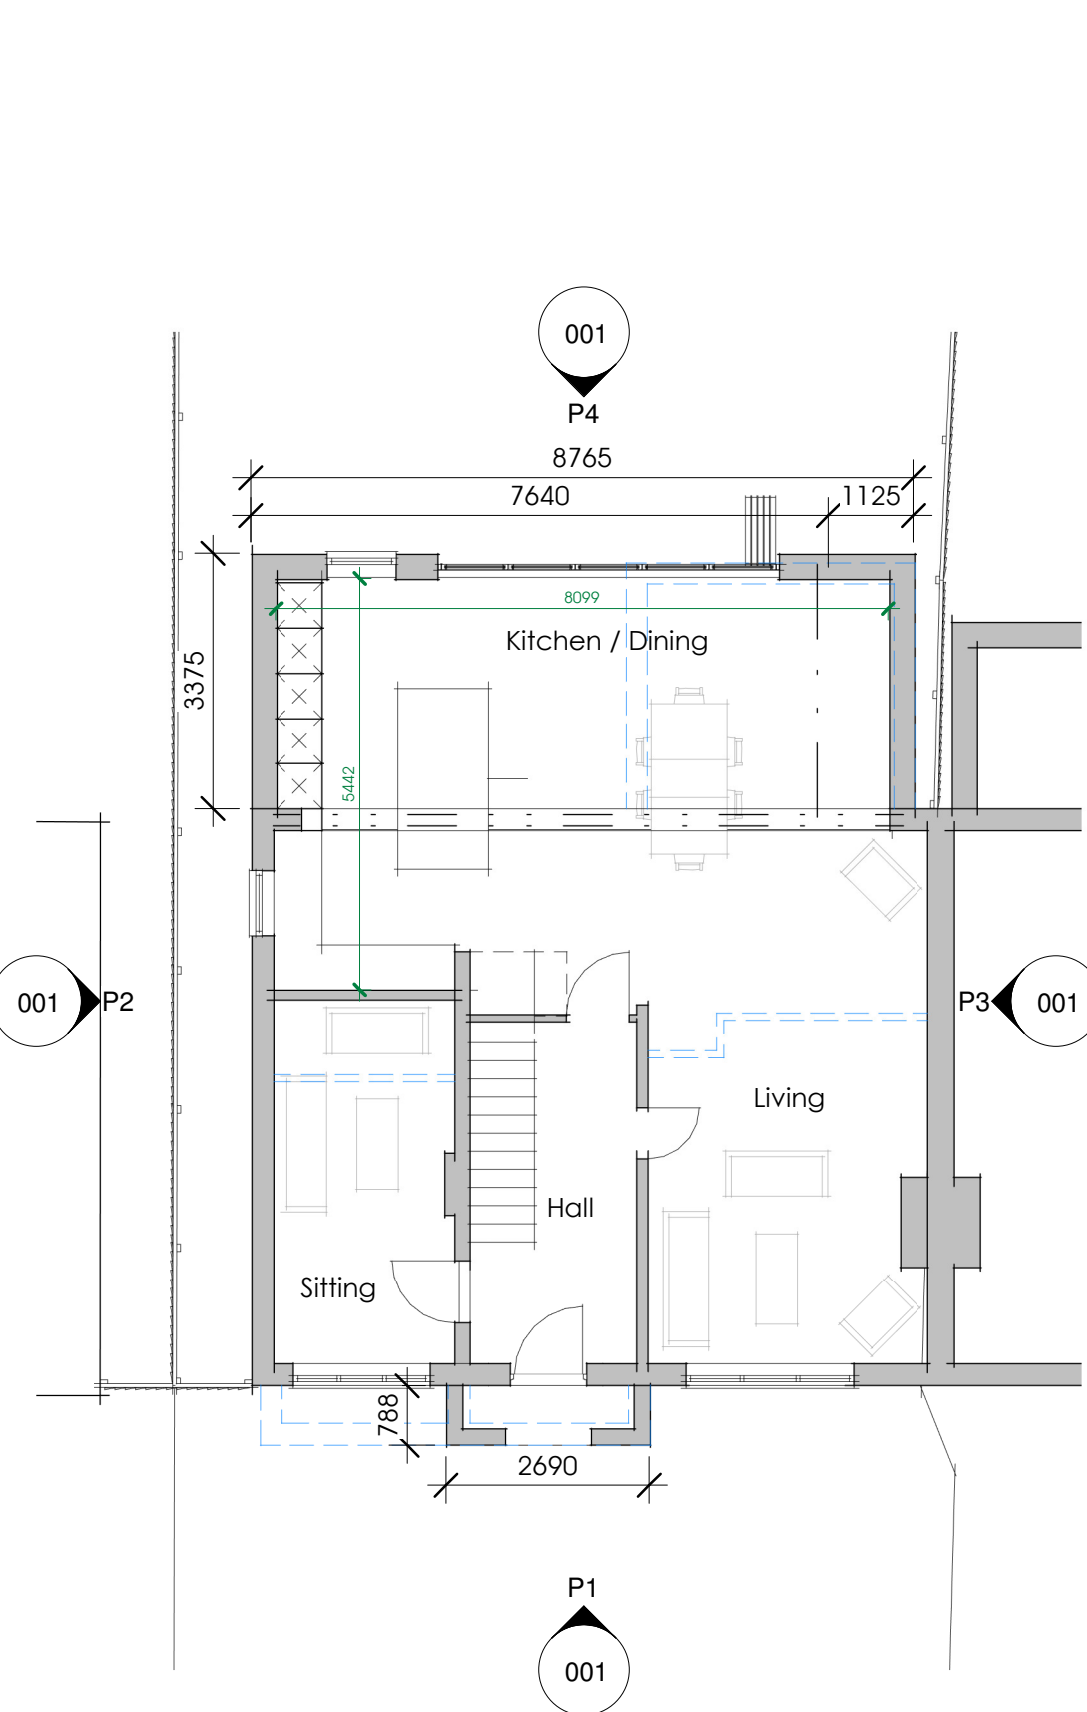

P6 Proposed Ground Floor Plan  
1 : 100

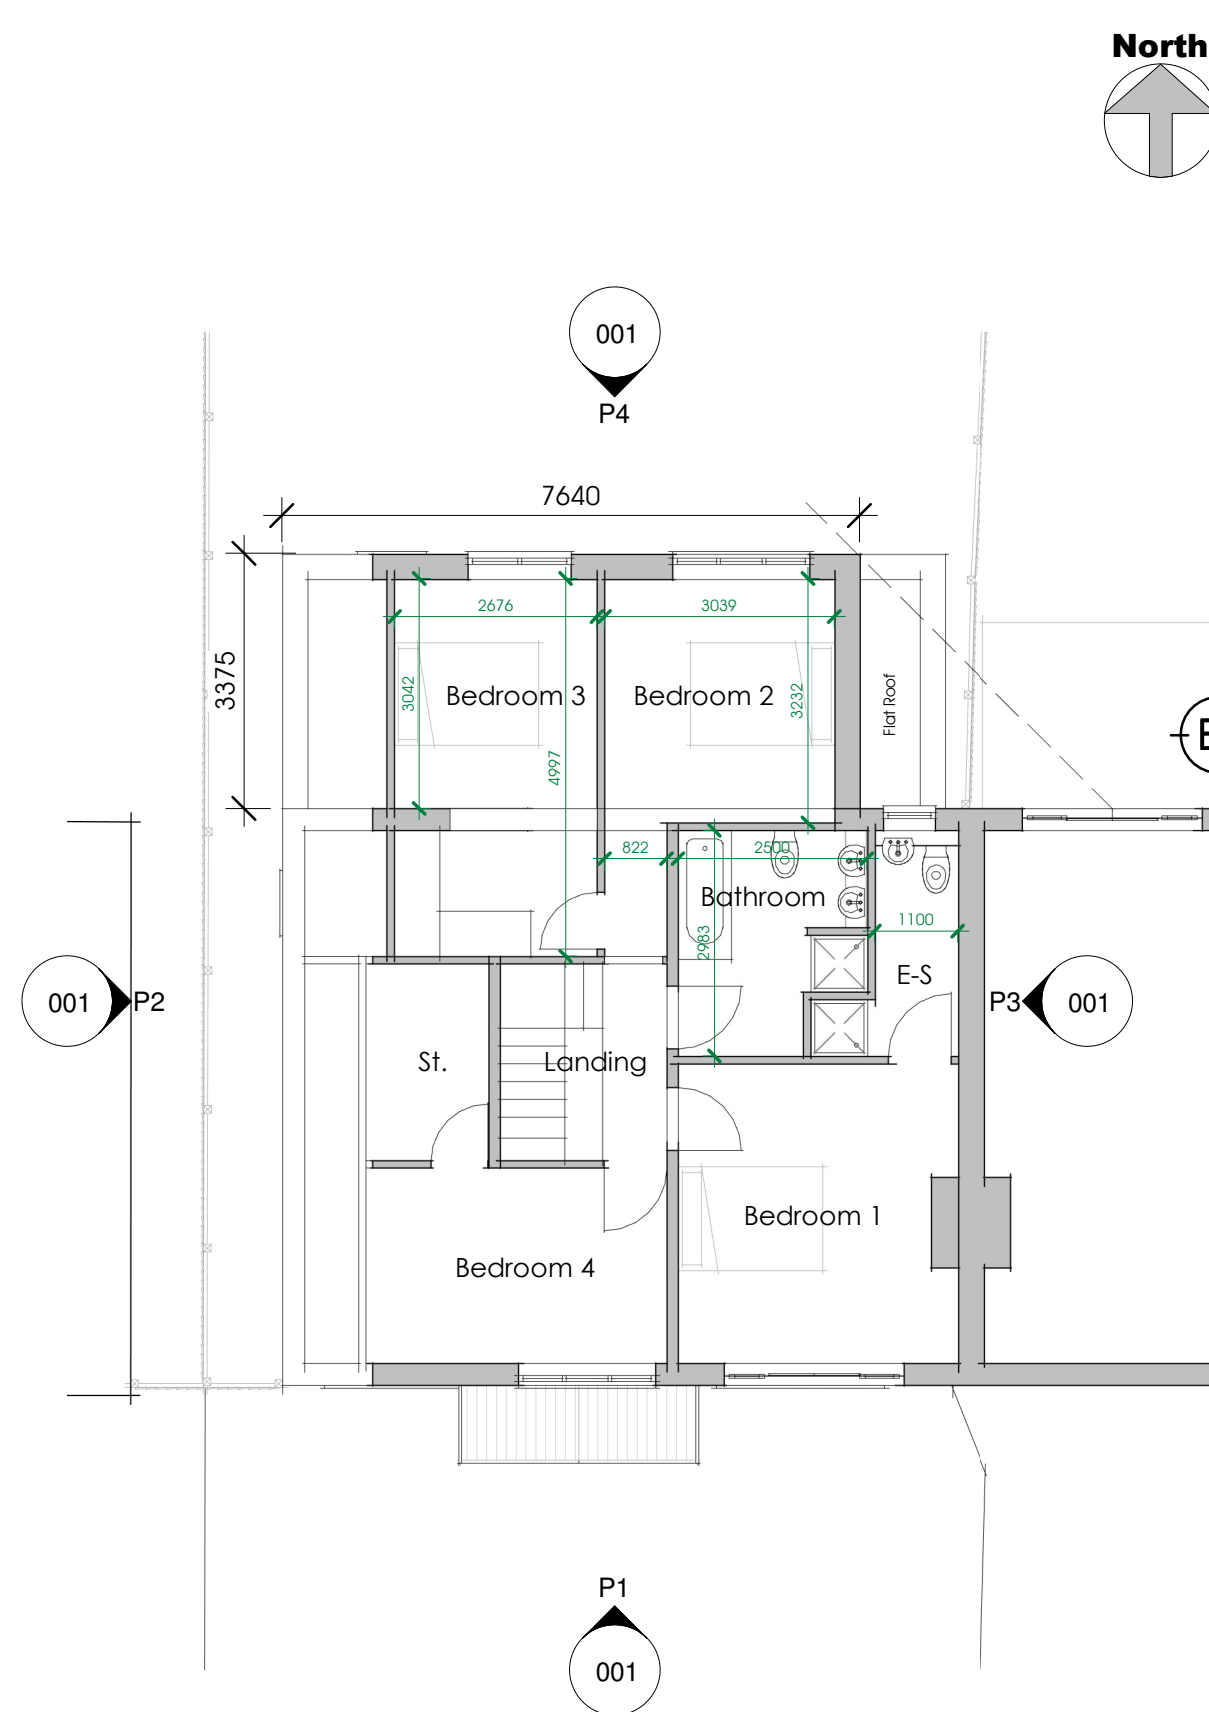

P7 Proposed First Floor Plan  
1 : 100



E8 Location Plan  
1 : 1250

Note:  
All dimensions and levels to be checked on site  
and any discrepancies to be reported immediately  
before the commencement of work. Drawing to be  
read in conjunction with all relevant drawings and  
specifications.

**aldrack**  
architecture • surveying • energy



PROJECT NAME & LOCATION  
45 Hollies Road, Halewood, L26 0TE

DRAWING TITLE  
Existing and Proposed Plans and Elevations

| PROJECT NO. | DWG NO. | REV.   | DRAWN.       | CHECK. |
|-------------|---------|--------|--------------|--------|
| AN54        | 001     | A      | LB           | GW     |
|             |         | SCALE: | As indicated | @ A1   |

UNIT 5 CUNNINGHAM COURT  
LIONS DRIVE  
SHADSWORTH BUSINESS PARK  
BLACKBURN  
BB1 2GX  
T: +44 (0) 1254 774943  
E: INFO@ALDRACK.CO.UK

STATUS  
Planning  
DATE  
12/06/23

WWW.ALDROCK.CO.UK

