


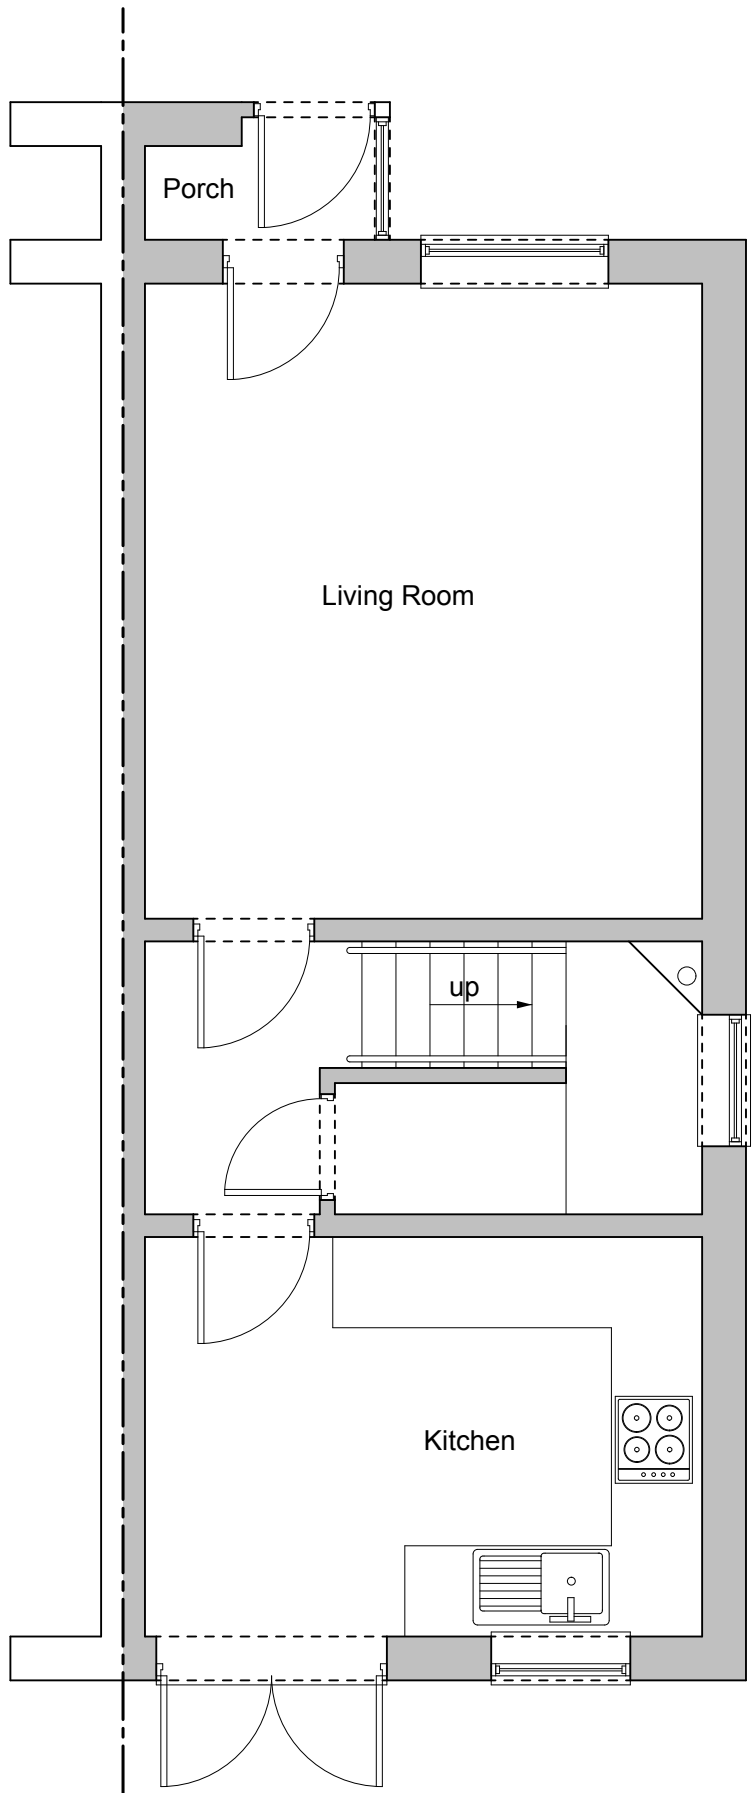
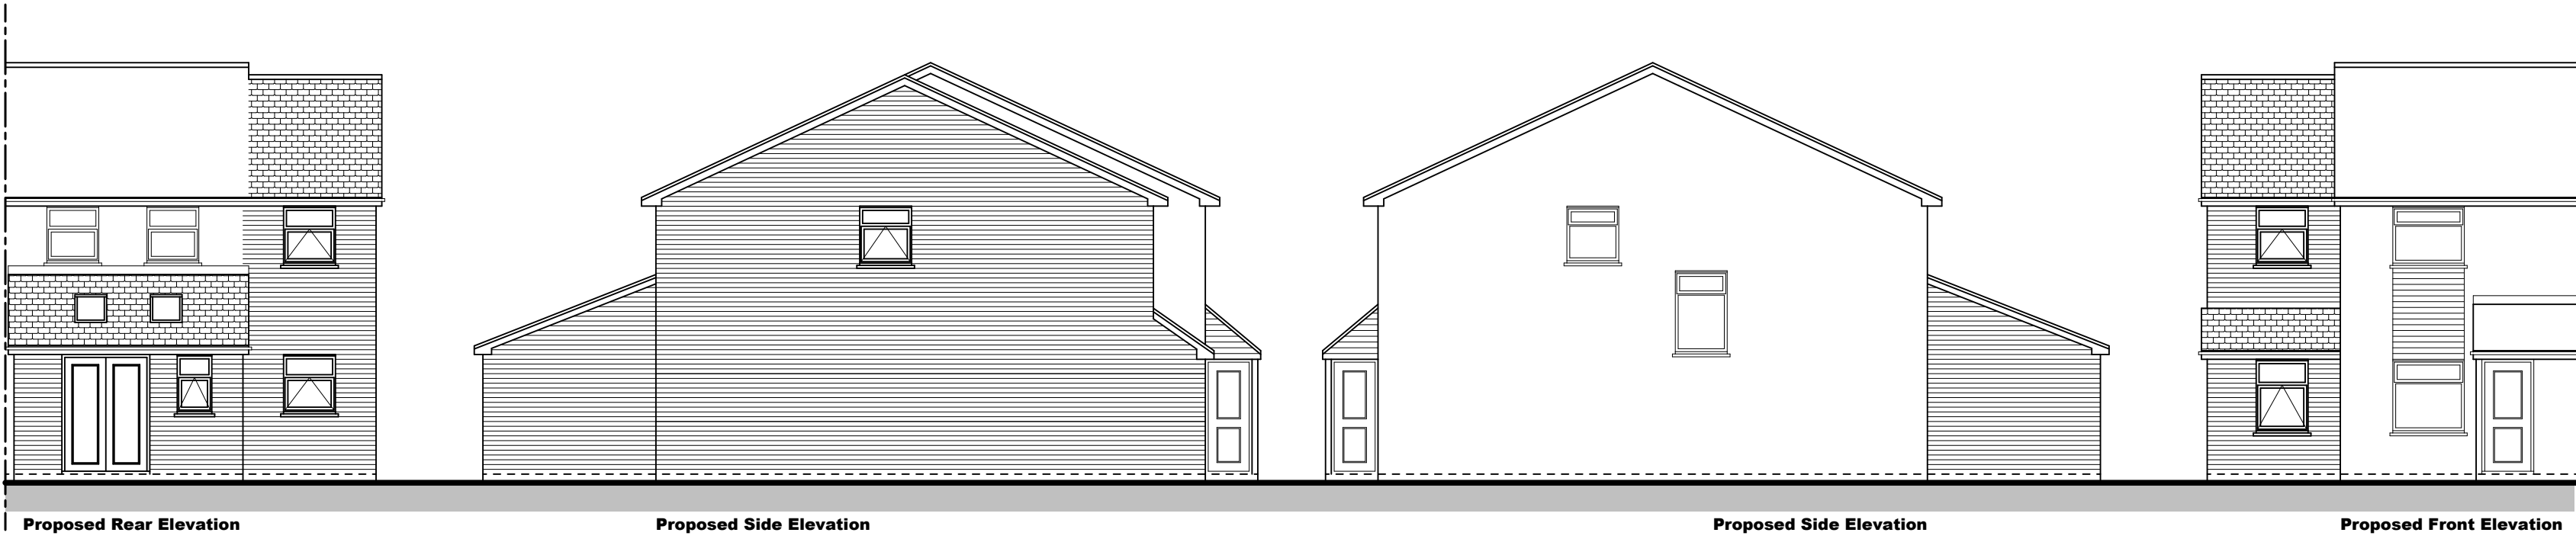
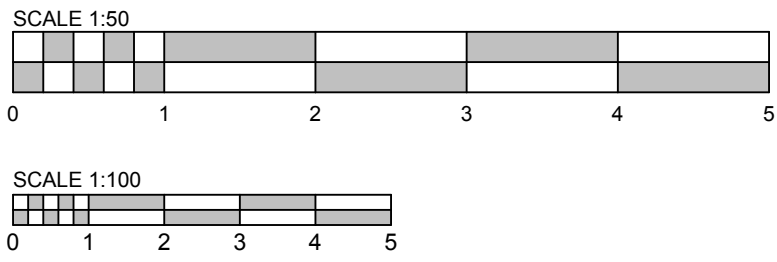


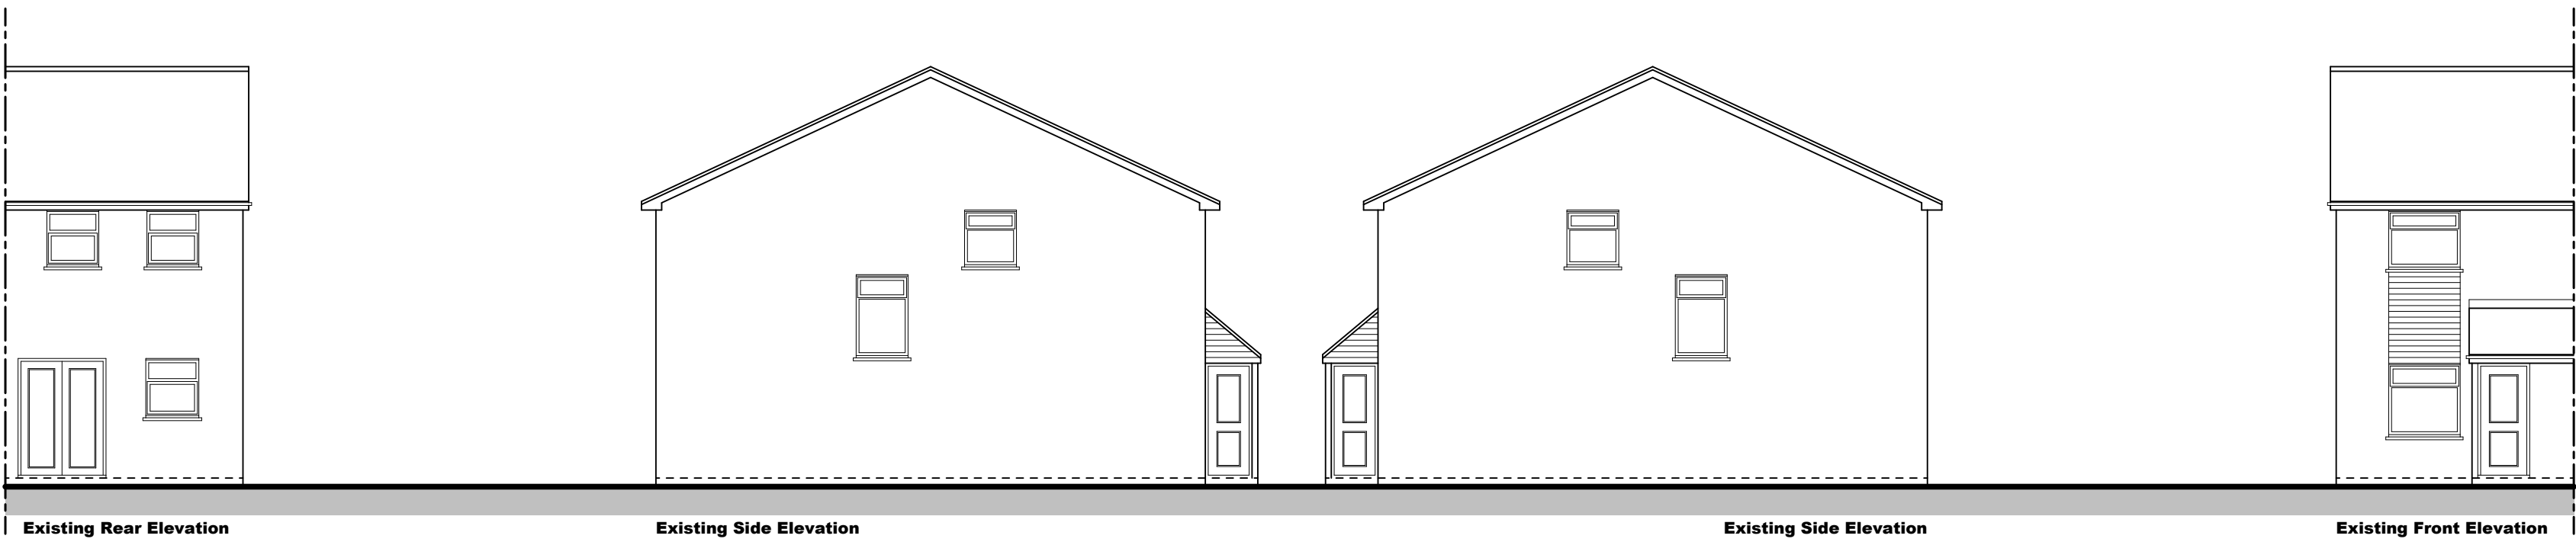


Existing Ground Floor Plan

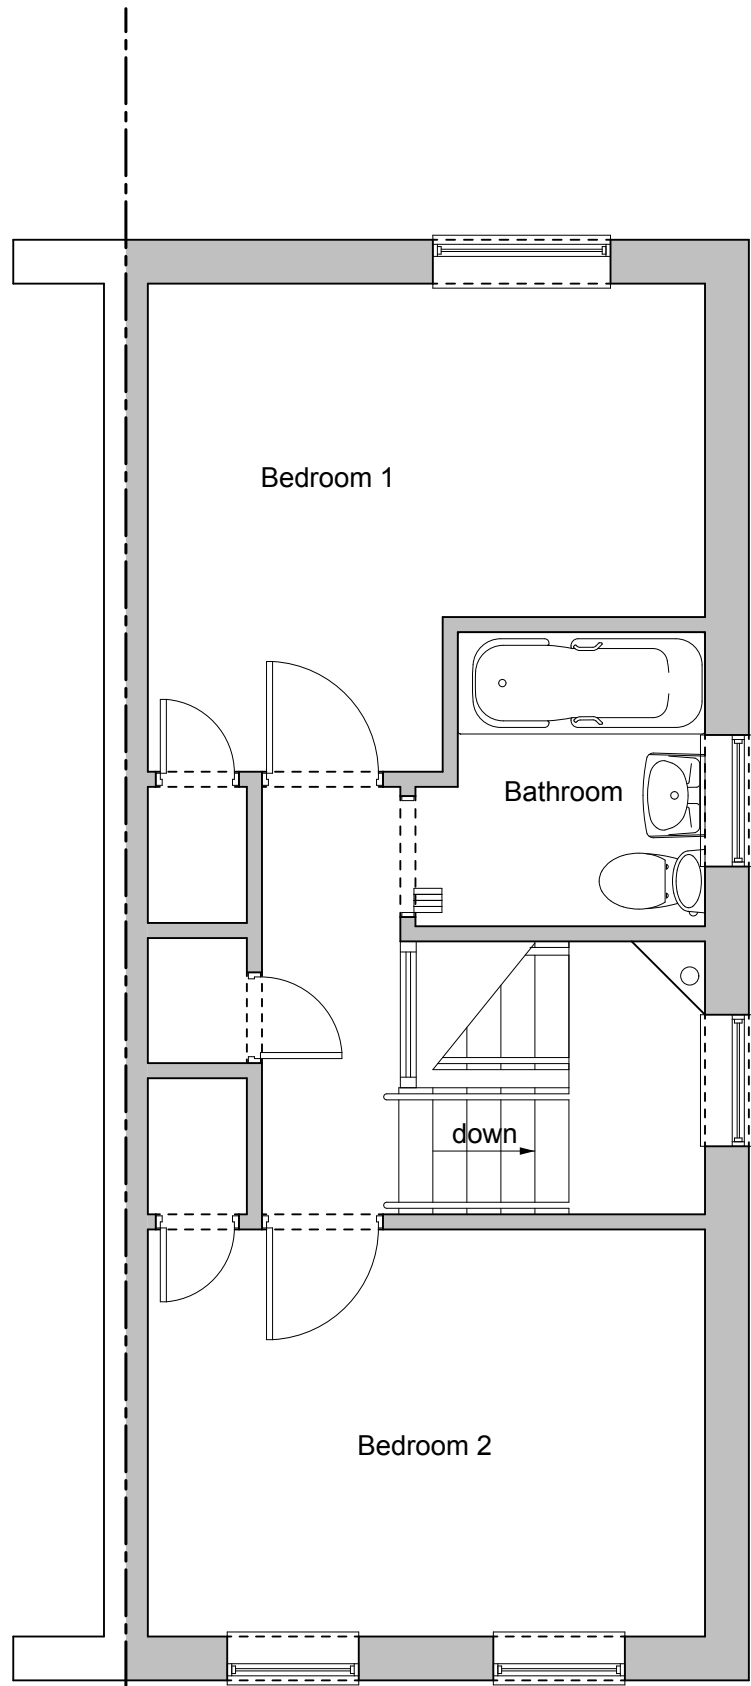

Existing First Floor Plan

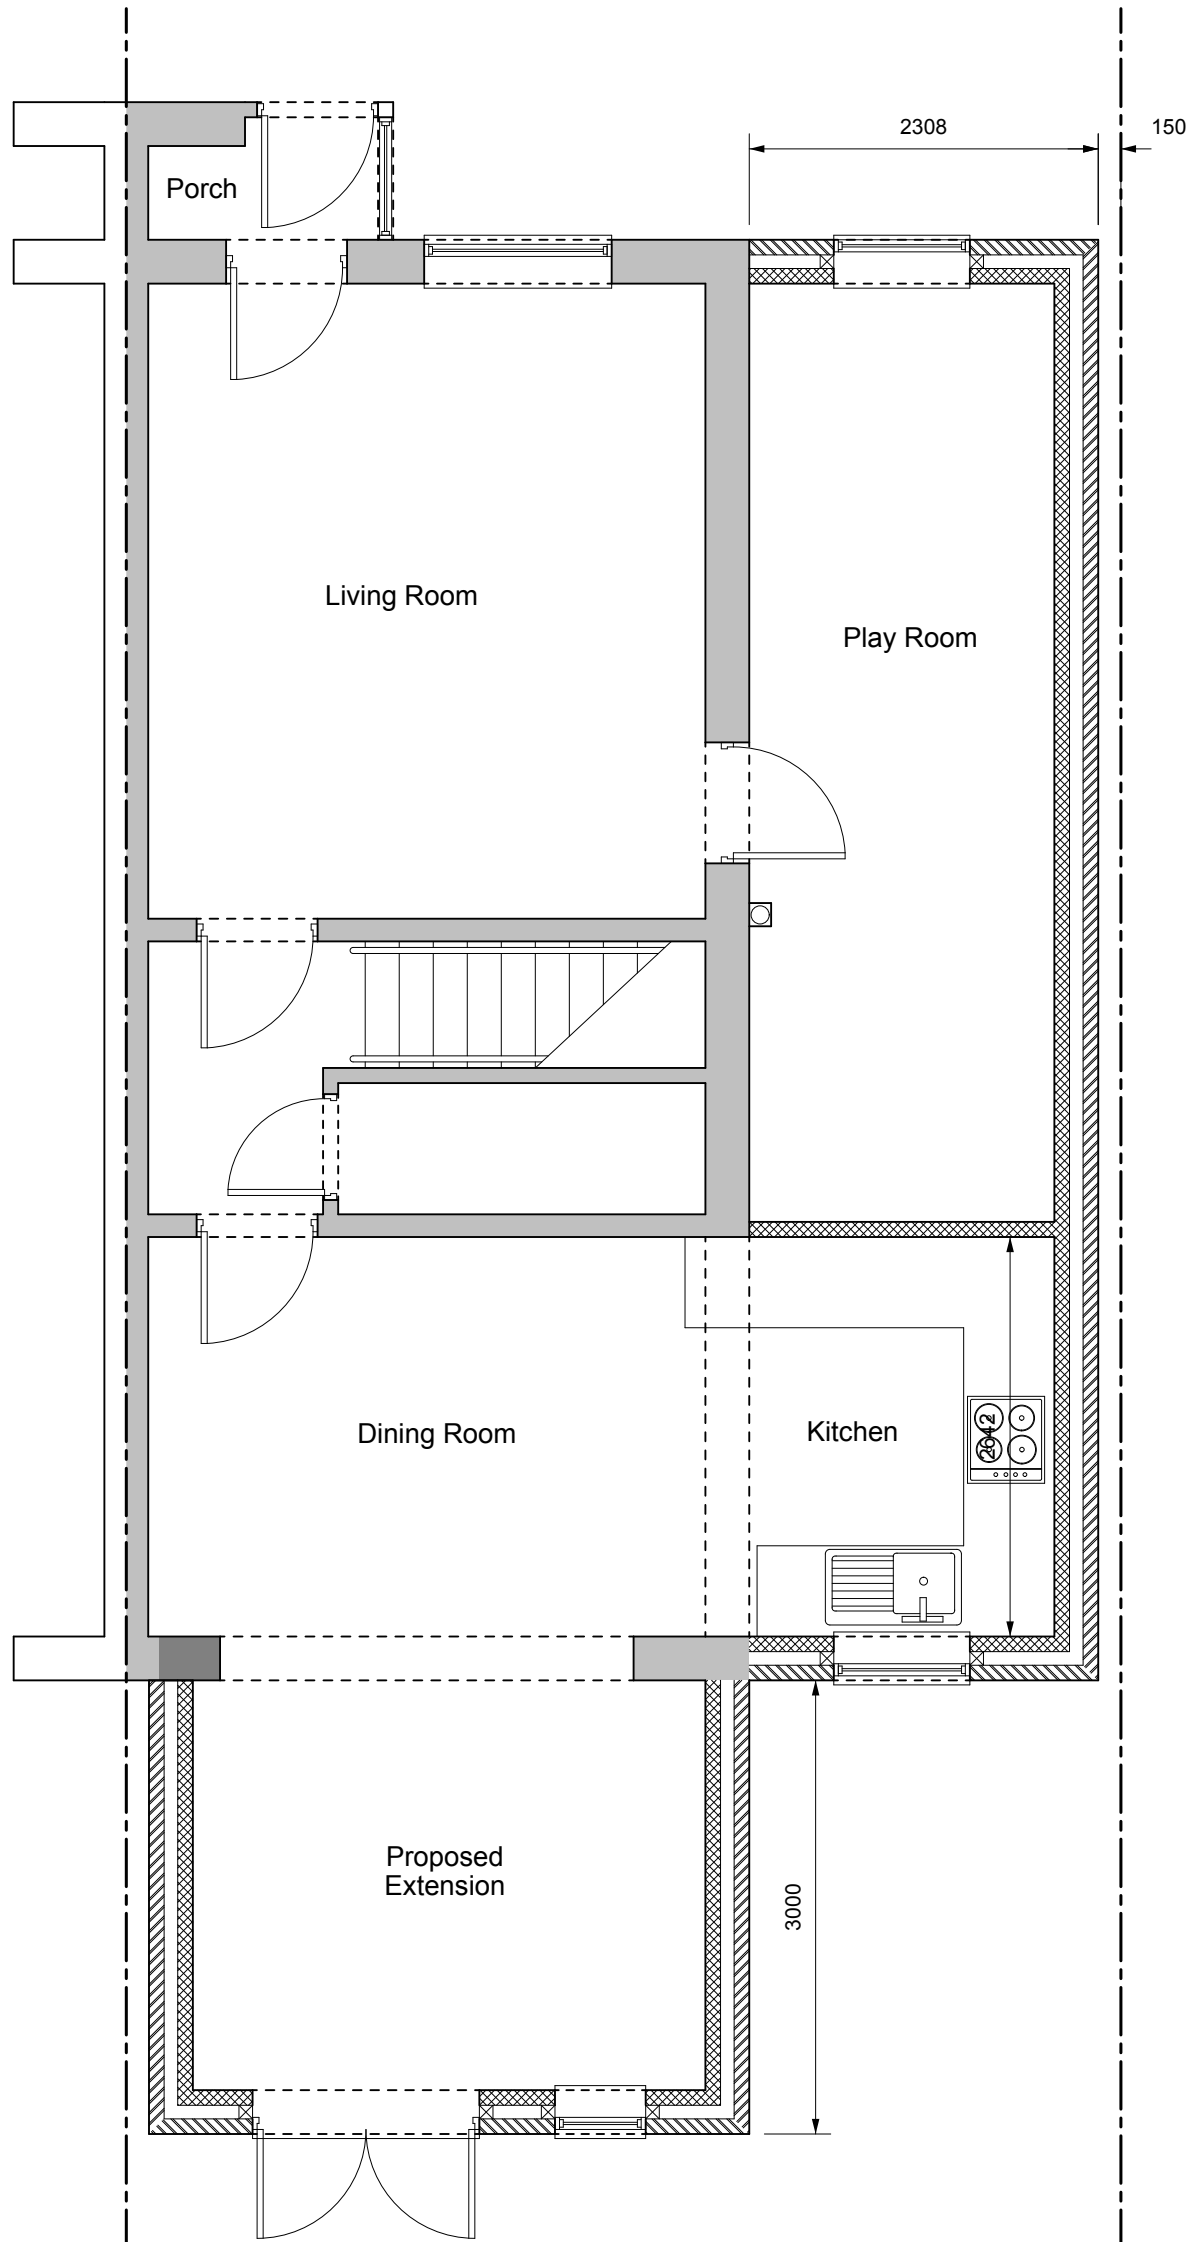

Proposed Ground Floor Plan

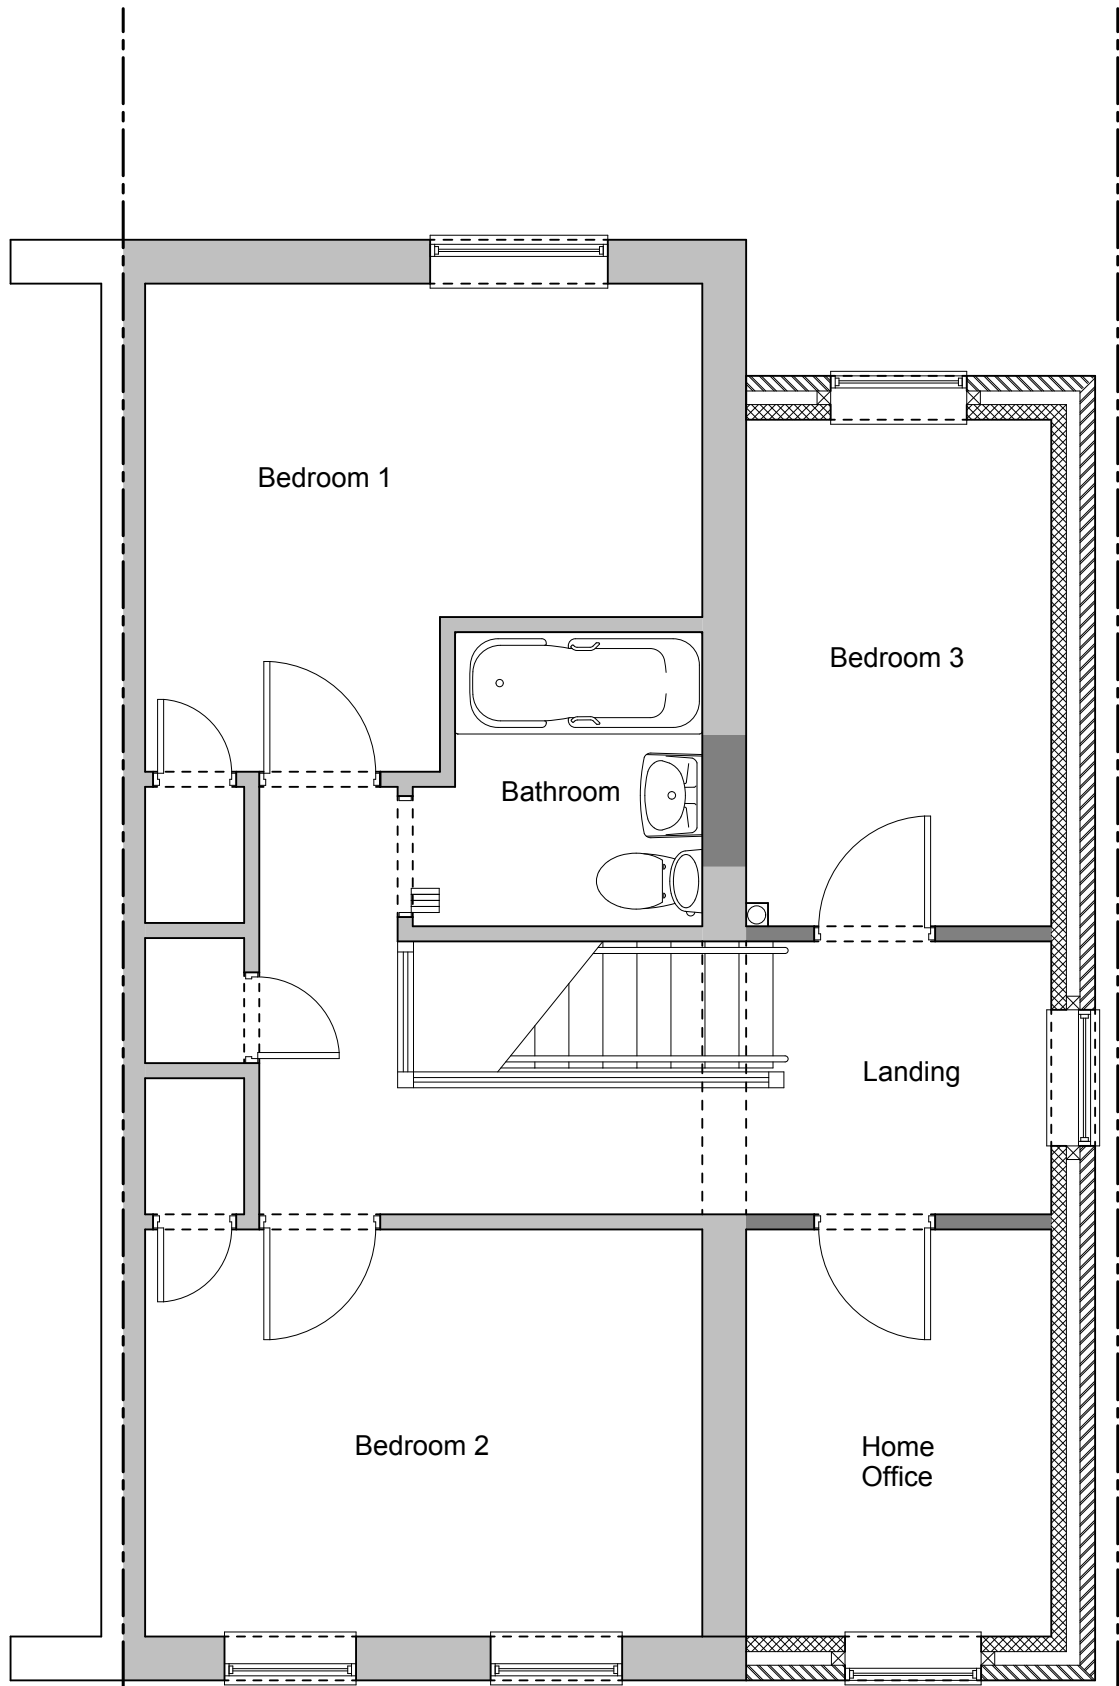

Proposed First Floor Plan

Drawing Number 2022/08/01

PLANNING DRAWING				
 Brian B. Atherton Architectural P L A N S 07708 216064 E: architecturalplans@ntlworld.com				
PROPOSAL	Proposed Development @ 16 Deva Close Liverpool L33 4DH			
CLIENT	Mr J Walker			
TITLE	Proposed Details			
SCALE	1:50 1:100	DATE	August 2022	A1