



STATUS PLANNING	© Copyright of PM DESIGNS®. All rights reserved. Do Not scale this drawing. ALL dimensions are in millimetres unless stated otherwise. ALL dimensions must be checked on site prior to construction and any discrepancies reported to the architect. Work is subject to change following detailed design.			
	RevNo	Revision note	Date	Signature
				Checked

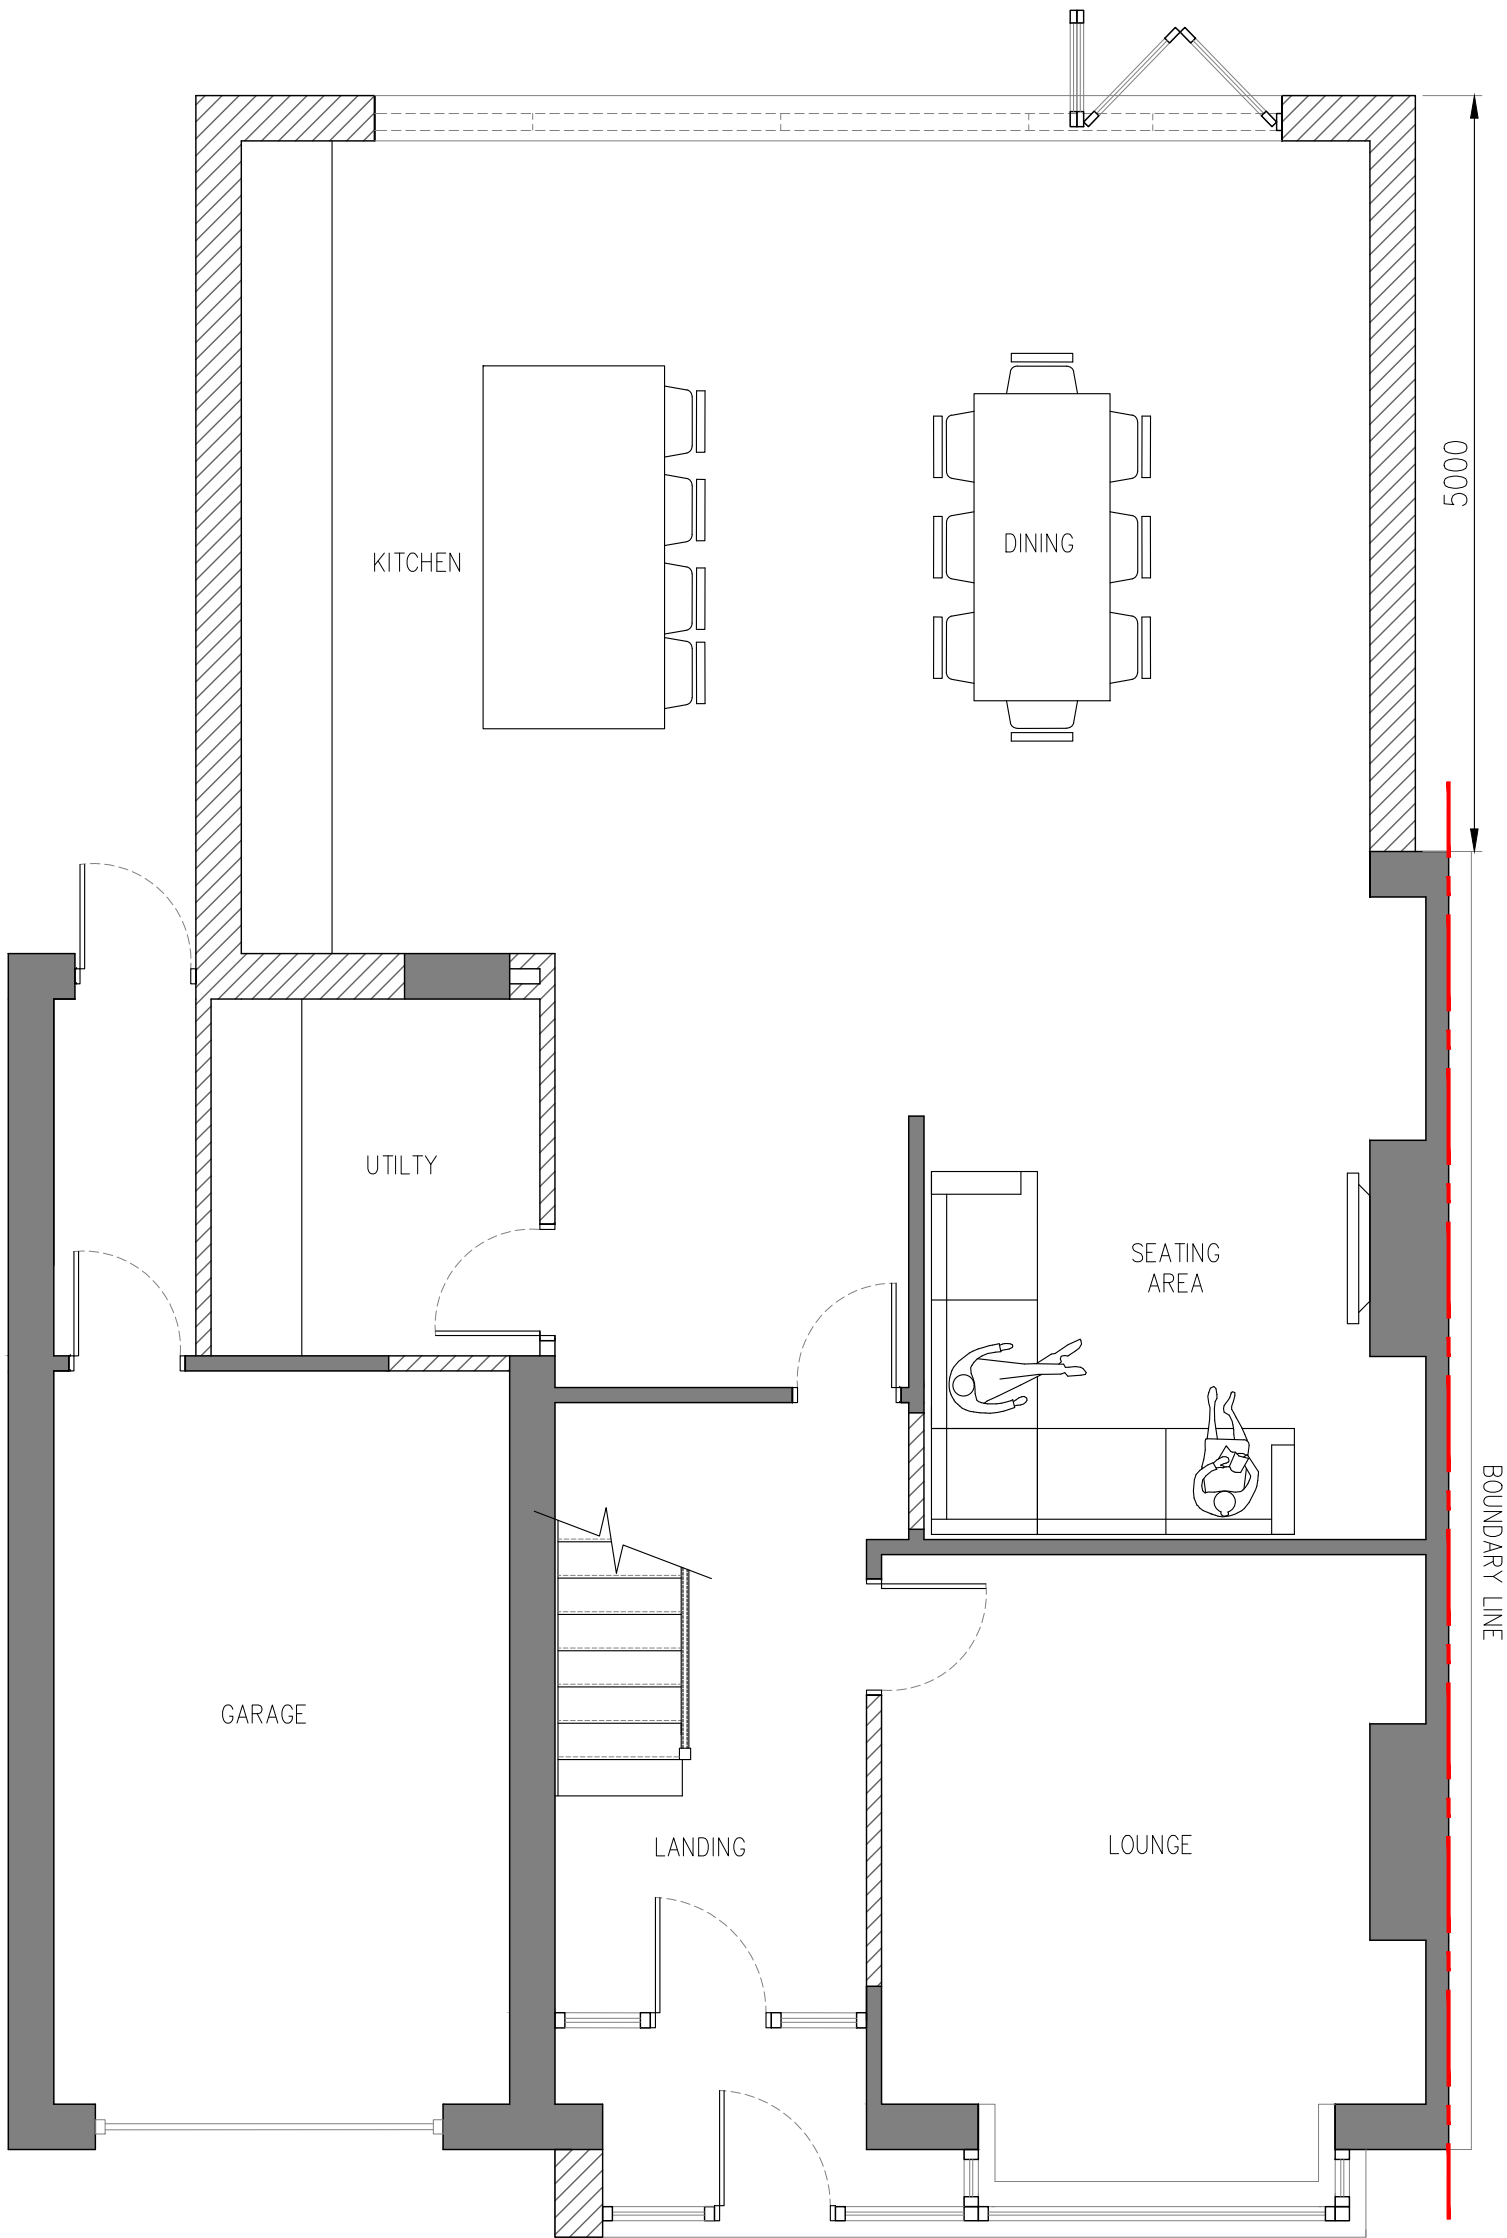


PROPOSED GROUND FLOOR | SCALE 1:50

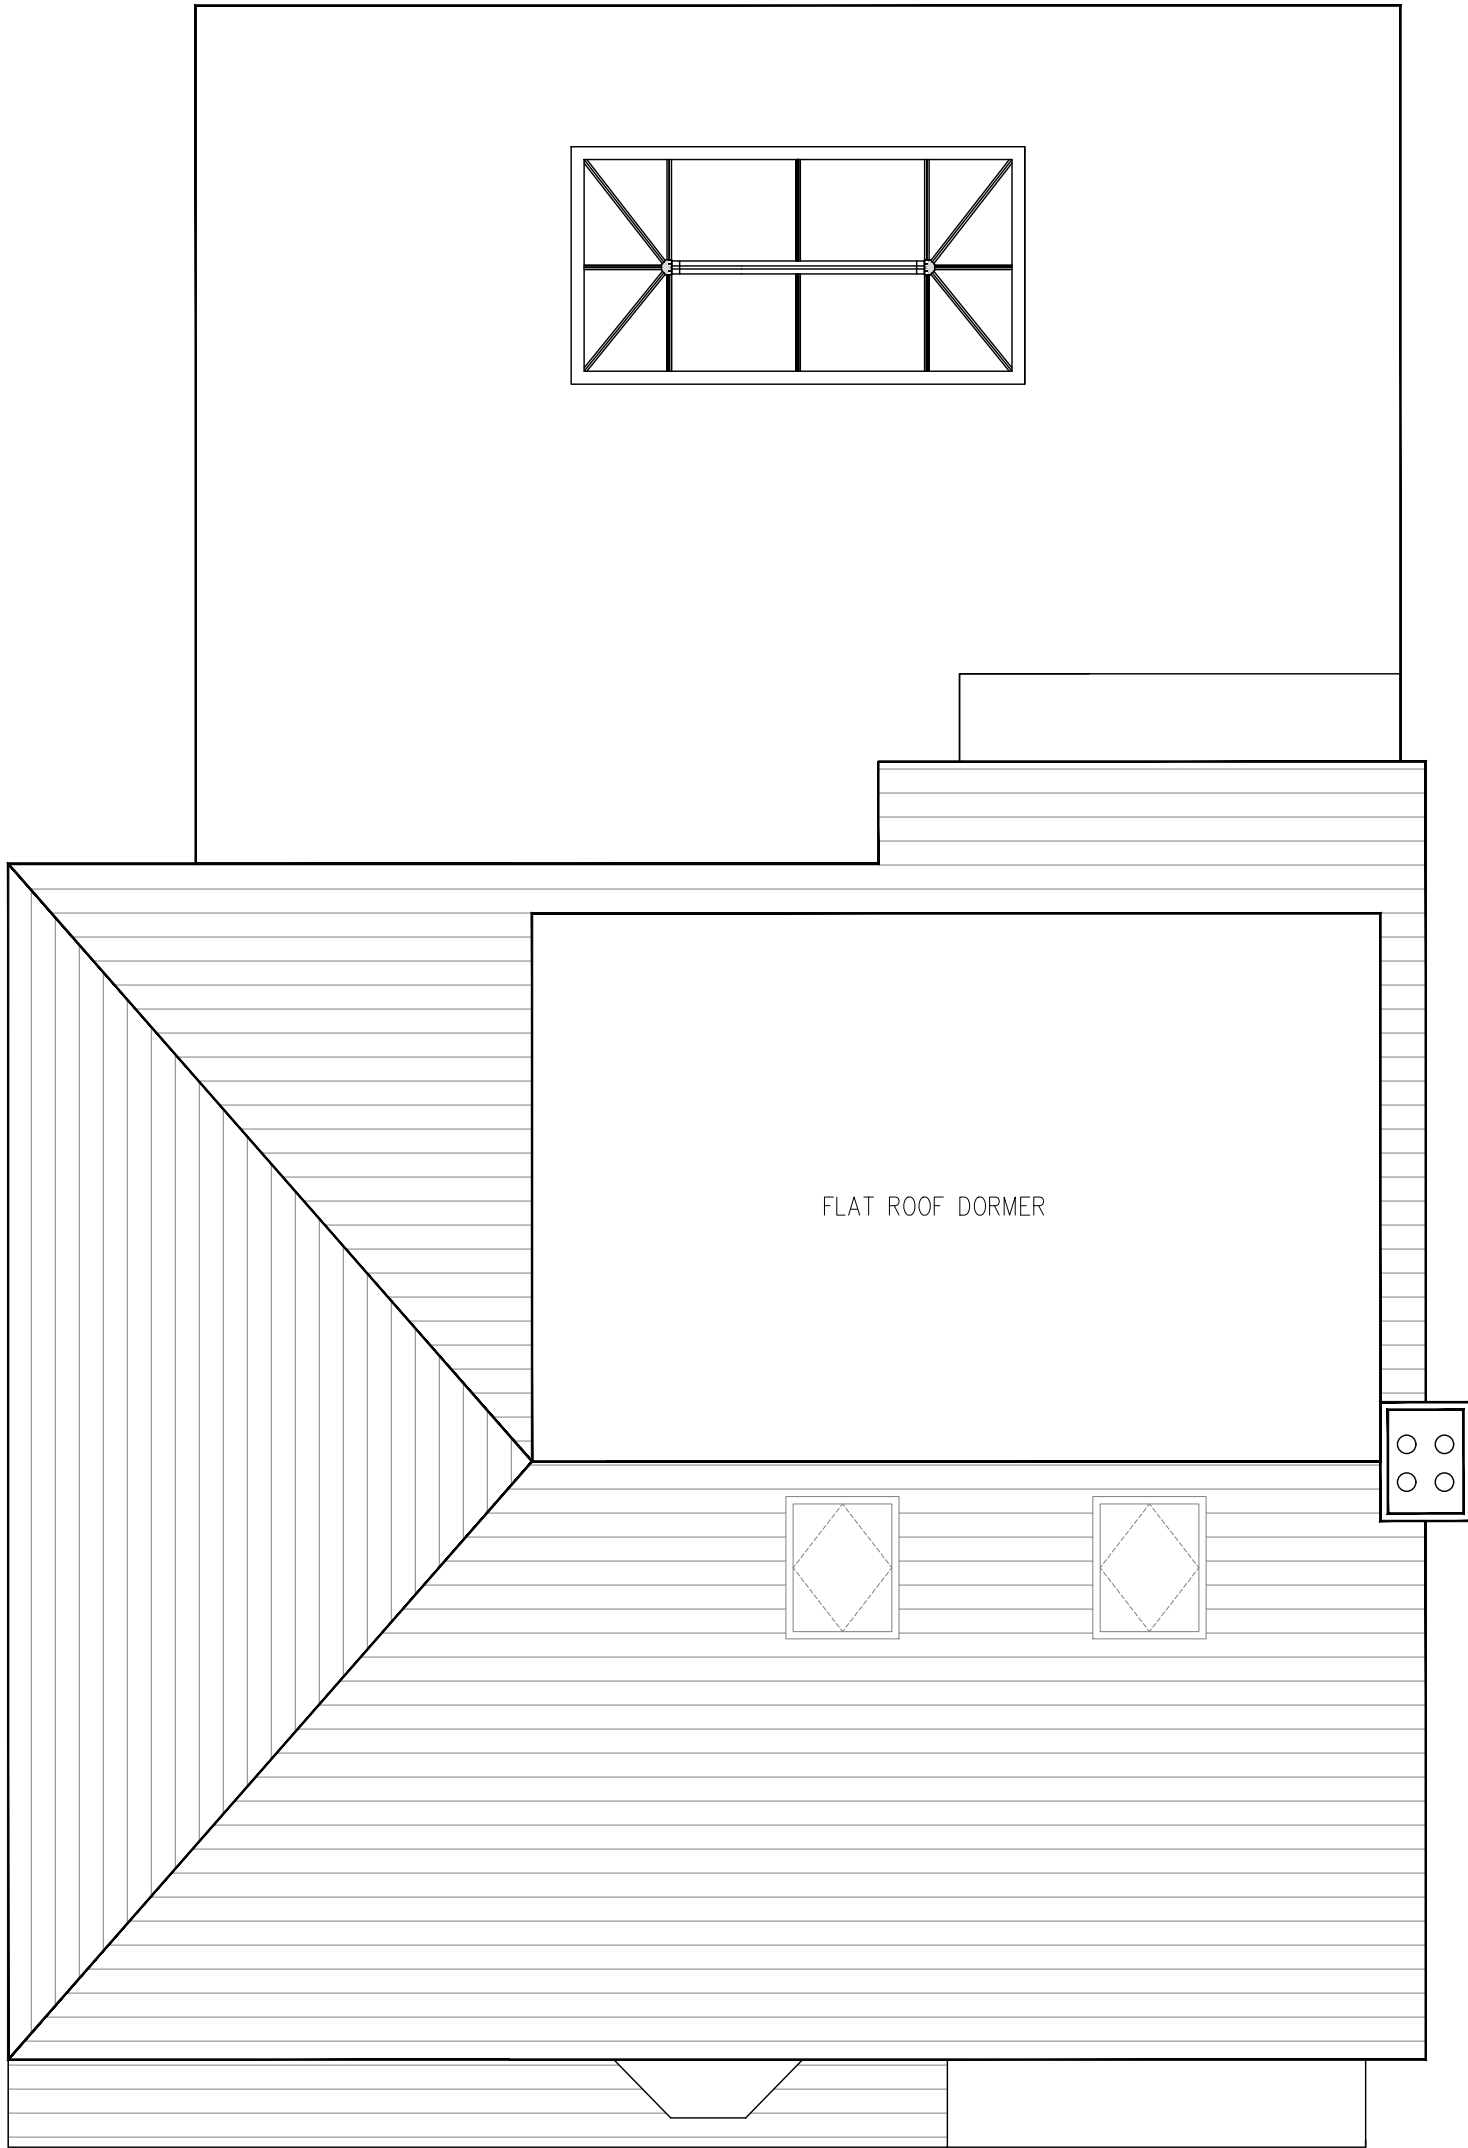


PROPOSED ROOF PLAN | SCALE 1:50



PROPOSED FIRST FLOOR | SCALE 1:50

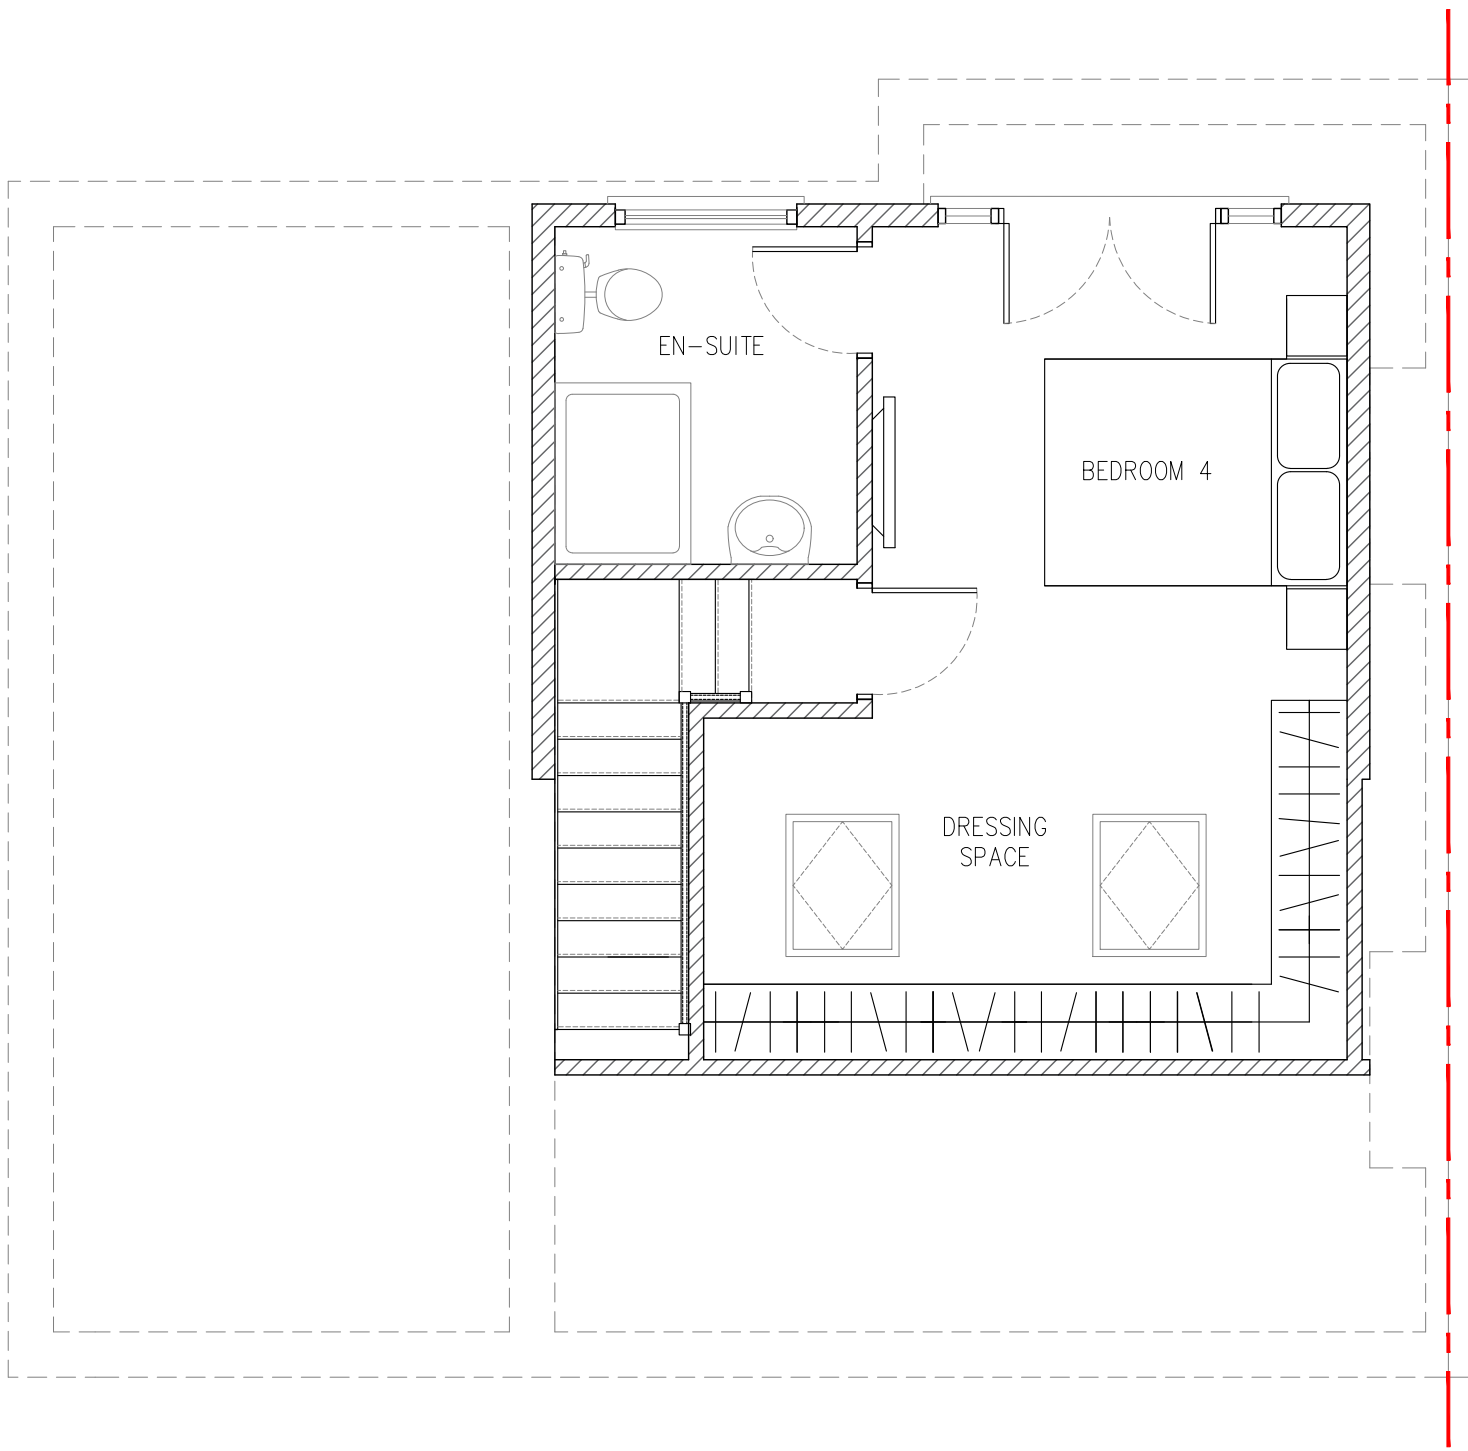

PROPOSED SECOND FLOOR | SCALE 1:50

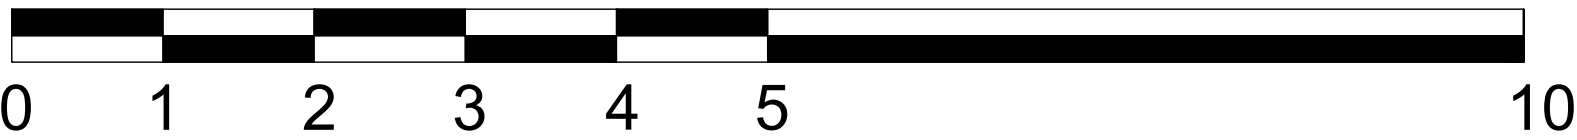

SCALE BAR 1:50

PM

PARLE MAGUIRE DESIGNS

PROJECT: 104 MACKETS LANE
WOOLTON
L25 0LL

CLIENT: MR ROBINSON

Drawing Title
PROPOSED FLOOR PLANS

Drawing No.
A103

Date:
JAN 2024

Scale:
1:50 @ A1

Revision:
-

Issue:
PLANNING STATUS