


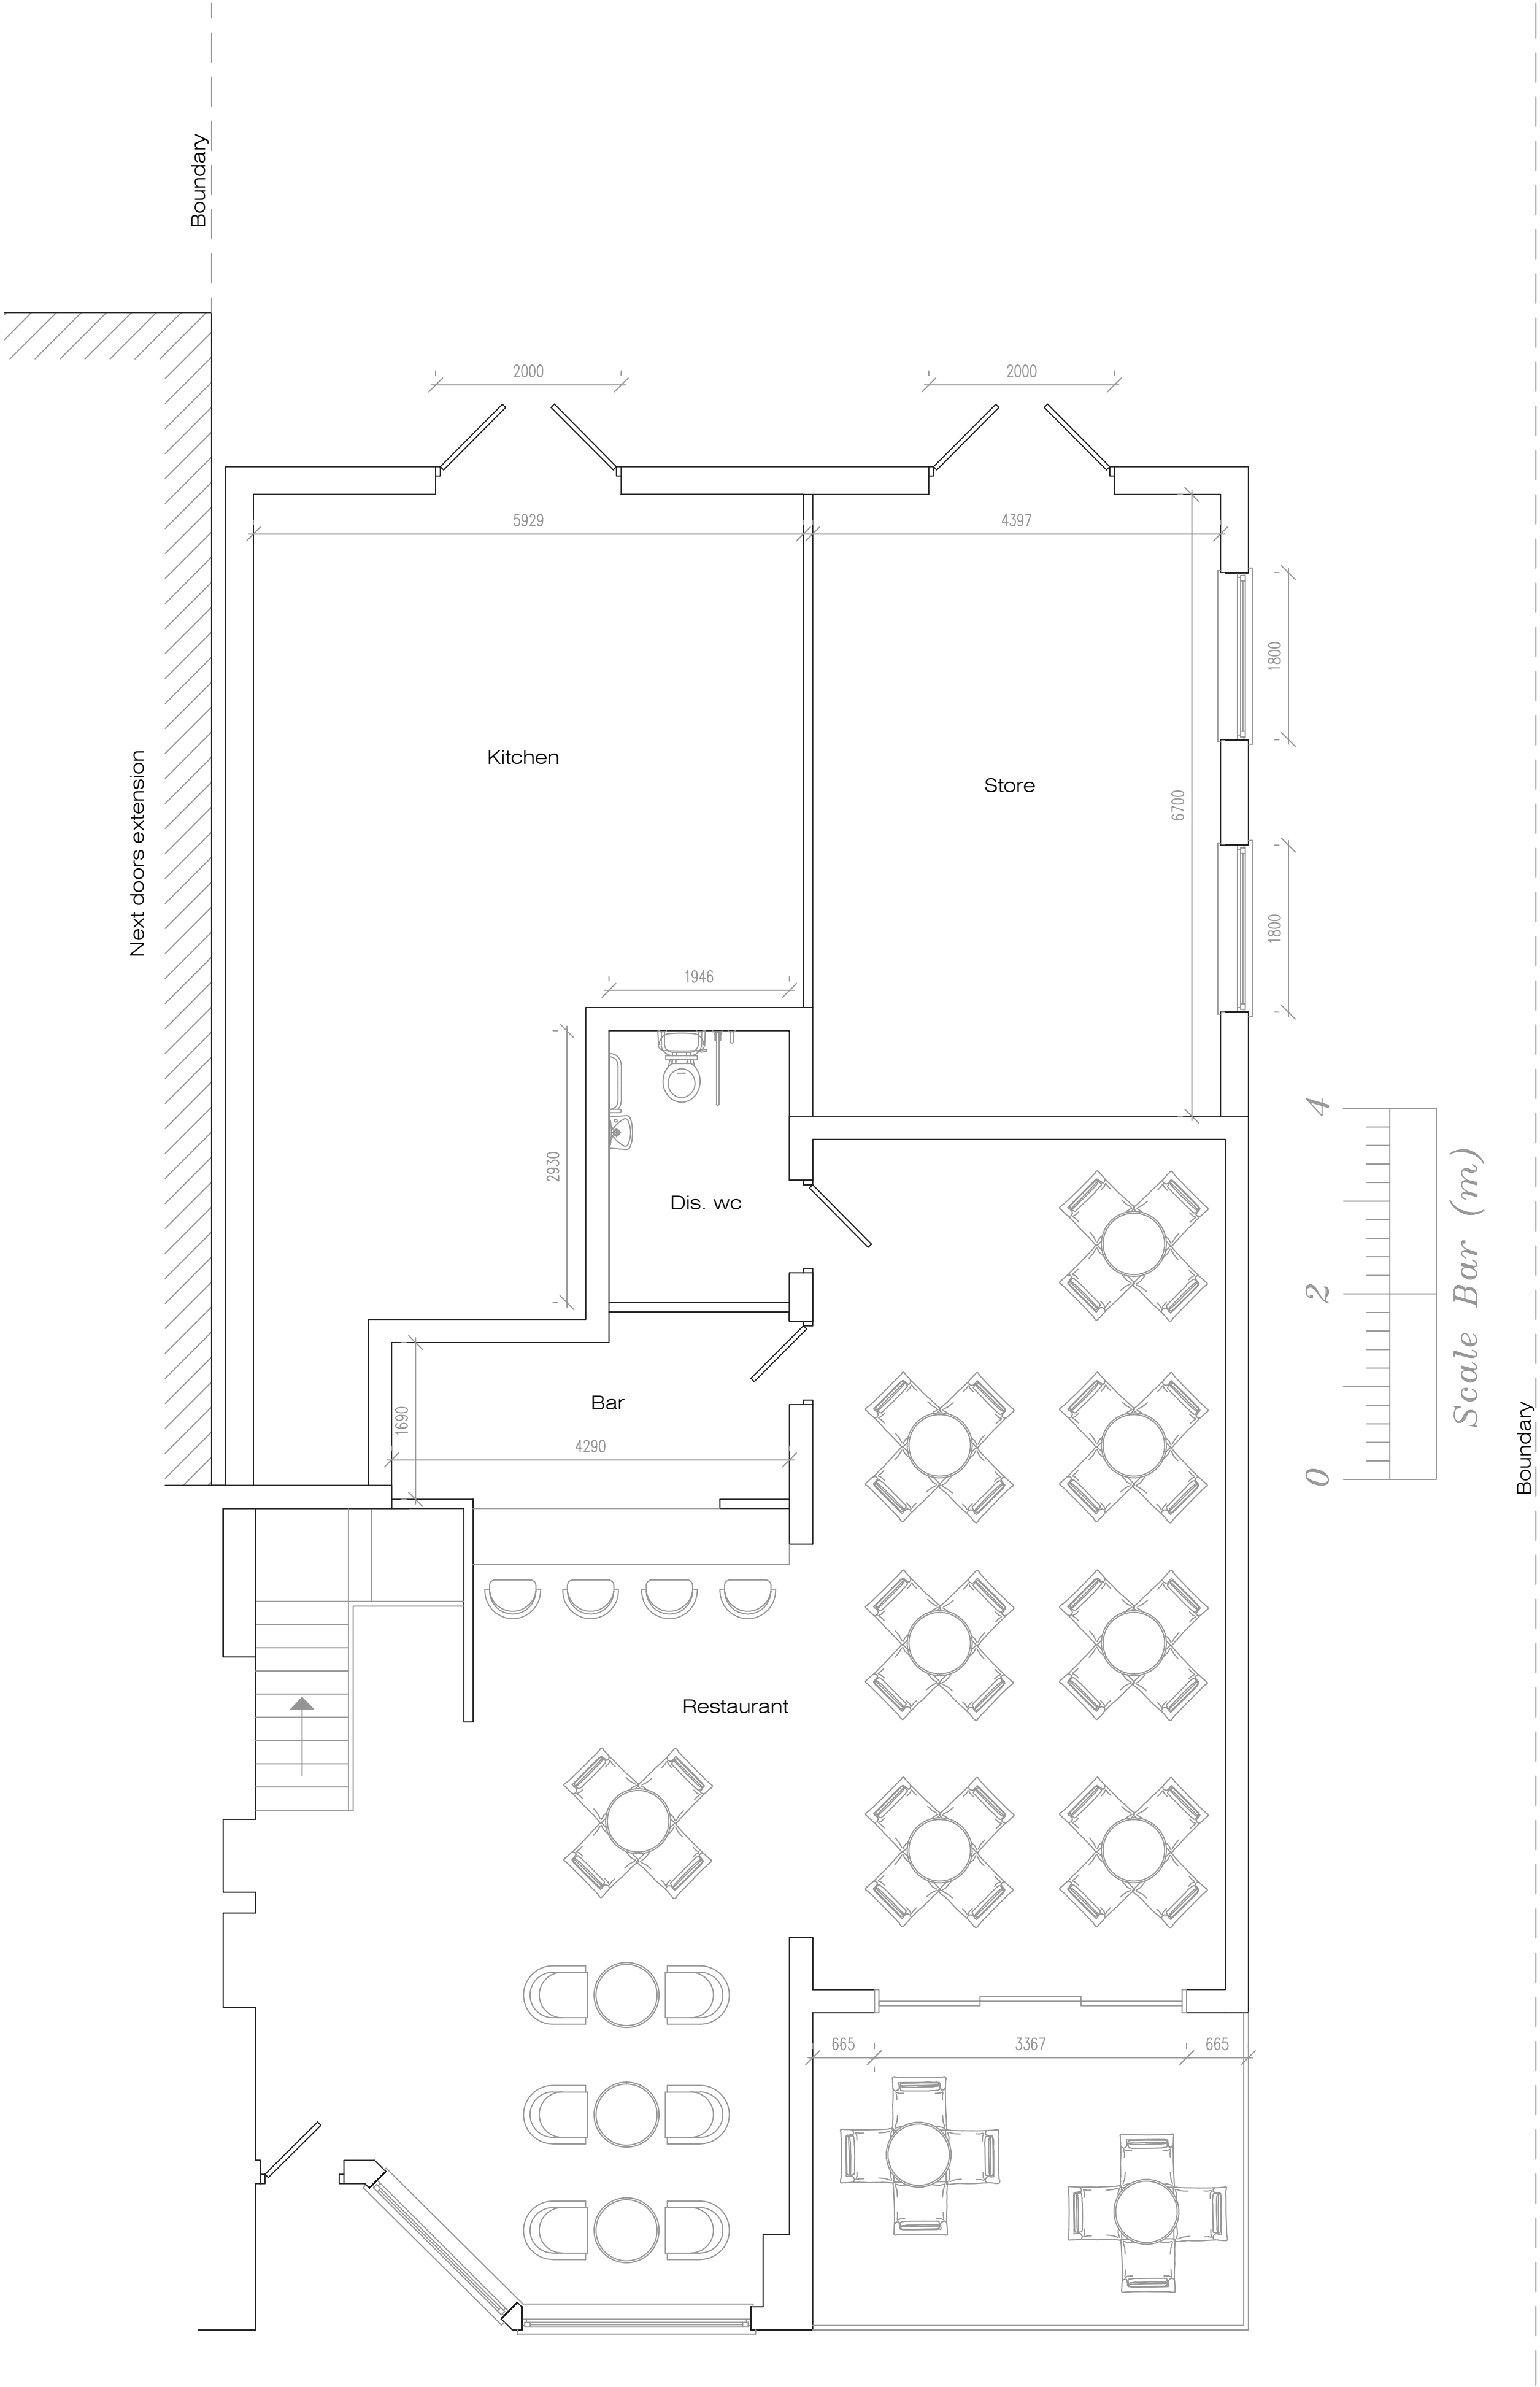

Proposed Ground Floor Plan

Address				
9 Baileys Lane, L26				
Drawing title				
Proposed Ground Floor Plan				
Chkd	Appvd	date	scale	Dwg No.
		Feb '22	1: 50 @ A2	003