
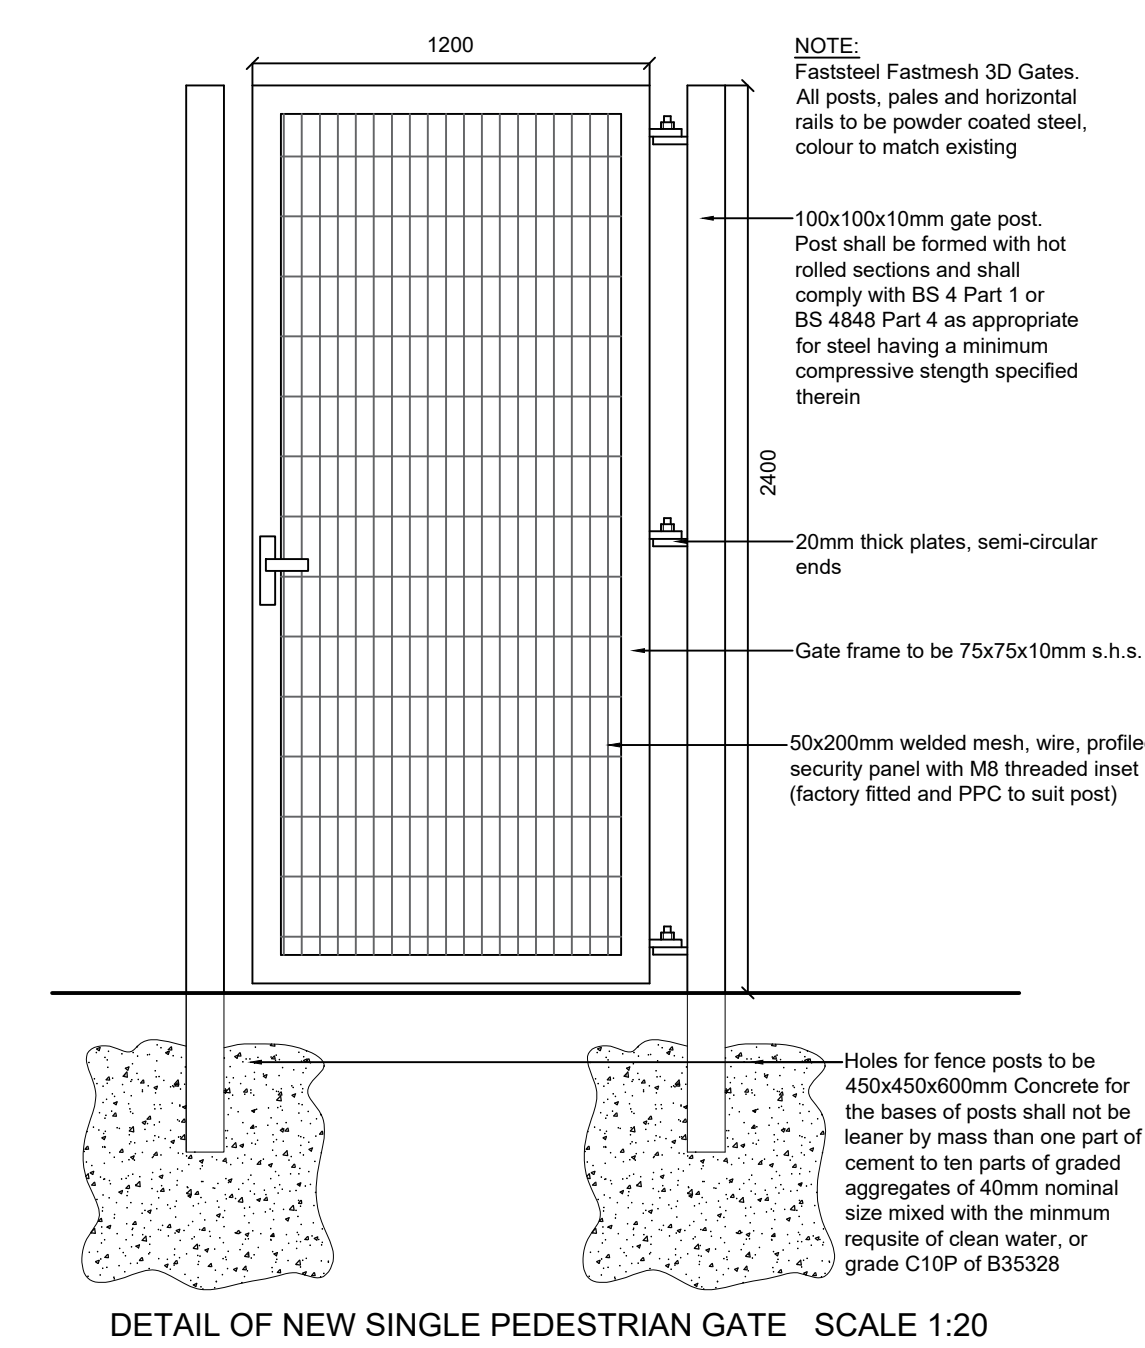
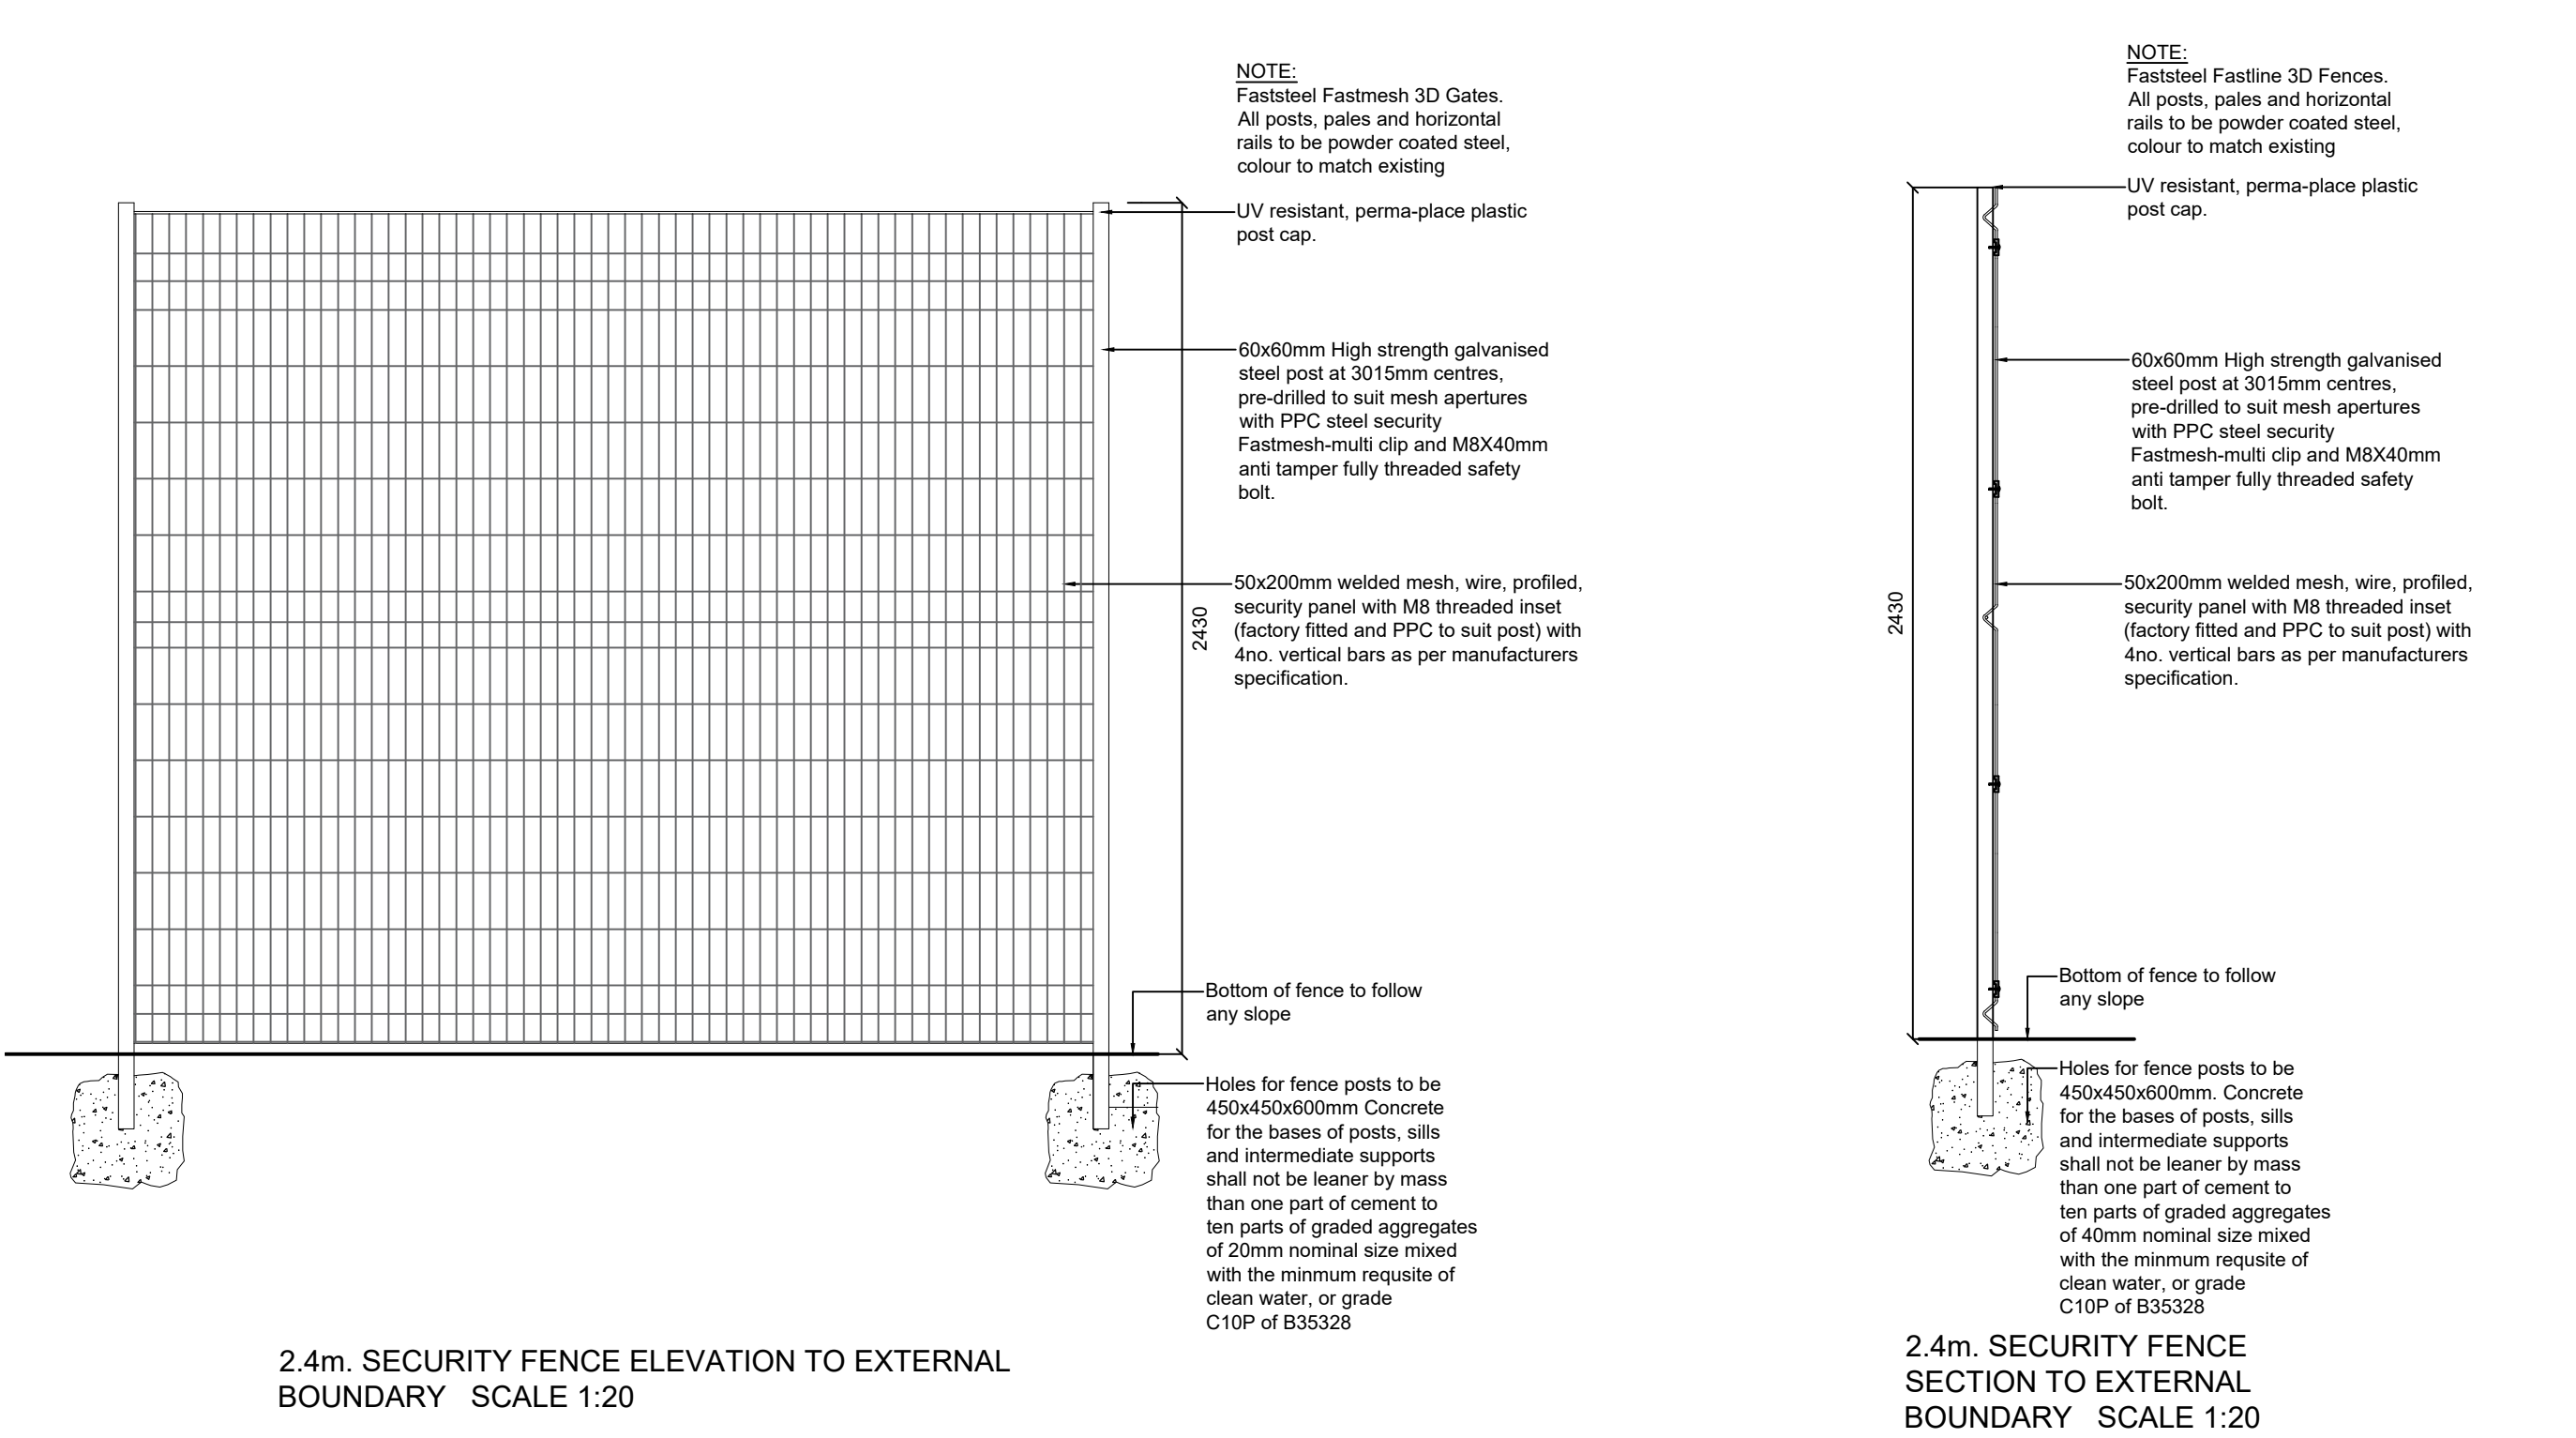
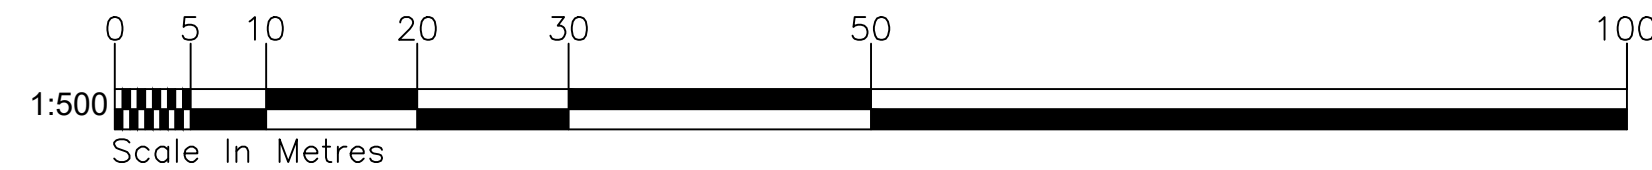


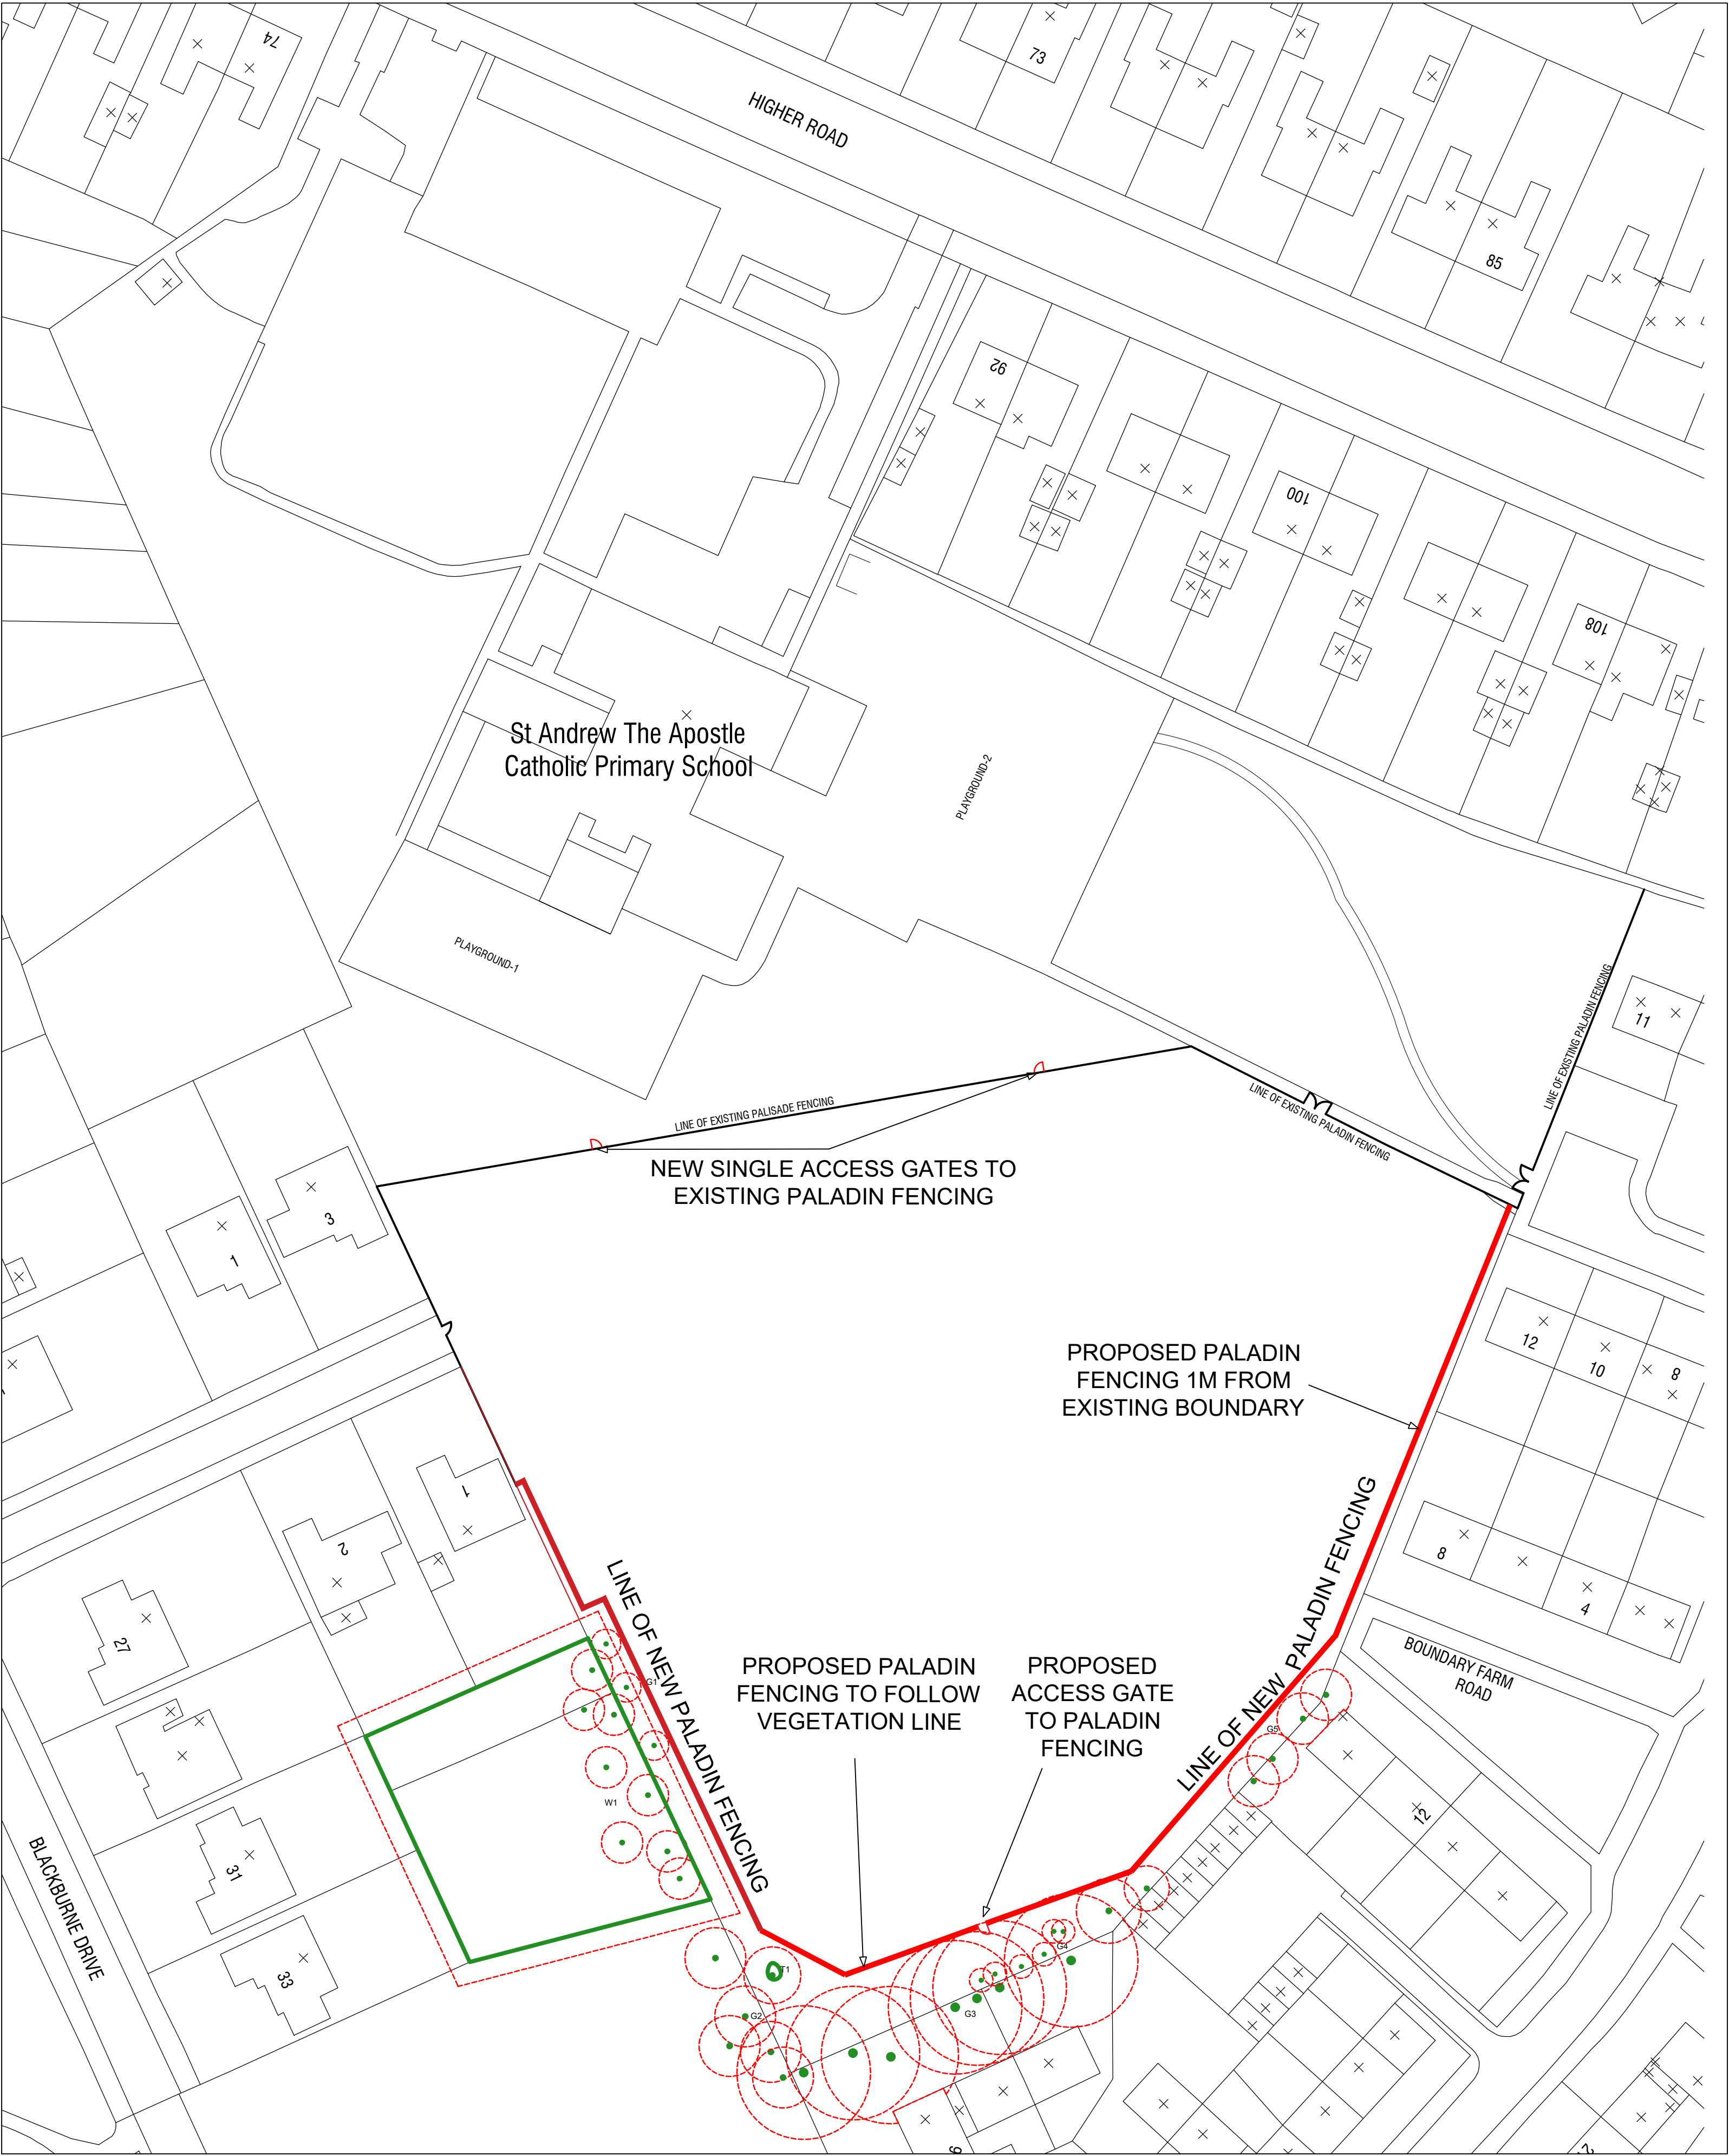

DRAWING KEY

- PROPOSED 2.4M GATE
- PROPOSED 2.4M PALADIN FENCING TO MATCH EXISTING

A	Site plan amended incorporating tree survey information	JF	JH	09.04
Rev	Amendments	Dwn.	Ck.	Date

PLANNING

 PROPERTY & CONSTRUCTION CONSULTANTS Claire Court Oriol Road Bootle Liverpool L20 7AD Tel No: (0151) 944 2030 Fax No: (0151) 944 1625 E-mail: cs@cunliffes.com	 Chartered Practice 	Client Tuneside Ltd		Drawing Title Proposed Site Plan		
		Project Title St Andrew the Apostle Catholic Primary School Higher Road, Halewood		Drawn JF	Date Jan 24	Checked PW
		DWG No. 7286_P03		SCALE 1:500 @ A1		
		STATUS S1		REVISION P01		