



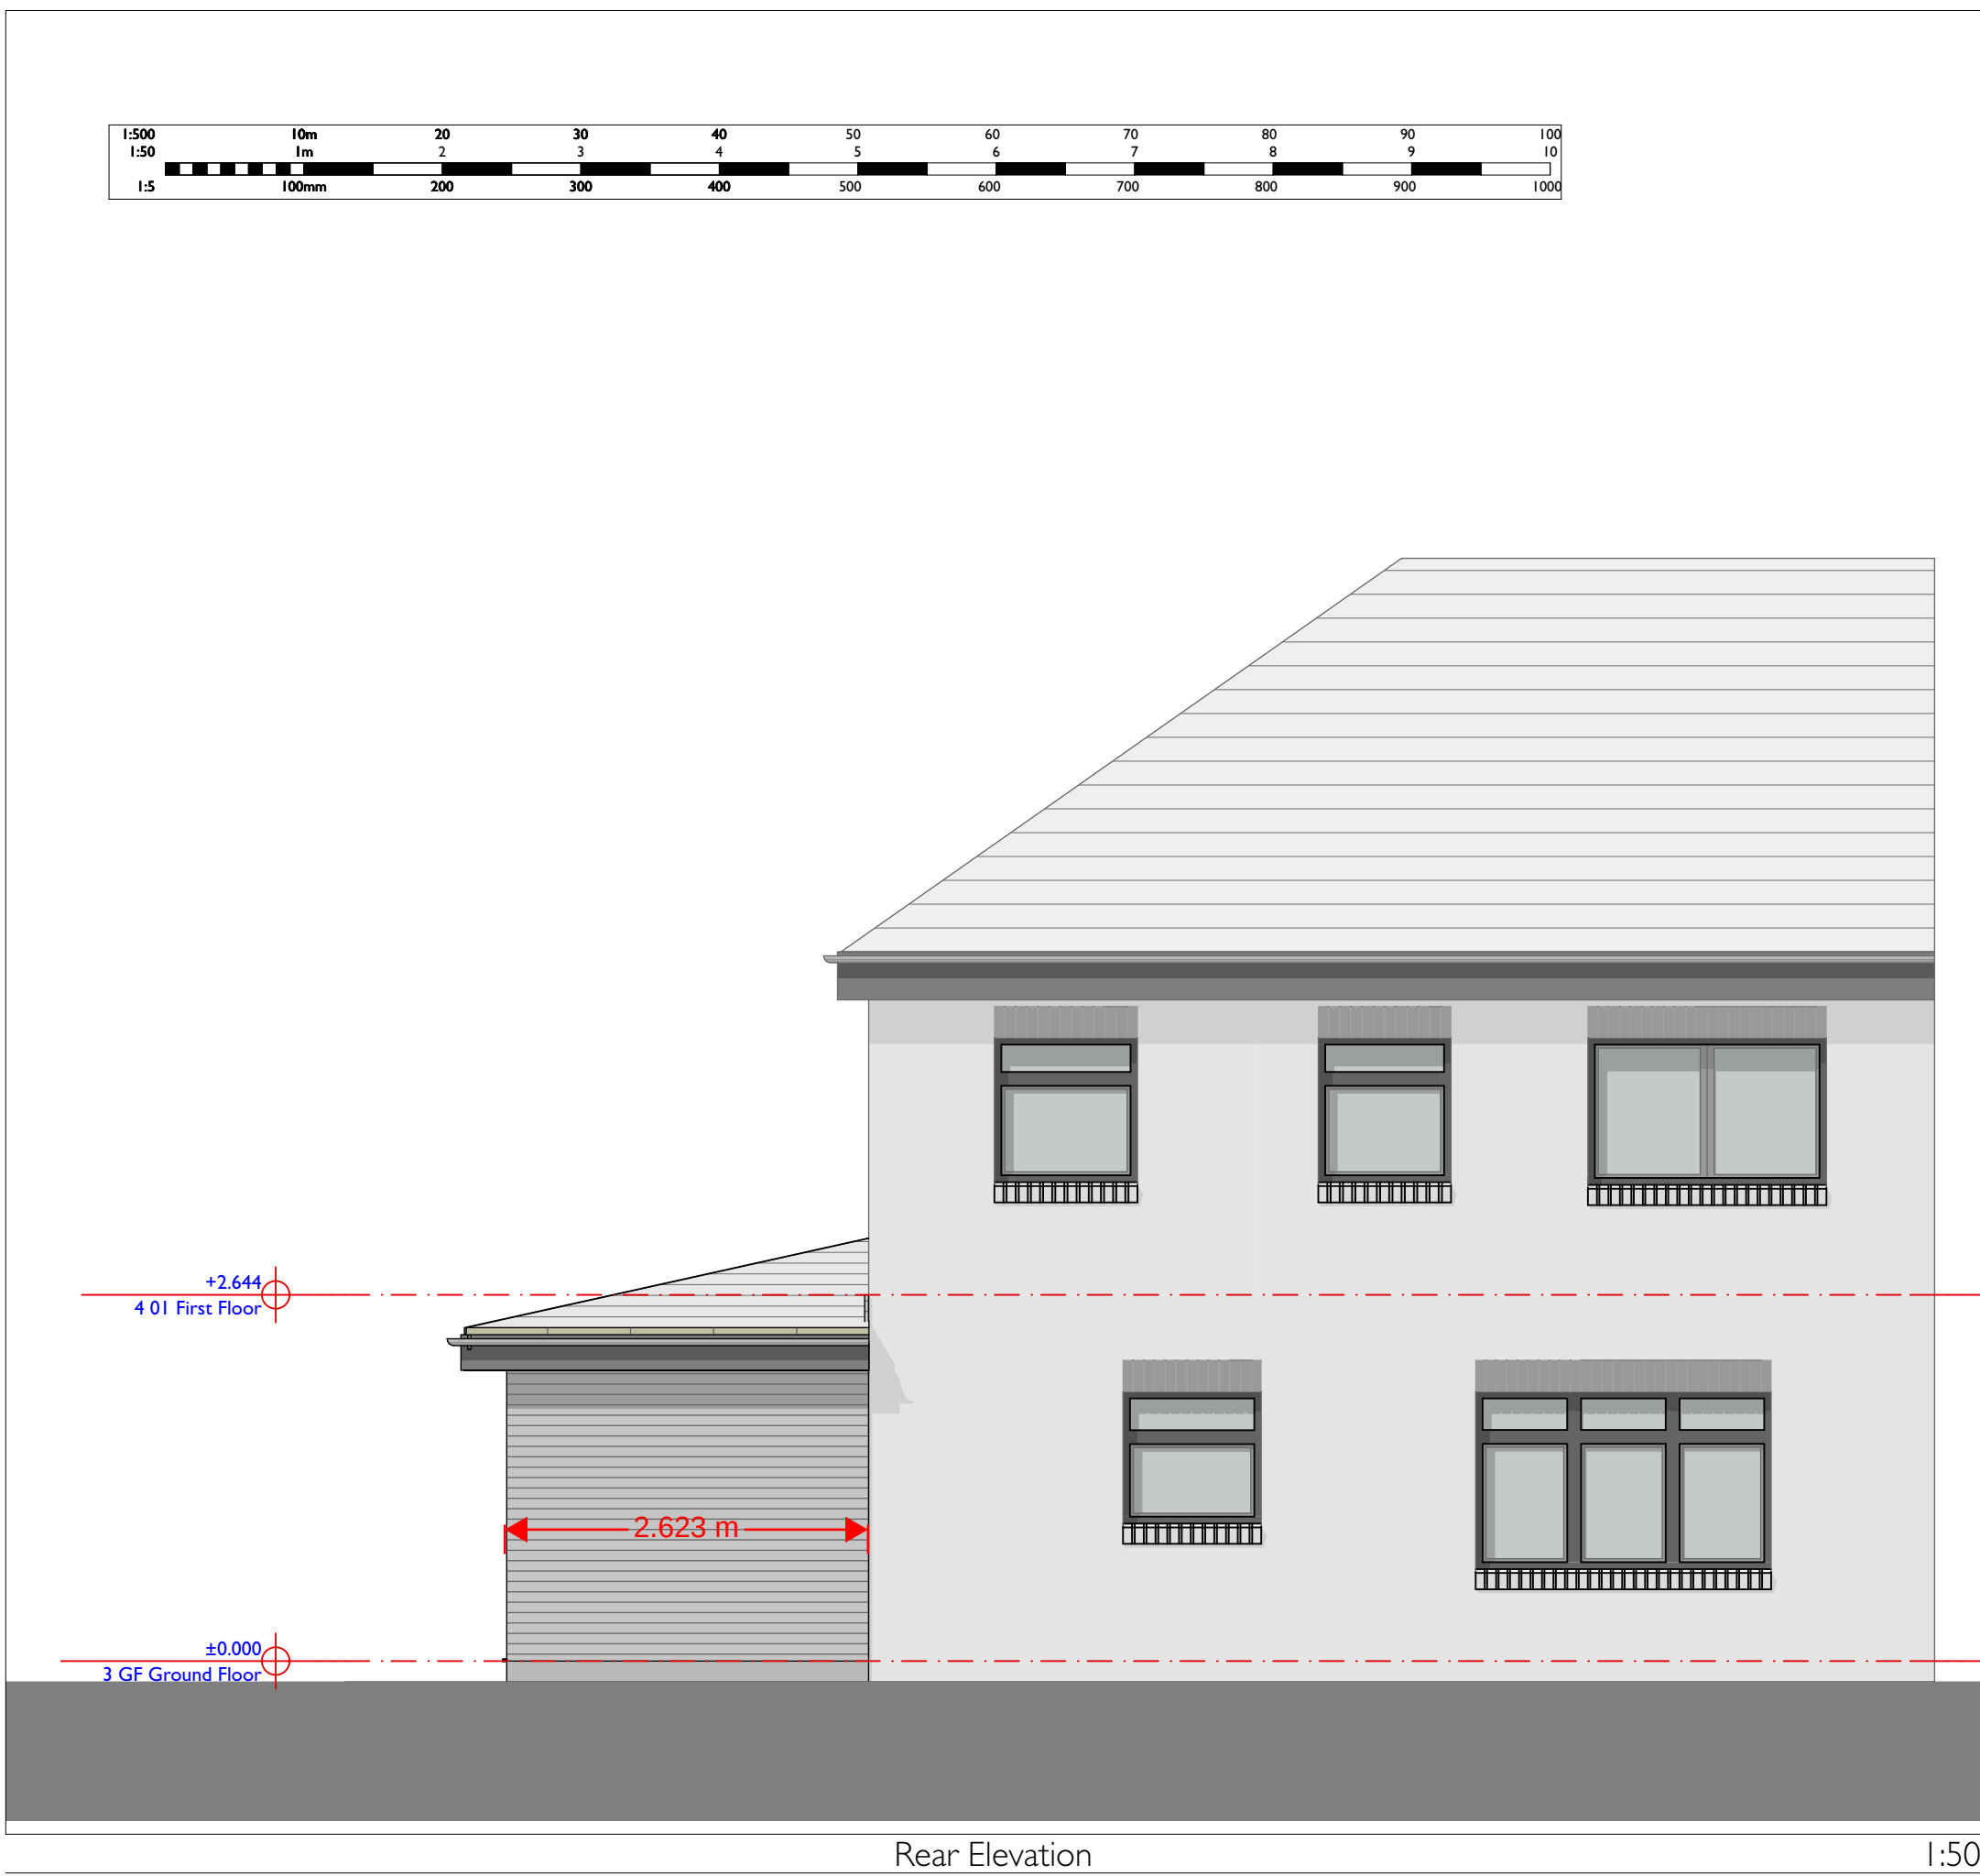

Rear Elevation

1:50

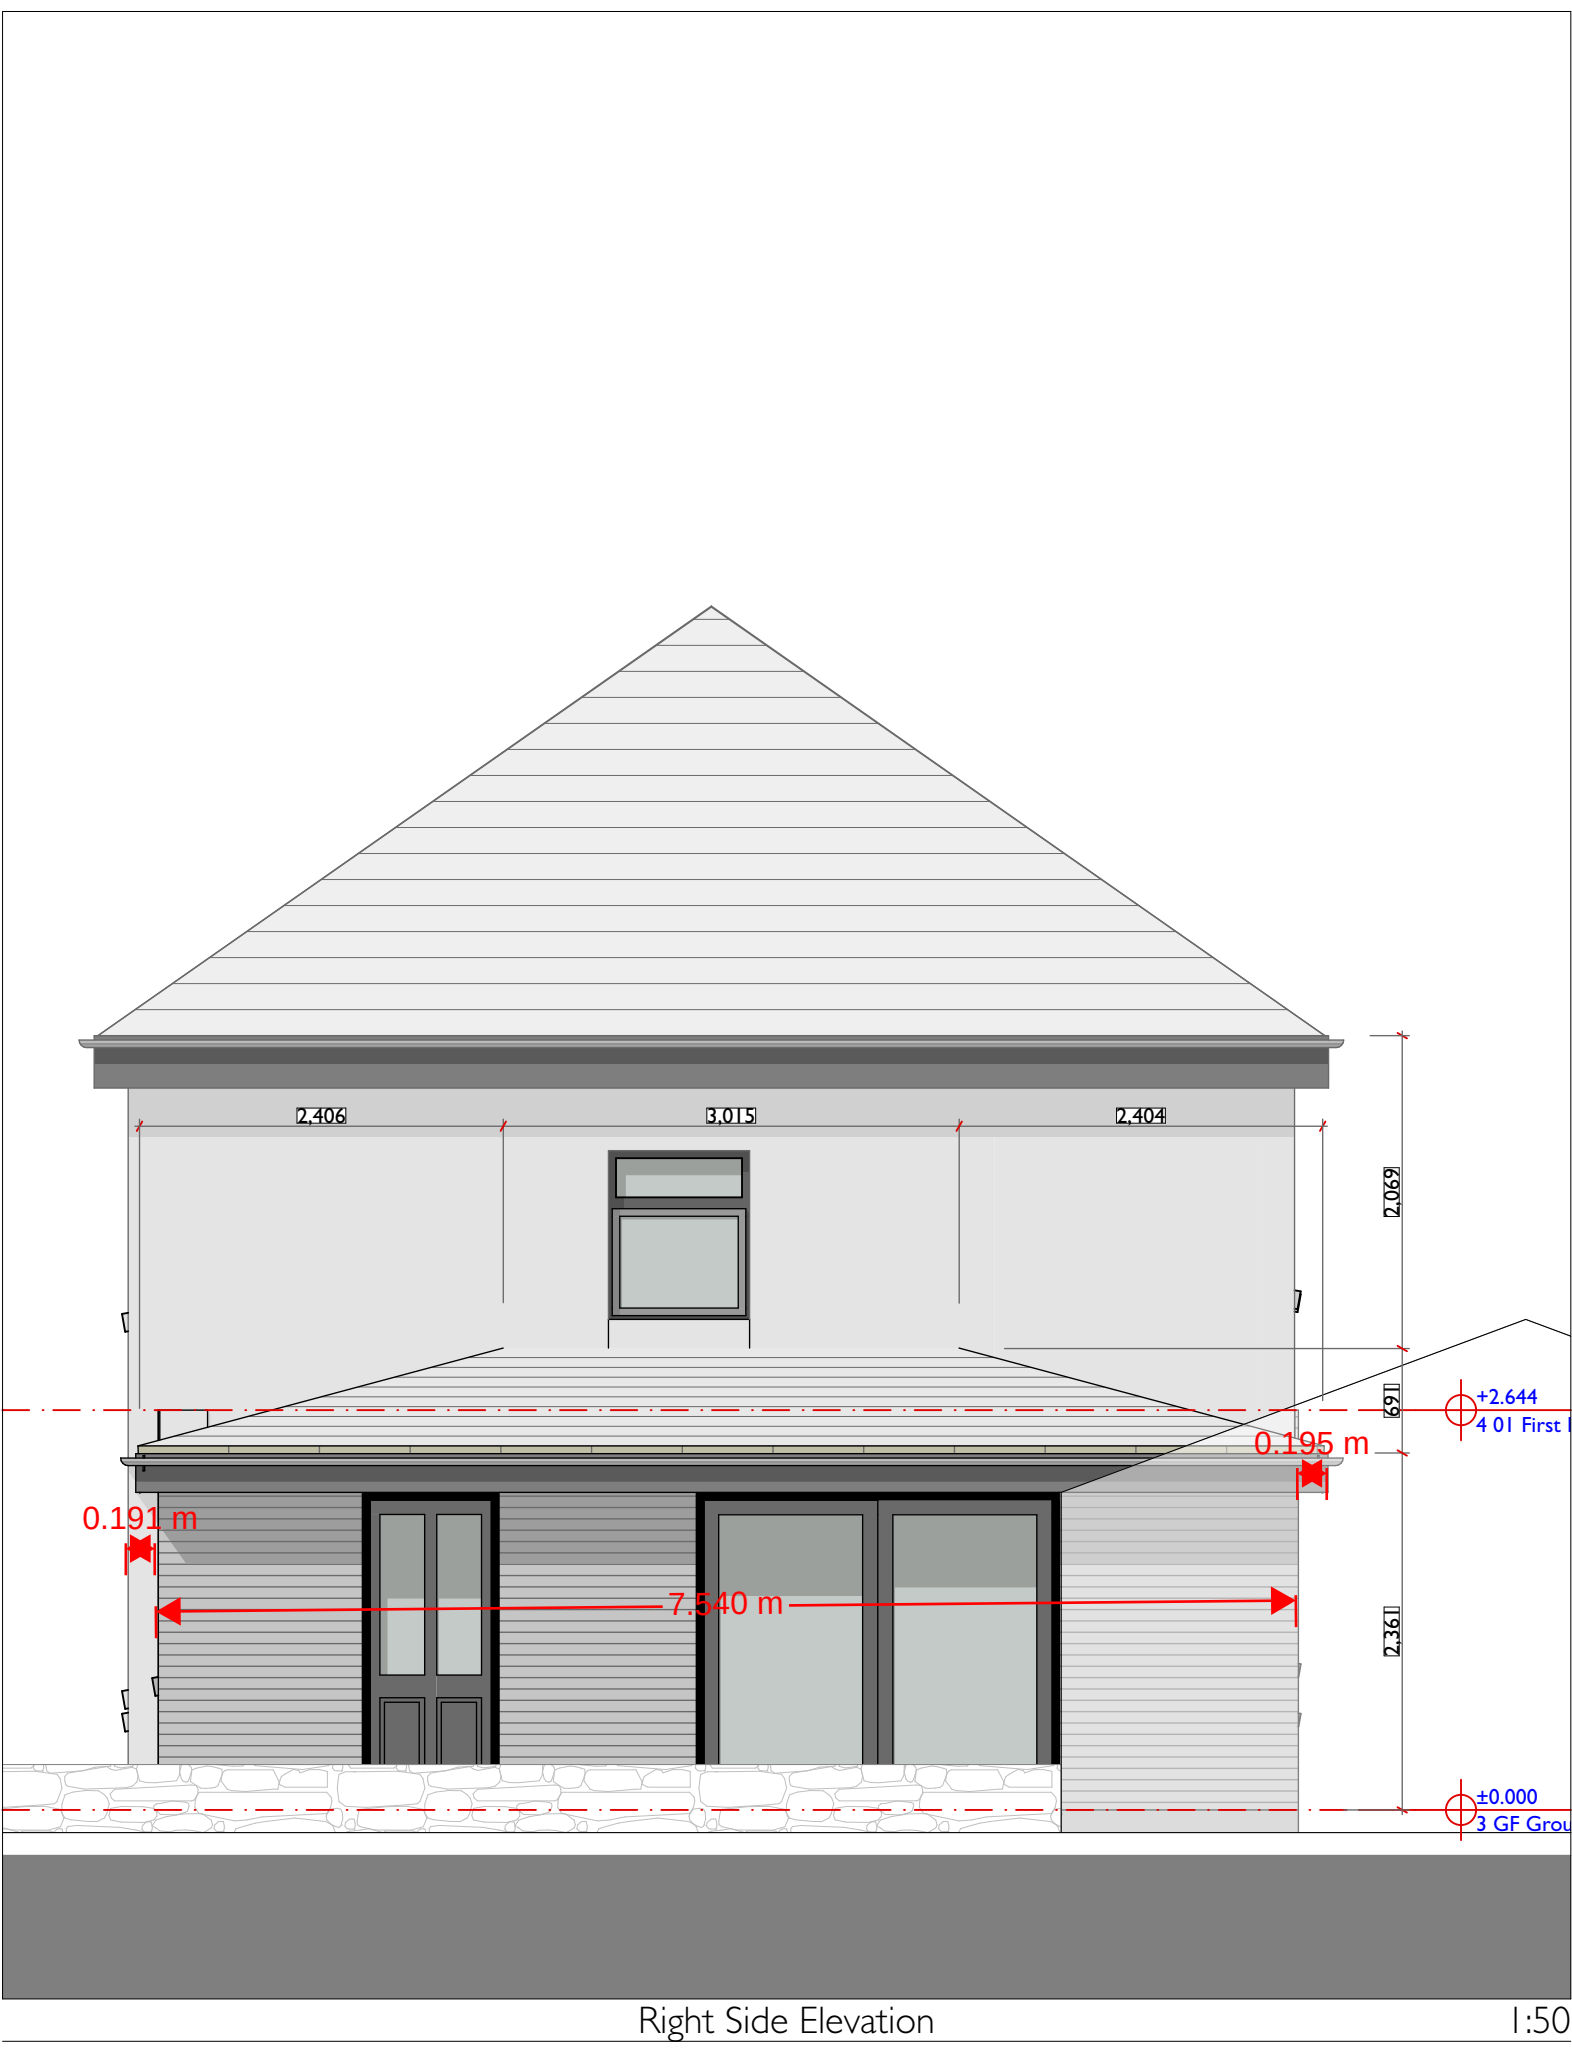


Right Side Elevation

1:50




Front Elevation

1:50

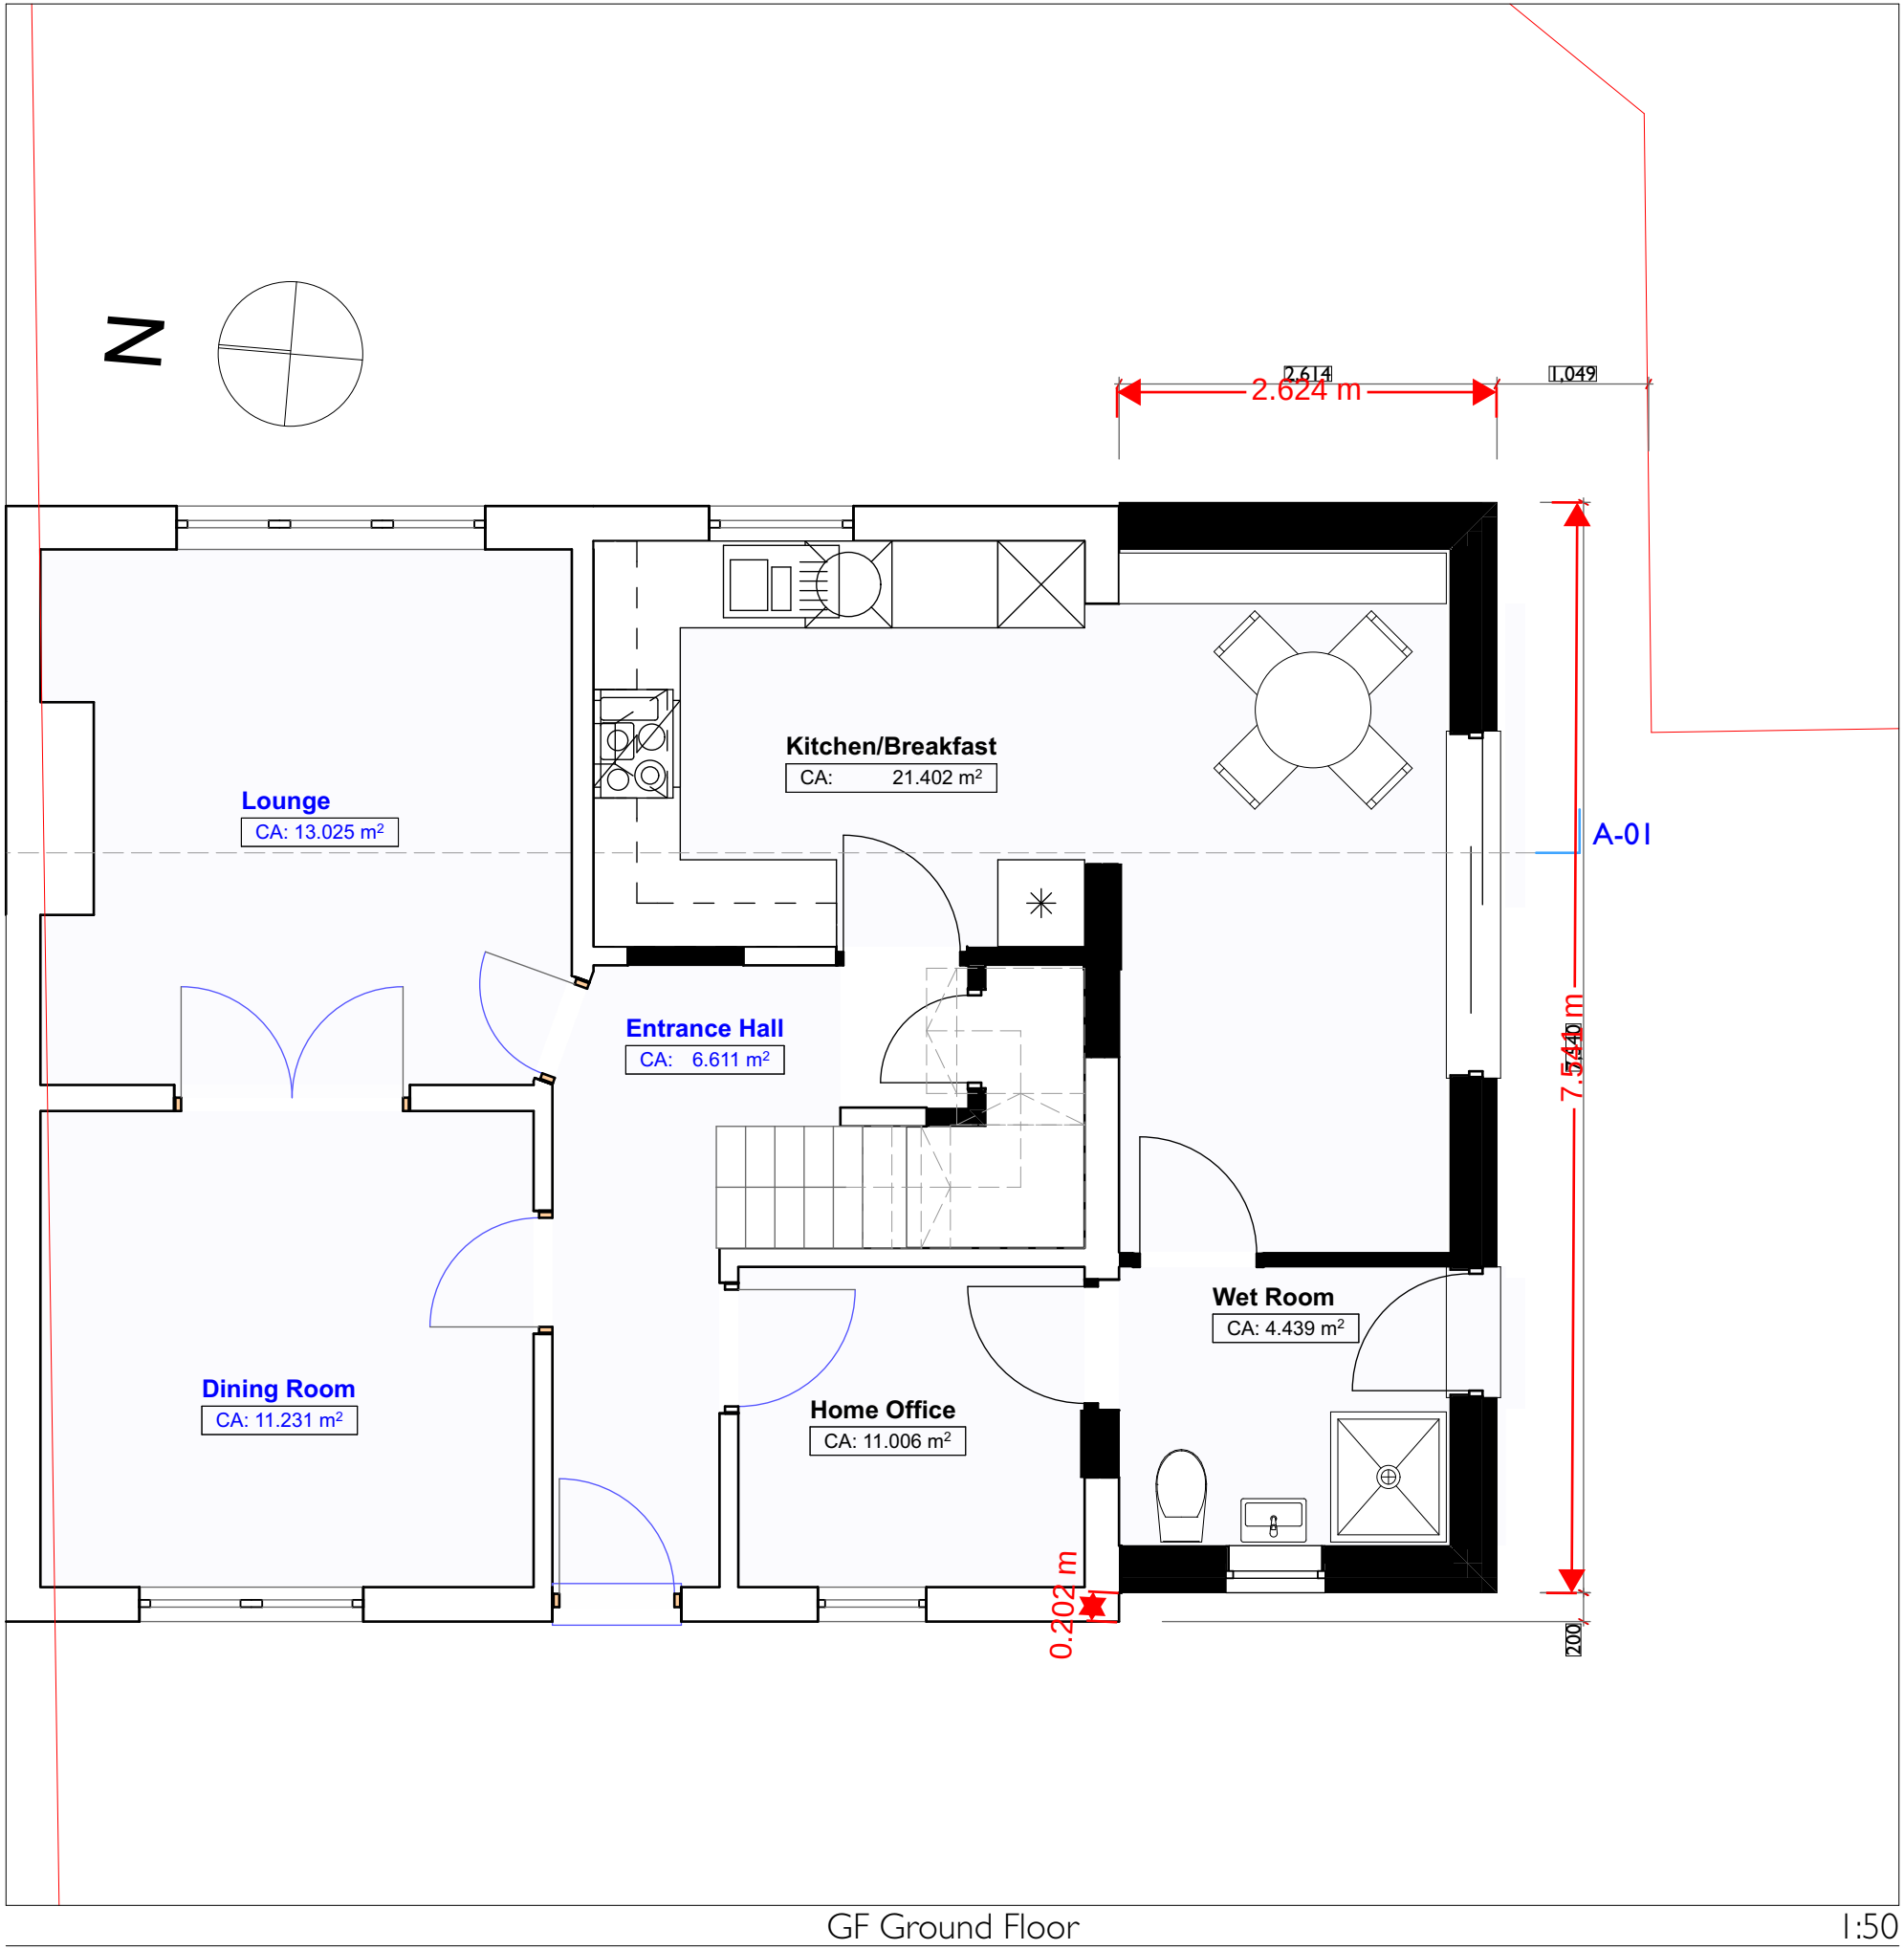


GF Ground Floor

1:50

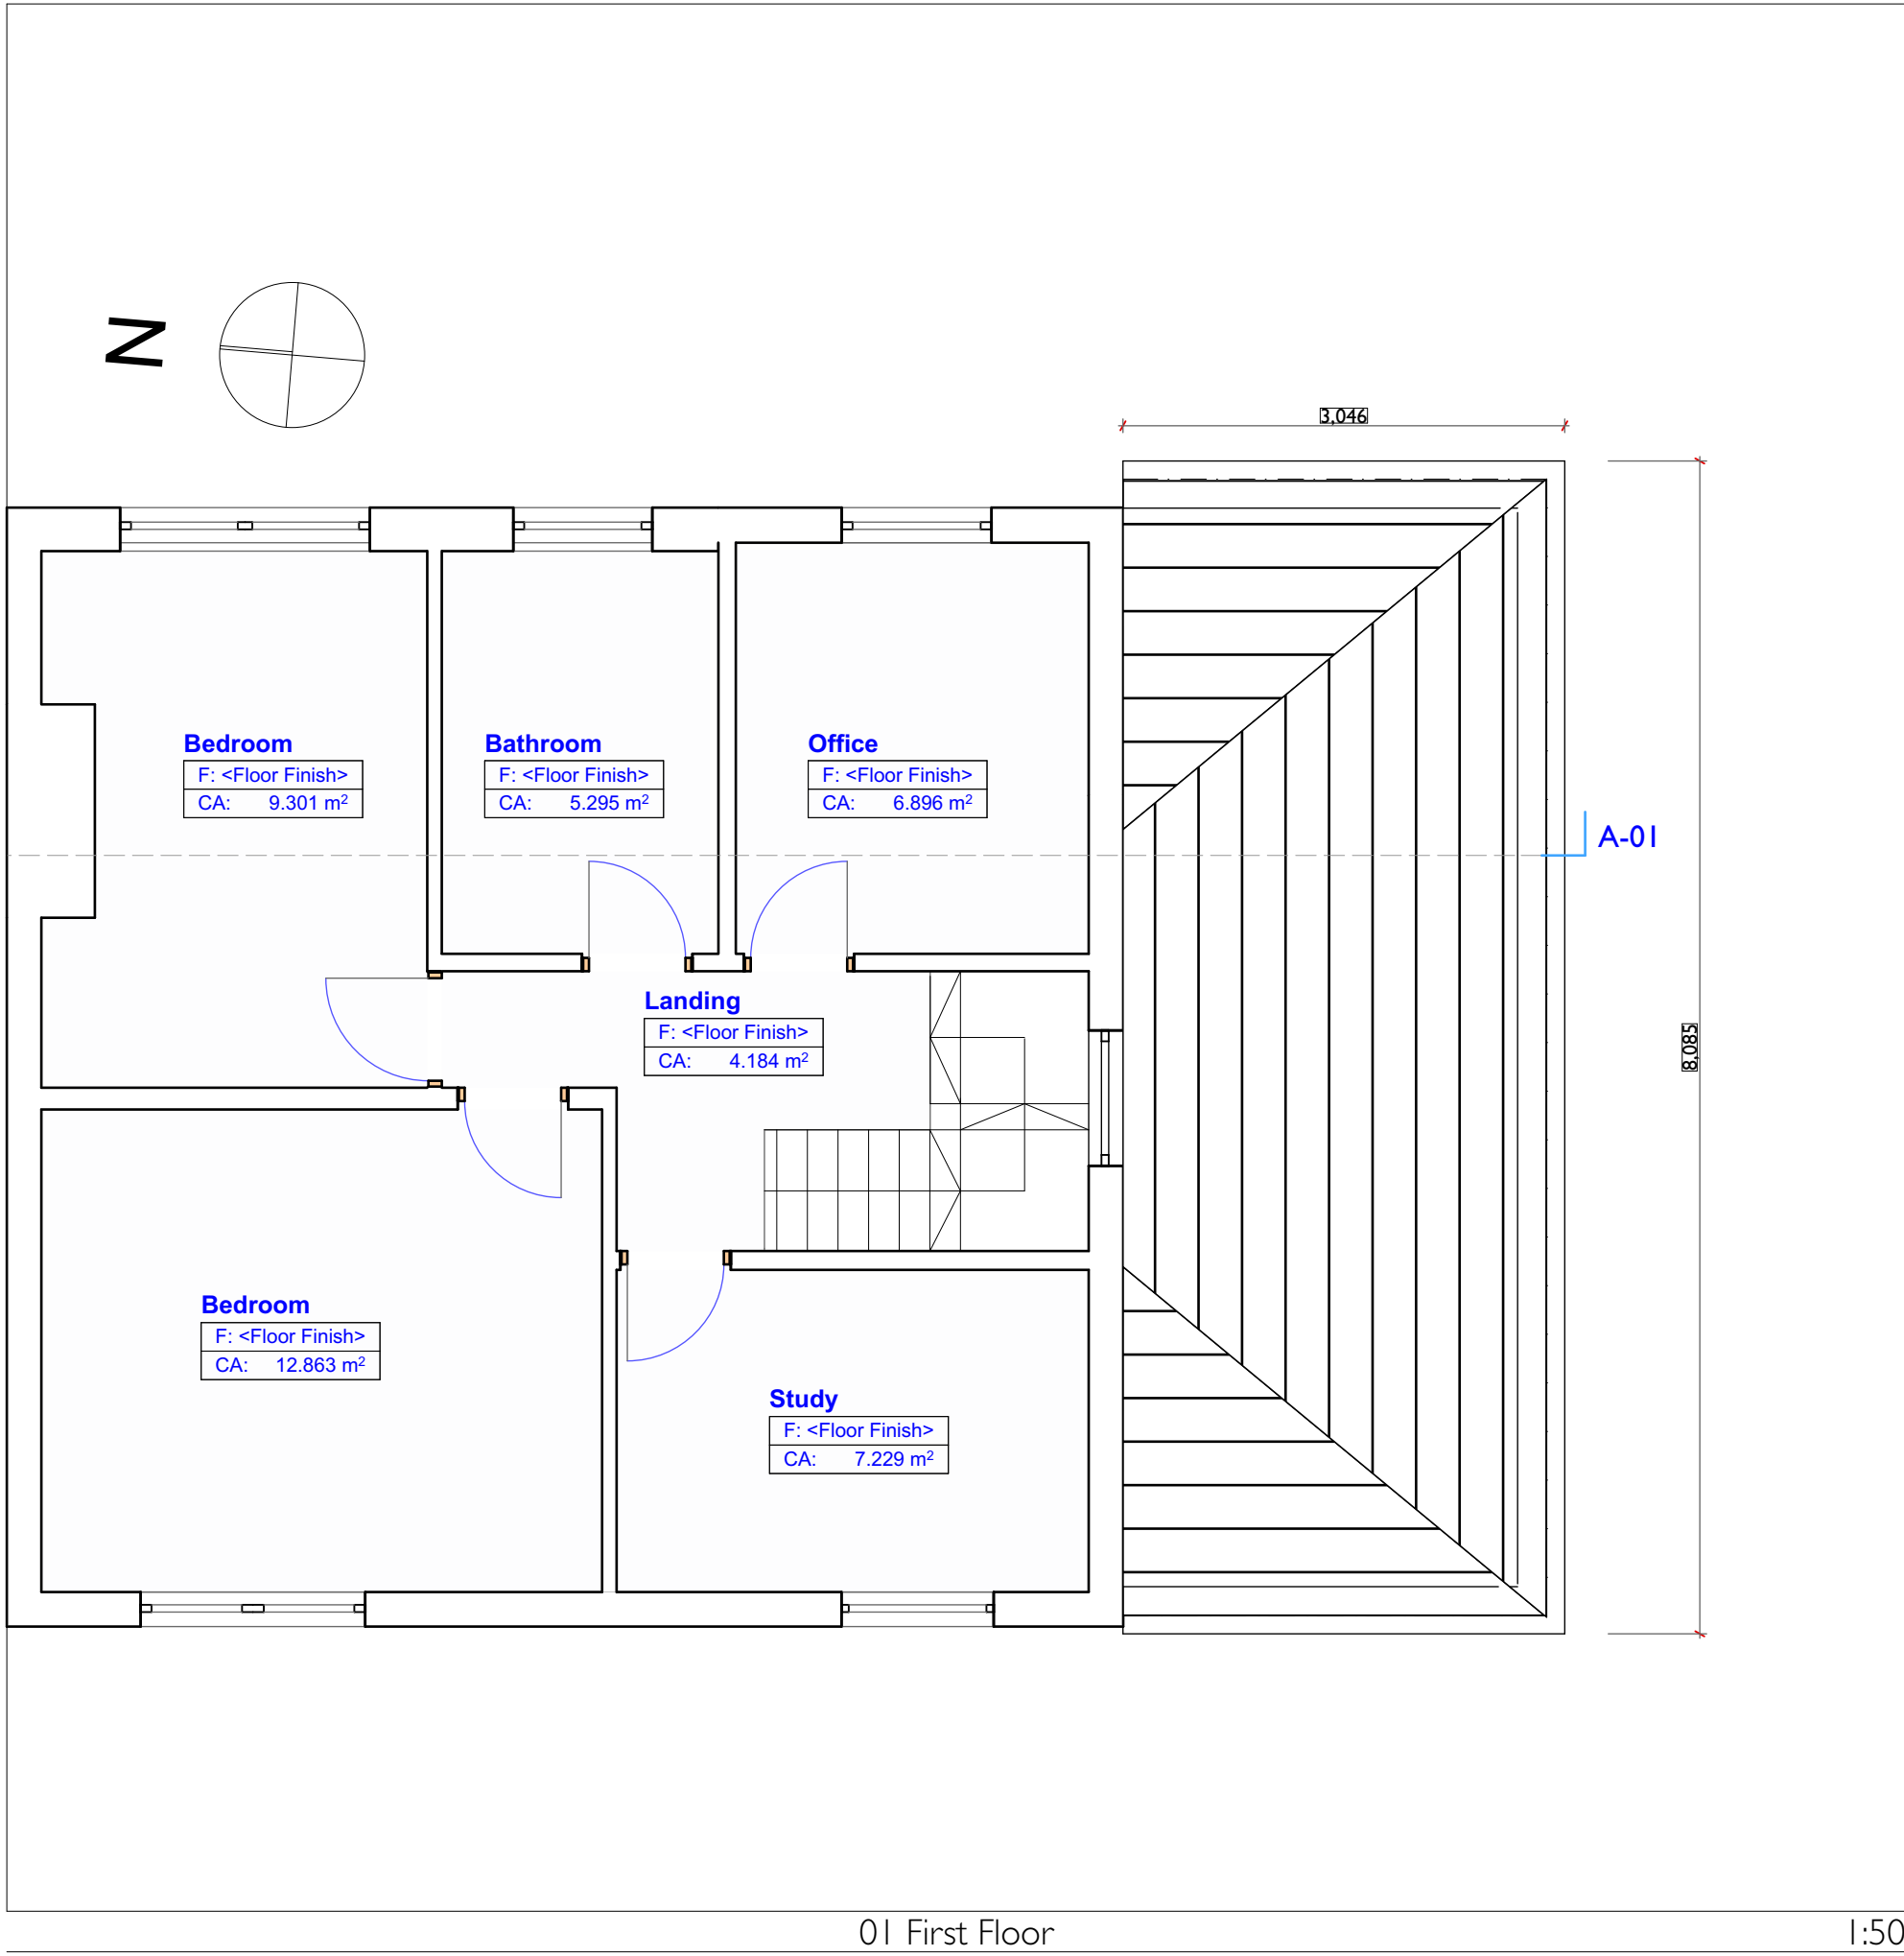

01 First Floor

1:50

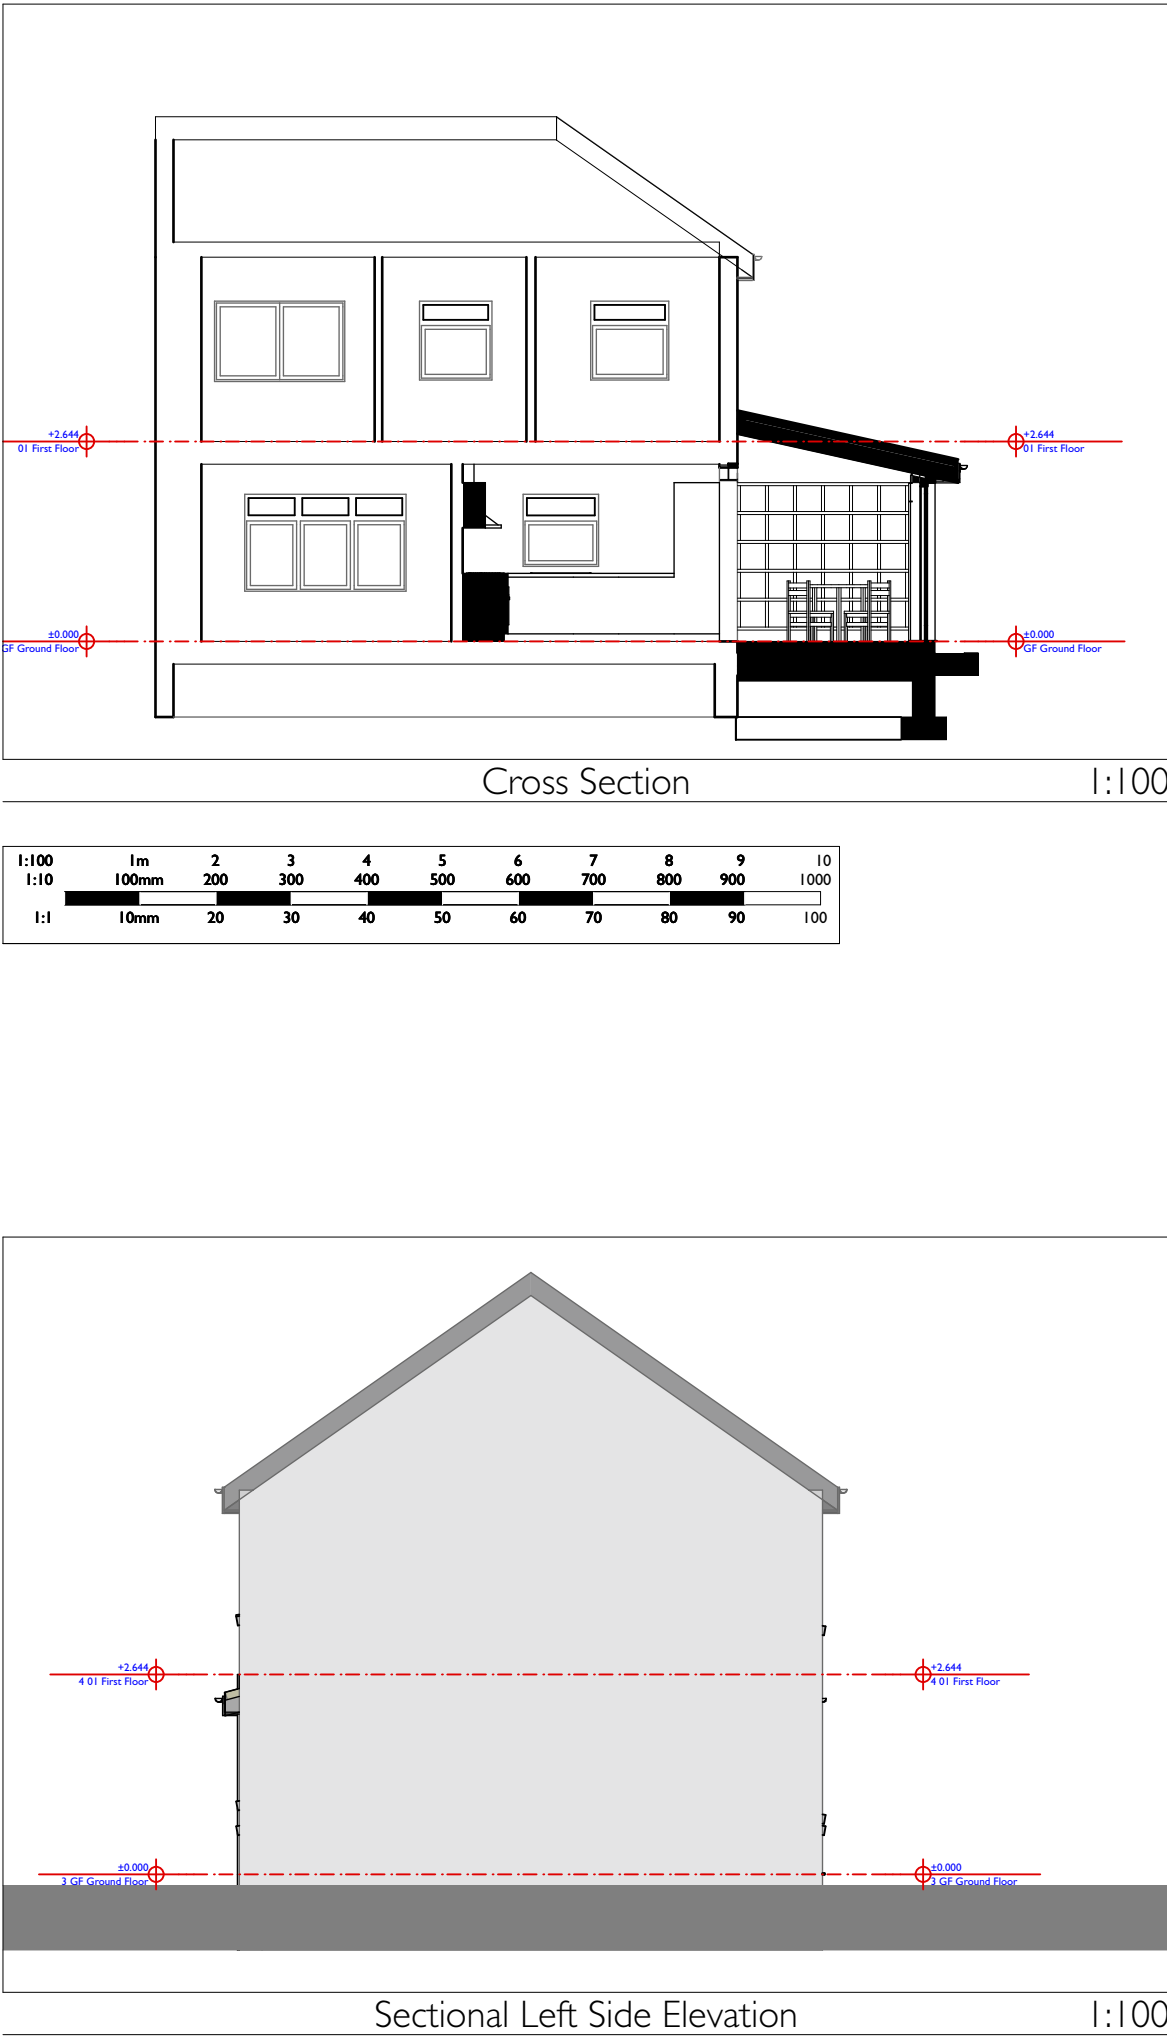

Sectional Left Side Elevation

1:100

CONSTRUCTIVE THINKING

Constructive Thinking Studio Ltd
Liverpool Science Park IC1
131 Mount Pleasant
L3 5TF

www.constructivethinking.co.uk
t: +44(0) 151 705 3433
f: #Contact Fax
e: stuart@constructivethinking.co.uk

Client Tracy Ramsey

Project 47 Ewart Rd

Proposed GA

Drawings GF Ground Floor, Front Elevation, Right Side Elevation, Rear Elevation, Cross Section, 01 First Floor, Sectional Left Side Elevation, Scale Bar

Drawing Number 2114 CTS 00 ZZ DR A 2200 P-3

Revision