



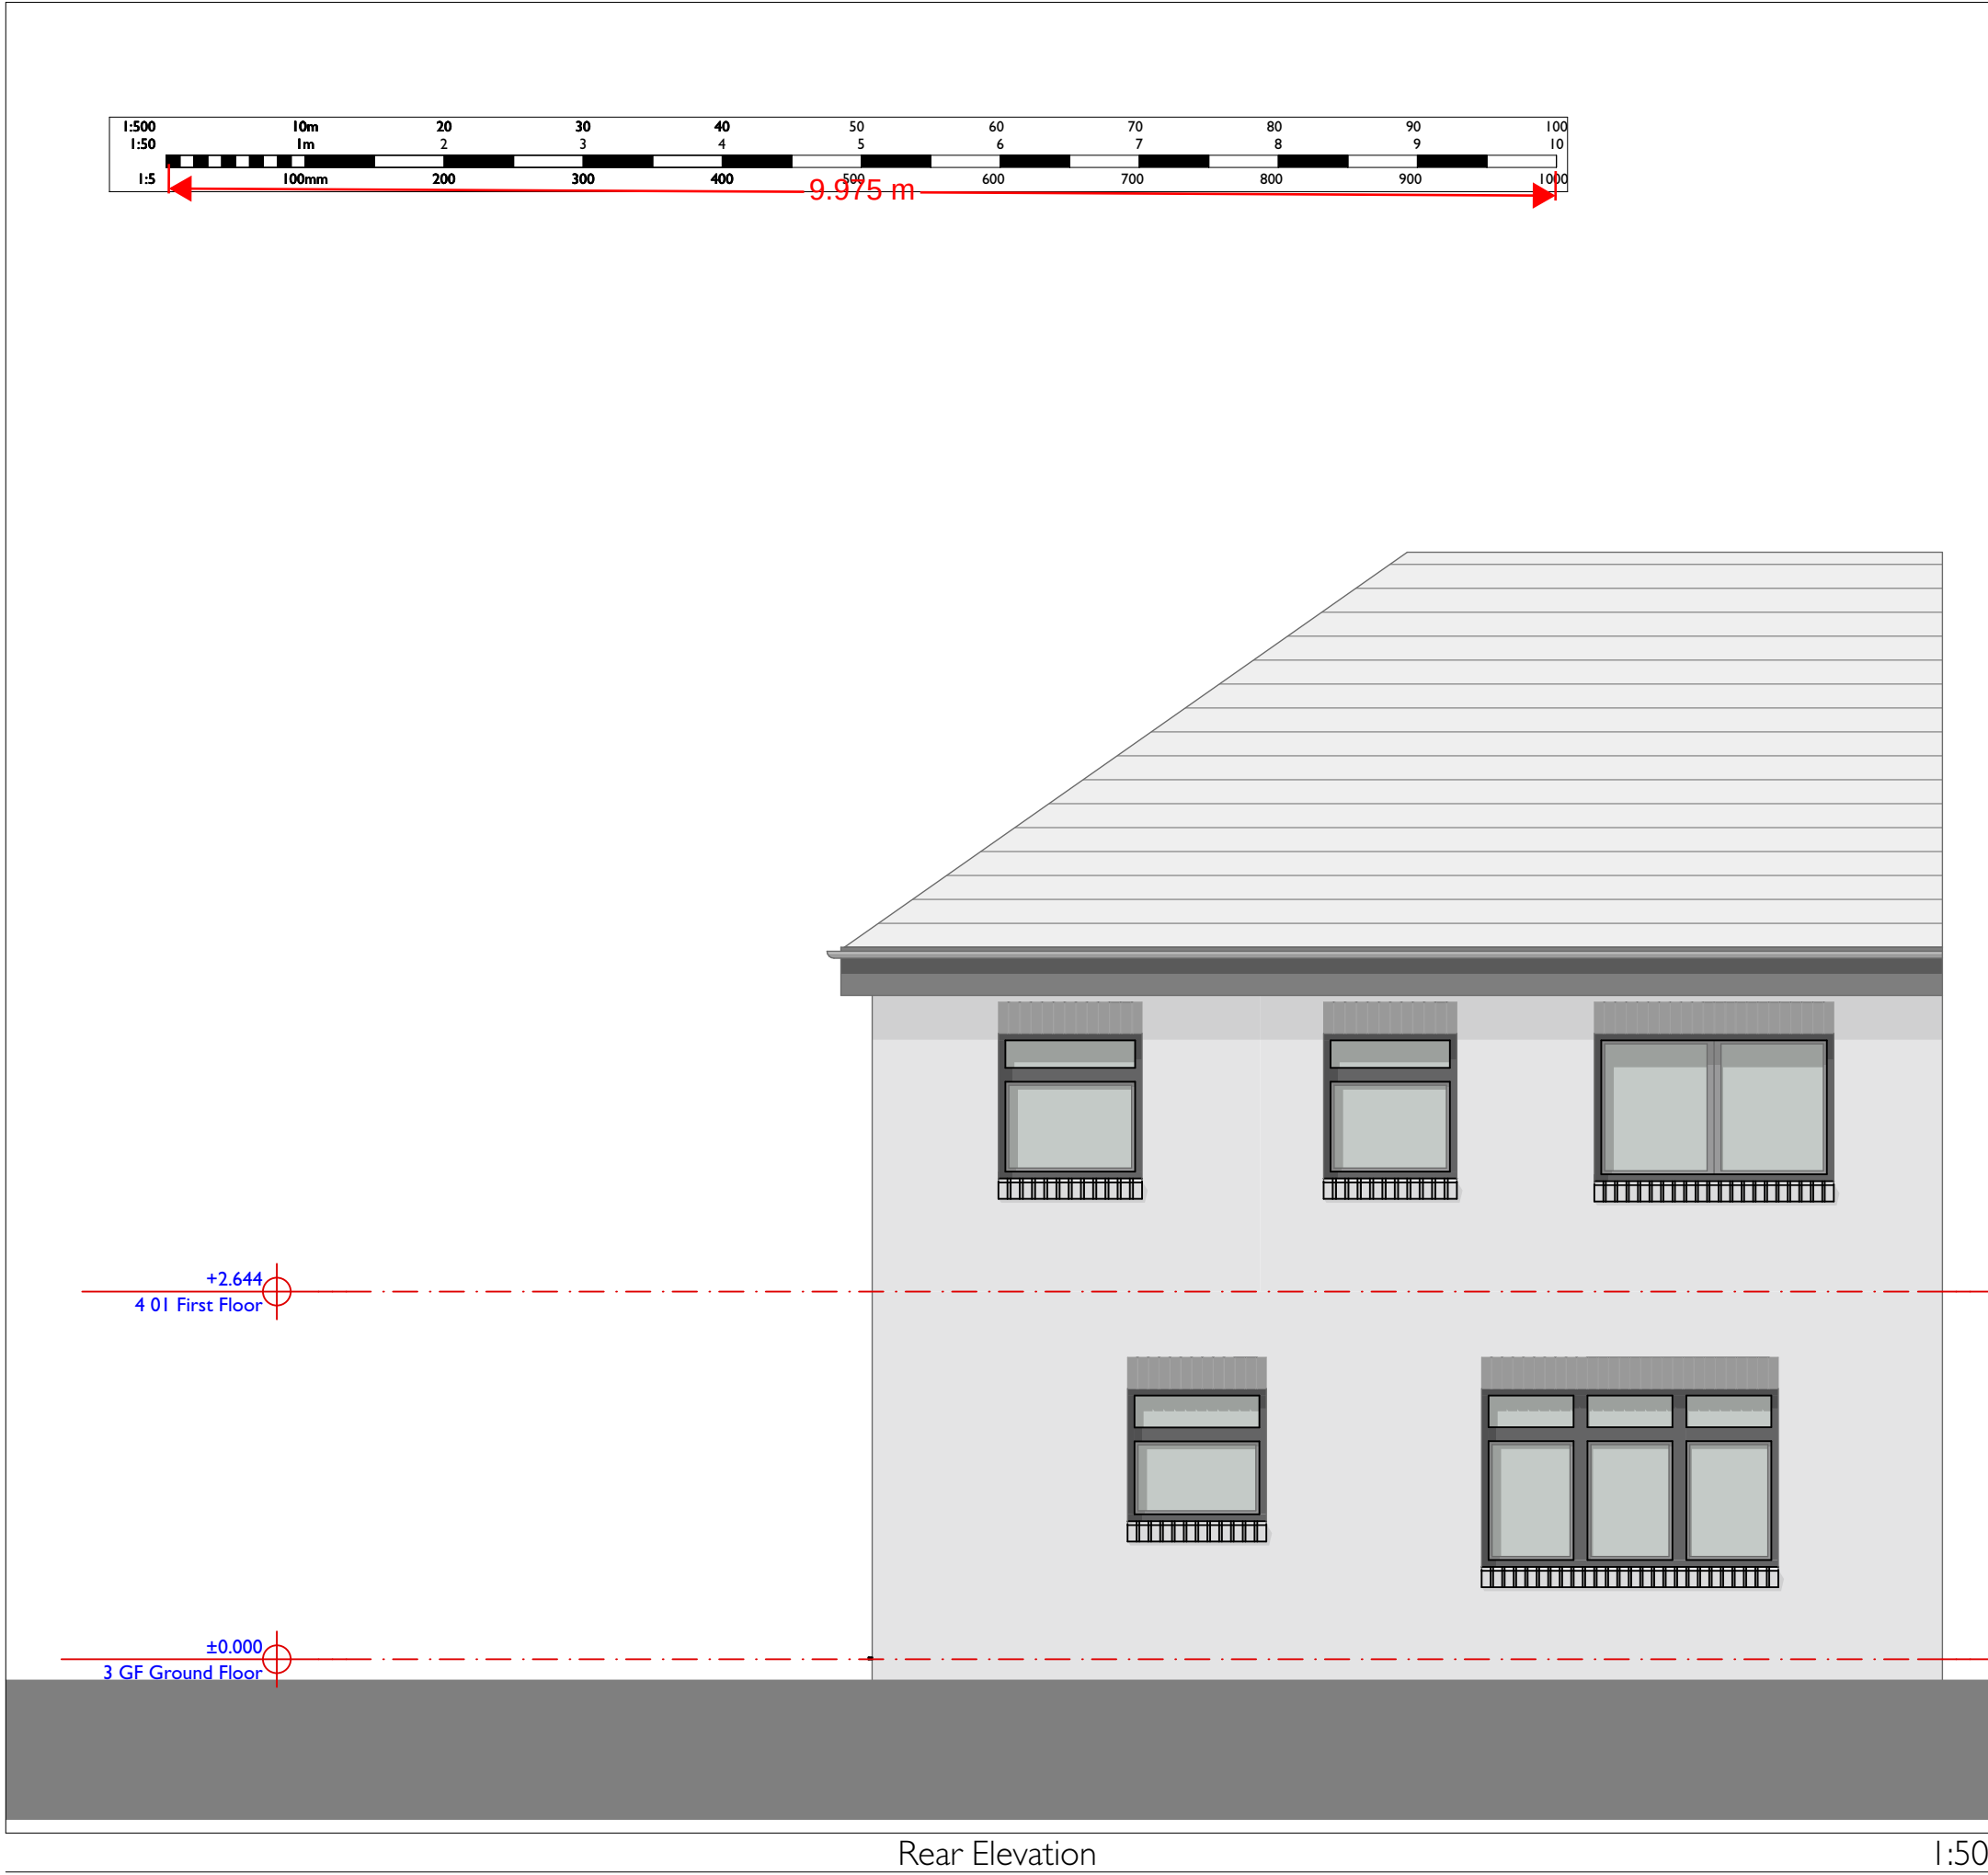

Rear Elevation

1:50

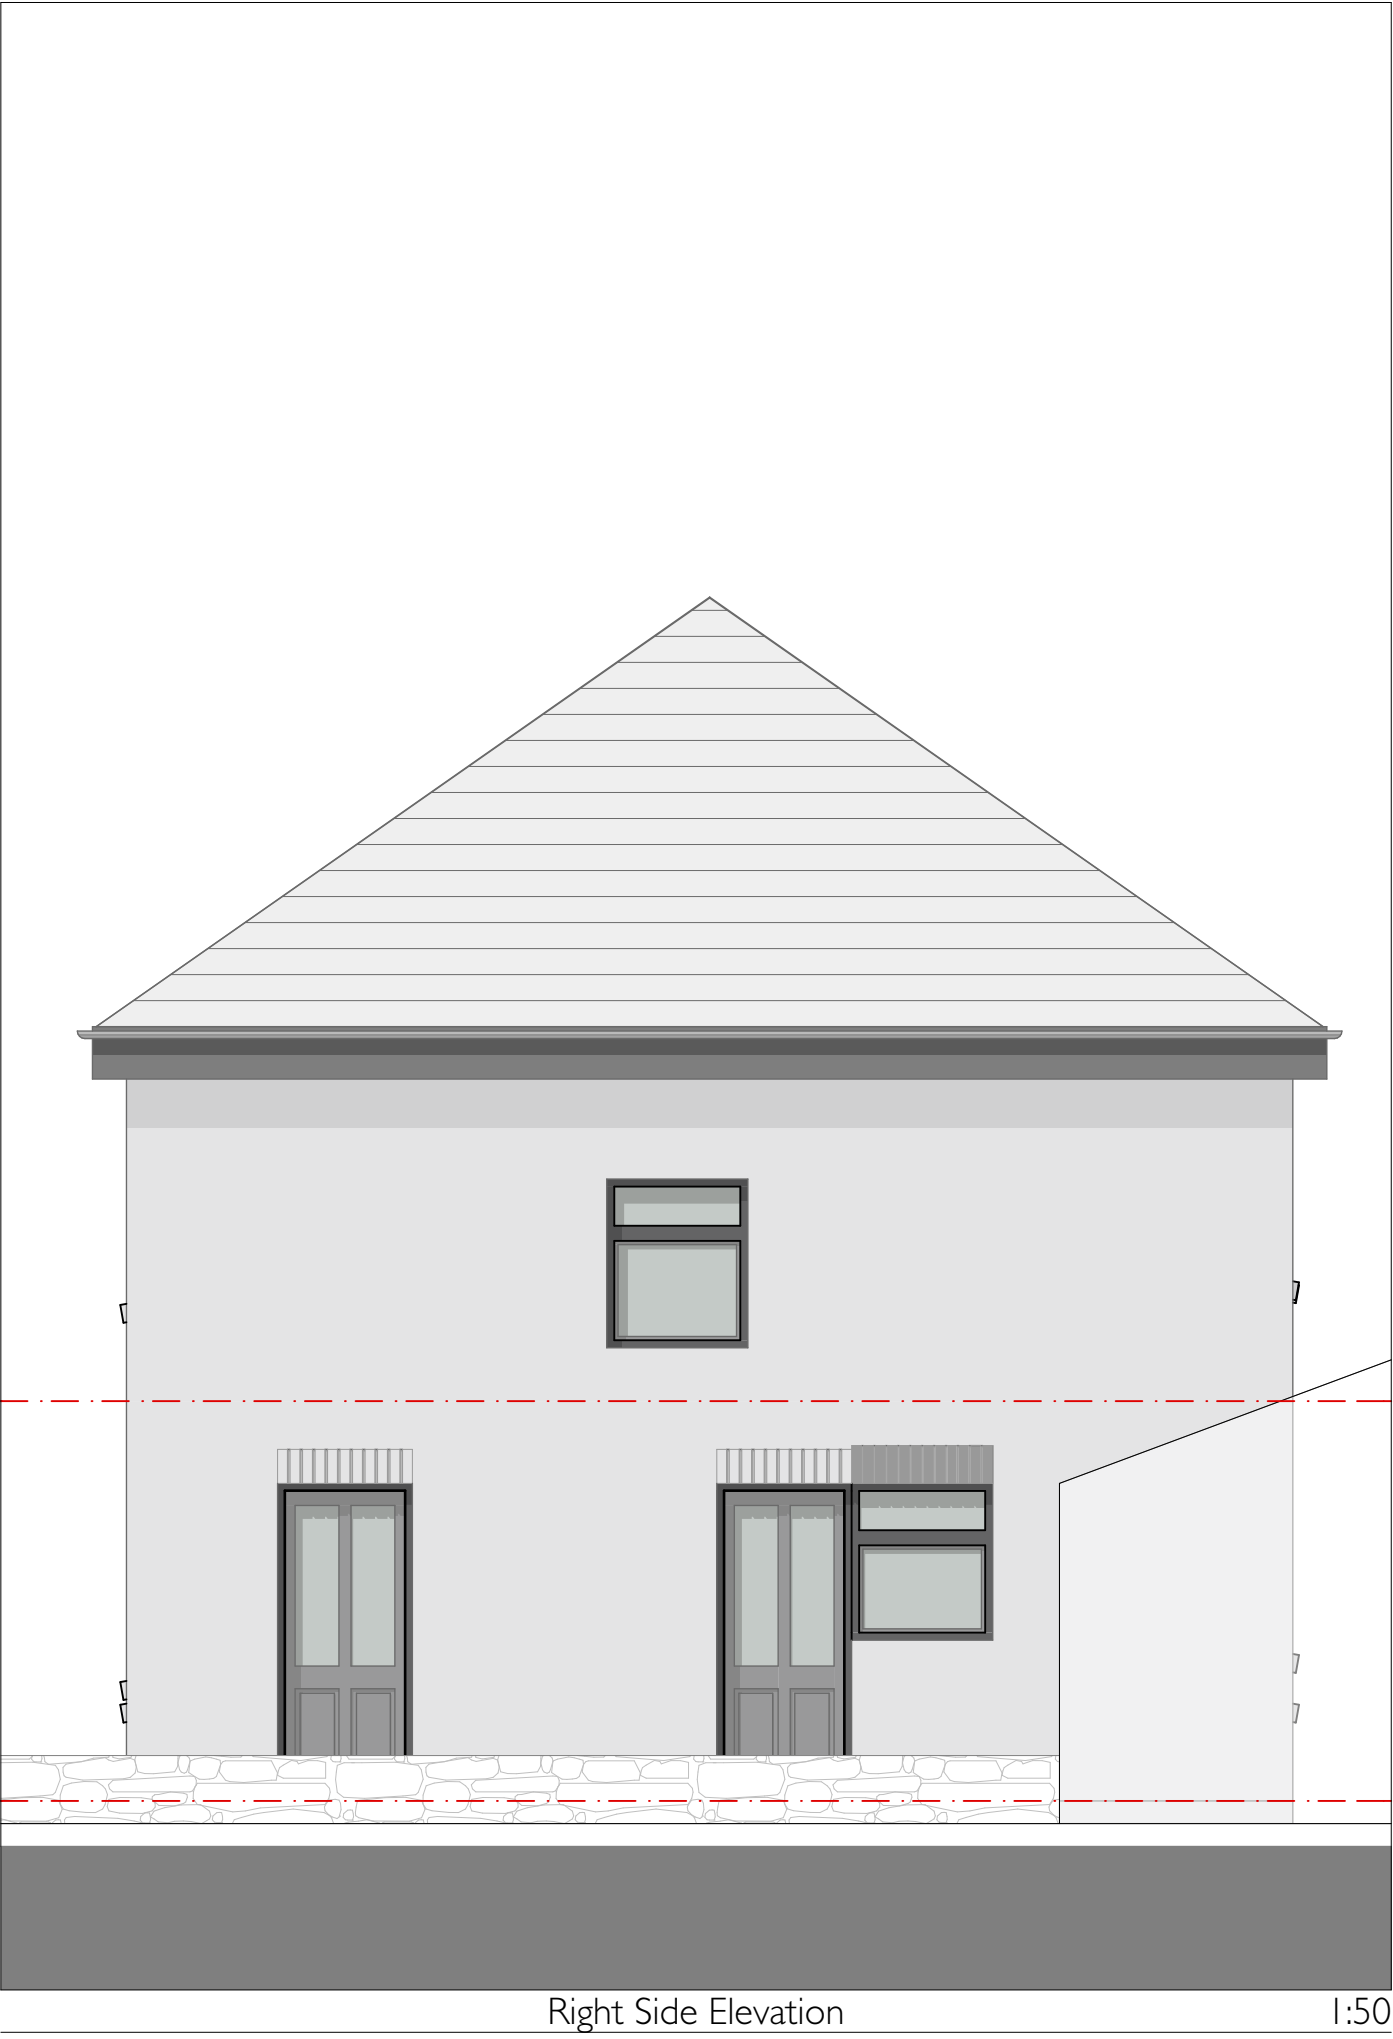


Right Side Elevation

1:50




Front Elevation

1:50

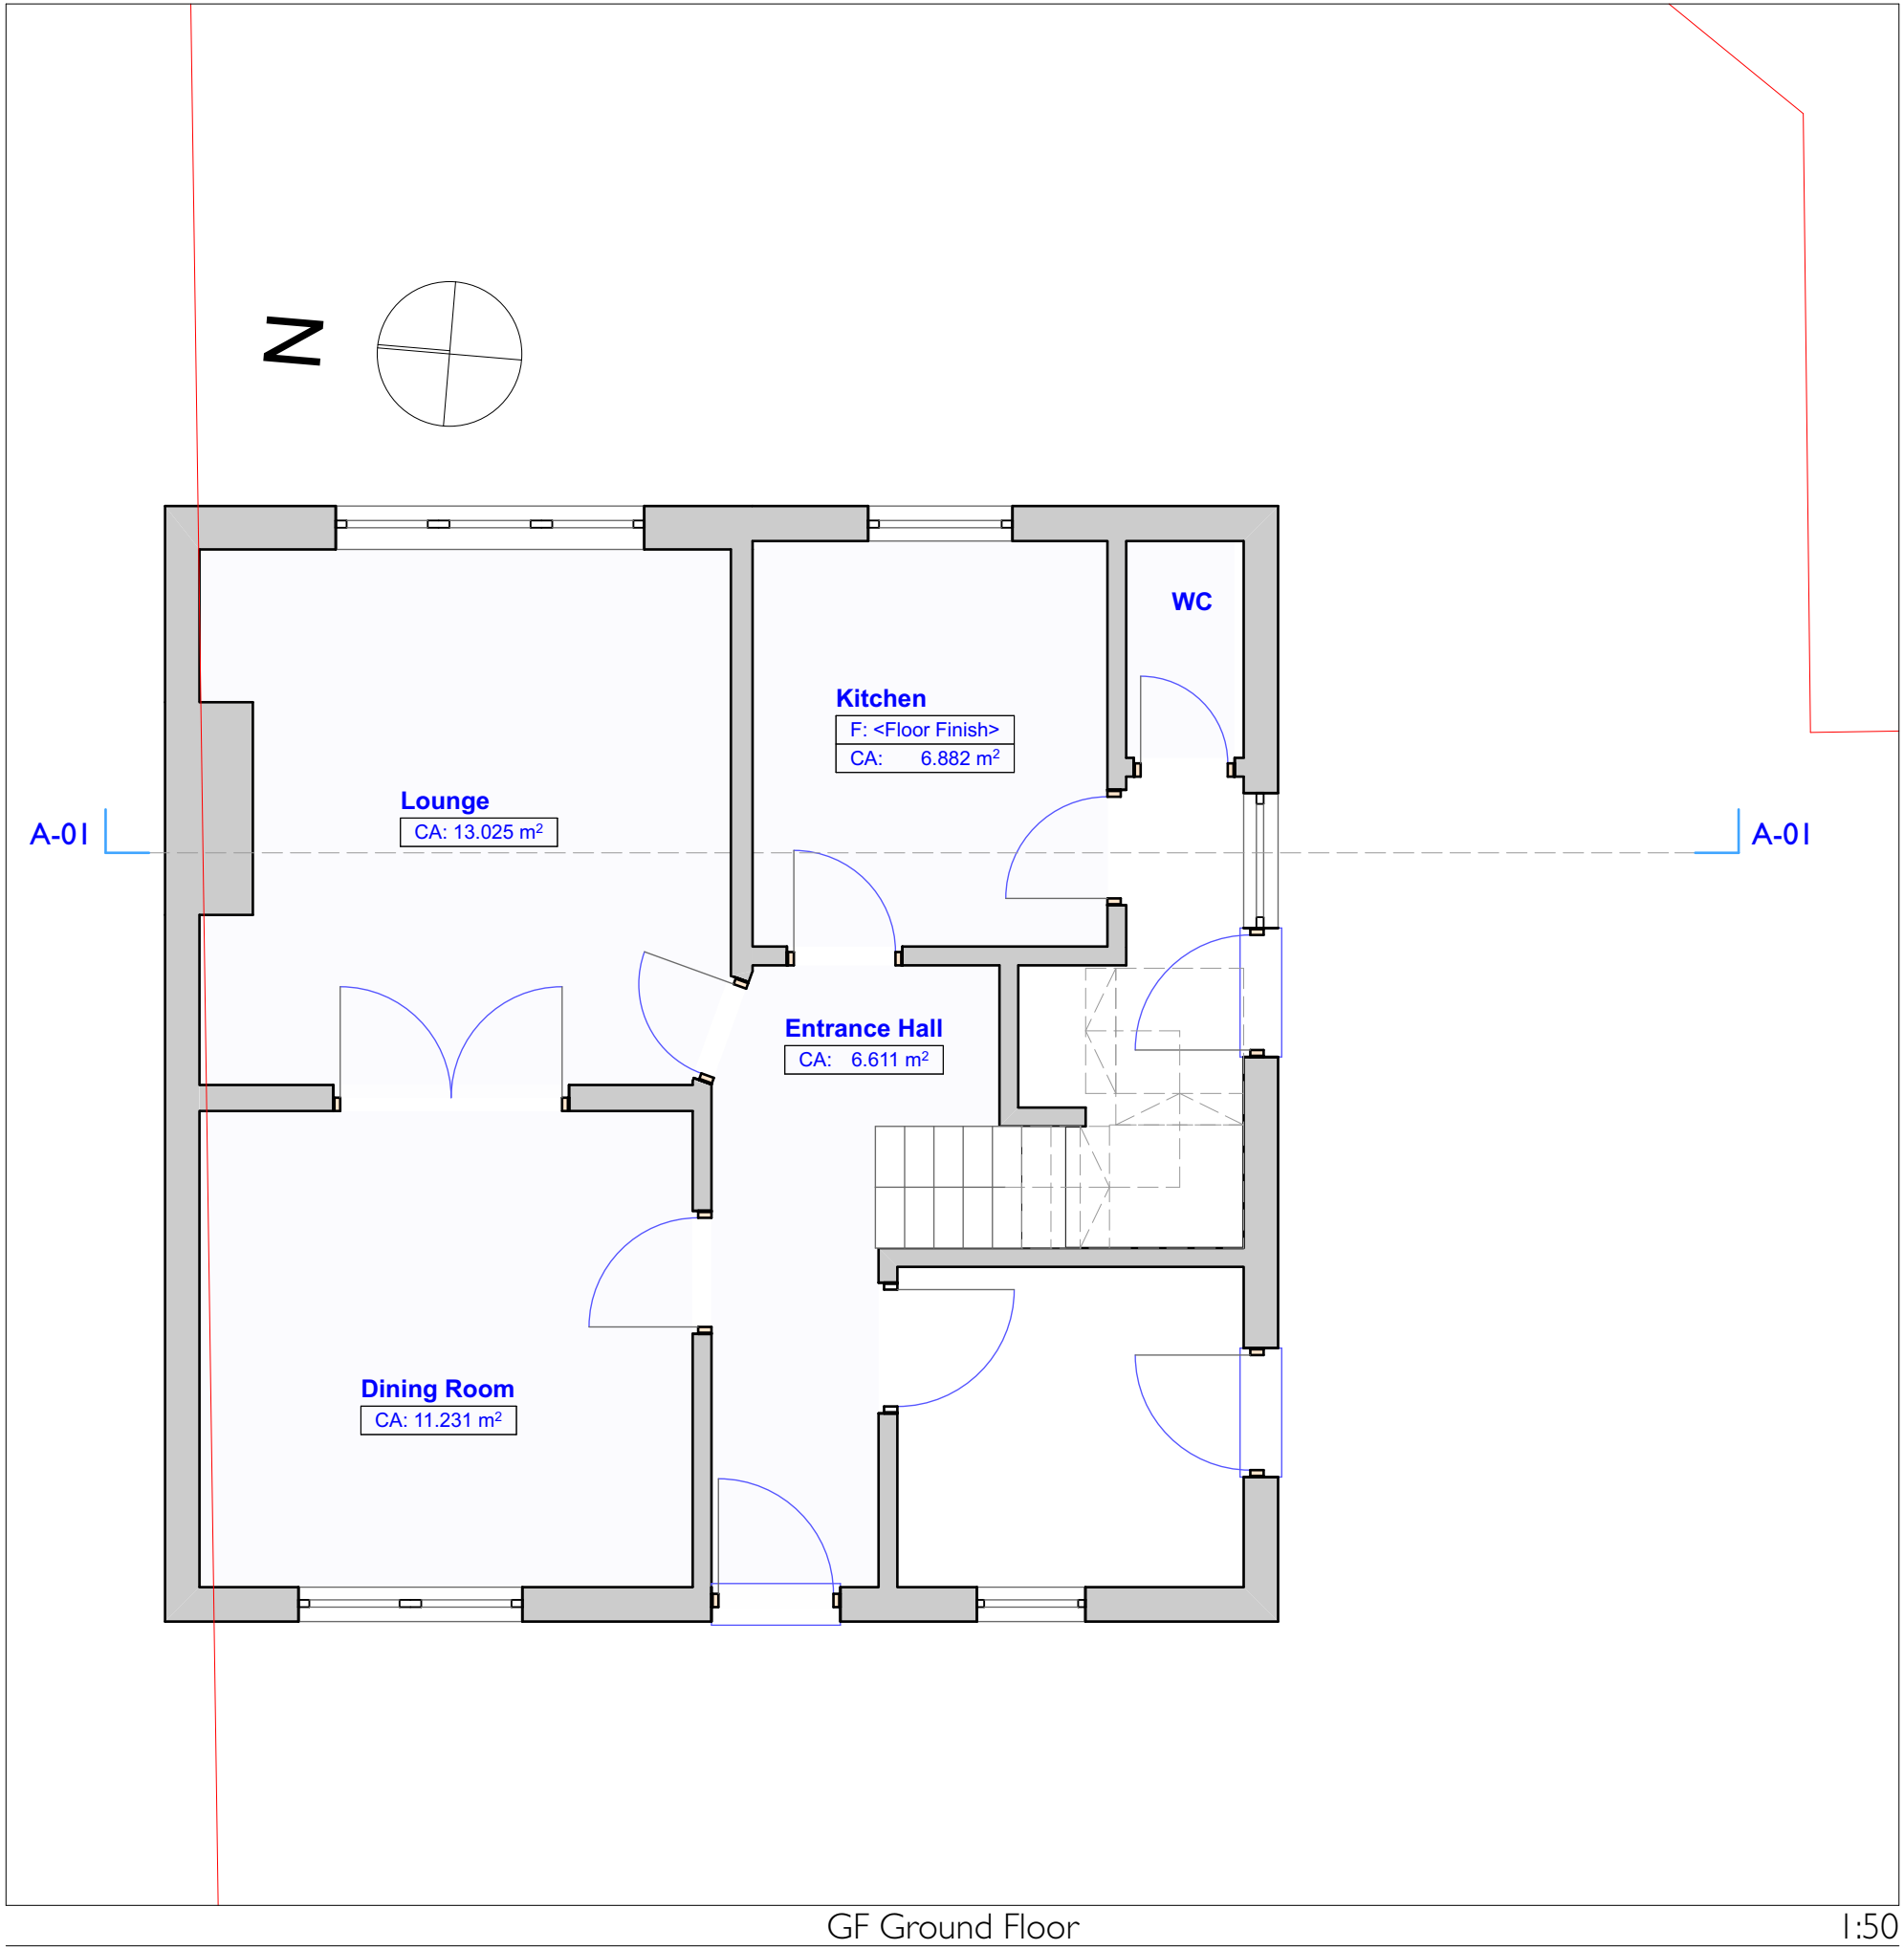


GF Ground Floor

1:50

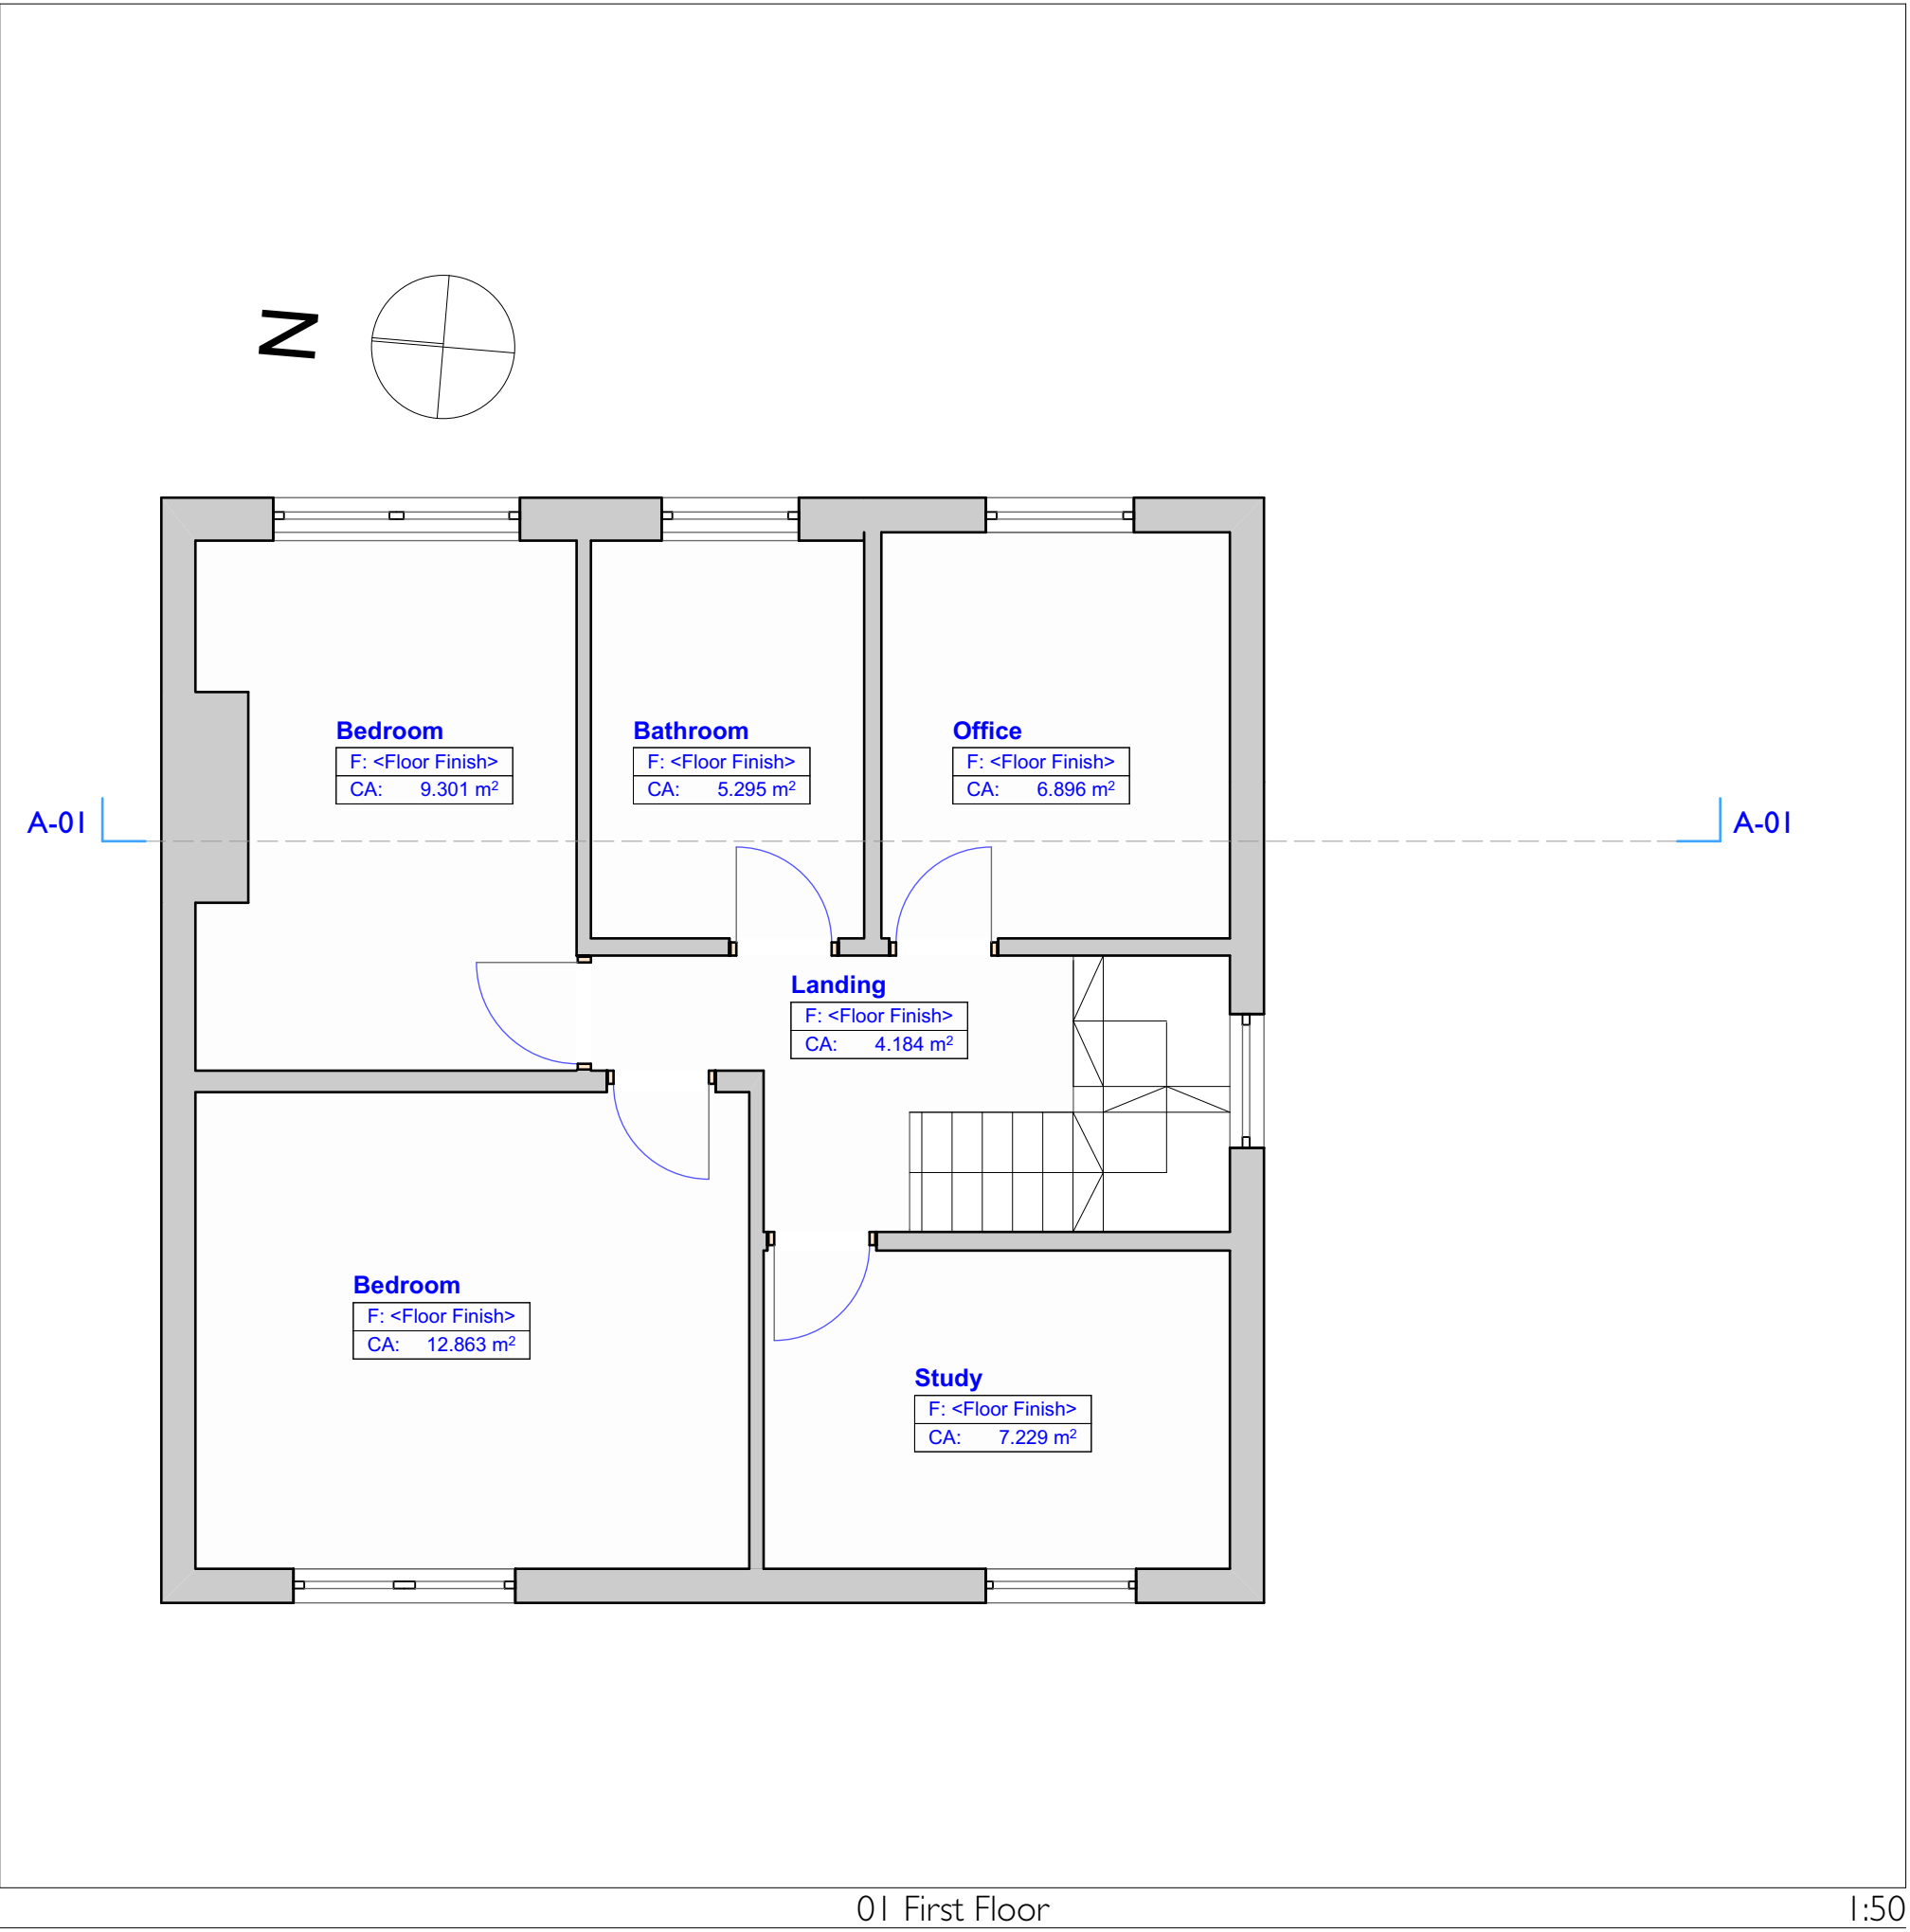


01 First Floor

1:50

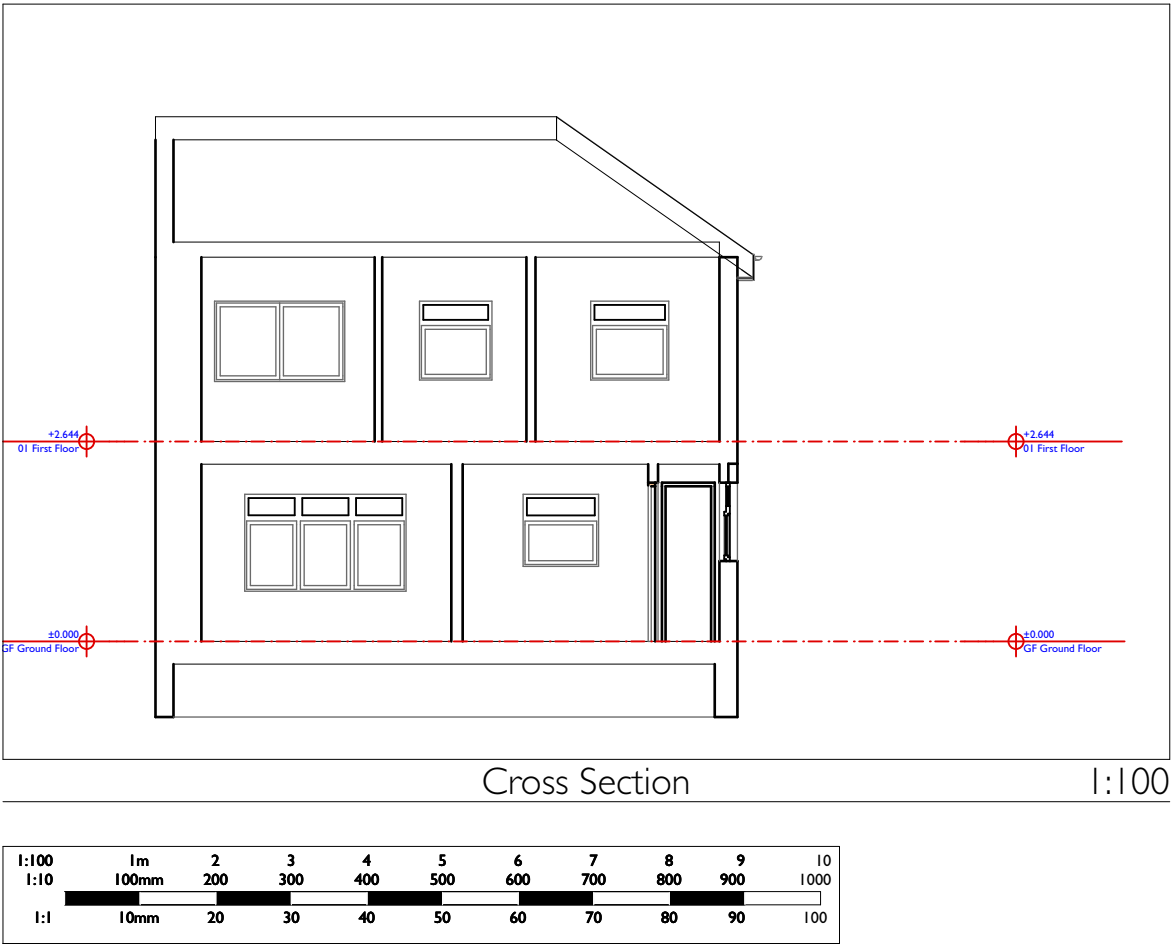

Cross Section

1:100

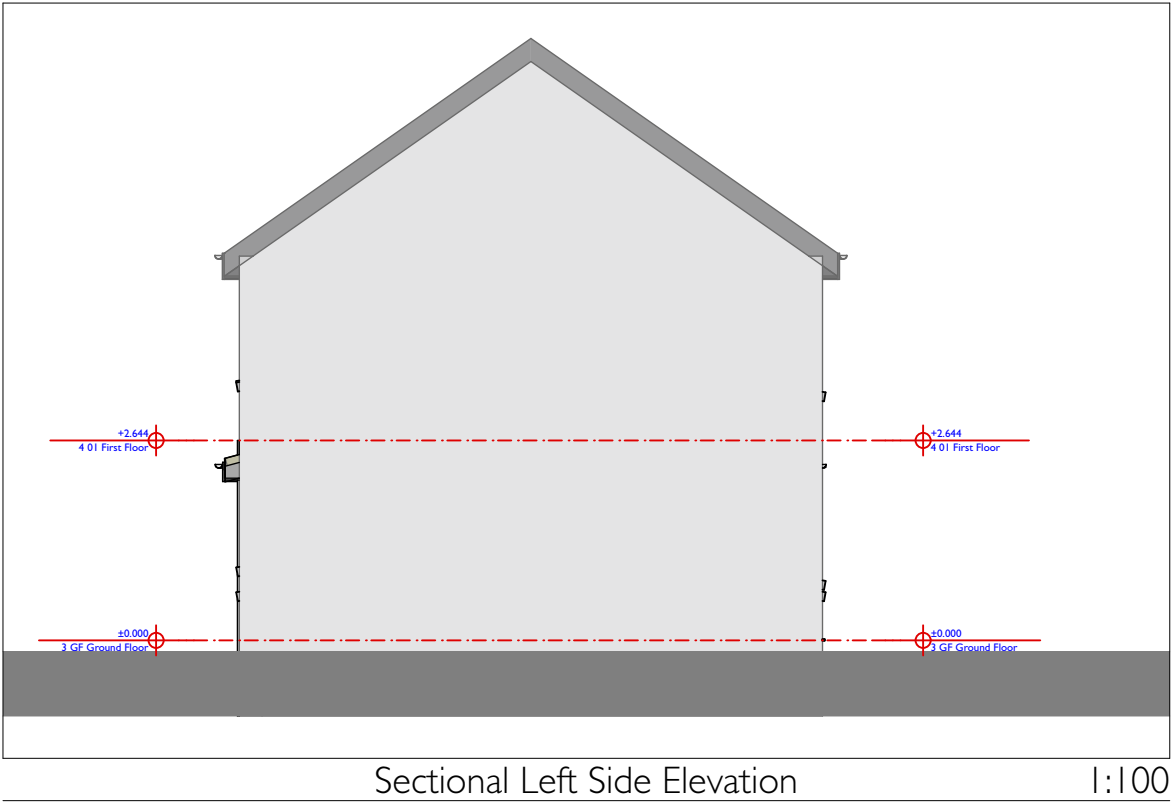

Sectional Left Side Elevation

1:100

CONSTRUCTIVE
THINKING

Constructive Thinking Studio Ltd
Liverpool Science Park IC1
131 Mount Pleasant
L3 5TF

www.constructivethinking.co.uk
t: +44(0) 151 705 3433
f: #Contact Fax
e: stuart@constructivethinking.co.uk

Client Tracy Ramsey

Project 47 Ewart Rd

Existing GA

Drawings GF Ground Floor, Front Elevation, Right Side Elevation, Rear Elevation,
01 First Floor, Cross Section, Sectional Left Side Elevation, Scale Bar

Drawing Number 2114 CTS 00 ZZ DR A 1200 P-3 Revision