




existing 1:100

 


elevation 1.

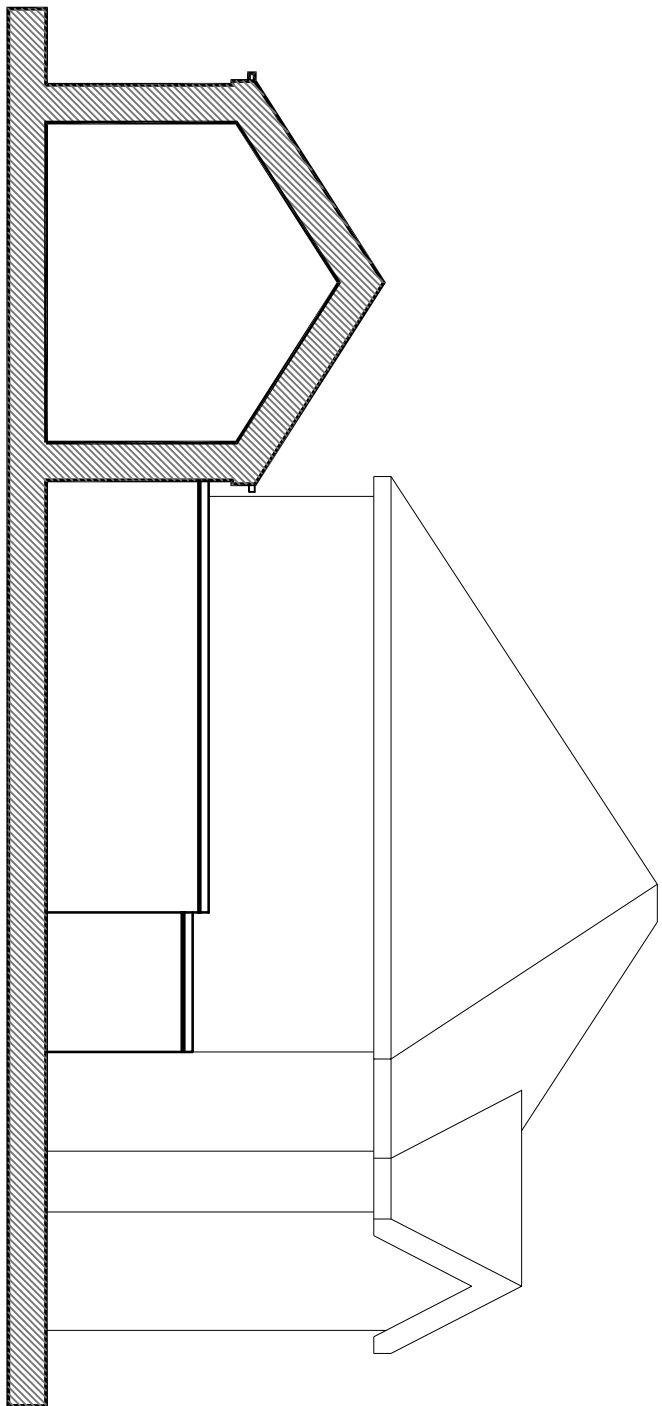



proposed 1:100

 


elevation 1.

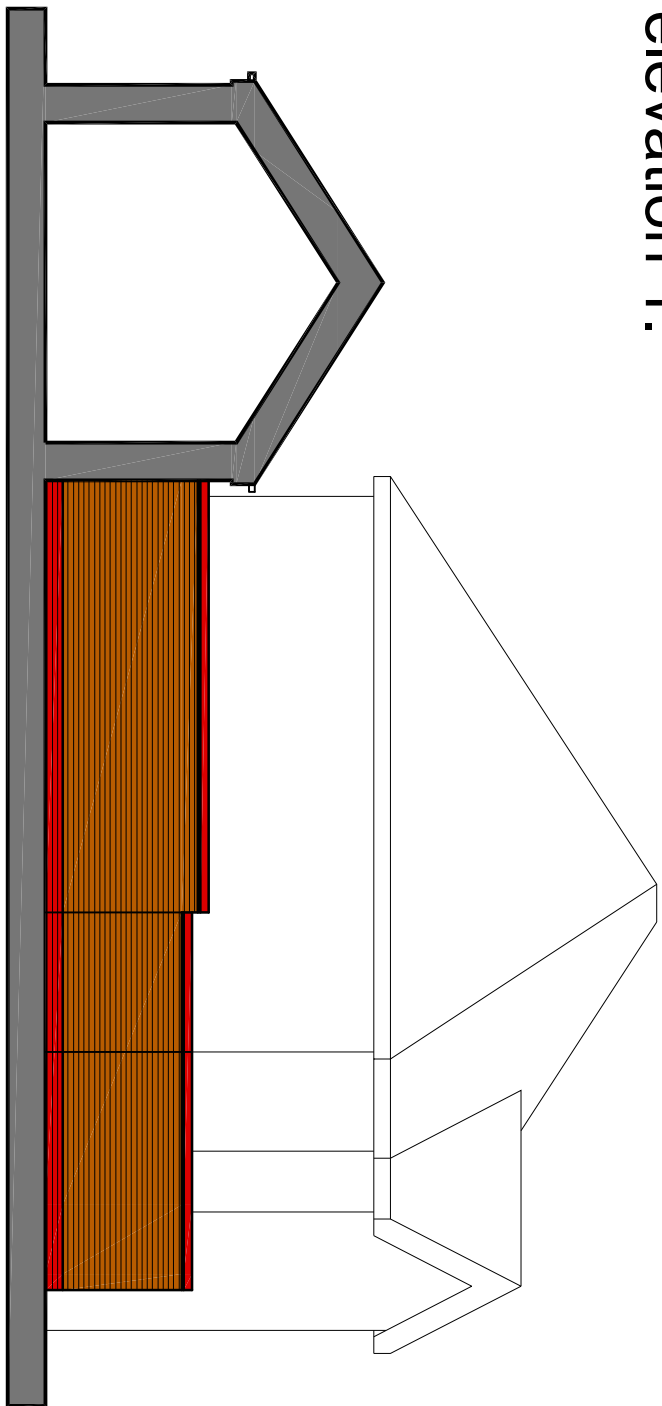

elevation 2.

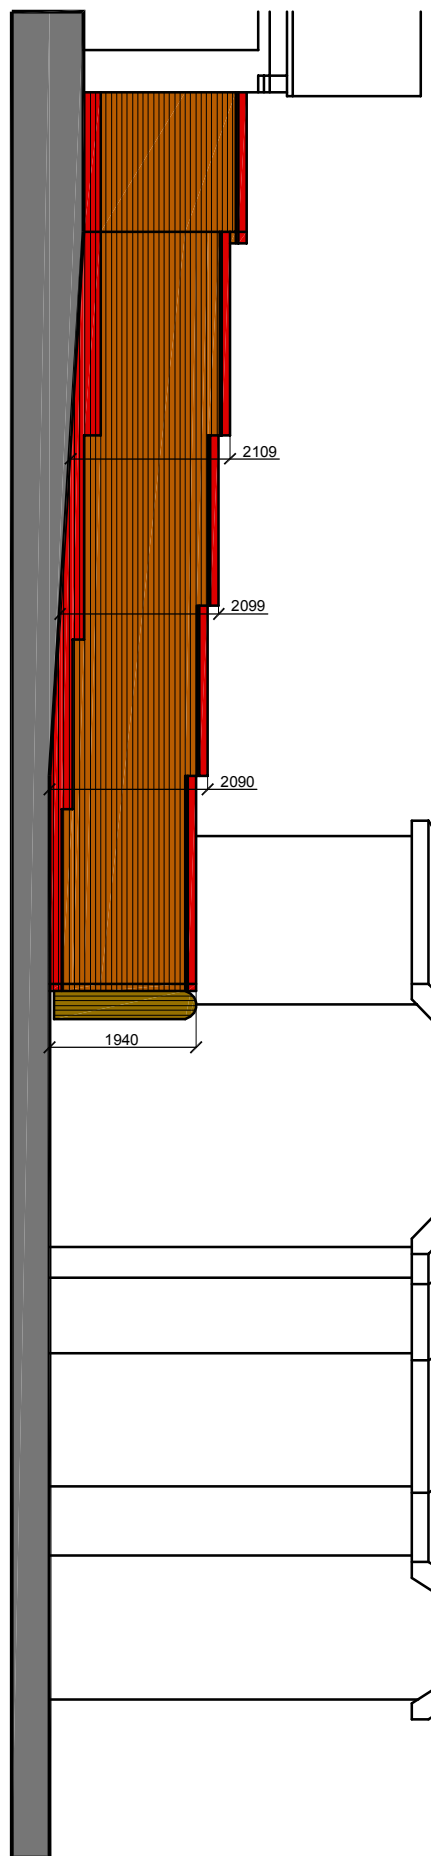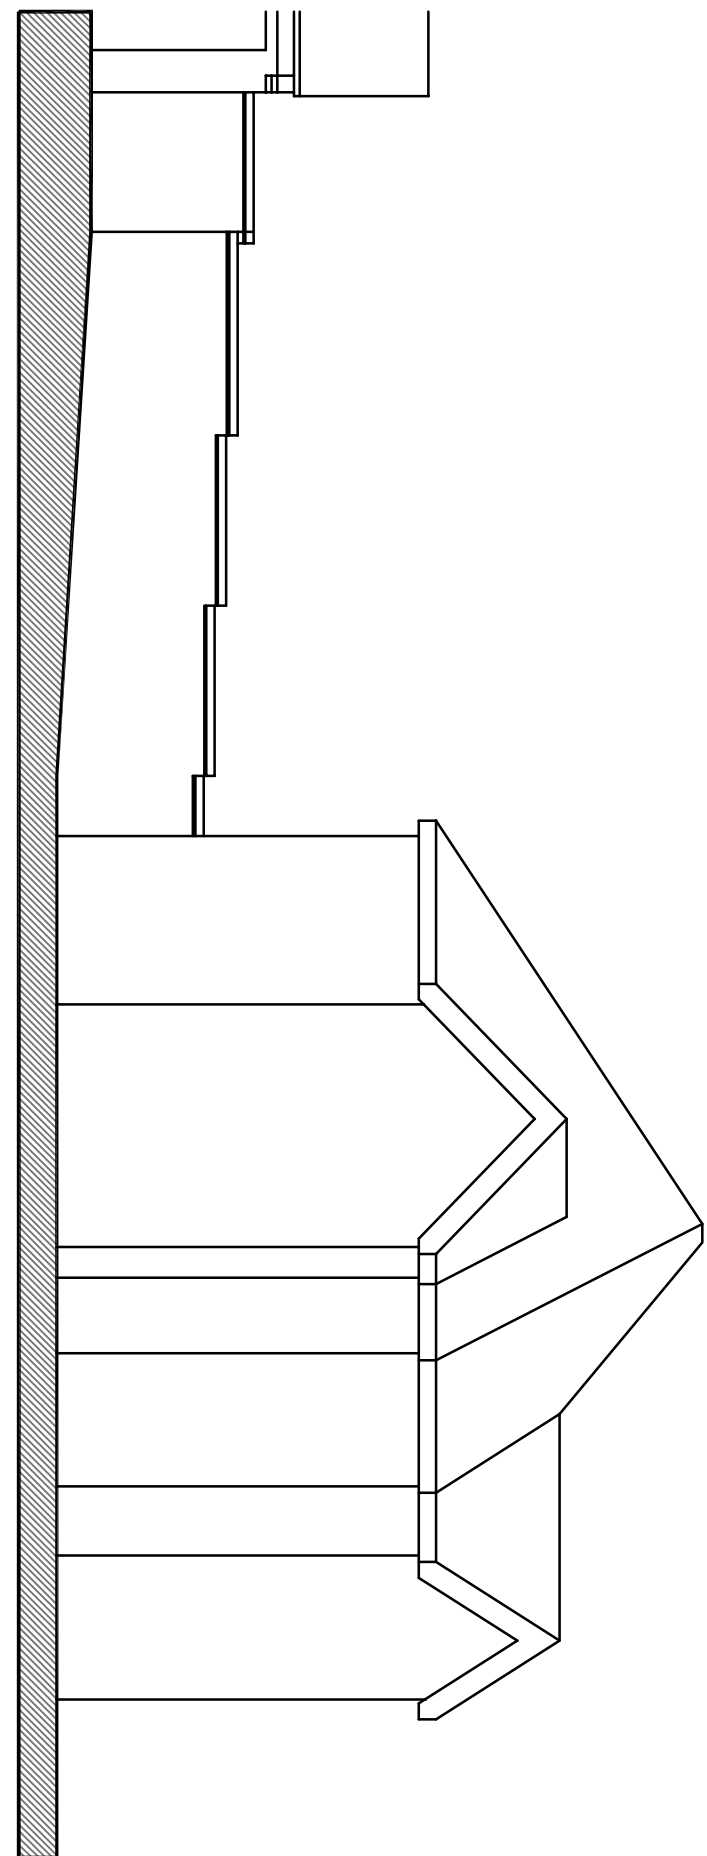

elevation 2.

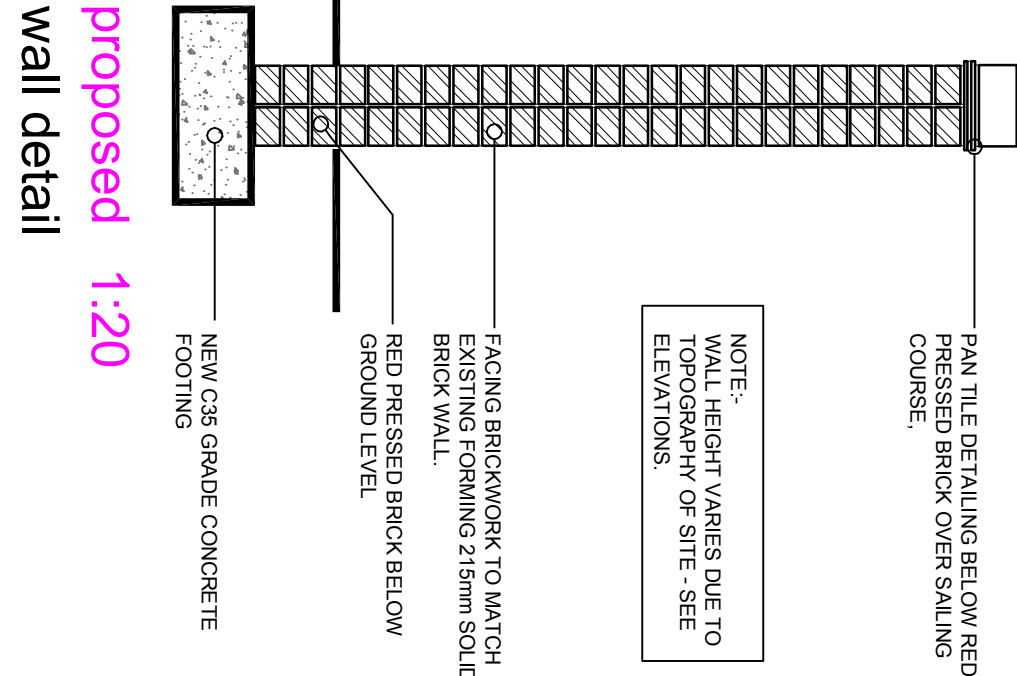

proposed 1:20
wall detail


NOTE:
WALL HEIGHT VARIES DUE TO
TOPOGRAPHY OF SITE - SEE
ELEVATIONS.

PAVING DETAILING BELOW RED
COURSE.
PAVING DETAILING BELOW RED
COURSE.
PAVING DETAILING BELOW RED
COURSE.


FACING BRICKWORK TO MATCH
EXISTING WORKING 2.5mm SOLID
BRICK WALL
RED PRESSED BRICK BELOW
GROUND LEVEL
NEW CIS GRADE CONCRETE
FOOTINGS




existing 1:100
site plan

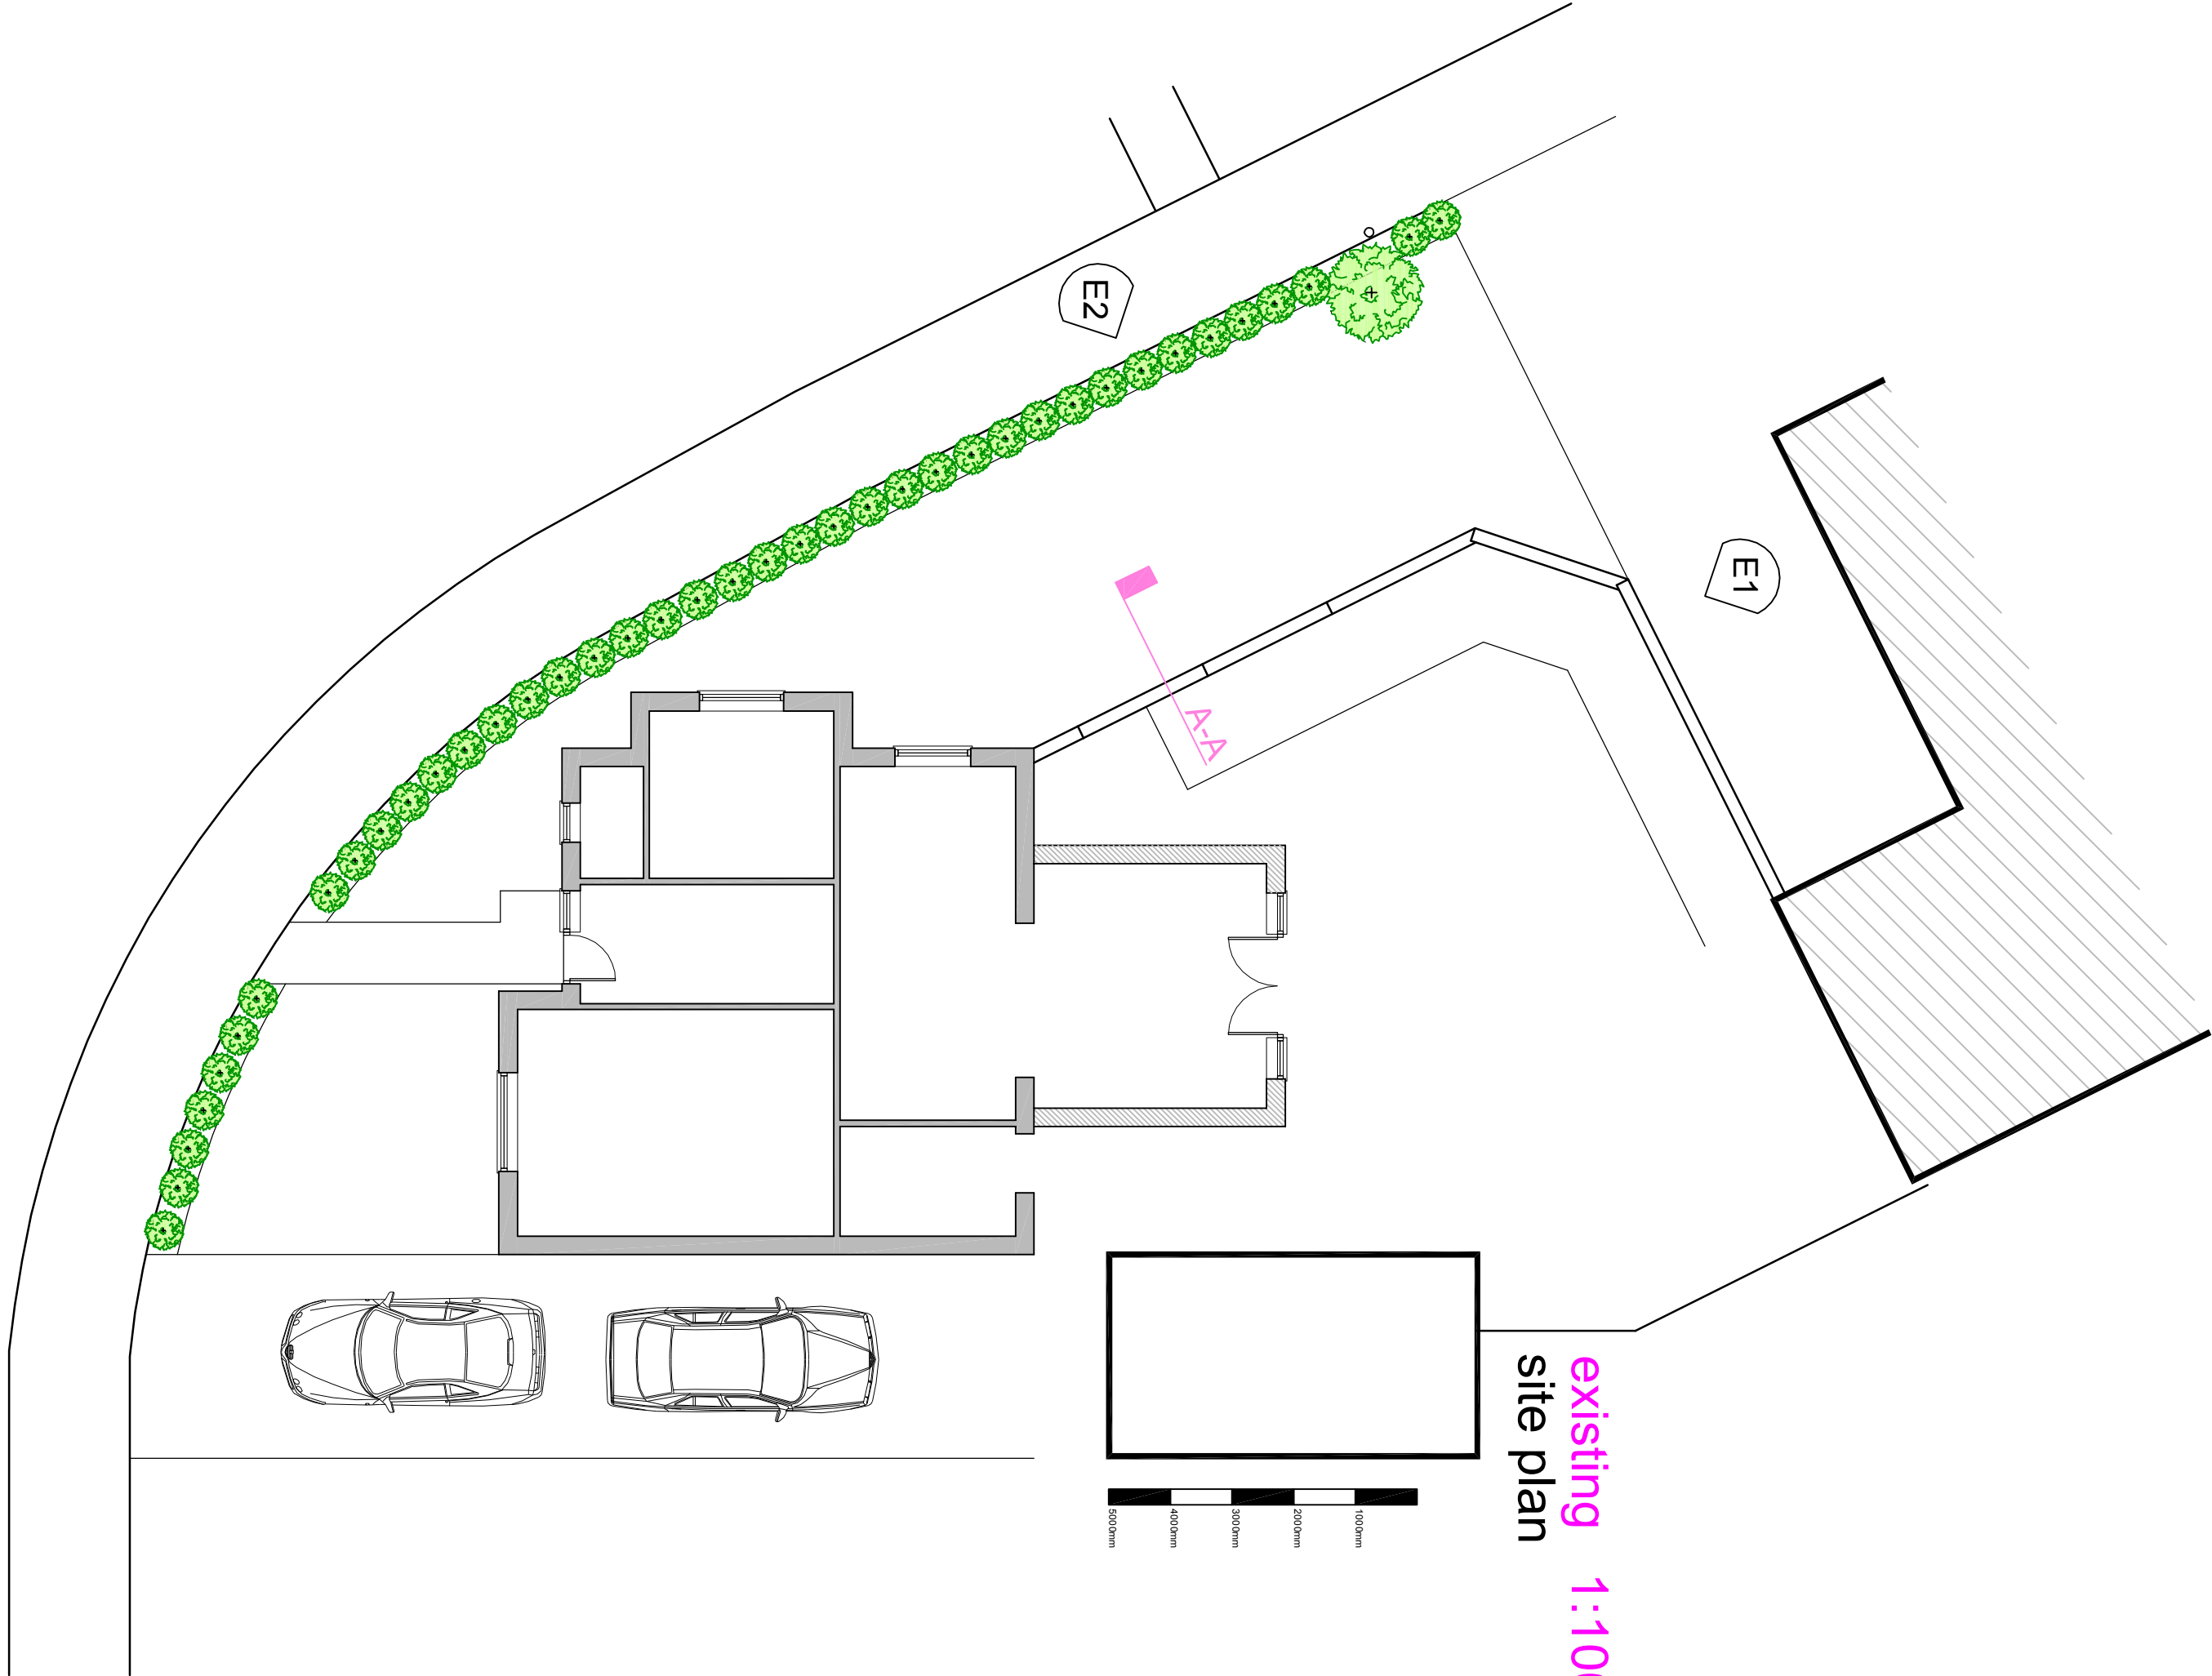


proposed 1:100
site plan

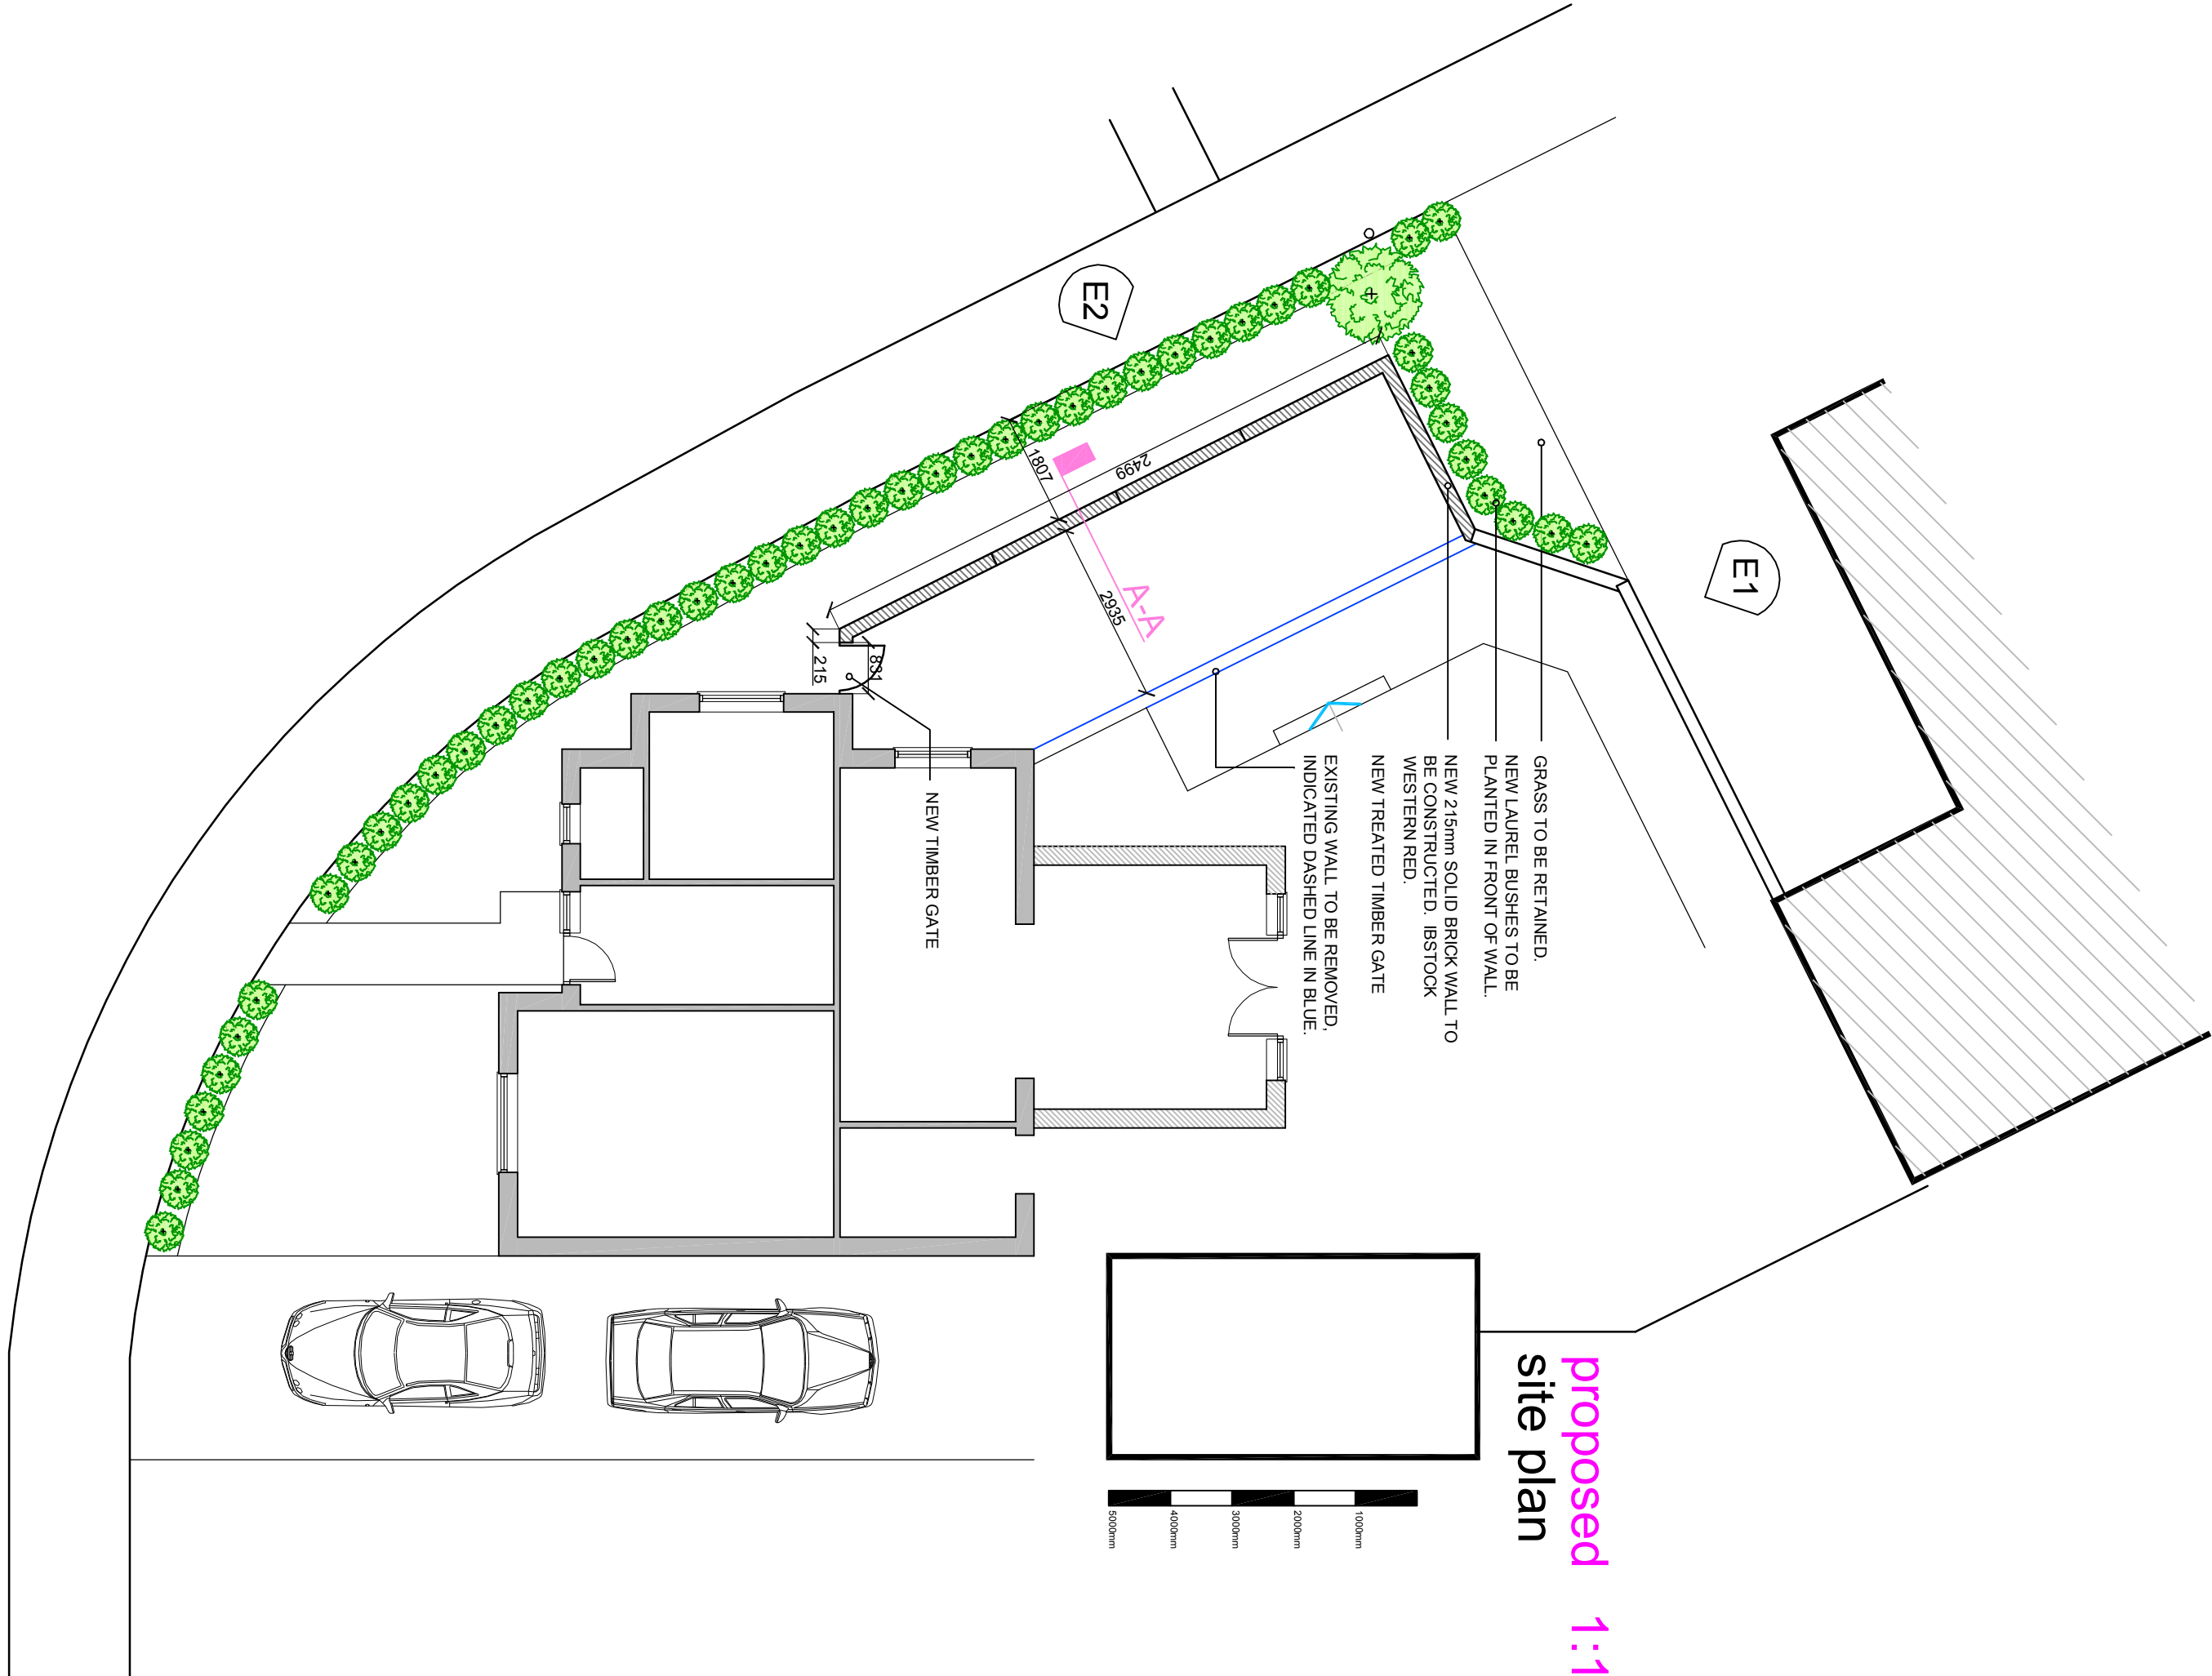

existing 1:50
SECTION A-A

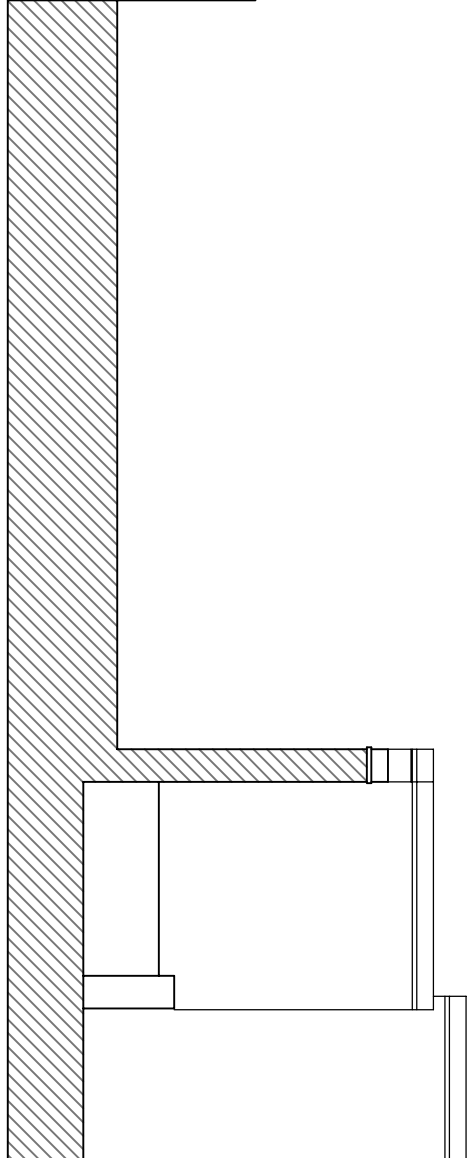

proposed 1:50
SECTION A-A

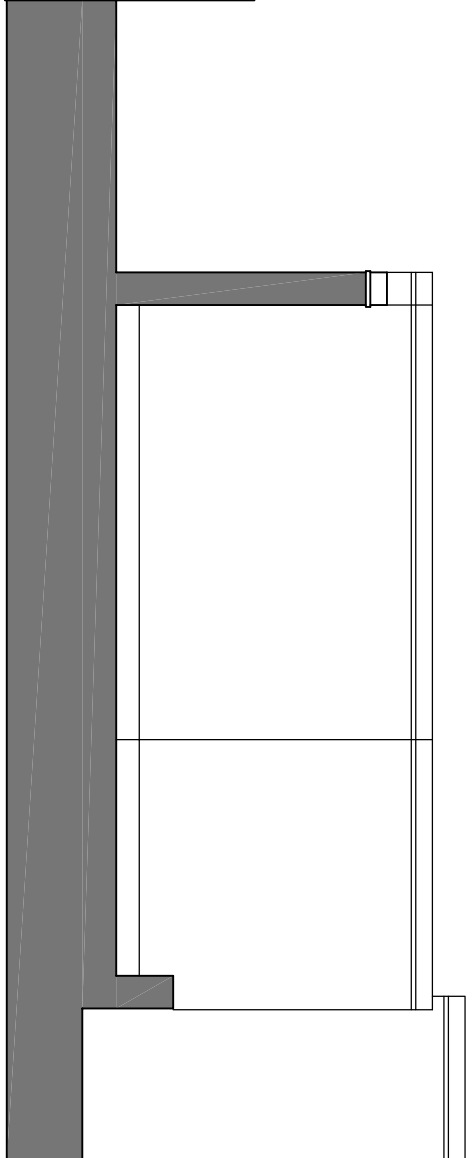

Client	Mt & Mrs Brian Doyle	Revision	A	Date	March 24
Job Ref	27 Newhall Road, Prescot, Merseyside, L34 1AD	Revision	A	Date	March 24
Drawing Title & Section	Existing & Proposed Street Elevation	Revision	A	Date	March 24
Job No	Studio 2024-394-001-Planning	Revision	A	Date	March 24
Scale	1:50 / 1:100	Revision	A	Date	March 24
Date	March 24	Revision	A	Date	March 24

STUDIO ARCHITECTURE

75 St. Helens Road
L39 4QW
07845 04505
studio.architecture@outlook.com