



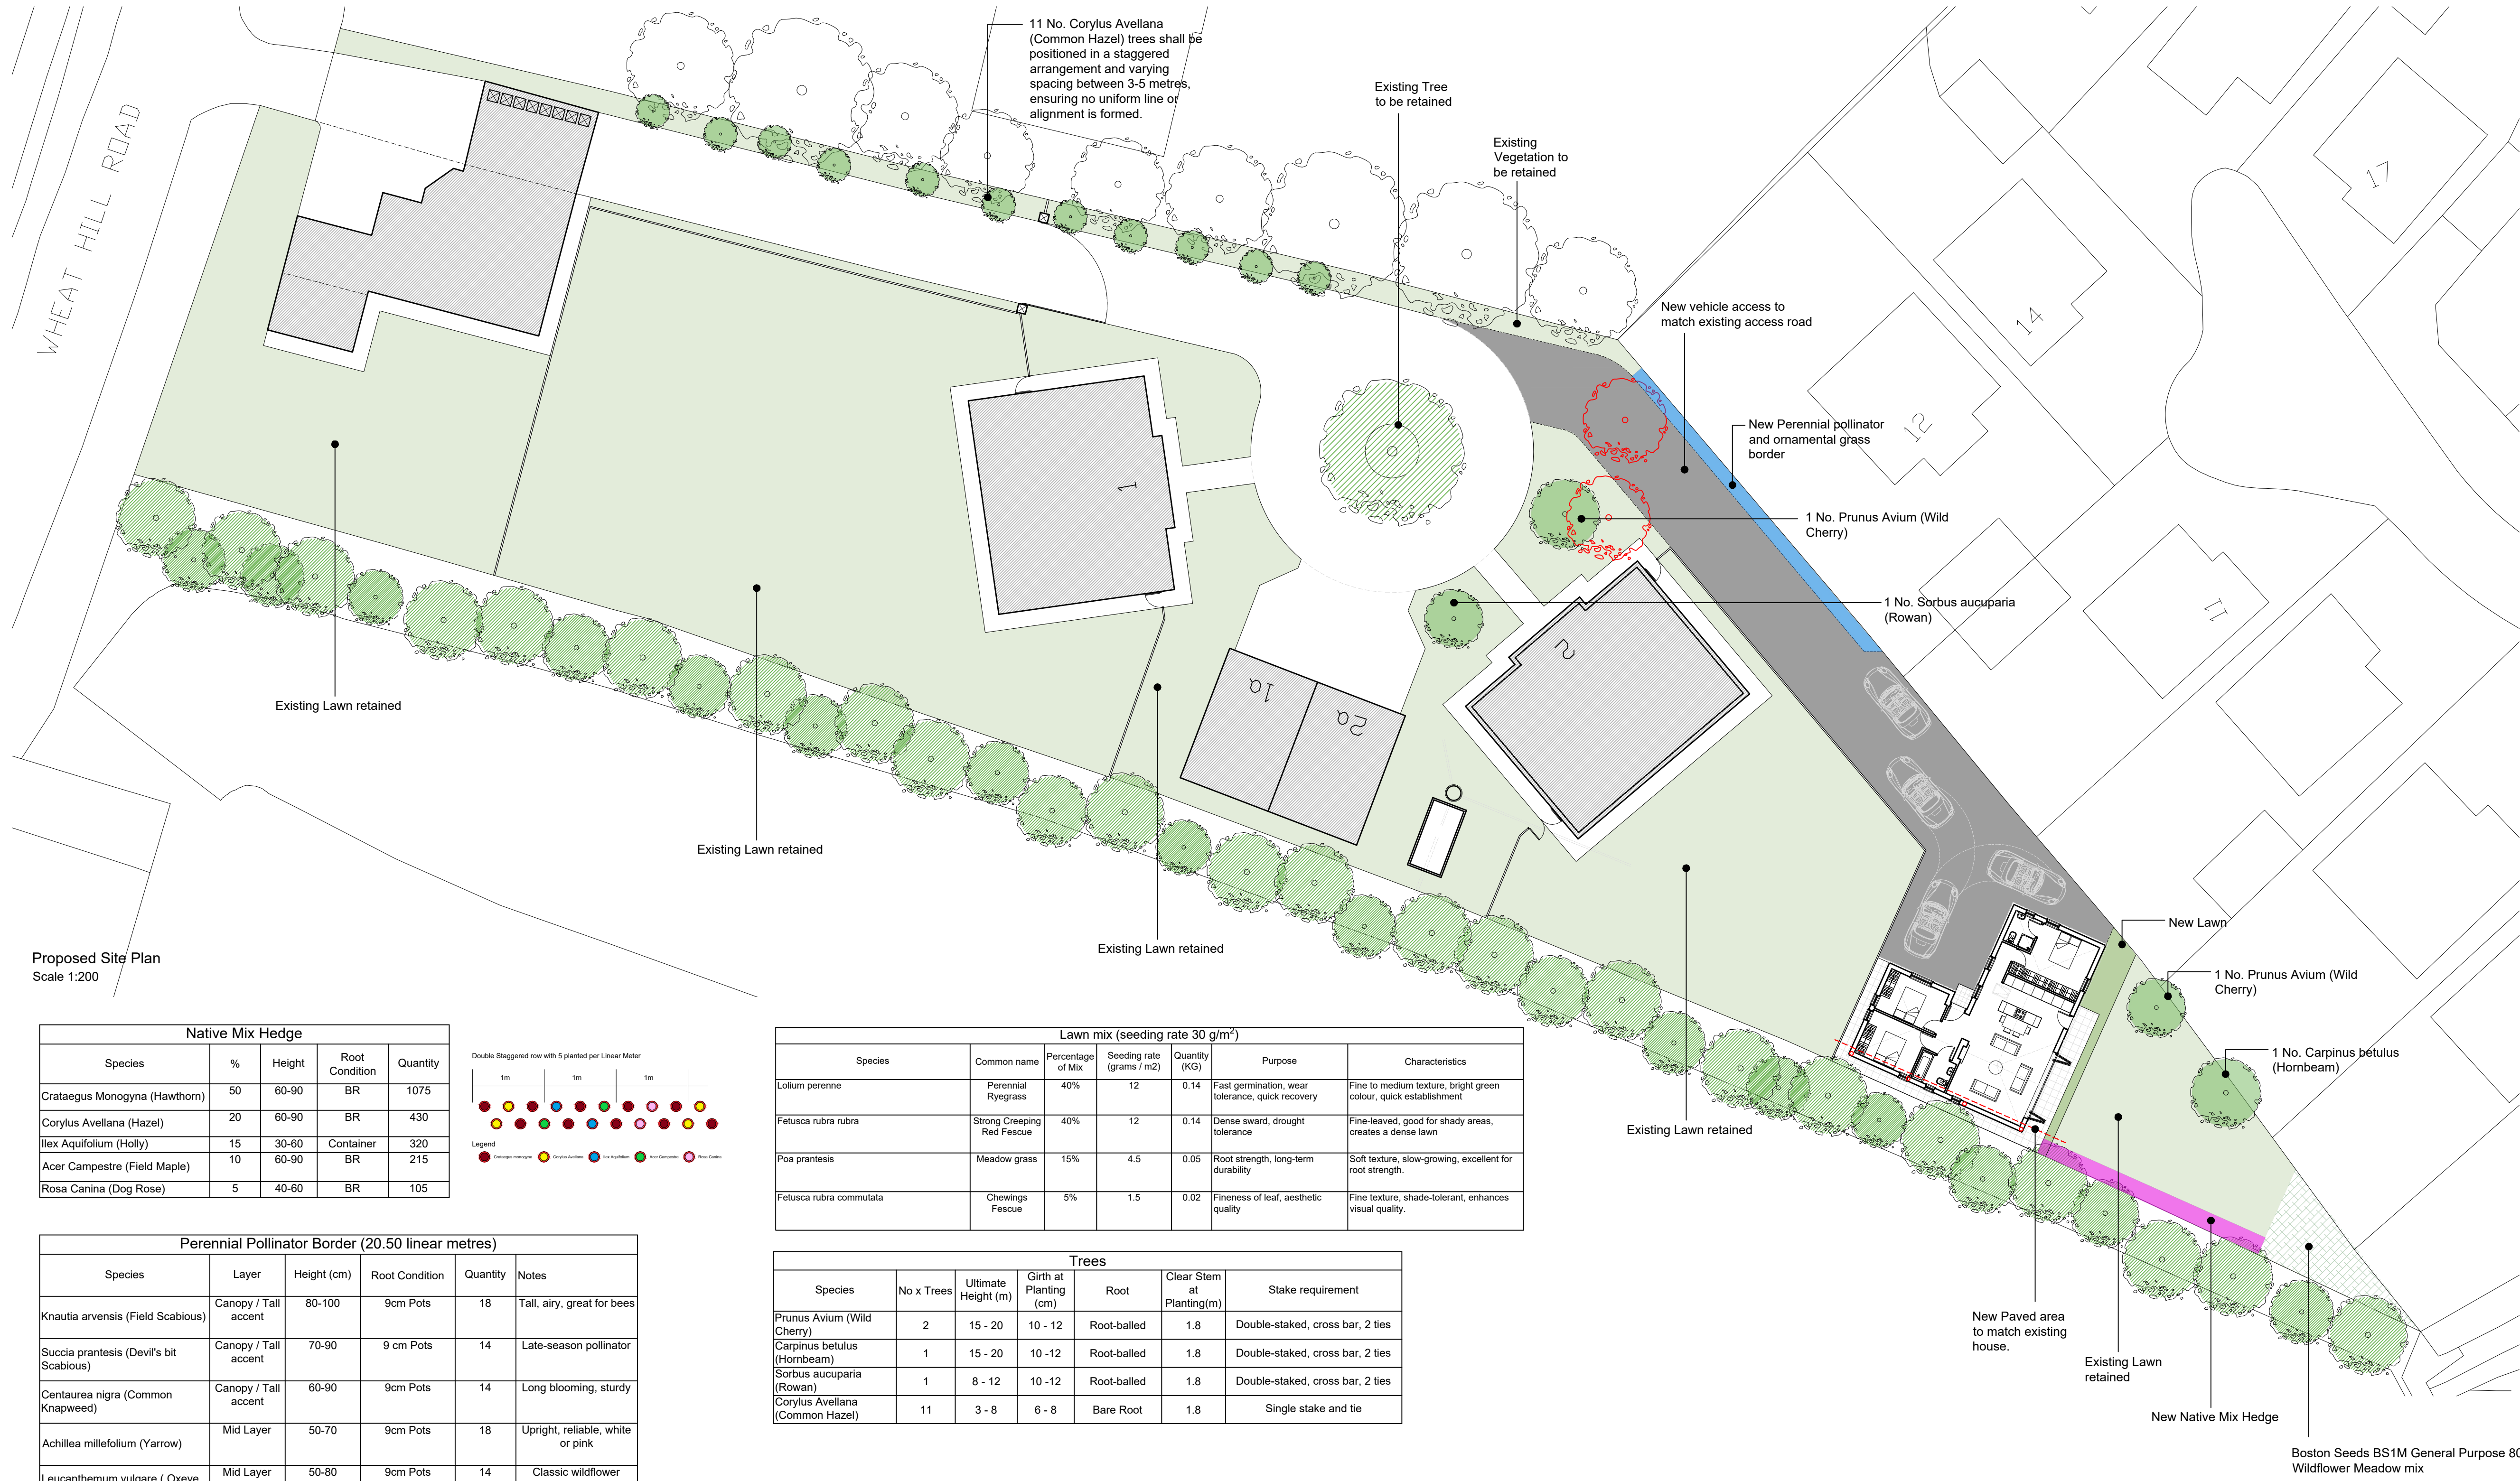

Proposed Site Plan
Scale 1:200

Native Mix Hedge				
Species	%	Height	Root Condition	Quantity
Crataegus Monogyna (Hawthorn)	50	60-90	BR	1075
Corylus Avellana (Hazel)	20	60-90	BR	430
Ilex Aquifolium (Holly)	15	30-60	Container	320
Acer Campestre (Field Maple)	10	60-90	BR	215
Rosa Canina (Dog Rose)	5	40-60	BR	105

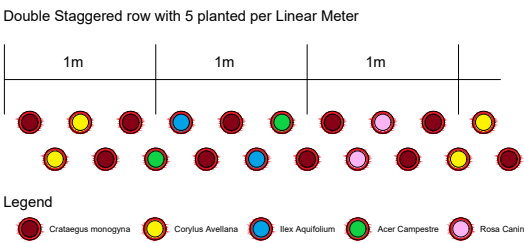

Lawn mix (seeding rate 30 g/m²)					
Species	Common name	Percentage of Mix	Seeding rate (grams / m2)	Quantity (KG)	Purpose
Lolium perenne	Perennial Ryegrass	40%	12	0.14	Fast germination, wear tolerance, quick recovery
Festuca rubra rubra	Strong Creeping Red Fescue	40%	12	0.14	Dense sward, drought tolerance
Poa pratensis	Meadow grass	15%	4.5	0.05	Root strength, long-term durability
Festuca rubra commutata	Chewings Fescue	5%	1.5	0.02	Fineness of leaf, aesthetic quality

Trees						
Species	No x Trees	Ultimate Height (m)	Girth at Planting (cm)	Root	Clear Stem at Planting(m)	Stake requirement
Prunus Avium (Wild Cherry)	2	15 - 20	10 - 12	Root-balled	1.8	Double-staked, cross bar, 2 ties
Carpinus betulus (Hornbeam)	1	15 - 20	10 - 12	Root-balled	1.8	Double-staked, cross bar, 2 ties
Sorbus aucuparia (Rowan)	1	8 - 12	10 - 12	Root-balled	1.8	Double-staked, cross bar, 2 ties
Corylus Avellana (Common Hazel)	11	3 - 8	6 - 8	Bare Root	1.8	Single stake and tie

Perennial Pollinator Border (20.50 linear metres)					
Species	Layer	Height (cm)	Root Condition	Quantity	Notes
Knautia arvensis (Field Scabious)	Canopy / Tall accent	80-100	9cm Pots	18	Tall, airy, great for bees
Succia prantesis (Devil's bit Scabious)	Canopy / Tall accent	70-90	9 cm Pots	14	Late-season pollinator
Centaurea nigra (Common Knapweed)	Canopy / Tall accent	60-90	9cm Pots	14	Long blooming, sturdy
Achillea millefolium (Yarrow)	Mid Layer	50-70	9cm Pots	18	Upright, reliable, white or pink
Leucanthemum vulgare (Oxeye Daisy)	Mid Layer	50-80	9cm Pots	14	Classic wildflower
Geranium pratense (Meadow Cranesbill)	Mid Layer	40-60	9cm Pots	10	Purple, spreading filler
Campanula rotundifolia (Harebell)	Lower Layer / Front	20-40	9cm Pots	4	Delicate blue bell-like flowers
Primula vulgaris (Primrose)	Lower Layer / Front	10-20	Plug plants	5	Early colour, shade-tolerant

Ornamental Grasses					
Deschampsia cespitosa (Tufted Hair Grass)	Interspersed	60-100	9 cm Pots	12	Soft verticals, mixes well
Festuca Ovina (Sheep's Fescue)	Interspersed	30-50	9 cm Pots	9	Compact, clump forming
Briza media (Quaking Grass)	Interspersed	40-60	9 cm Pots	5	Ornamental seed heads

Perennial Pollinator Border Mix



Knautia arvensis (Field Scabious)



Succia prantesis (Devil's bit Scabious)



Centaurea nigra (Common Knapweed)



Achillea millefolium (Yarrow)



Leucanthemum vulgare (Oxeye Daisy)



Geranium pratense (Meadow Cranesbill)



Campanula rotundifolia (Harebell)



Primula vulgaris (Primrose)

Ornamental Grasses



Deschampsia cespitosa (Tufted Hair Grass)



Festuca Ovina (Sheep's Fescue)



Briza media (Quaking Grass)

Trees



Prunus avium (Wild Cherry)



Carpinus Betulus (Hornbeam)



Sorbus aucuparia (Rowan)



Corylus Avellana (Common Hazel)

KEY

- Native Mix Hedge
- Perennial pollinator and ornamental grasses border
- Existing Lawn
- New Lawn
- Wildflower Meadow Mix
- New Tree

RA
Revival Architecture

Dream. Plan. Begin.

revivalarchitecture.co.uk 0151 702 6700

Do not scale from this drawing. Use figured dimensions only, which are displayed in millimeters unless stated otherwise. The contractor is requested to check all dimensions before work is put in hand. Any discrepancies within the drawing should be reported prior to commencement of works.

This drawing is copyright and remains the property of Revival Architecture Ltd. This drawing must only be used for the purpose for which it is supplied and its contents must not be reproduced for any purpose without written permission.

Project:	Sandy Meadows, Wheathill Road, Liverpool
Client:	TBC
Title:	Proposed Landscape scheme
Date:	20.05.25
Drawn:	RM
Check:	GNP
Scale@A1:	1:200
Revision:	P01
Status:	Planning

Drawing Number:

0000-RA-XX-XX-DR-A-0300