




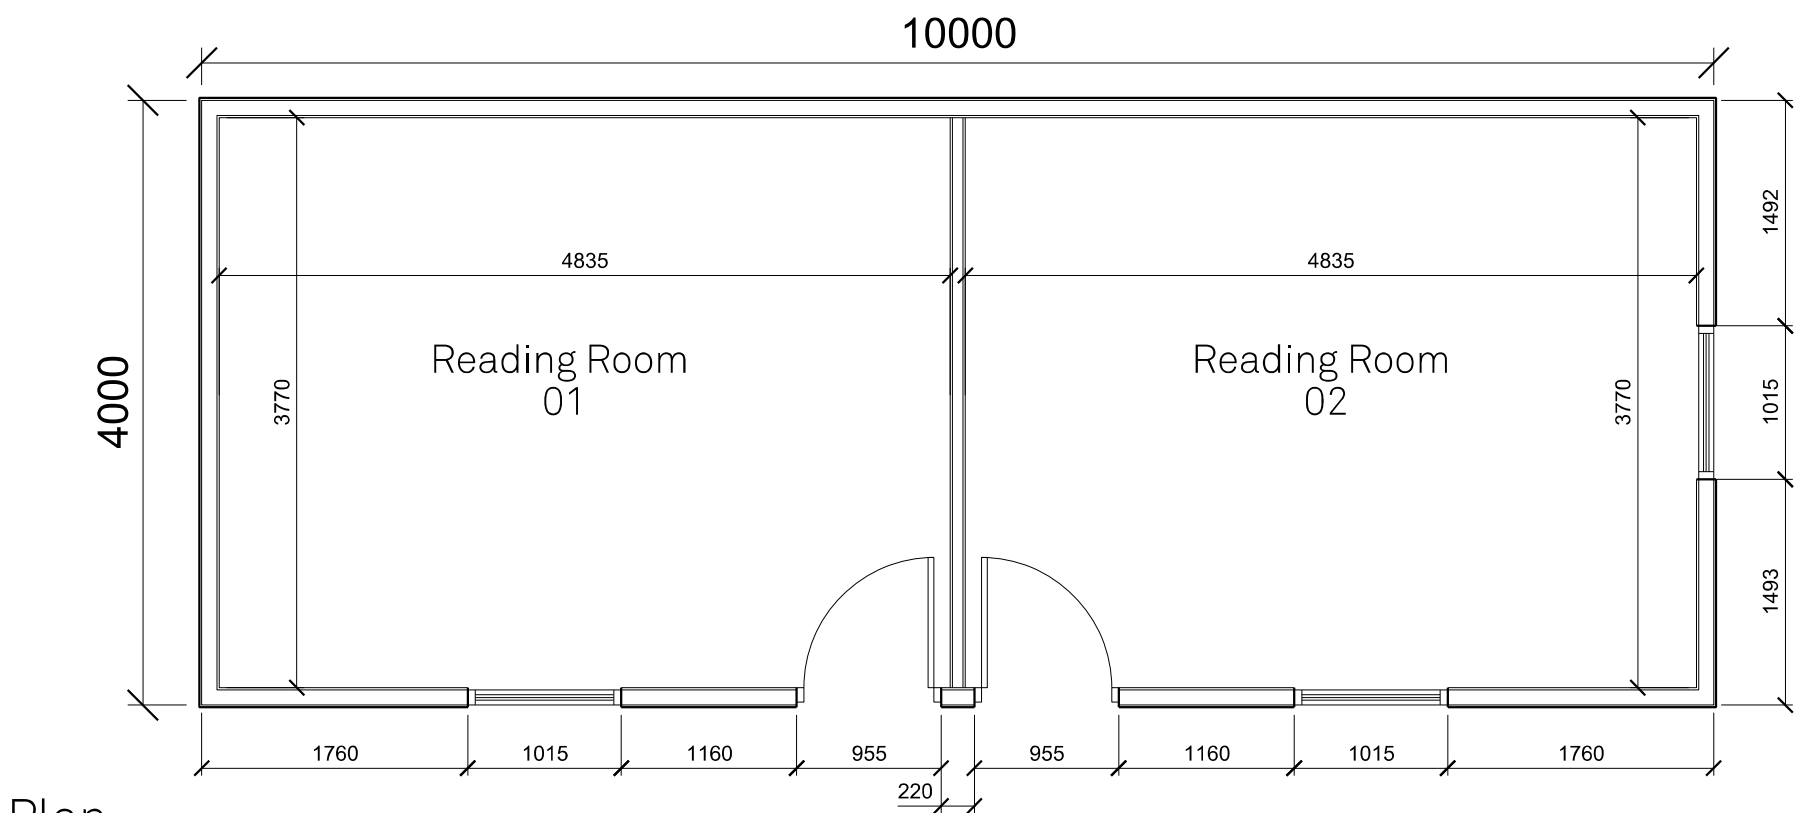


Plan

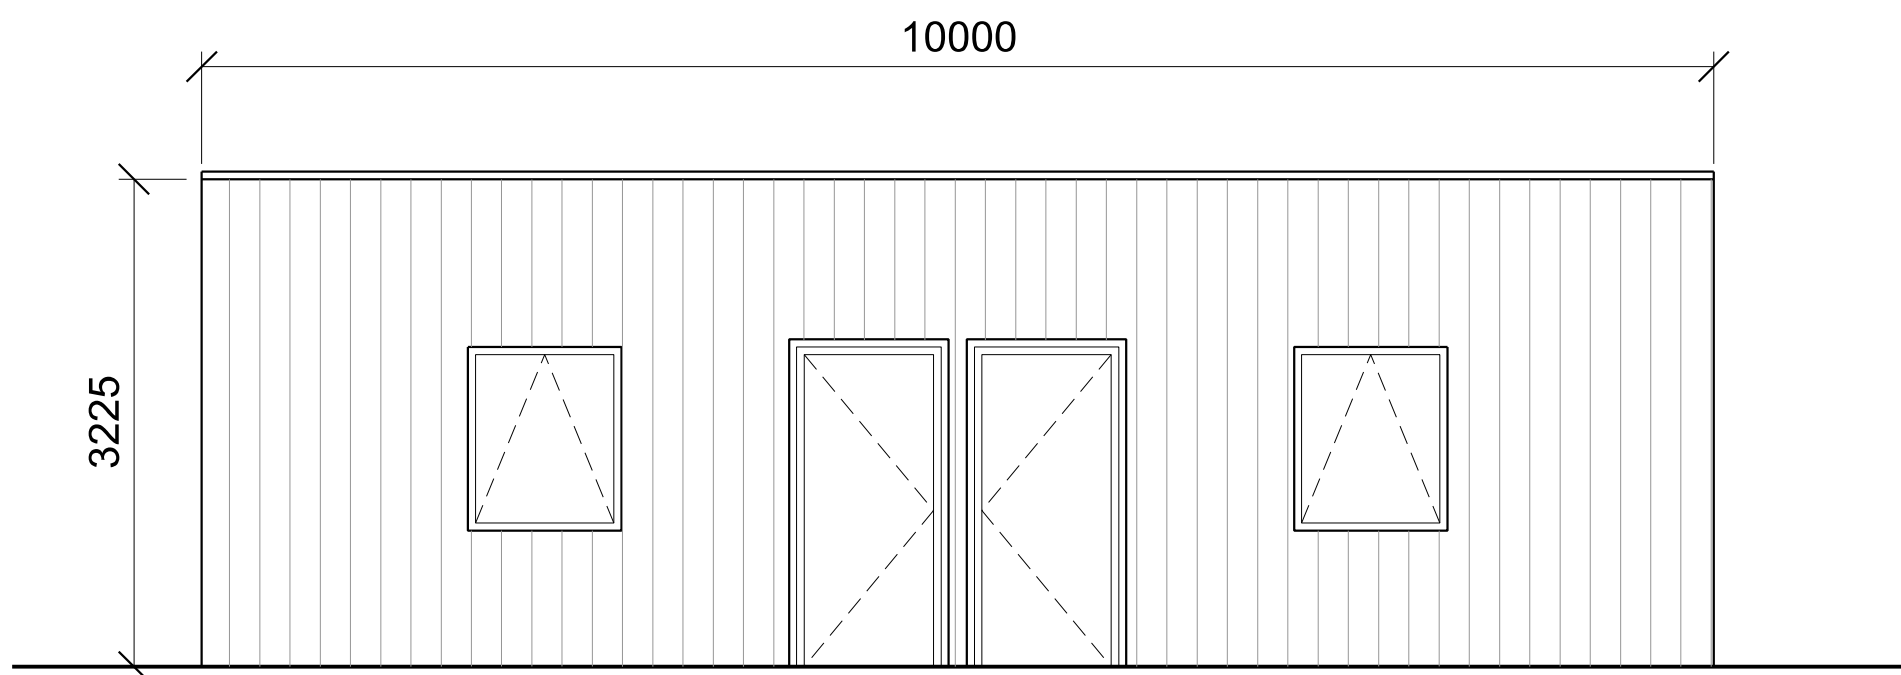


Front Elevation

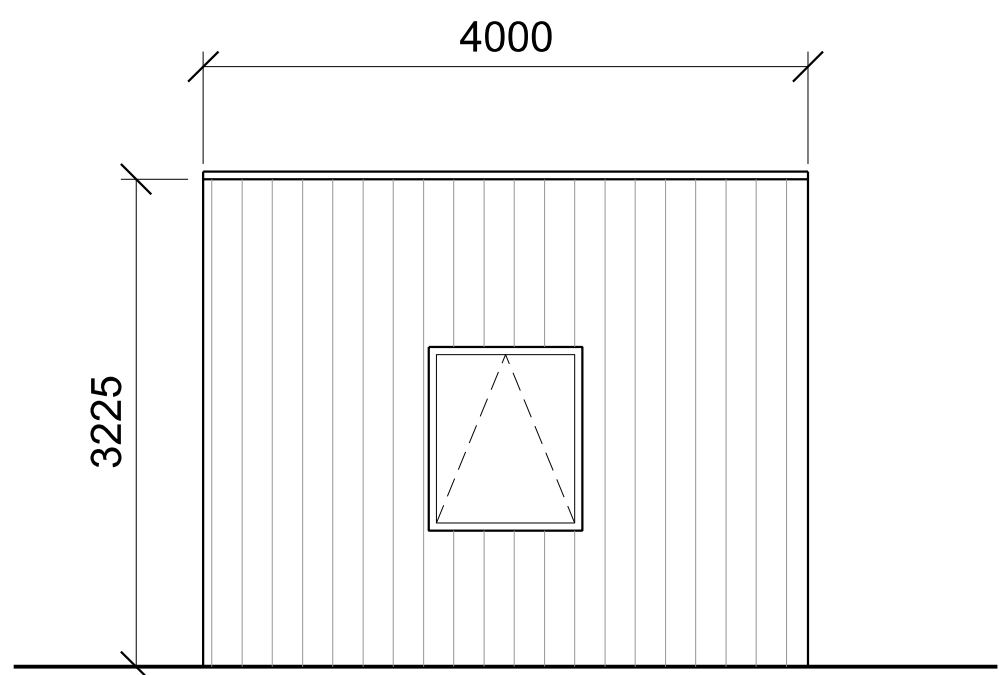

Side Elevation

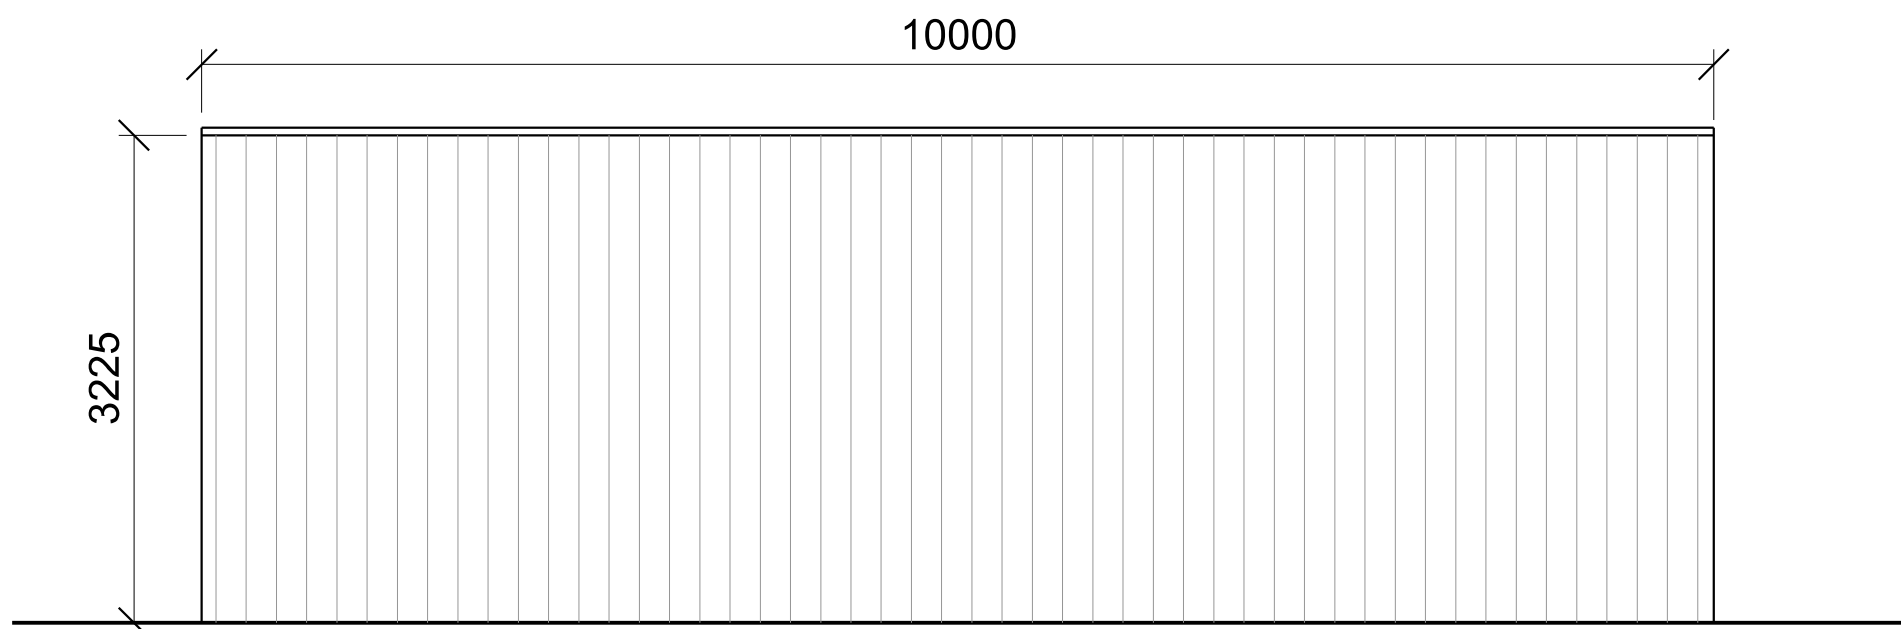

Rear Elevation

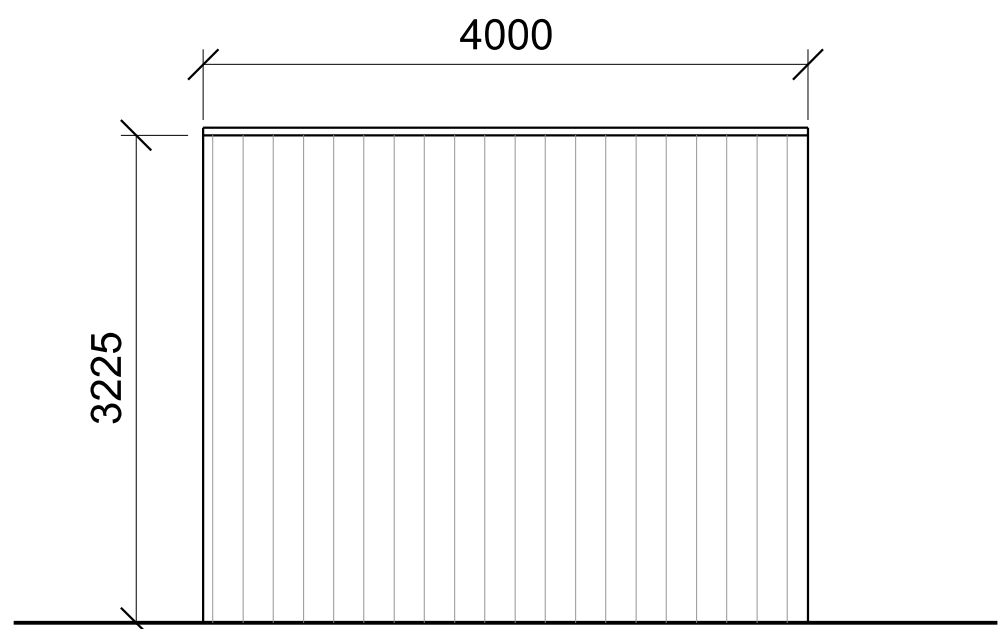

Side Elevation

Materials:
External Walls: Vertical Cladding Panels
Windows: UPVC Flush Casement Windows
RWP and Gutters: UPVC Aluminium Black
Roof: Roofing Membrane

whiston willis primary, modular build

proposed plan + elevations

P02	23.06.25	ST	MG	Plan added
P01	25.04.25	ST	MG	First Issue
Rev:	Date:	By:	Chk By:	Rev Note:

Project Title	Whiston Willis School	Rev	P01
Client	Wade Deacon Trust	Drawn By	ST
Drawing Title	Proposed Modular Building Elevations	Checked By	MG
Drawing No.	P24088-FCH-XX-XX-DR-A-0450	Status	S2
Issue suitable for:	Information	Date	25.04.25
Job No.	P24-088	Drawing Stage	Planning
		Scale	1:50 @ A1