



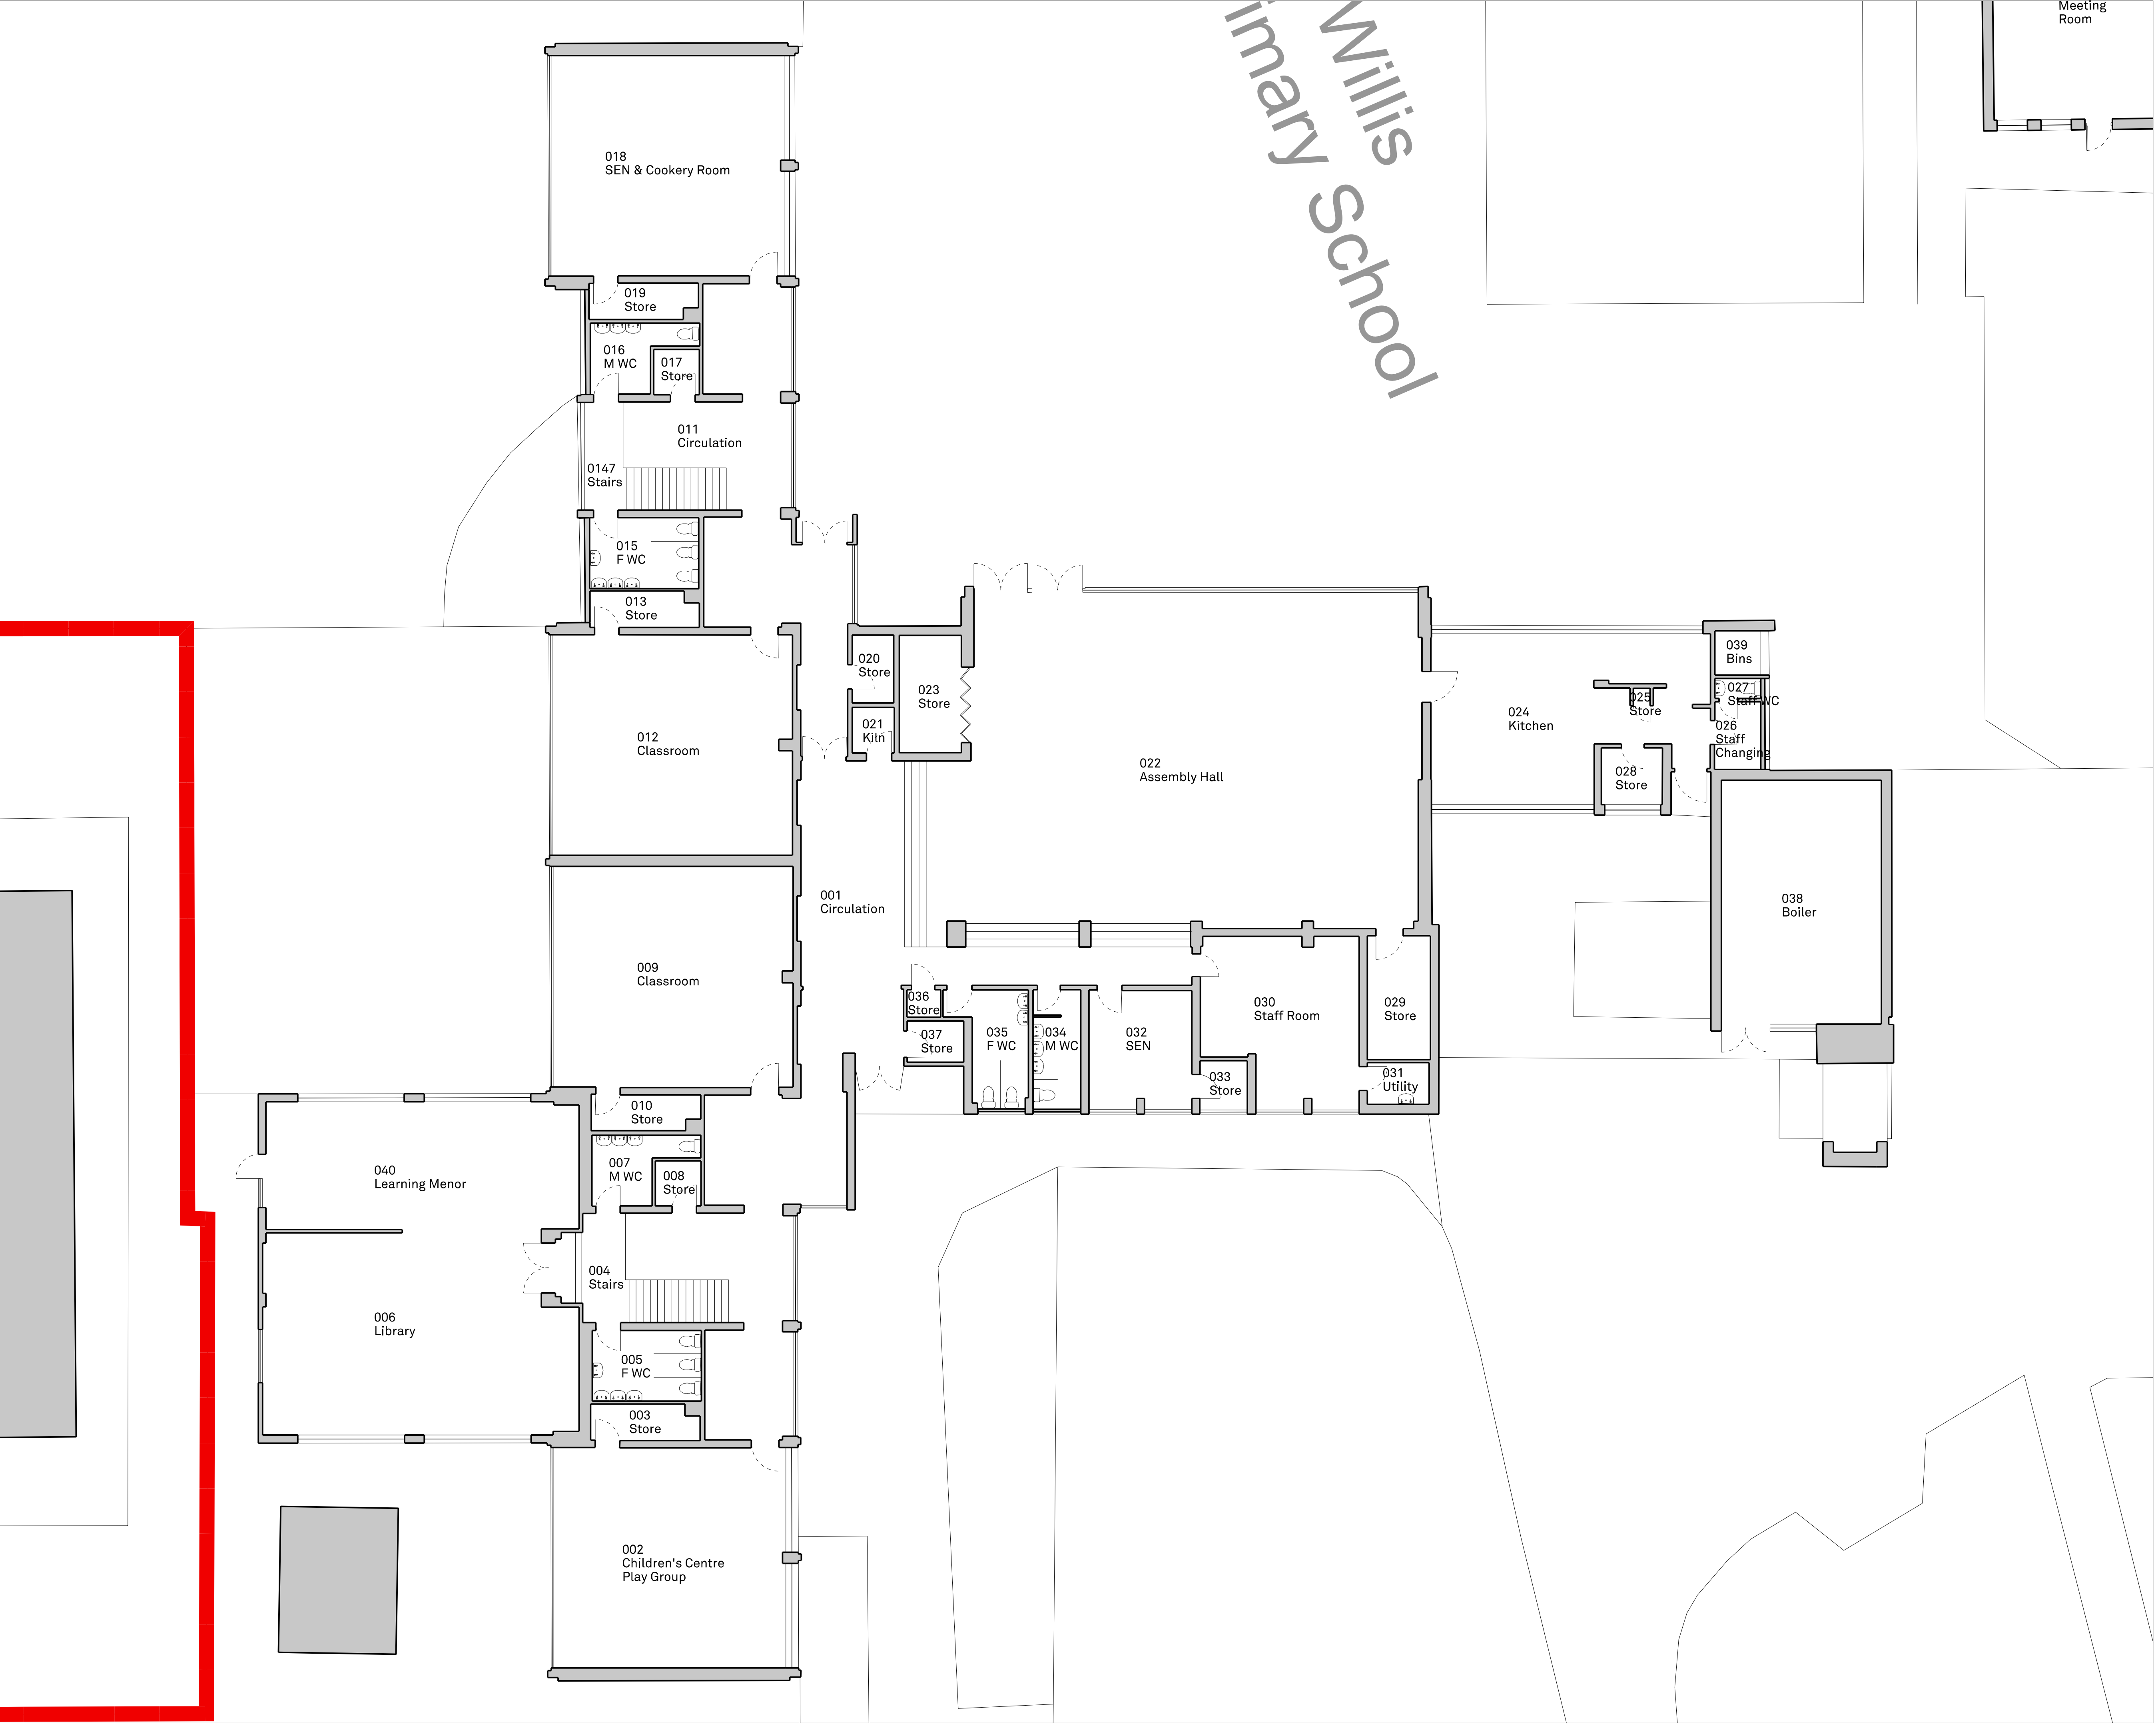

Whiston Willis Primary School

Notes
This document is © Falconer Chester Hall Limited.
All drawing measurements shall not be obtained by scaling. Any discrepancies on this document to be immediately reported to the Architect. Verify all dimensions and levels prior to construction. This Document shall be read in conjunction with related documents, specifications and associated models.

 

P01 09.10.24 AM MG First Issue
Rev: | Date: | By: | Chk By: | Rev Note:

**FALCONER
CHESTER
HALL**
London | Liverpool | Manchester | www.fcharchitects.com | +44(0)151 243 5800



Project Title
Whiston Willis Primary School
Client
Wade Deacon Trust
Drawing Title
Block A - Juniors Building - Existing Ground Floor Plan
Drawing No.
P24088-FCH-BA-00-DR-A-0110
Status
S2
Job No.
P24-094
Issue suitable for:
Information
Drawing Stage
Feasibility
Date
08.10.24
Scale
1:100 @ A1
Rev
P01
Drawn By
AM
Checked By
MG