


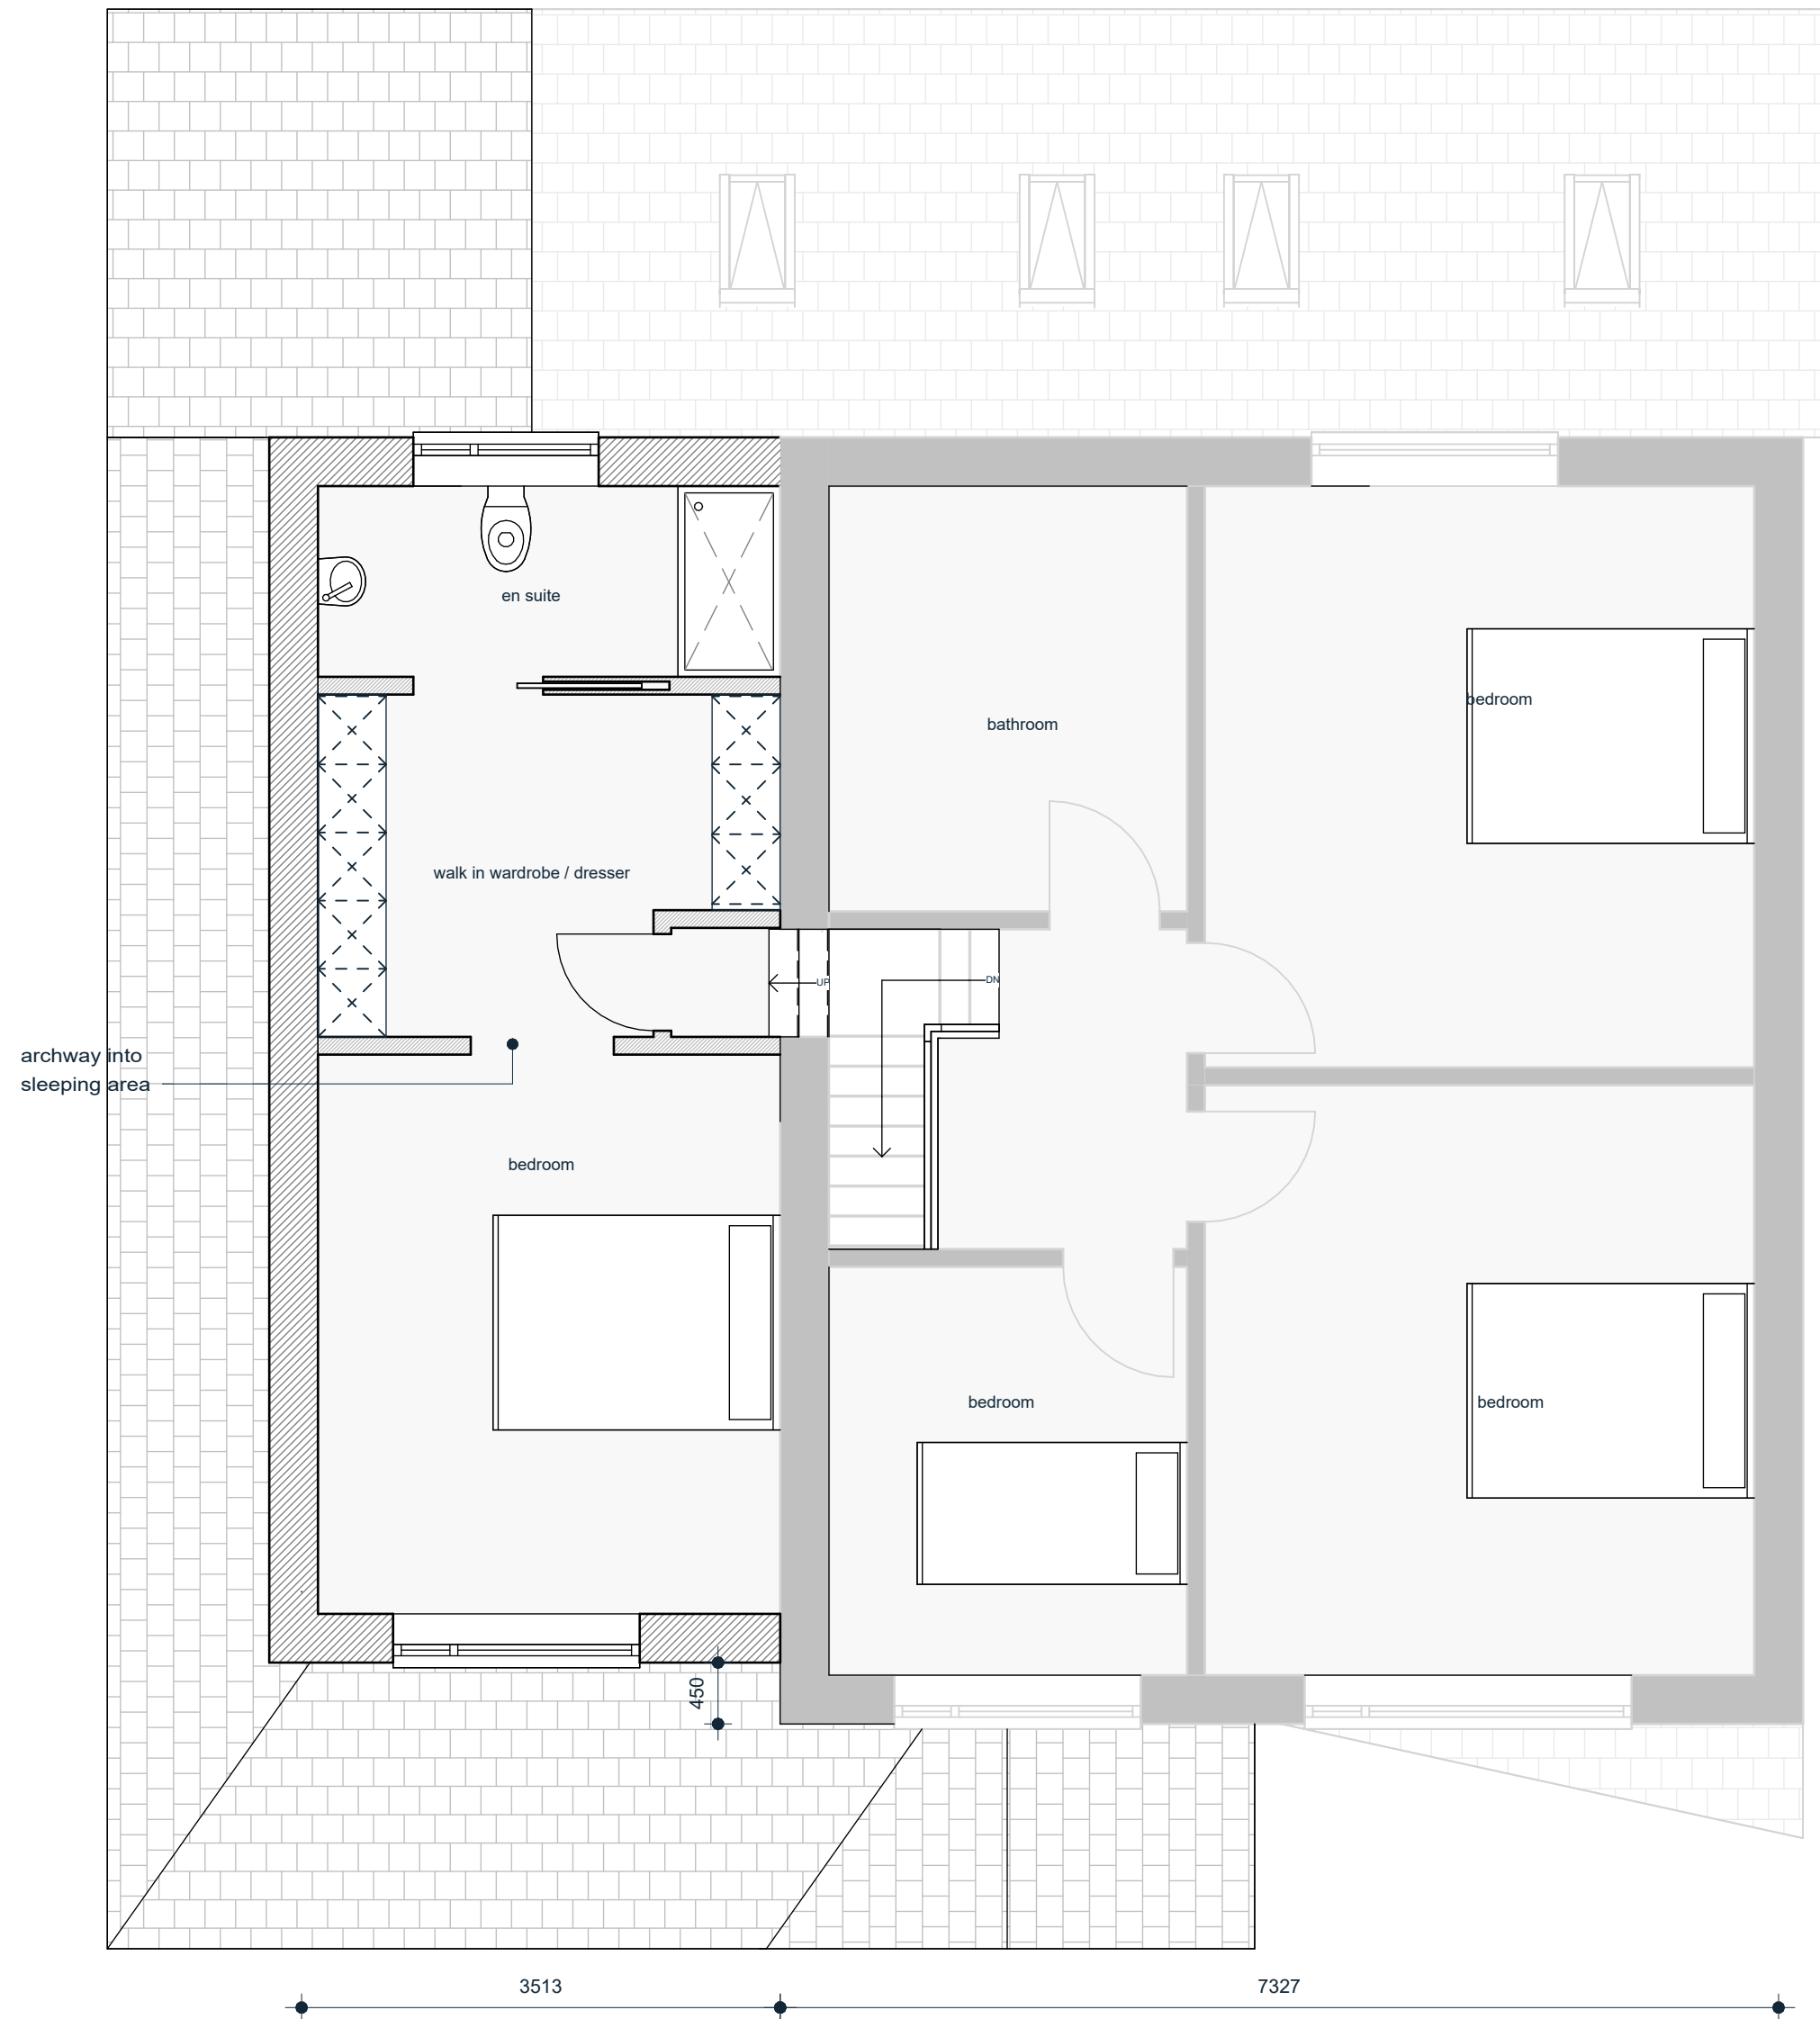


Proposed First Floor

1 : 50

notes

1. this document and all drawings are copyright of baltik architecture ltd and may not be reproduced without their specific permission.
2. all dimensions to be site verified by contractor before construction.
3. all dimensions are to structure unless noted otherwise.
4. all dimensions are in millimetres unless noted otherwise.
5. baltik architecture ltd shall be notified in writing of any discrepancies.

 

key plan
not to scale

no.	revision	date	drawn
C	first floor step back amended	28.07.26	gb

project:
39 Tithbarn Road

client:
Private Client

scale: 1 : 50 sheet: A2 date: 28.07.26

title:
proposed first floor plan

status:
planning

drawing no:
A402

job no.
BKA-476

rev:
C

baltik
architecture

studio m, 49 jamaica street, liverpool, L1 0ah
www.baltikarchitecture.co.uk
0151 662 1218