



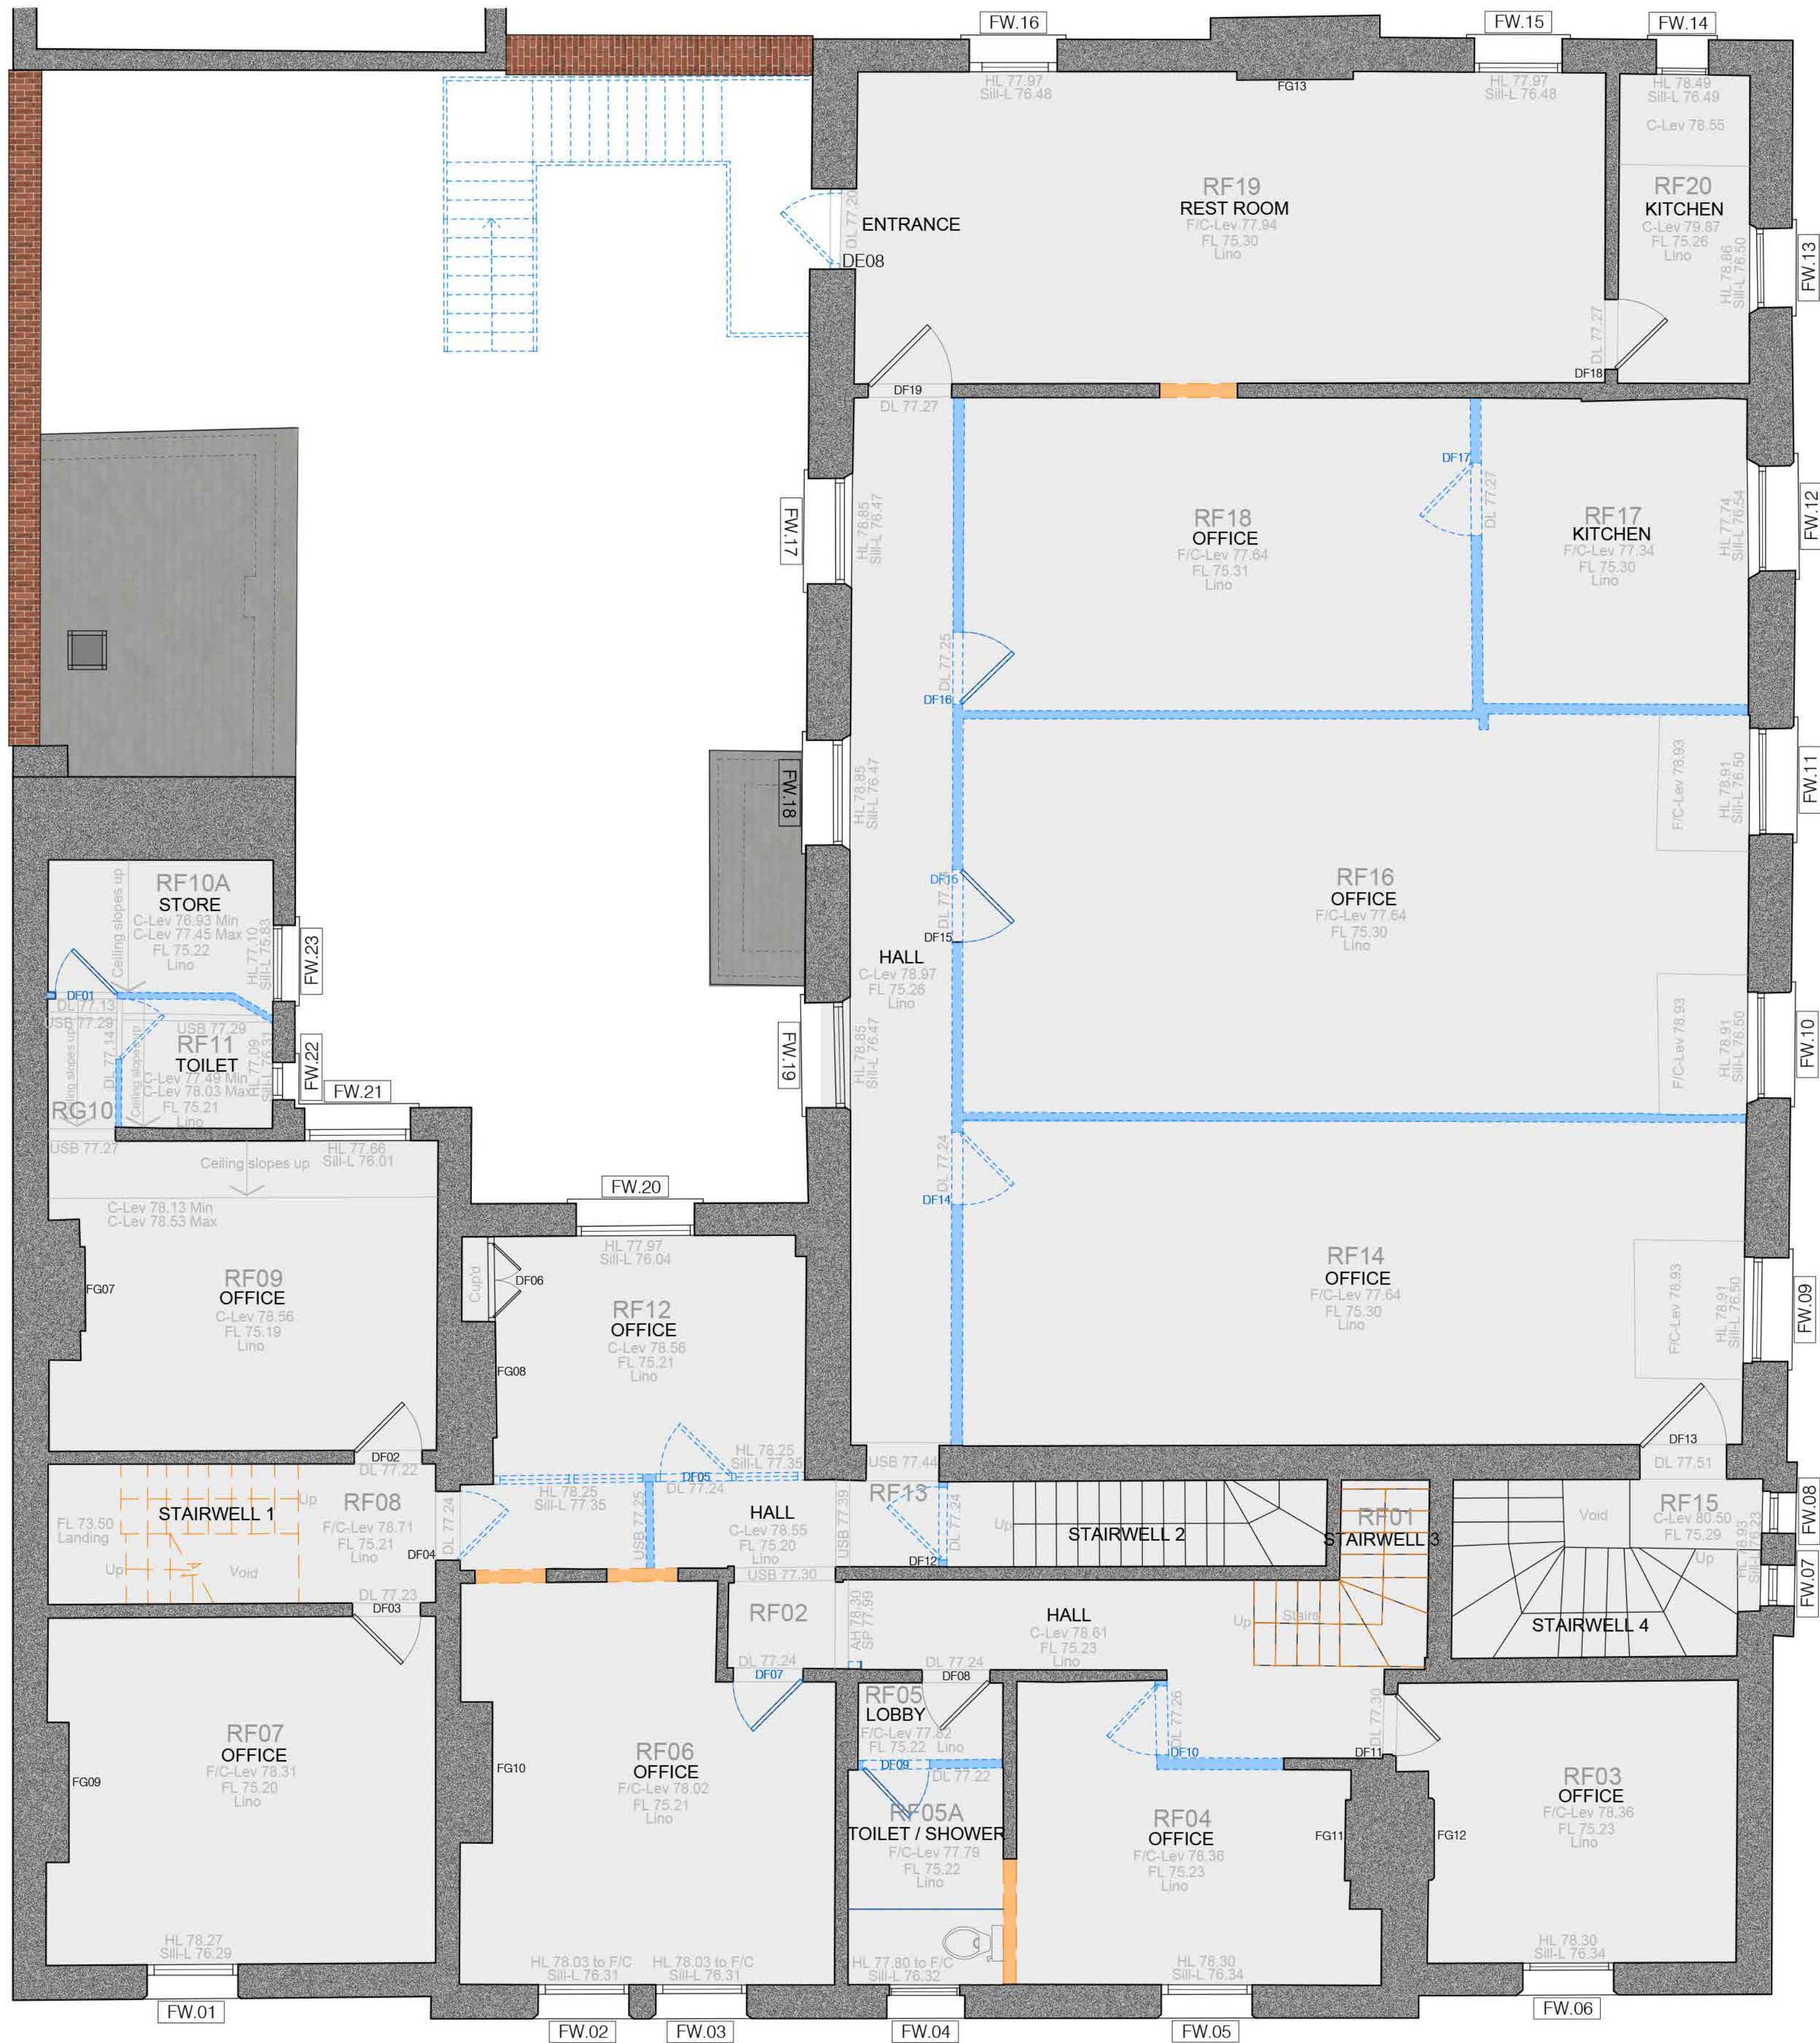

DEMOLITION AND FEATURE REFERENCE KEY:

- Existing fabric to remain
- Later additional fabric to be demolished / removed
- Existing original fabric and features to be demolished / removed
- RG01 Ground floor room / area reference
- RF01 First floor room / area reference
- DG01 Ground floor internal door reference
- DF01 First floor internal door reference
- F01 Original feature / fireplace reference on ground and first floor to remain
- GW.01 Ground floor external window reference
- FW.01 First floor external window reference
- D01 Ground floor external door reference

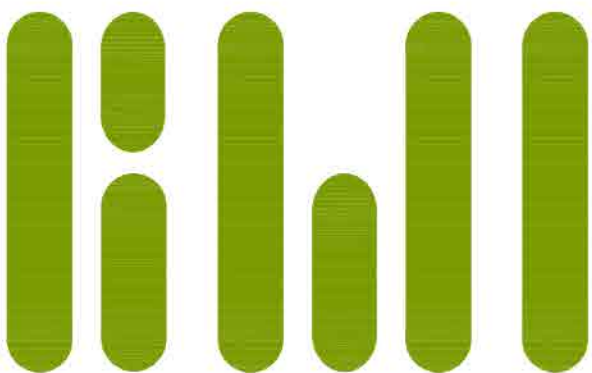

This drawing is covered by copyright which remains with KWL Architects Ltd and must not be reproduced in any form without their express permission. This drawing should not be scaled for construction purposes, use figured dimensions only.

Revision	Date	Description	Drawn
Rev			

Client	PRIMA				 KWL Architects
Project	FORMER PRESCOT POLICE STATION, DERBY STREET, PRESCOT				
Drawing	FORMER POLICE STATION - EXISTING FIRST FLOOR PLAN				
Scale	Date	Drawn	Checked		
1:50 @ A1	19.01.2024	JT	RJS		
Job No.	Dwg No.	Revision	Status	PLANNING	
5388	PL03				

Poplar House Hazell Drive
Newport S.Wales NP108FY
T +44 (0)1633 81 71 71
www.kwlarchitects.co.uk

Poplar House Hazell Drive
Newport S.Wales NP108FY
T. +44 (0)1633 81 71 71
www.kwlarchitects.co.uk