





Elevation A

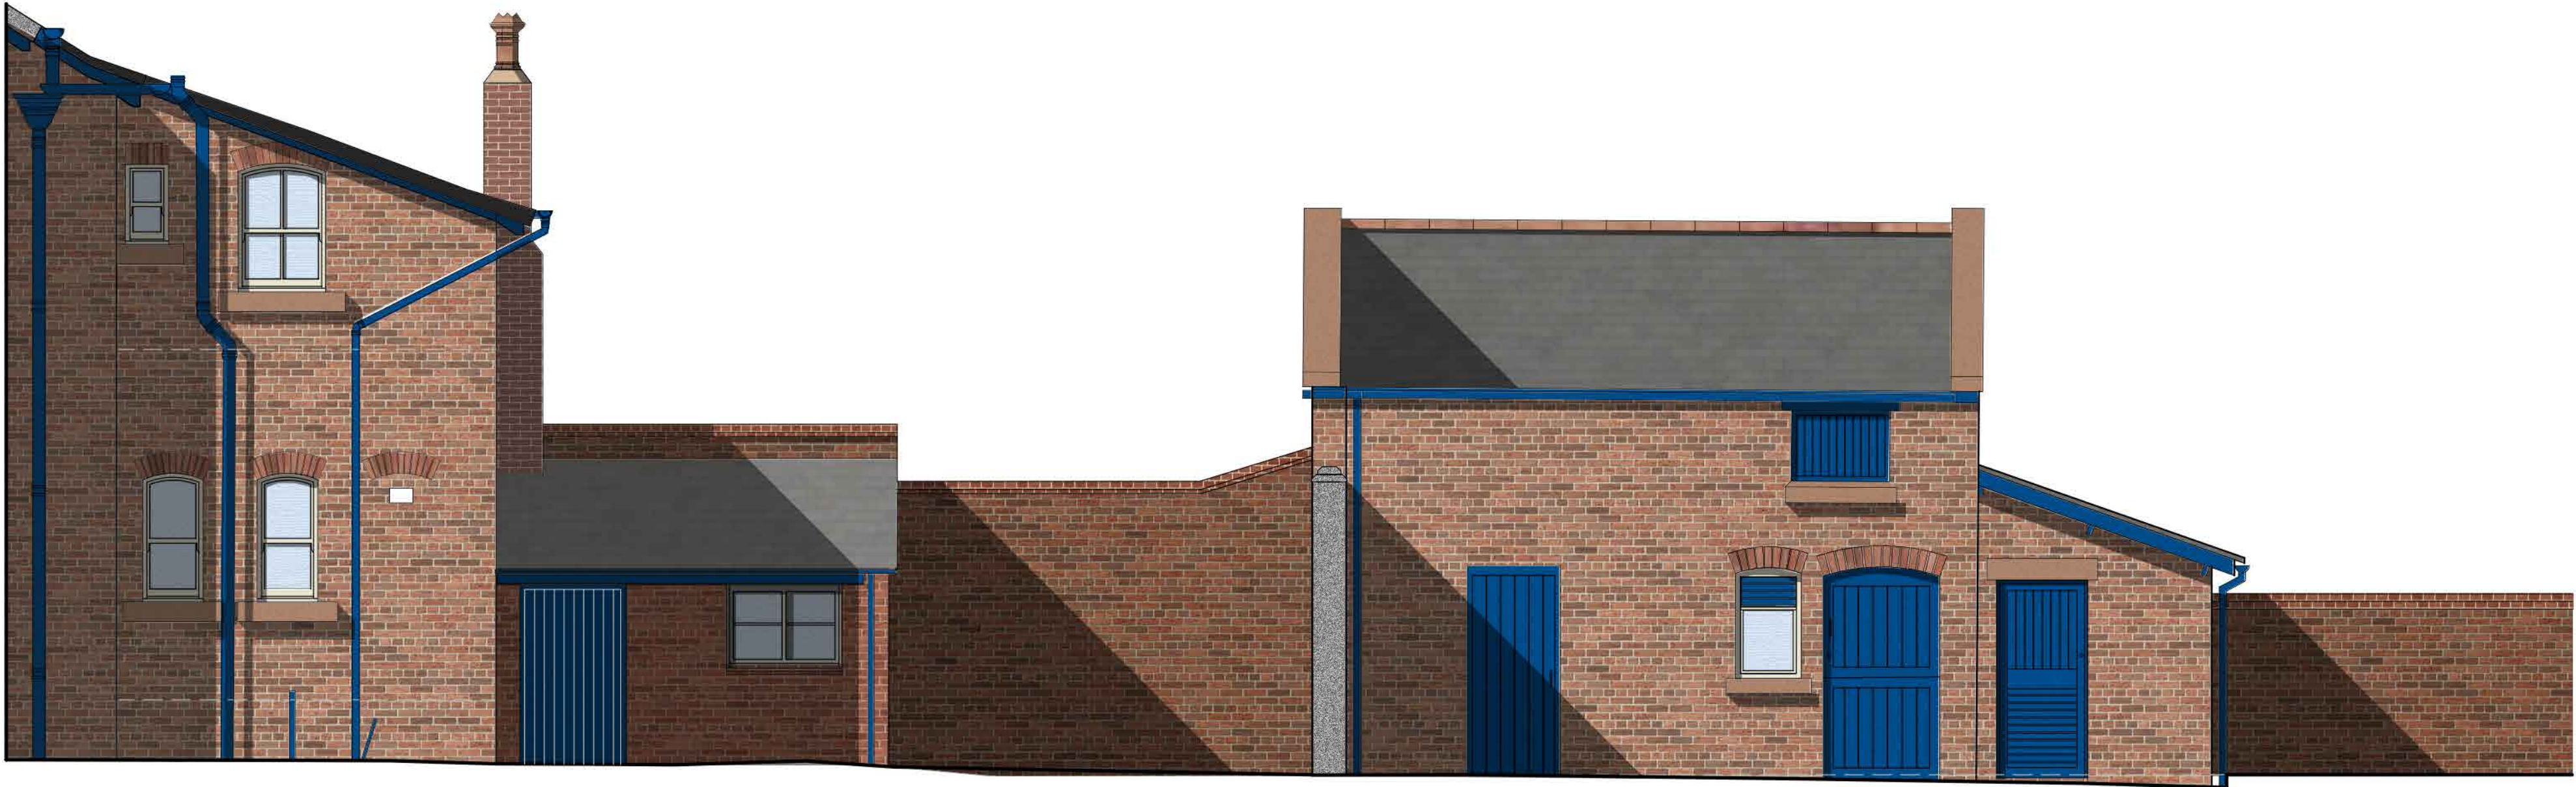

Elevation B

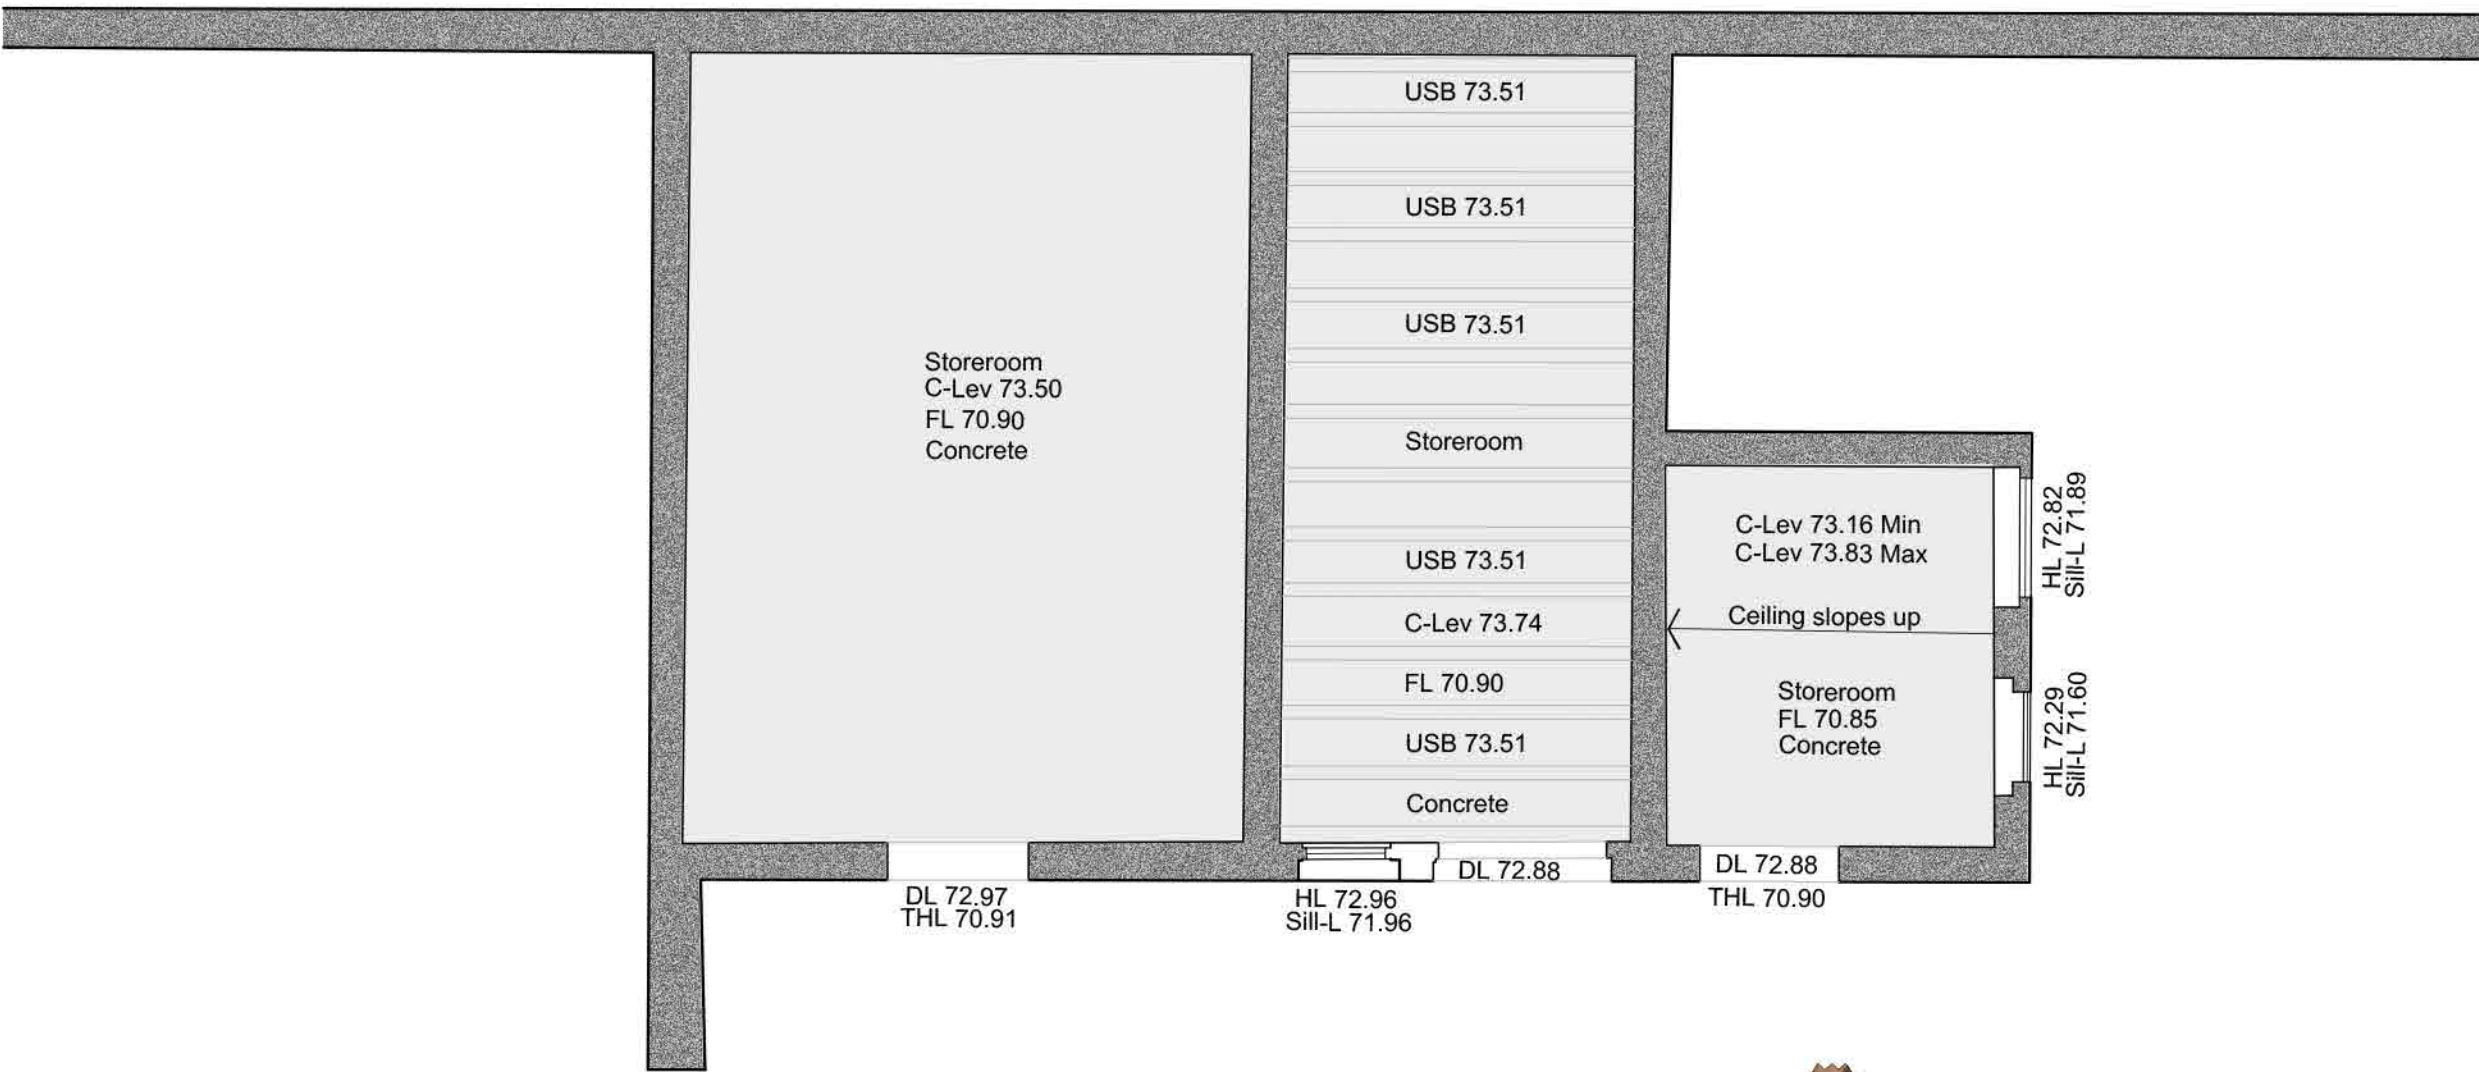

Existing Floor Plan - Outbuilding 1 - Stables



Elevation C

EXISTING ELEVATIONS MATERIAL SCHEDULE

Outbuildings


Brickwork - Multi red standard brickwork with a mix of infill areas.

Window / Door Openings - Standard brick reveals, exposed concrete lintols with some segmental brick arches.

Window and Doors - Timber sash windows painted white, timber panel doors painted blue with cream frames and glazed fan lights.

Roof Level - Timber fascias, soffits and bargeboards painted blue. Natural slate roof with plain clay angular ridge tiles. Chimneys in regular red brick capped with 4 rows of chamfered brick as per main building. Timber cladding, panelling and louvres all painted blue.

Rainwater and Drainage - Cast iron rainwater gutters, down pipes, soil and vent pipes with associated waste connections painted blue.

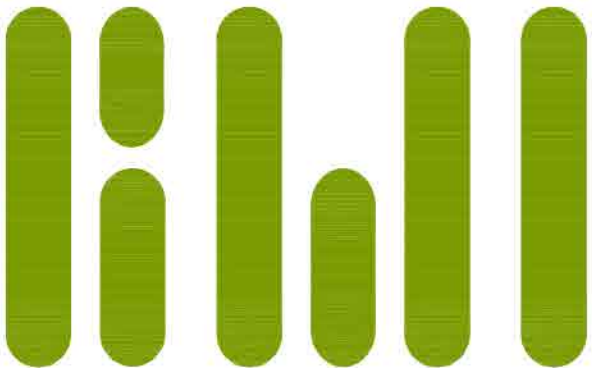

This drawing is covered by copyright which remains with KWL Architects Ltd. and must not be reproduced in any form without their express permission. This drawing should not be scaled for construction purposes, use figured dimensions only.

Revision	Date	Description	Drawn
Rev			

Client	PRIMA
Project	FORMER SITE OF PRESCOT POLICE STATION, DERBY STREET, PRESCOT
Drawing	OUTBUILDING 1 - EXISTING FLOOR PLANS AND ELEVATIONS - STABLES
Scale	1:50 @ A1
Date	19.01.2024
Drawn	JT
Checked	RJS
Job No.	5388
Dwg No.	PL08
Revision	
Status	

KWL Architects

Poplar House Hazell Drive
Newport S.Wales NP108FY
T. +44 (0)1633 81 71 71
www.kwlarchitects.co.uk