


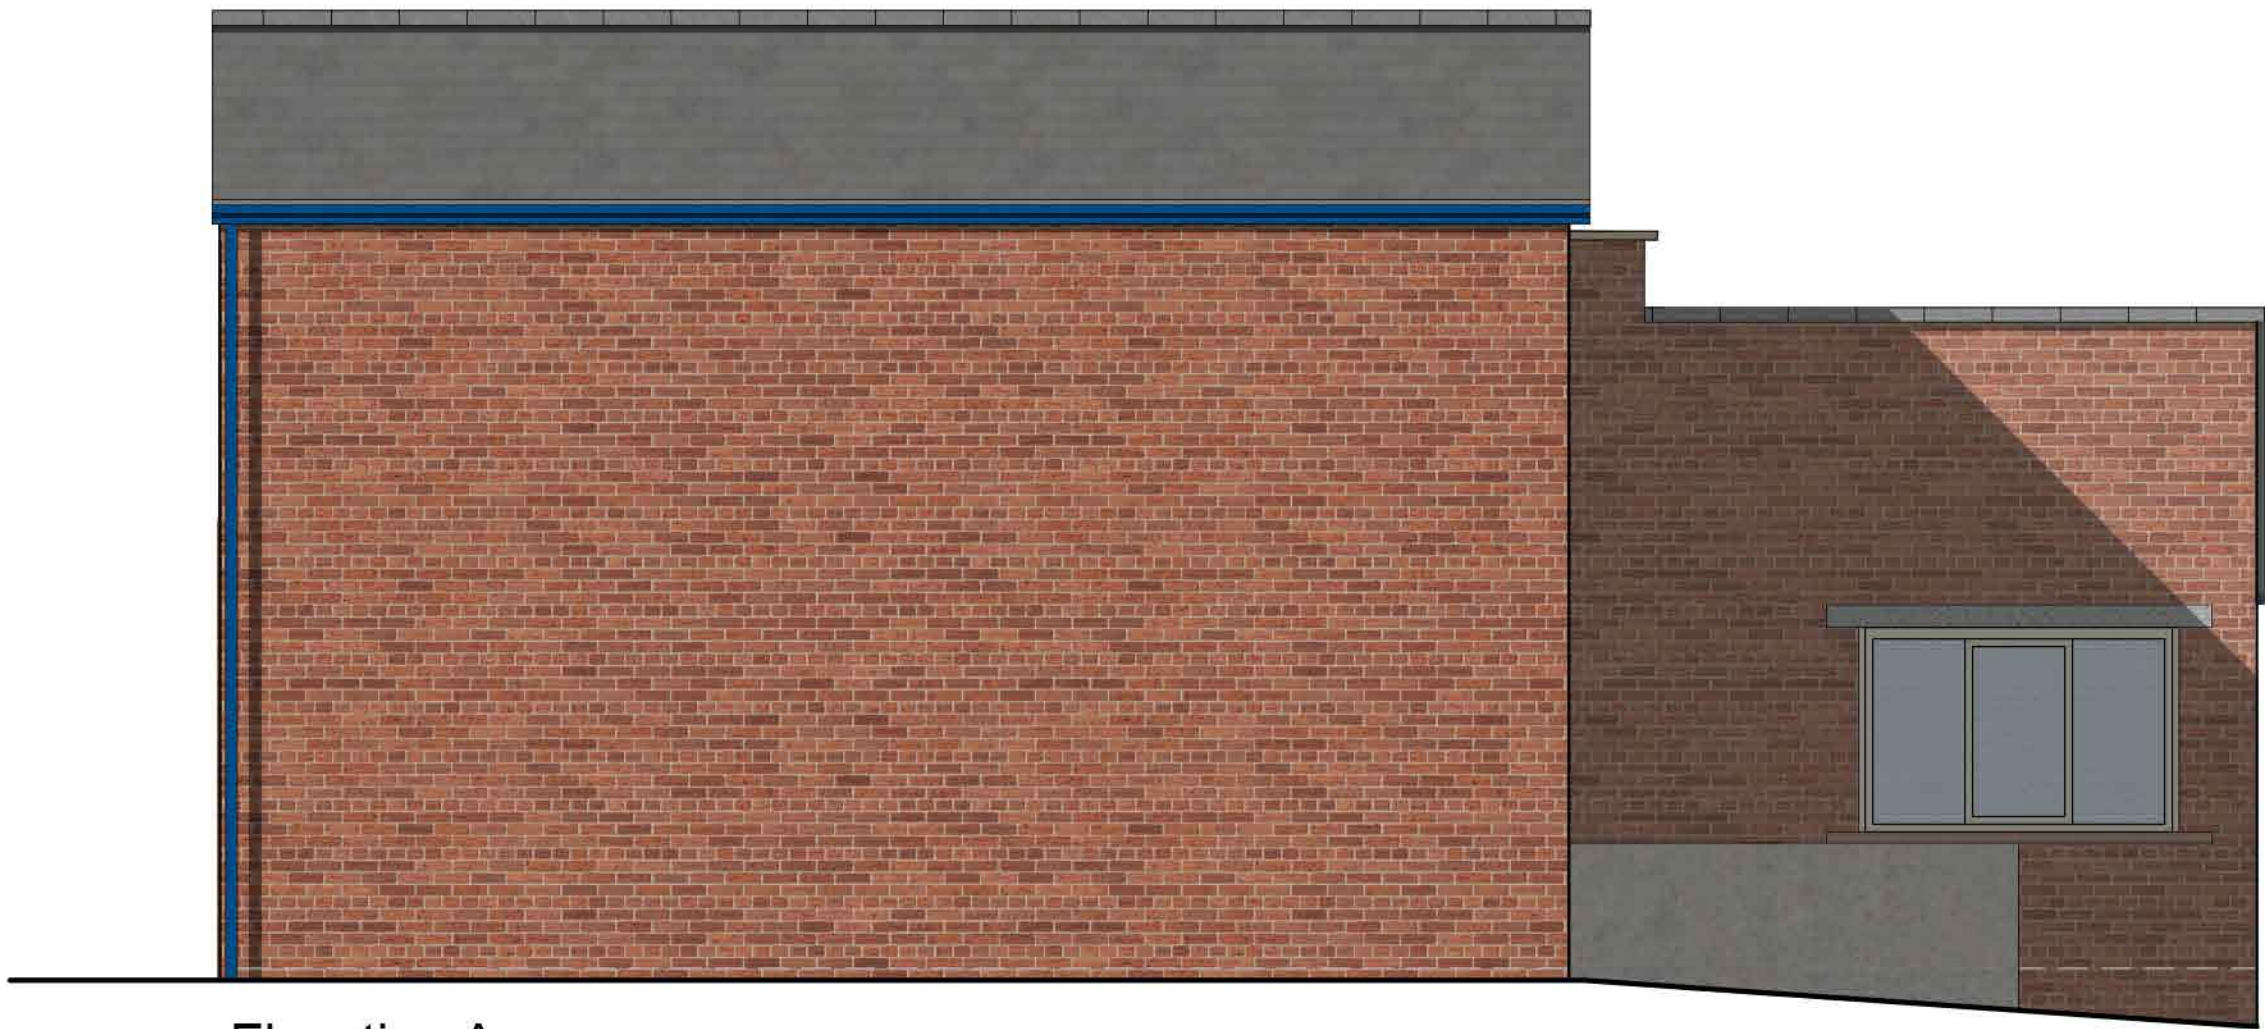

Elevation A

EXISTING ELEVATIONS MATERIAL SCHEDULE
Outbuildings
Brickwork - Multi red standard brickwork with a mix of infill areas.


Window / Door Openings - Standard brick reveals, exposed concrete lintols with some segmental brick arches.

Window and Doors - Timber sash windows painted white, timber panel doors painted blue with cream frames and glazed fan lights.

Roof Level - Timber fascias, soffits and bargeboards painted blue.
Natural slate roof with plain clay angular ridge tiles.
Chimneys in regular red brick capped with 4 rows of chamfered brick as per main building.
Timber cladding, panelling and louvres all painted blue.
Rainwater and Drainage - Cast iron rainwater gutters, down pipes, soil and vent pipes with associated waste connections painted blue.




Elevation B

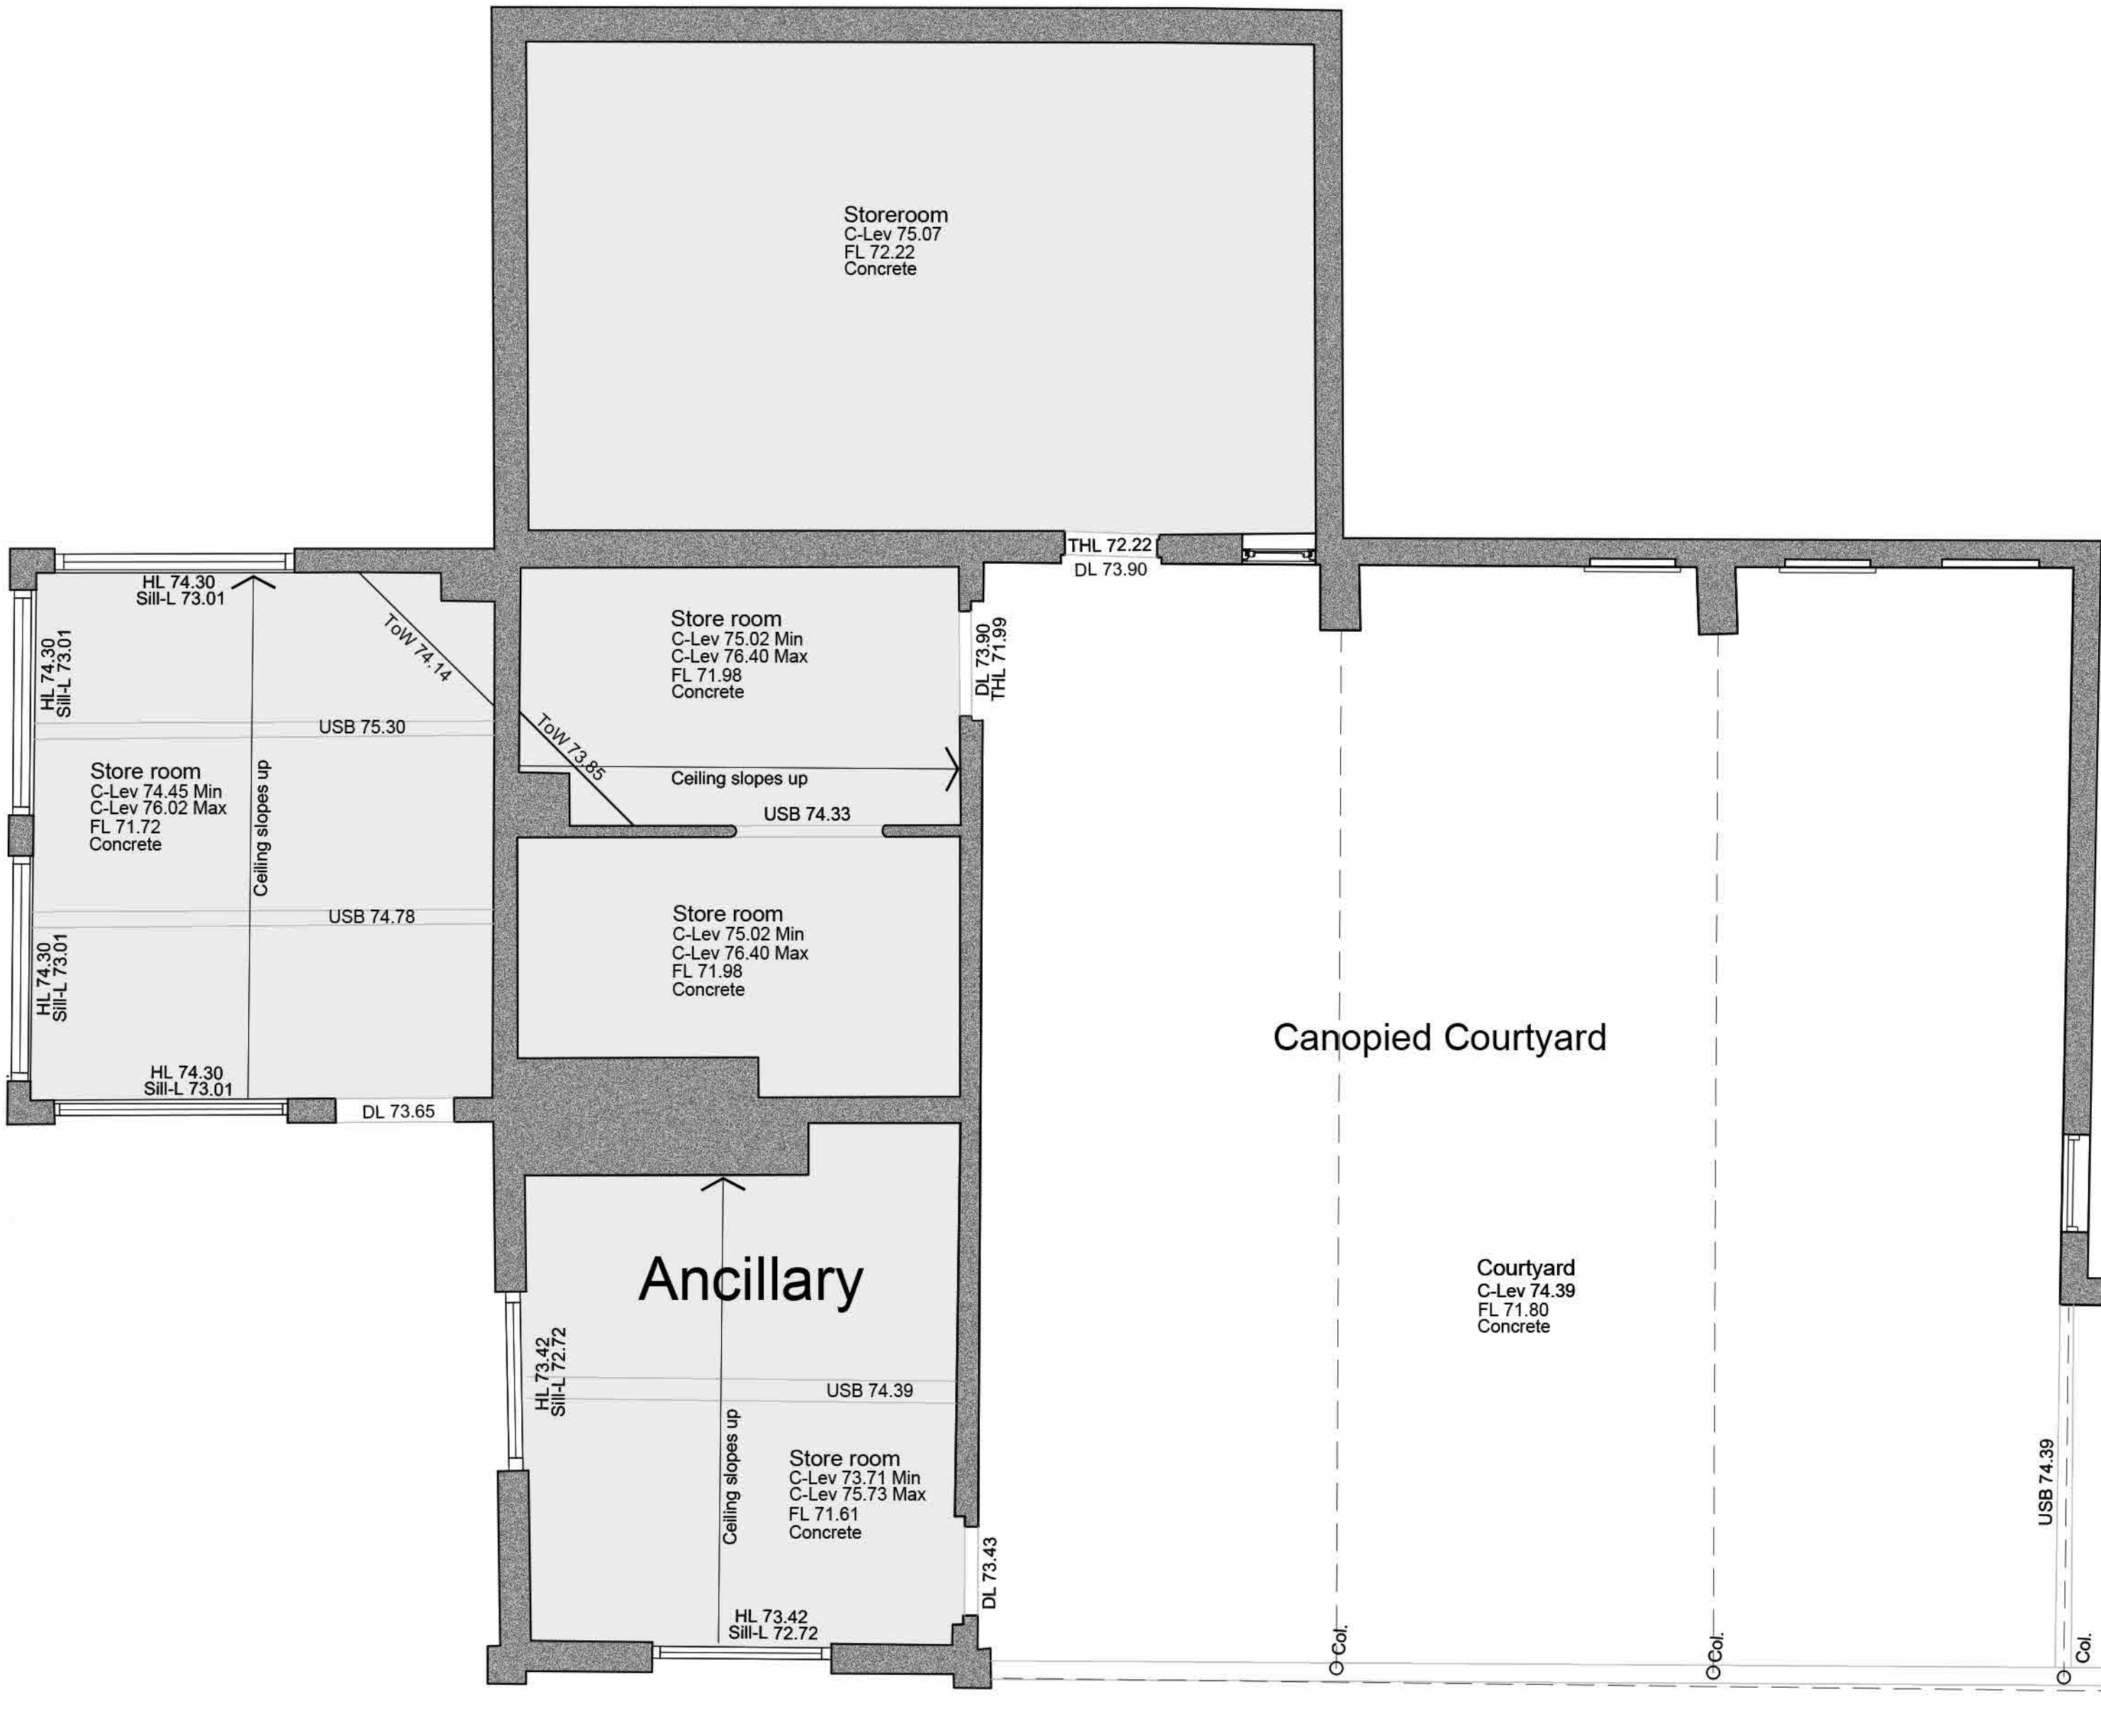

Existing Floor Plan - Outbuilding 2 - Ancillary



Elevation C

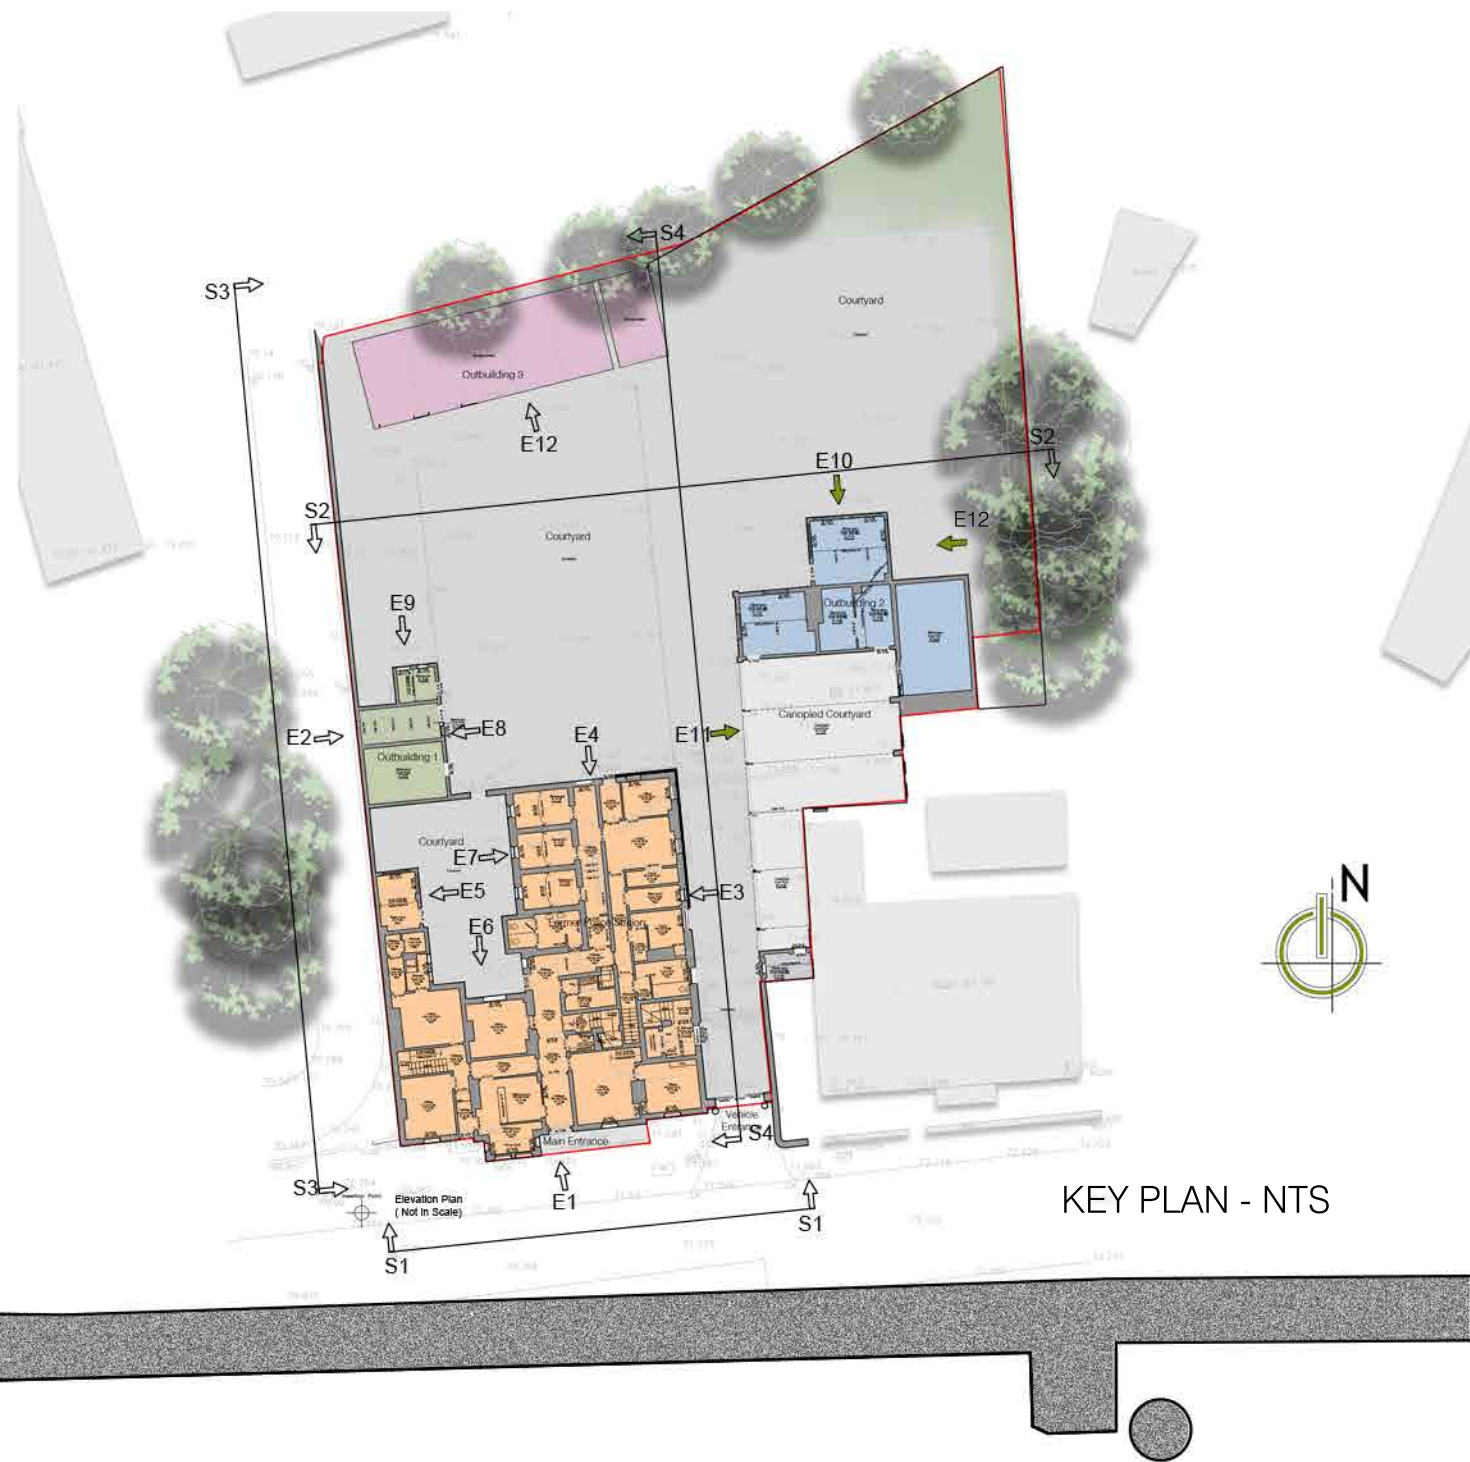

Client			
PRIMA			
Project			
FORMER SITE OF PRESCOT POLICE STATION, DERBY STREET, PRESCOT			
Drawing			
OUTBUILDING 2 - EXISTING FLOOR PLANS AND ELEVATIONS - ANCILLARY			
Scale	Date	Drawn	Checked
1:50 @ A1	19.01.2024	JT	RJS
Job No.	Dwg No.	Revision	Status
5388	PL09		