


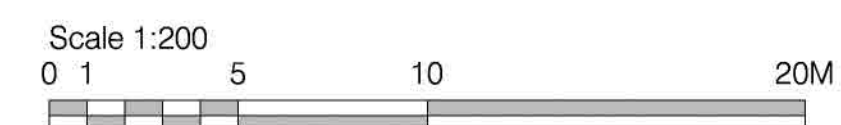

- Scale 1:200
- 0 1 5 10 20M
-



Client				
PRIMA				
Project				
FORMER PRESCOT POLICE STATION, DERBY STREET, PRESCOT				
Drawing				
PROPOSED SITE PLAN				
Scale	Date	Drawn	Checked	
1:200 @ A1	14.02.2023	JT	RJS	
Job No.	Dwg No.	Revision	Status	
5388	PL10			PLANNING