



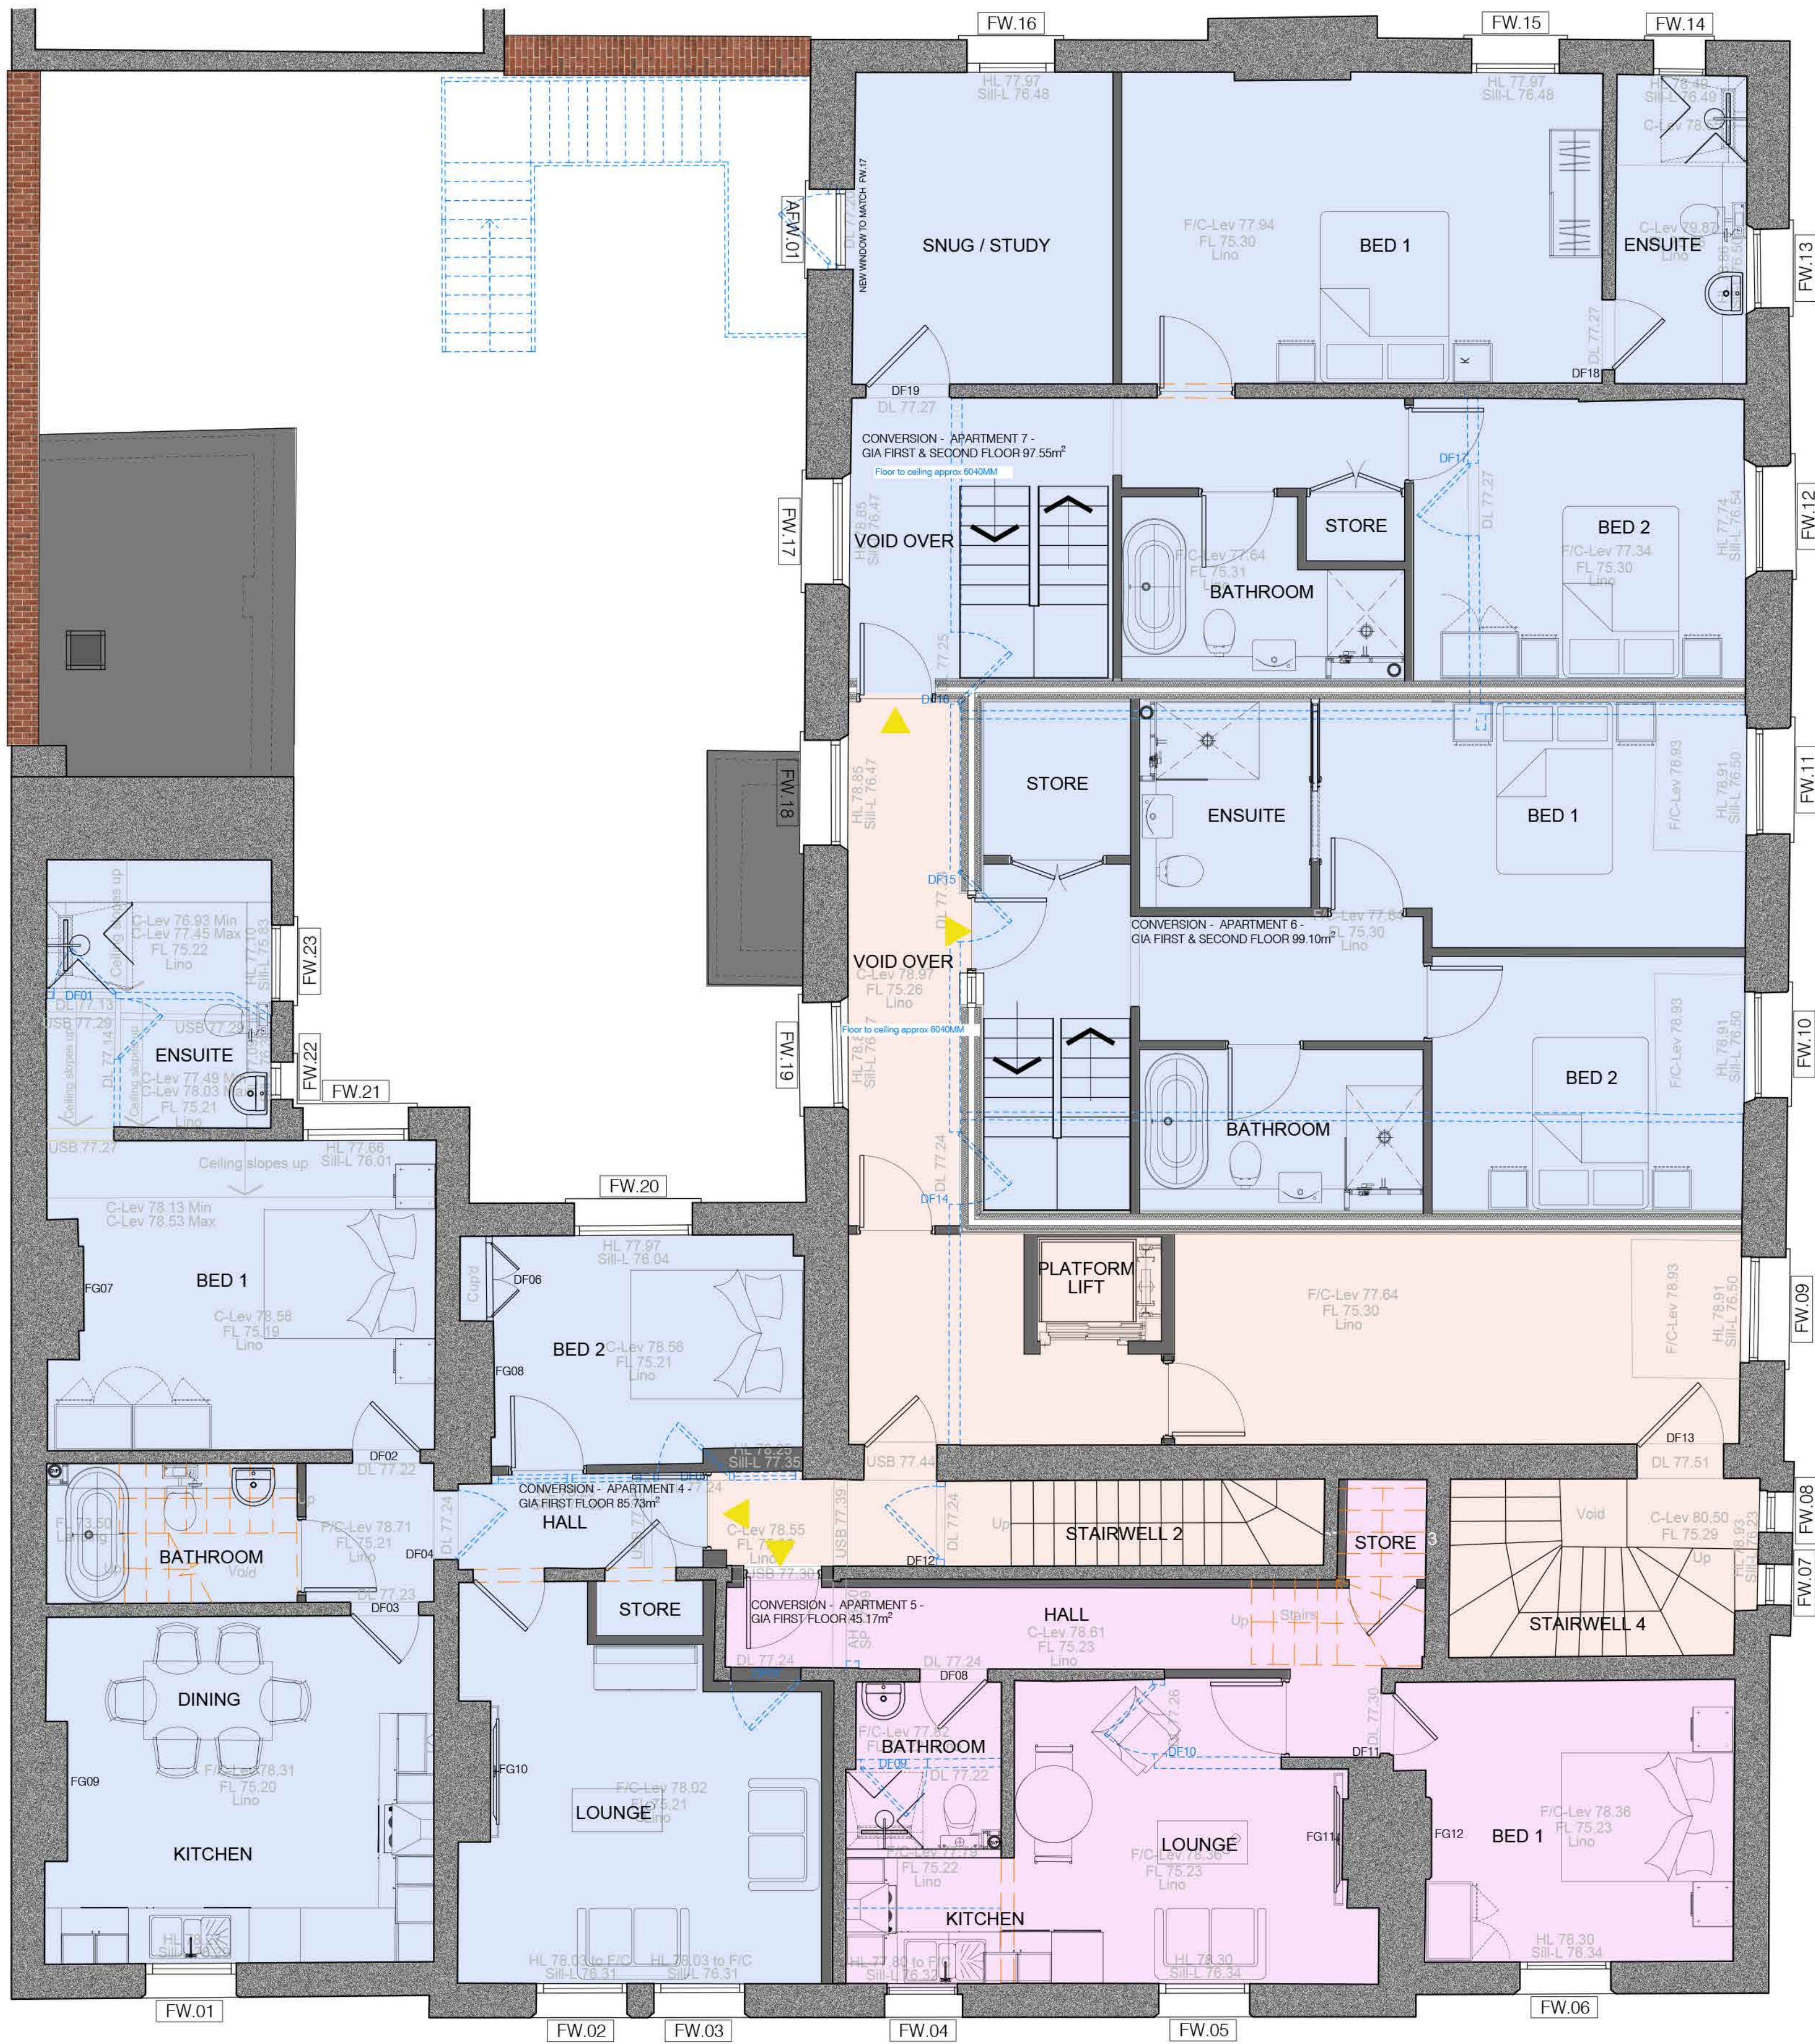


FIRST FLOOR PLAN

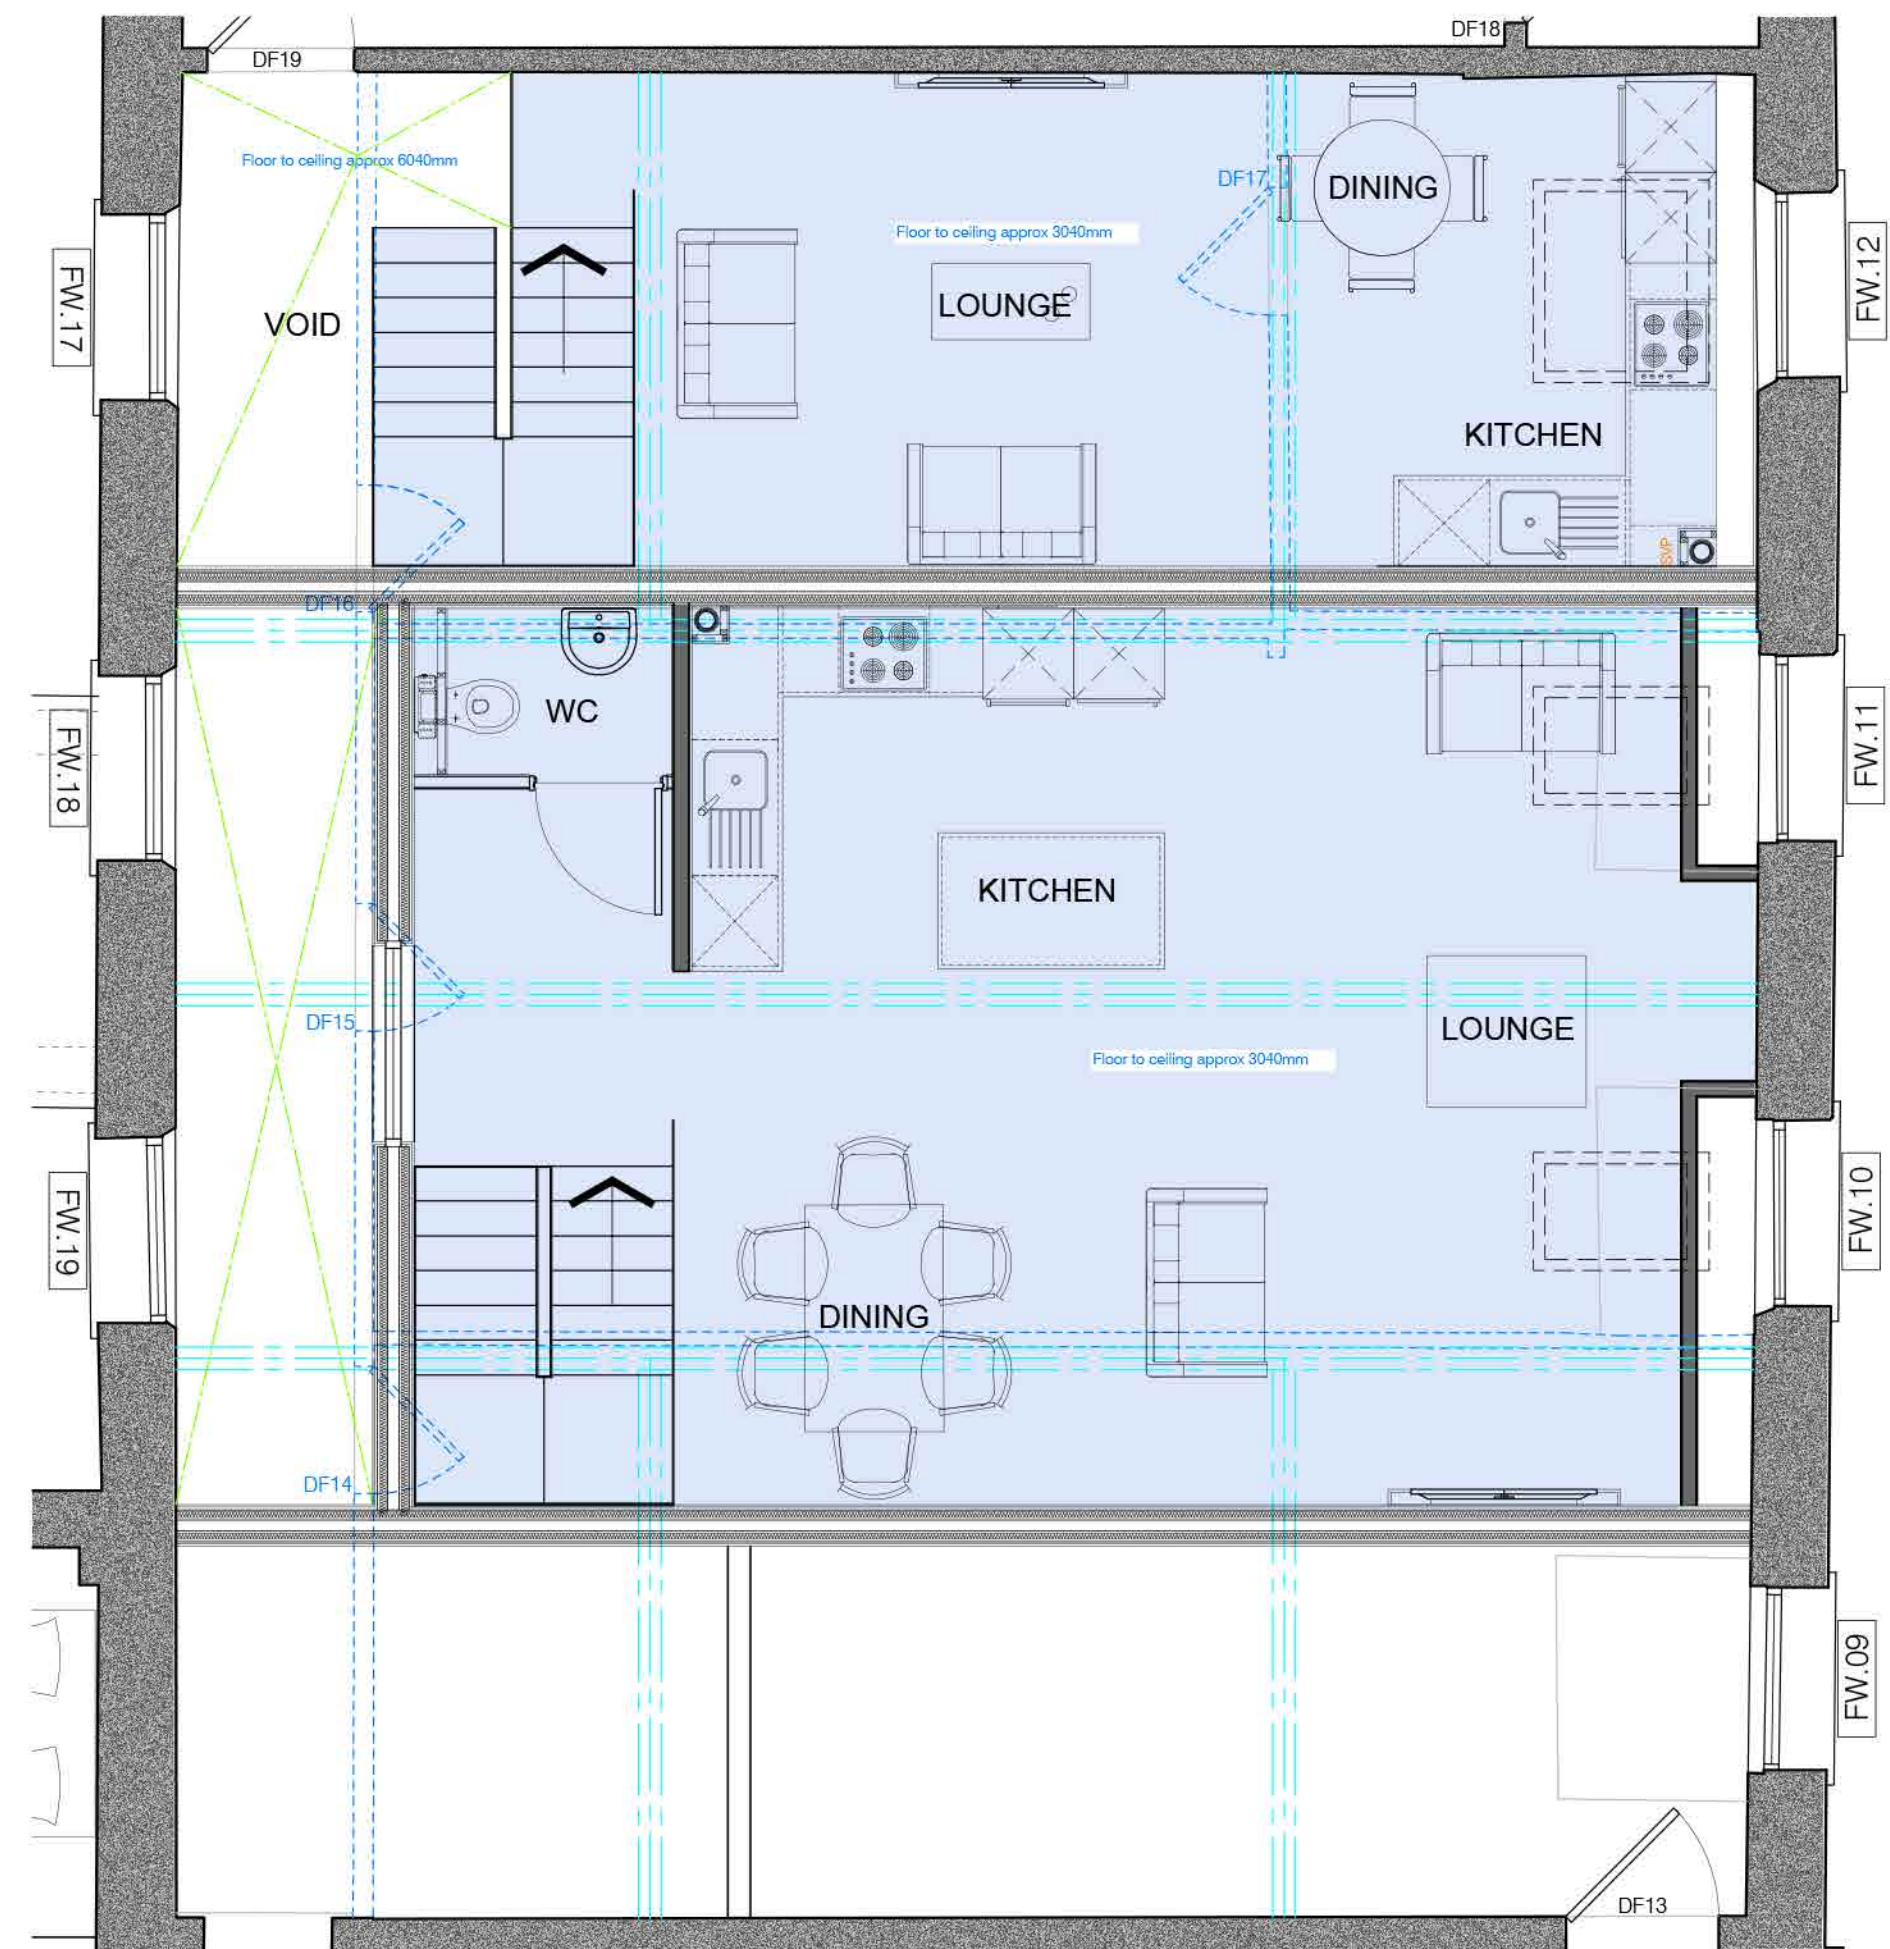

SECOND FLOOR PLAN

- PROPOSALS REFERENCE KEY
- Existing building fabric retained
 - New structural walls proposed
 - New building fabric proposed - to create party wall details
 - Existing fixed doorway to remain in place - new party wall infill detail
 - Existing fixed shut window - new party wall detail
 - New party wall detail including infill walls
 - GW.01 Existing ground floor external window reference - Refer to Detail AD01
 - FW.01 Existing first floor external window reference - Refer to Detail AD01
 - AGW.01 Additional ground floor external window reference
 - AFW.01 Additional first floor external window reference
 - DE01 External door reference - to be retained and refurbished for proposed use
 - DG01 / DF01 Existing internal doors to remain and refurbished for proposed use
 - DG100 / DF100 New external doors proposed to match style / size / details of original door sets to suit new proposed use
 - FG01 Fireplace / Feature reference to remain in situ and refurbished for proposed use
 - Apartment Principle Entrance
 - 1 Bedroom Apartments
 - 2 Bedroom Apartments
 - Proposed Communal and Circulation Areas
 - Communal Plant and Stores

Scale 1:50
0 1 2 5M

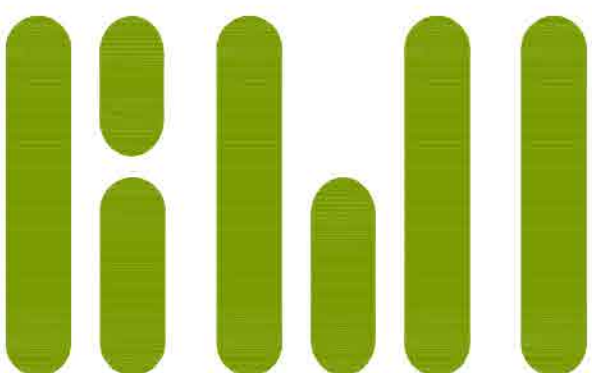

This drawing is covered by copyright which remains with KWL Architects Ltd. and must not be reproduced in any form without their express permission. This drawing should not be scaled for construction purposes, use figured dimensions only.

Revision	Date	Description	Drawn
Rev			

Client	PRIMA
Project	FORMER PRESCOT POLICE STATION, DERBY STREET, PRESCOT
Drawing	FORMER POLICE STATION - PROPOSED APARTMENTS 1st & 2nd FLOOR PLANS
Scale	1:50 @ A1
Date	19.01.2024
Drawn	JT
Checked	RJS
Job No.	5388
Dwg No.	PL12
Revision	
Status	PLANNING

KWL Architects
Poplar House Hazell Drive
Newport S.Wales NP108FY
T. +44 (0)1633 81 71 71
www.kwlarchitects.co.uk