




ELEVATION 1 - SIDE

ELEVATION 2 - FRONT COURTYARD

- MATERIAL SCHEDULE**
- MAIN BRICKWORK - MULTI TO MATCH STABLES - COLOURED MORTAR
 - BASE BRICKWORK - RED MULTI TO MATCH STABLES - COLOURED MORTAR
 - PLINTH BRICK DETAIL - BLUE GREY TO MATCH POLICE STATION BUILDING
 - ROOF TILES - MARLEY PLAIN TILE - DARK GREY OR SIMILAR APPROVED
 - CAST STONE CILLS AND COPING STONES - RED SANDSTONE
 - NEW FRONT ENTRANCE DOORS - COMPOSITE - HERITAGE COLOURS AND STYLE
 - NEW WINDOWS - HARDWOOD TIMBER DOUBLE GLAZED - PAINTED HERITAGE CREAM
 - NEW FASCIAS AND SOFFITS - GREY UPVC
 - ALL RAINWATER GOODS - DEEP FLOW PROFILE - BLACK UPVC
 - * SWIFT AND BAT BOX LOCATIONS INDICATED ON DRAWINGS TO BE AGREED
 - PHOTOVOLTAICS INLaid TO SUIT TILE MANUFACTURER - PLOTS 2 AND 3 AS INDICATED ON THE REAR ELEVATION - PLOTS 4 AND 5 INDICATED ON THE FRONT ELEVATION TO ACHIEVE SOLAR GAIN




ELEVATION 3 - REAR BOUNDARIES

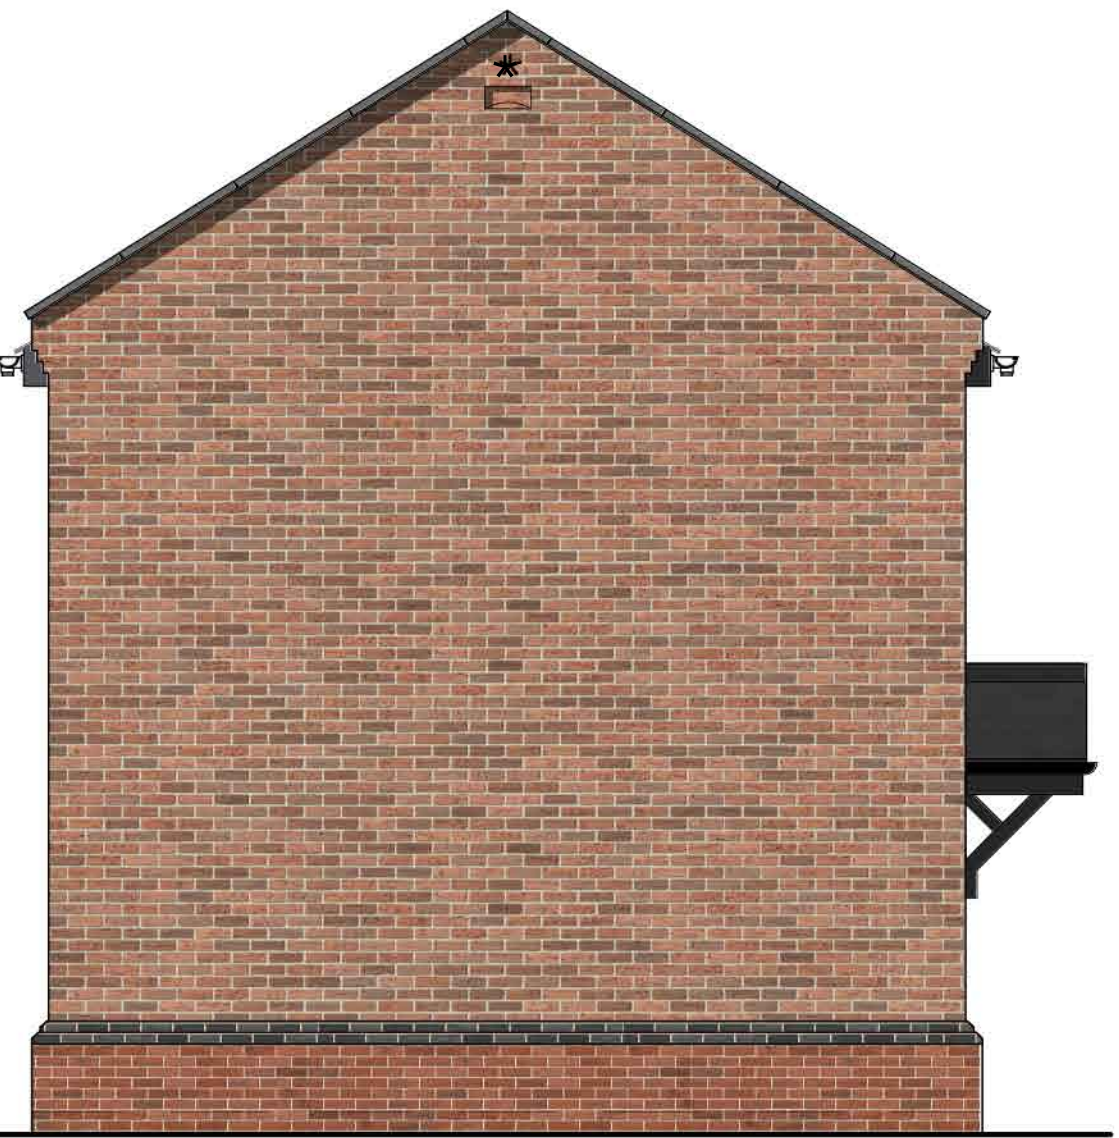

ELEVATION 4 - SIDE




KEY PLAN - NTS

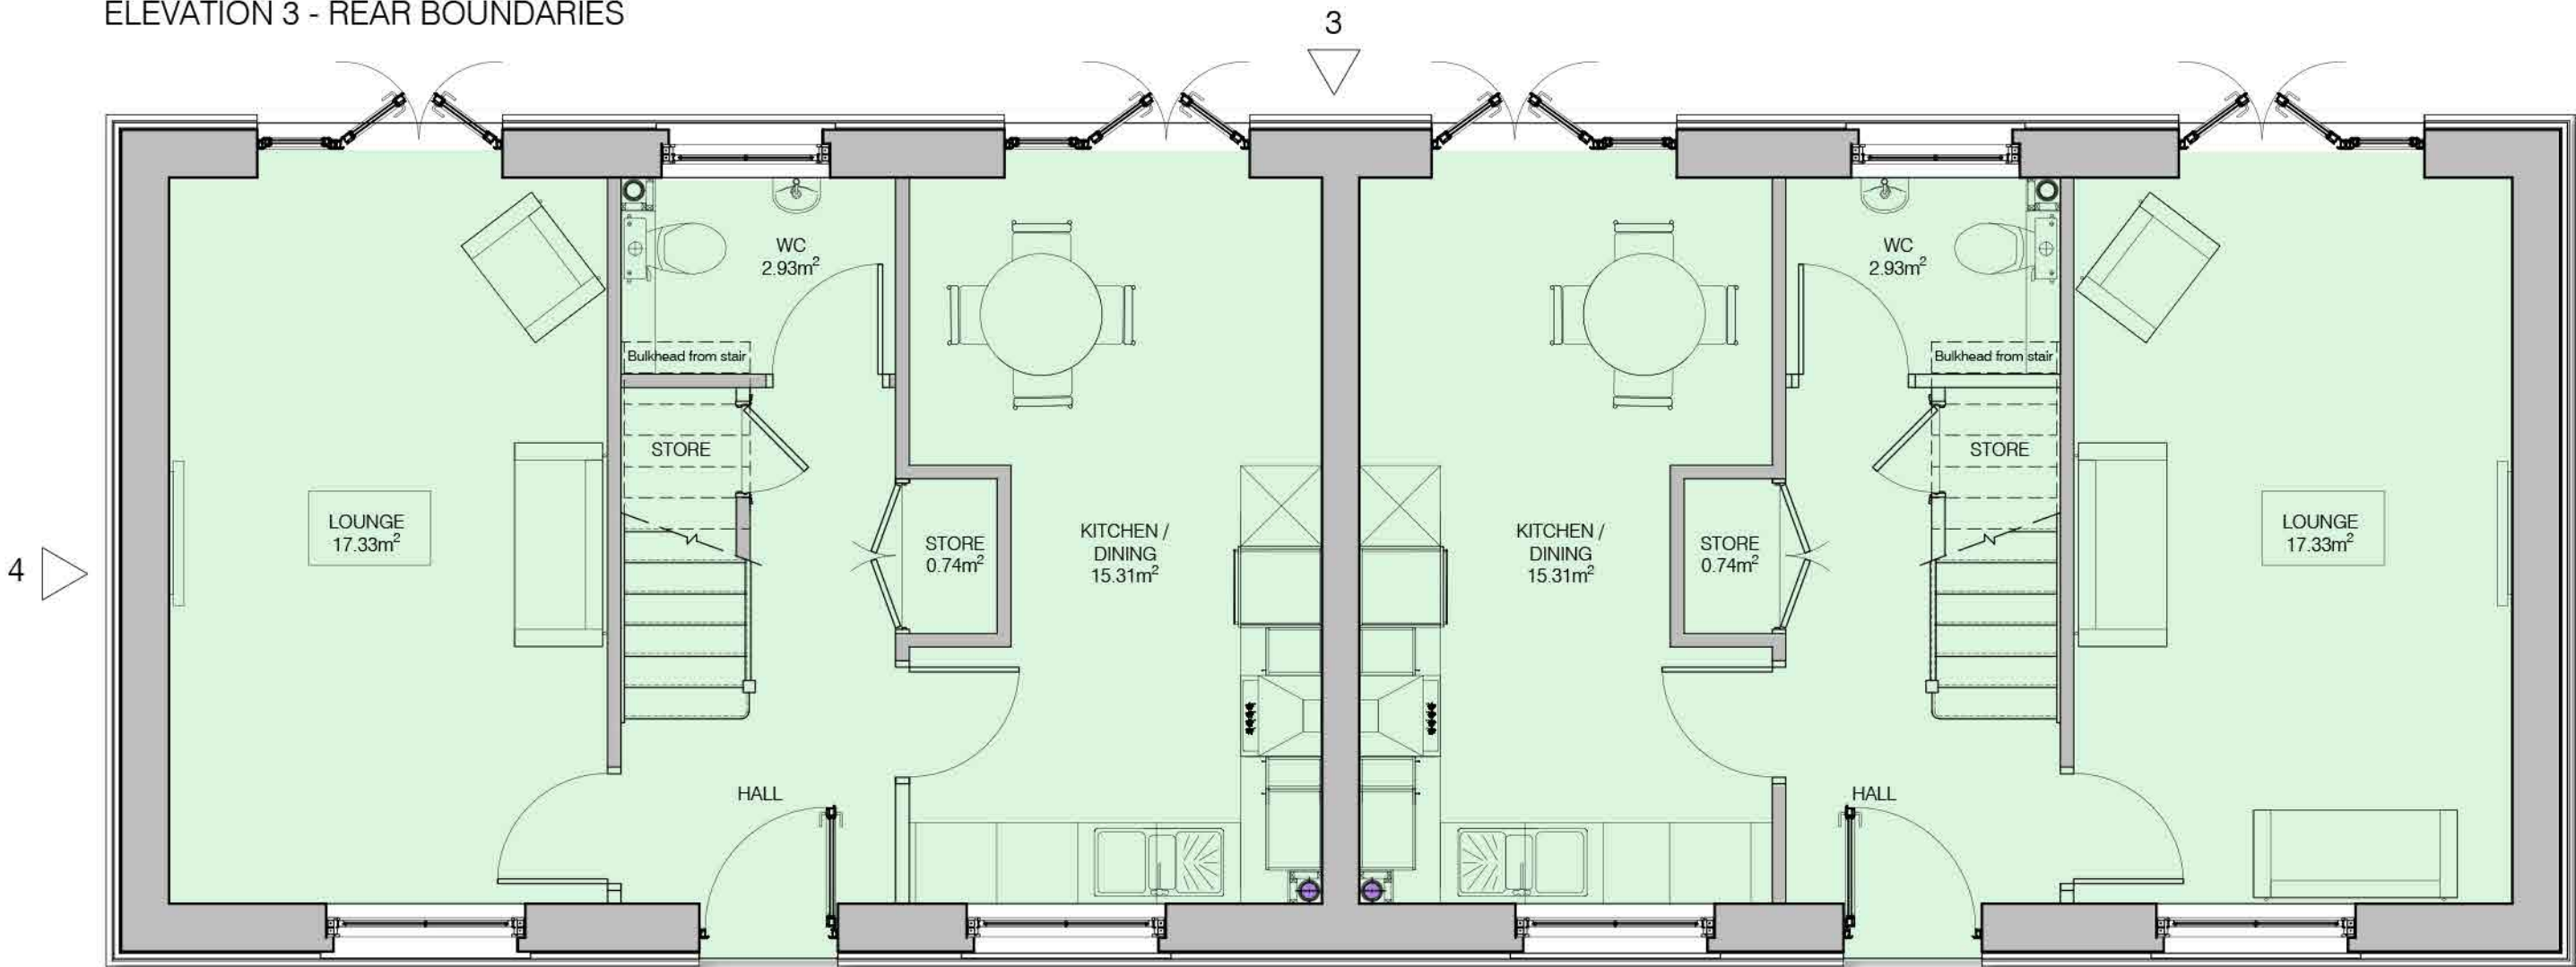


GROUND FLOOR PLAN
PLOTS 2 AND 4

PLOTS 3 AND 5

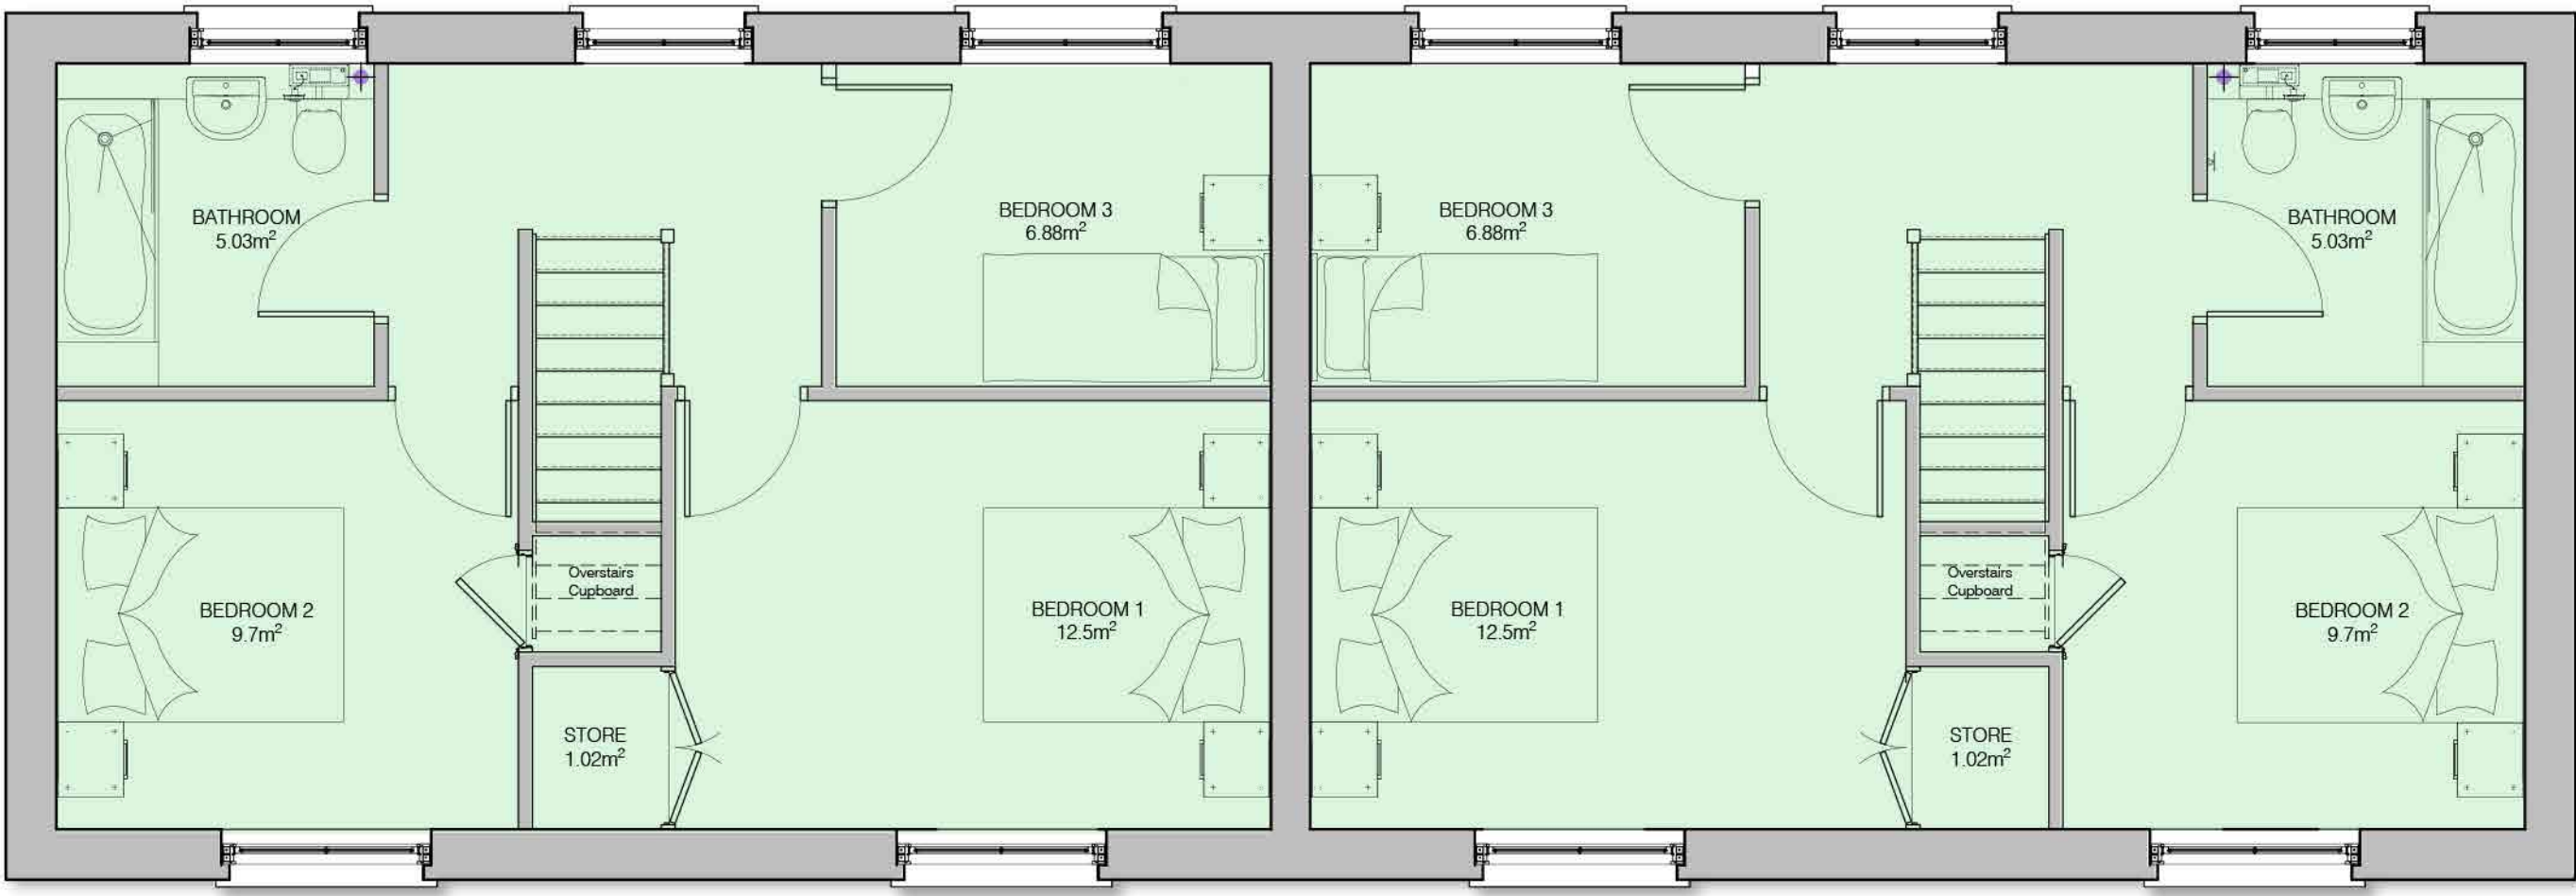

FIRST FLOOR PLAN
PLOTS 2 AND 4

PLOTS 3 AND 5

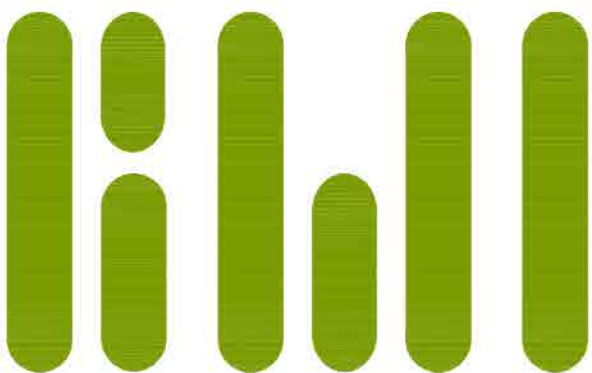

This drawing is covered by copyright which remains with KWL Architects Ltd and must not be reproduced in any form without their express permission. This drawing should not be scaled for construction purposes, use figured dimensions only.

Revision	Date	Description
Rev		

Drawn

Client	PRIMA
Project	FORMER SITE OF PRESCOT POLICE STATION, DERBY STREET, PRESCOT, L34 3LG
Drawing	PROPOSED NEW HOUSES - FLOOR PLANS AND ELEVATIONS
Scale	1:50 @ A1
Date	19.02.2023
Drawn	JT
Checked	RJS
Job No.	5388
Dwg No.	PL19
Revision	
Status	PLANNING

KWL Architects

Poplar House Hazell Drive
Newport S.Wales NP108FY
T. +44 (0)1633 81 71 71
www.kwlarchitects.co.uk