



North (Front) Elevation



East Elevation (towards Wilson Road)

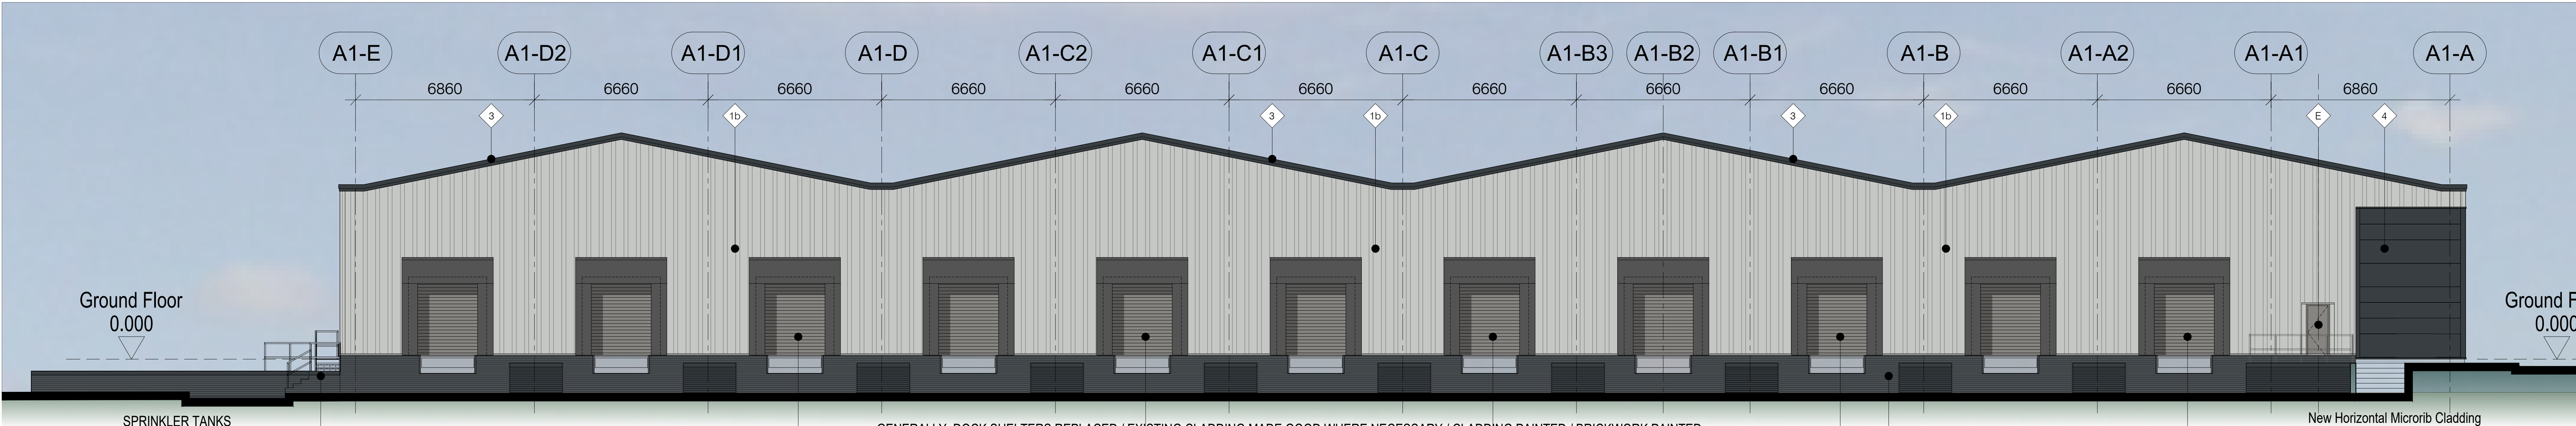

South (Rear Docks) Elevation

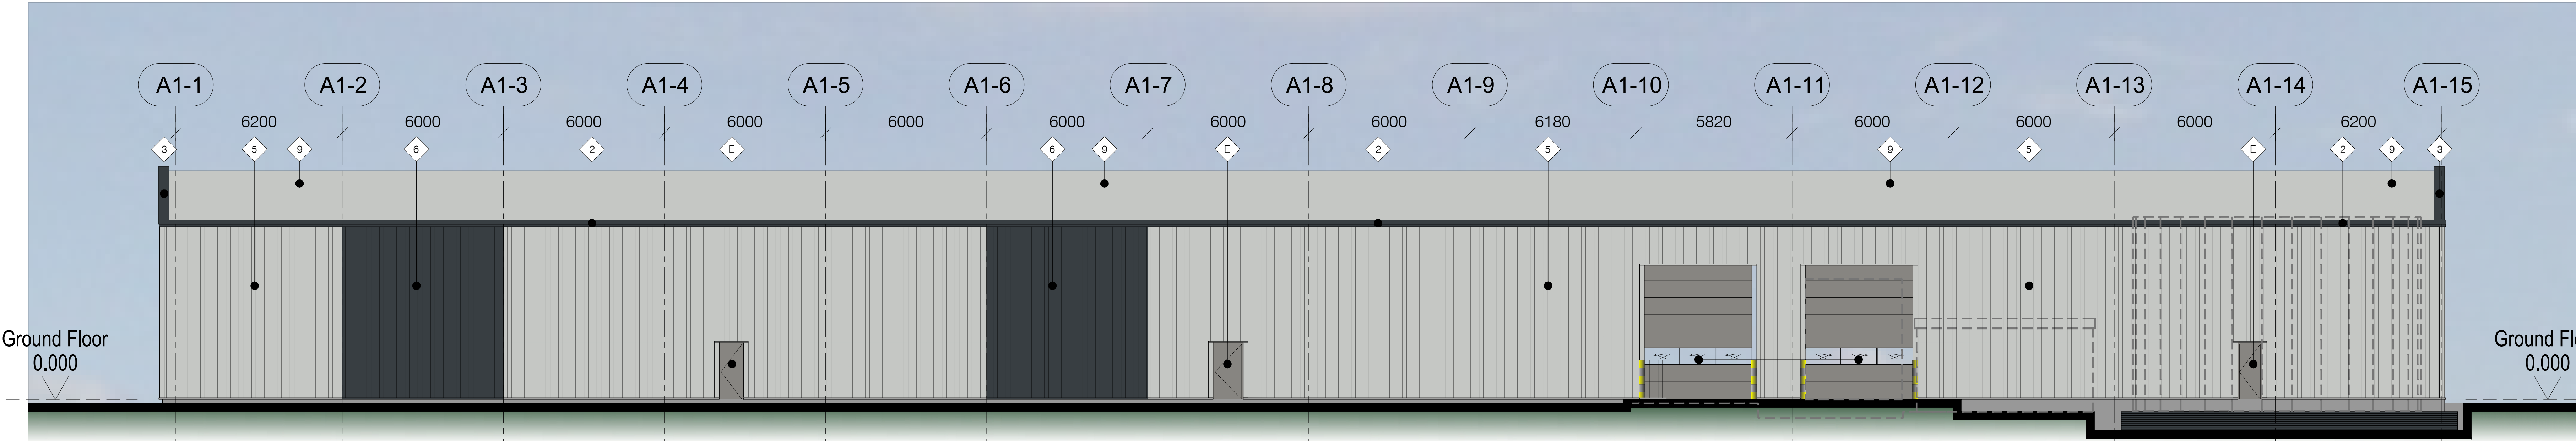

West (Yard Side) Elevation

- notes
- this drawing and design is the copyright of aja architects and must not be reproduced in part or as a whole without prior written consent. contractors must verify all dimensions on site before commencing work or preparing shop drawings. if in doubt ask.
- Where this drawing contains any Ordnance Survey mapping material, it has been reproduced under license number 100023276.
- Ordnance Survey © Crown copyright
- BUILDING FABRIC - MATERIALS SCHEDULE**
- Existing Cladding: Repaired and made good where necessary.
Cleaned and Painted.
Colour: Slate Grey (RAL 7012).
- Existing Cladding: Repaired and made good where necessary.
Cleaned and Painted.
Colour: Goosewing Grey (RAL 7038).
- Existing Cladding: Repaired and made good where necessary.
Cleaned but NOT Painted.
- Rainwater Goods & Gutters (square):
Outboard, proprietary Plastol coated pressed metal.
Colour: Slate Grey (RAL 7012).
- Verge Flashing:
Profiled Plastol coated pressed metal.
Colour: Slate Grey (RAL 7012).
- Wall Cladding - Type 1:
Microrib Profile, Colorcoat Prisma.
Colour: Slate Grey (RAL 7012).
- Wall Cladding - Type 2:
Trapezoidal Profile, (1000/32R), Colorcoat Prisma.
Colour: Sirius (RAL 9006).
- Wall Cladding - Type 3:
Trapezoidal Profile, (1000/32R), Colorcoat Prisma.
Colour: Slate Grey (RAL 7012).
- Cladding Transition Flashing:
Profiled Plastol coated pressed metal.
Colour: Slate Grey (RAL 7012).
- Cladding Base Drip Flashings:
Profiled Plastol coated pressed metal.
Colour: to match cladding above.
- New Roof Cladding:
Trapezoidal Profile (KS1000RW), Colorcoat HPS200 Ultra.
Colour: Goosewing Grey (RAL 7038).
- Rooflights:
Non-flame Roof lights to be installed in over-clad areas.
Minimum 10% of Warehouse Area.
- Insulated Concrete Pro-wall and Dock Face.
- Existing Brickwork Plinth:
Jet-washed and Painted.
Colour: Slate Grey (RAL 7012).
- Glazing - Type 1: Aluminium Curtain Wall System.
Colour: Slate Grey (RAL 7012).
Double Glazed Infill units, look-a-like spandrel panels where indicated.
- Glazing - Type 2: Aluminium Window System.
Colour: Slate Grey (RAL 7012).
Double Glazed Infill units, look-a-like spandrel panels where indicated.
- Office Entrance Canopy:
Curved glazed cladding, matched to Curtain Walling.
Steel Support Arms, Colour: Slate Grey (RAL 7012).
- Office Entrance: Personnel Access Doorset.
Aluminium Framed (TB), Colour: Slate Grey (RAL 7012).
Double Glazed Infill units, (matched to curtain wall).
- Personnel Access / Escape Doorset:
Galvanised Steel, PAS 24 Compliant.
Colour: Orion (RAL 9007).
- Level Access Operational Door: 4m wide x 5m high.
Sectional Insulated Shutter, Plastol Coated Finish.
Colour: Orion (RAL 9007).
- Tenant Signage Zone.
(Detail subject to separate application)
- Loading Dock Operational Door: 3m wide x 3m high.
Sectional Insulated Shutter, Plastol Coated Finish.
Colour: Orion (RAL 9007).
- Building Number Sign
800mm tall Arial font style

P04	23.07.25	Existing cladding on West Elevation now to be over clad with new instead of cleaning and repainting. Extent of fire boundary condition noted.	rpw
P03	11.07.25	Legend revised to differentiate between painted and NOT painted existing cladding (1b & 1c).	rpw
P02	26.05.25	Changes to Signage.	rpw
P01	26.05.25	Changes to South elevation between GL's 3 & A1, issued for Tender.	rpw
no.	date	revision	by



aja architects
1170 Elliott Court
Hercules Avenue
Coventry Business Park
COVENTRY CV5 6UB
E: aja@aja-architects.com
W: www.aja-architects.com



project
**Wilson Road, Huyton
Liverpool**

drawing
**Unit A1
GA Building Elevations**

scale 1:100@A0
checked spp
date 06.05.25

7182-104 Rev P04
TENDER
0 2m 4m 6m 8m
Scale Bar 1:100