


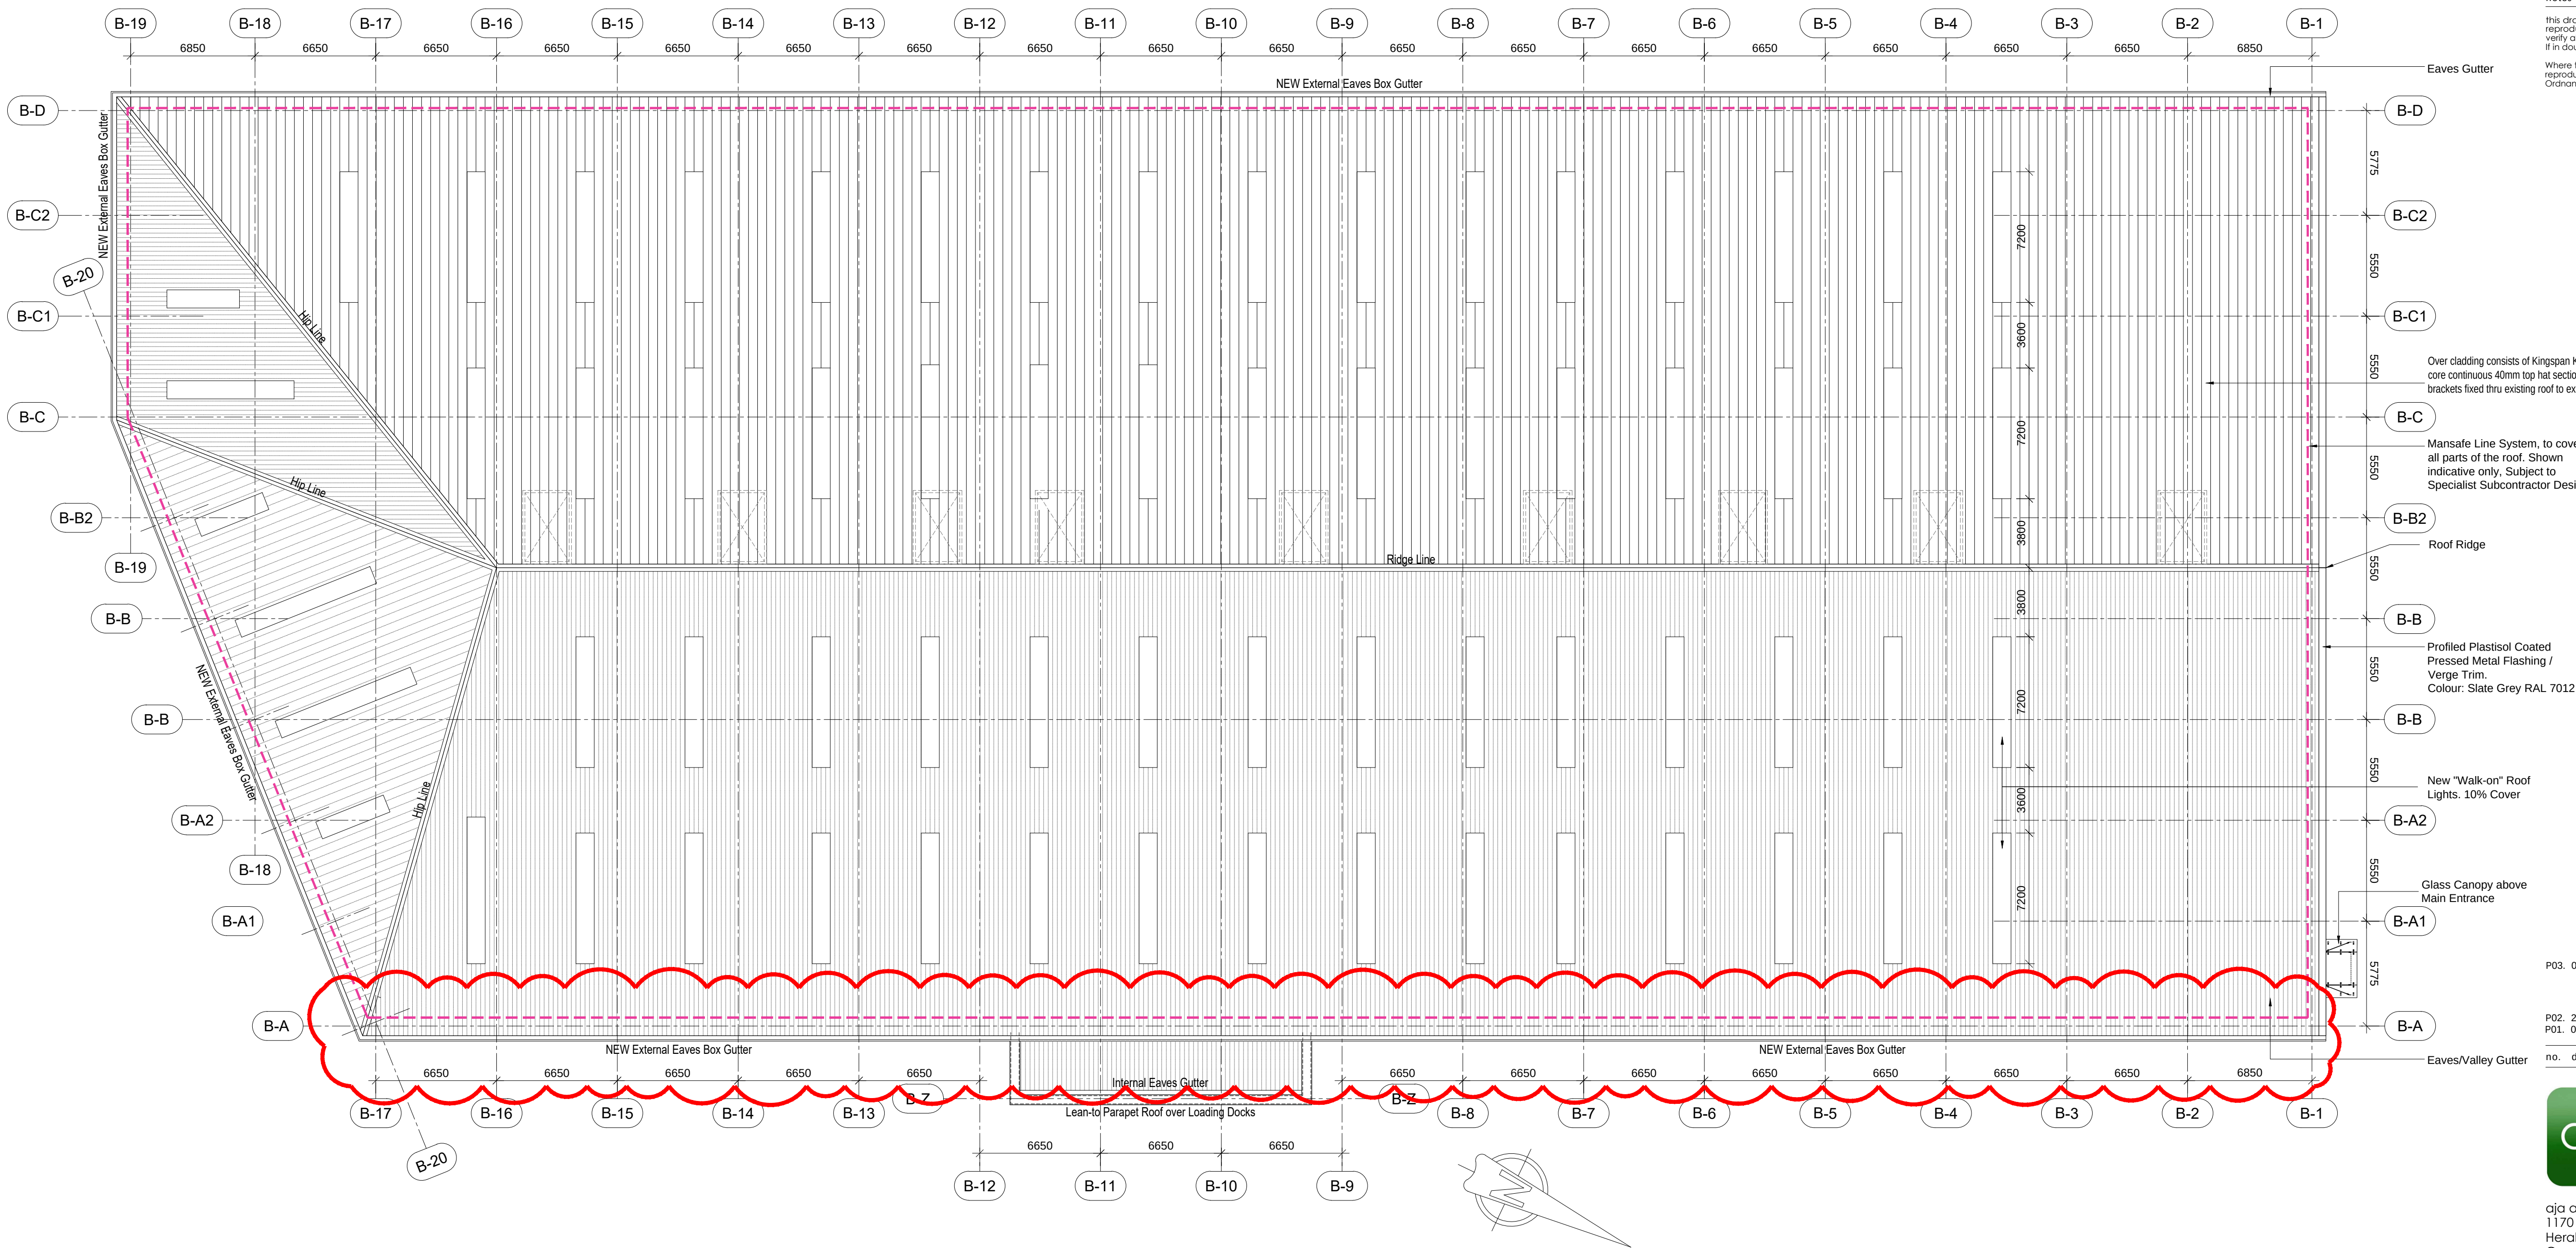

notes

this drawing and design is the copyright of aja architects and must not be reproduced in part or in whole without prior written consent, contractors must verify all dimensions on site before commencing work or preparing shop drawings if in doubt ASK.

Where this drawing contains any Ordnance Survey mapping material, it has been reproduced under license number 100052278.
Ordnance Survey © Crown copyright

P03.	04.08.25	Roofplan updated: Roof edge and gutter revised along G/A, rooflights revised, over-cladding changed to 73mm thick insulated composite.	rpw
P02.	20.06.25	Revised to Kingspan RW 1000 Roof Over-Clad.	rpw
P01.	09.06.25	Base Plan updated, issued for Tender	rpw
no.	date	revision	by



aja architects
1170 Elliott Court
Herald Avenue
Coventry Business Park
COVENTRY CV5 6UB

T: 024 7625 3200
E: aja@aja-architects.com
W: www.aja-architects.com

AJA Architects is the trading style of AJA Architects Consulting Limited (a limited company no. 1049279) and AJA Architects LLP (a limited liability partnership registered in England no. OC33671).

client



project

Wilson Road, Huyton
Liverpool

drawing


Unit B
Roof Plan

scale 1:200@ A1 drawn rpw

checked spp date 29.05.25

no

7182-302 Rev P03

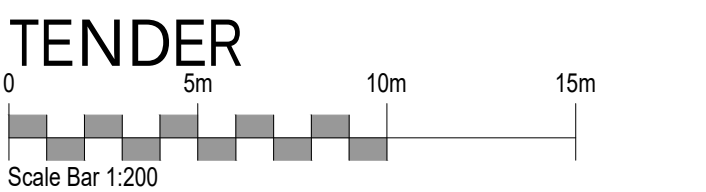

SCOPE OF WORKS:
Subject to confirmation or change but at the time this drawing was produced consisted of the following:

1. Remove ALL Existing Smoke Vents.
2. Over-clad with Kingspan RW 1000 Composite System including all tophat sections, insulation and all appropriate fixings in strict accordance with Kingspan's own details and specification, so as to be able to receive a 30 year warranty.
3. Kingspan Composite Over Cladding to have 10% Roof Lights, cutting out existing cladding where required and patching inner sheet to previous smoke vent holes where required.
4. Replace ALL Gutters.
5. Install Mansafe System.

All the above is subject to specialist subcontractor design.
Roof light layout shown indicative only.



Denotes: Existing Smoke Vent Removed.

OVER CLADDING NOTES:
Over cladding consists of Kingspan KS1000RW with 73mm core continuous 40mm top hat sections fixed to 40x200mm brackets fixed thru existing roof to existing purlin structure.