




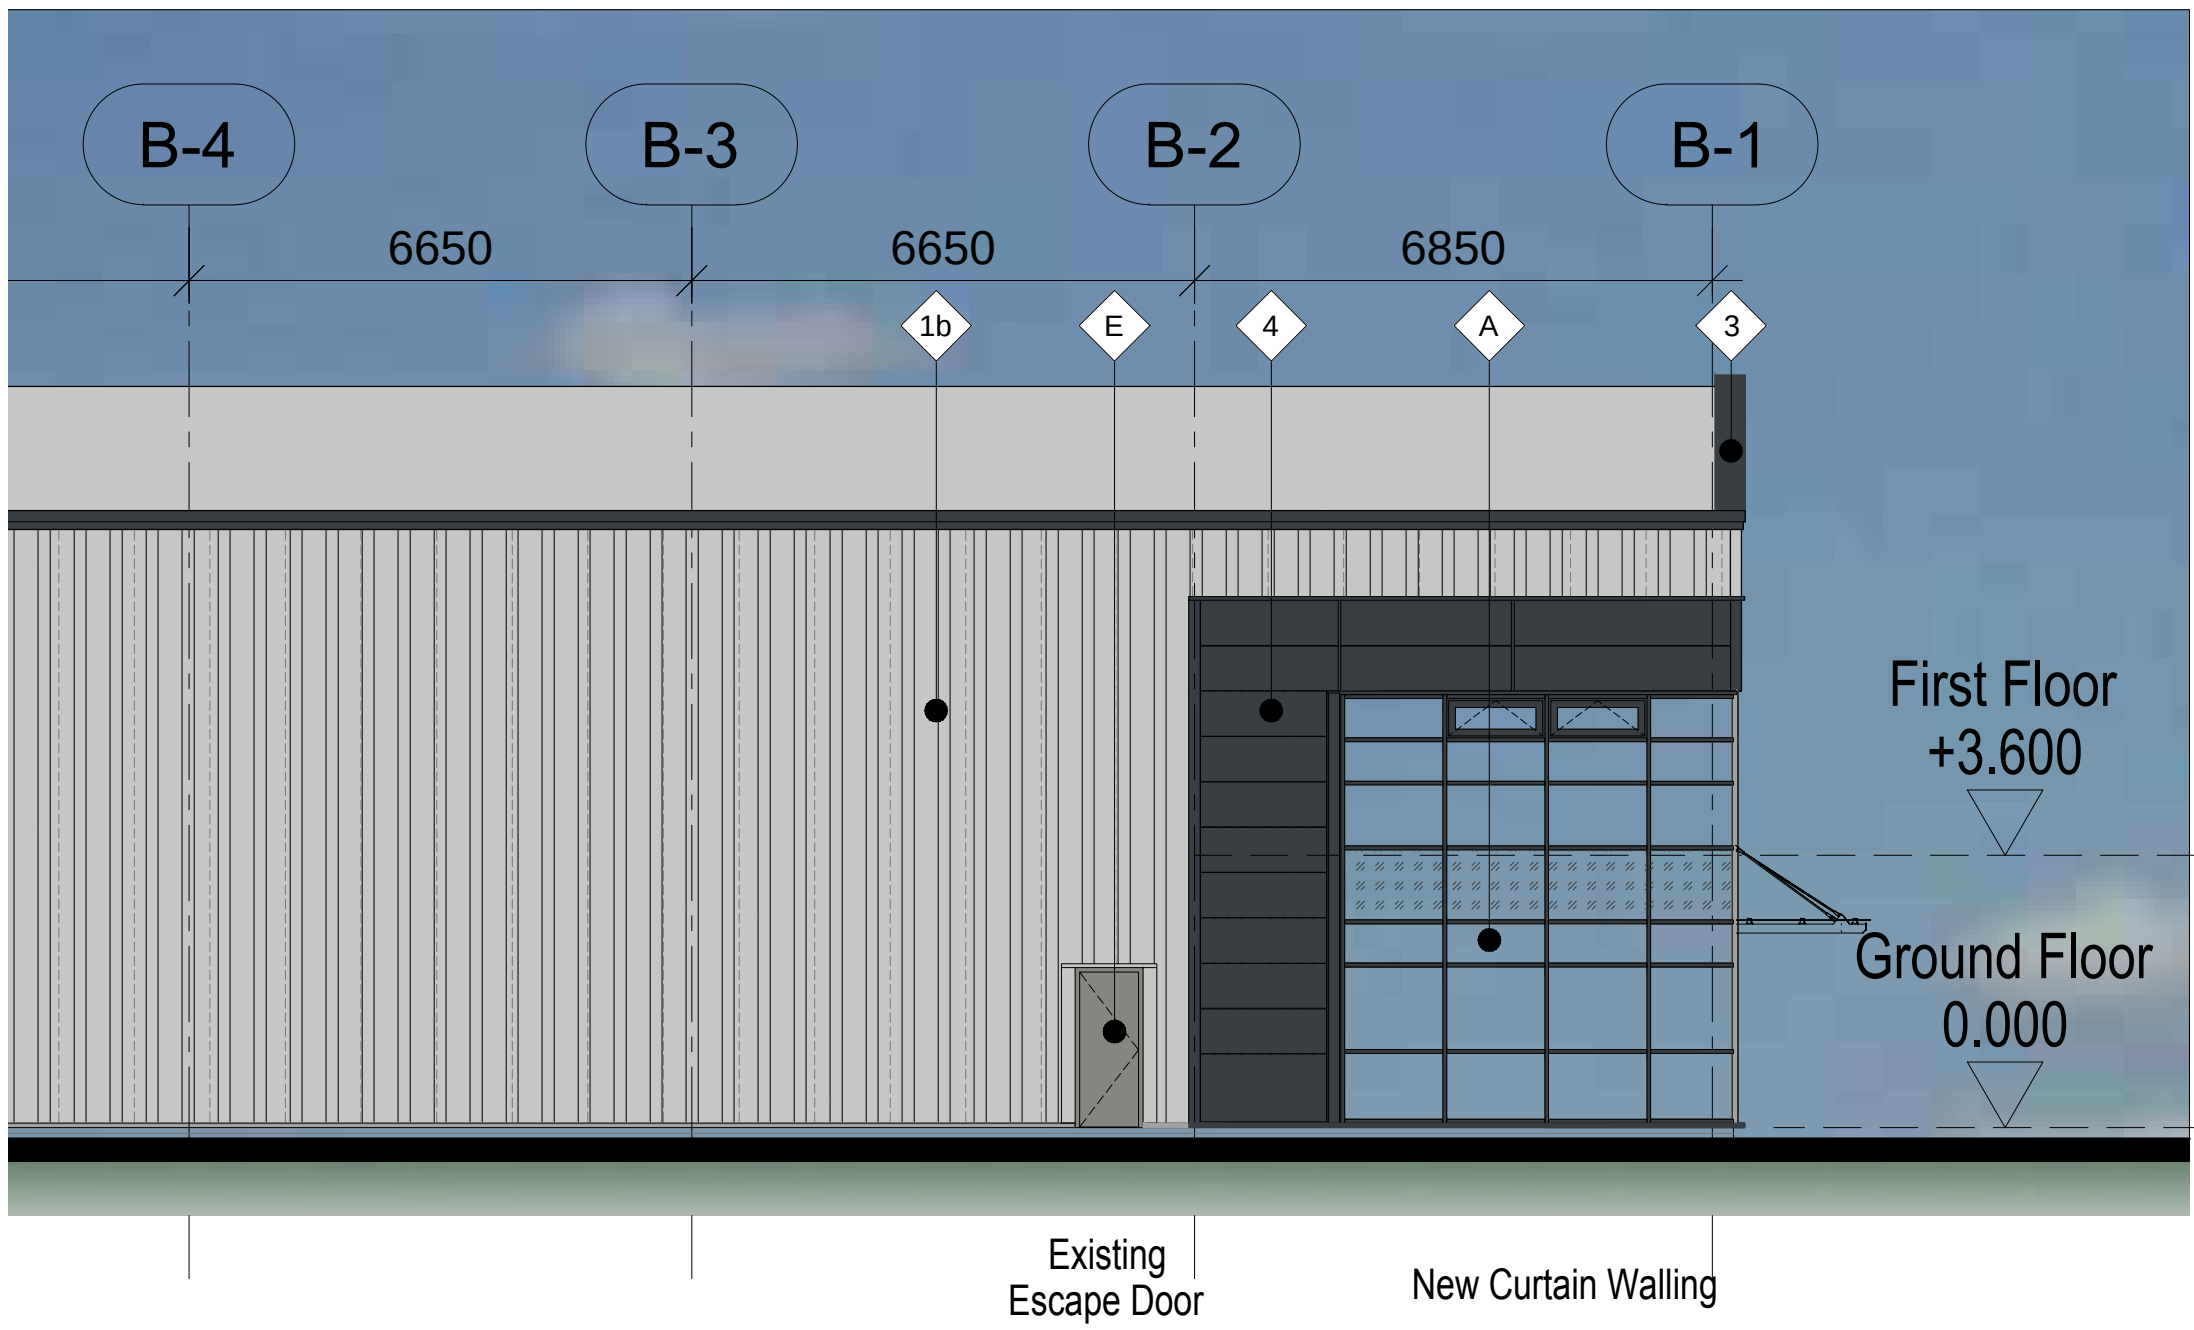


South Elevation - continued below

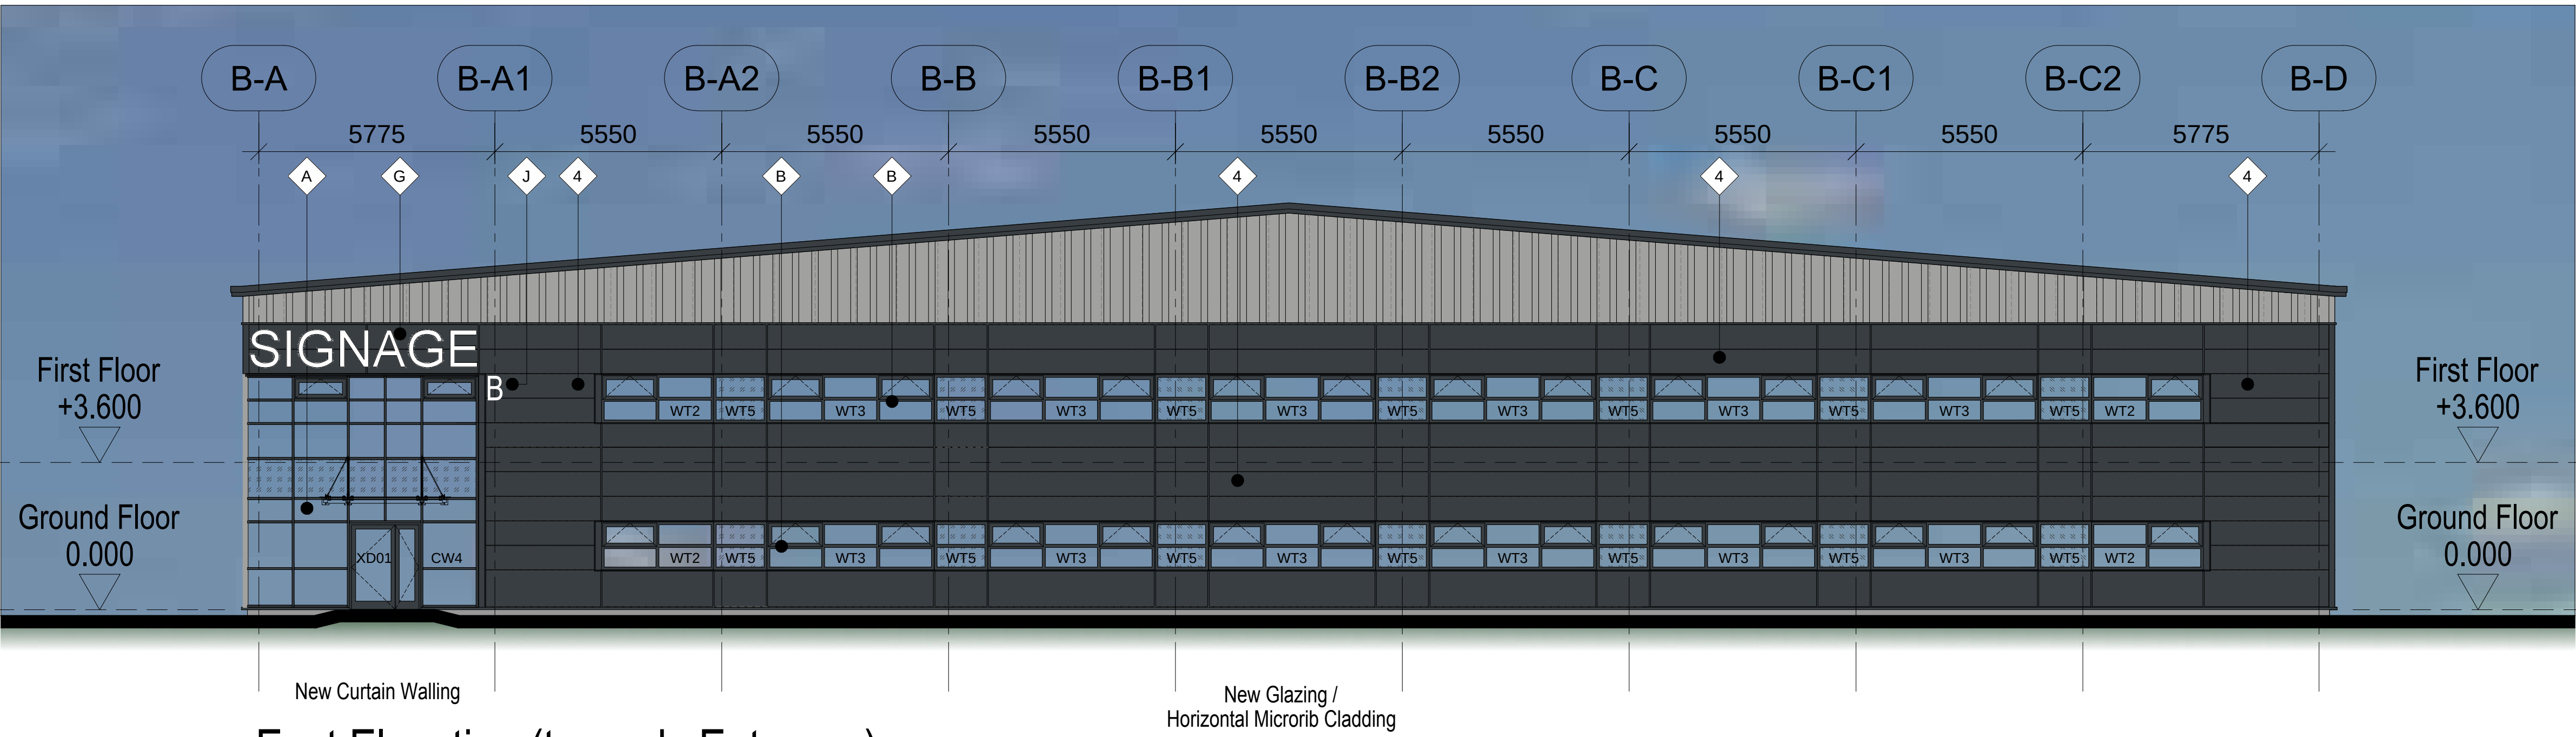


East Elevation (towards Entrance)

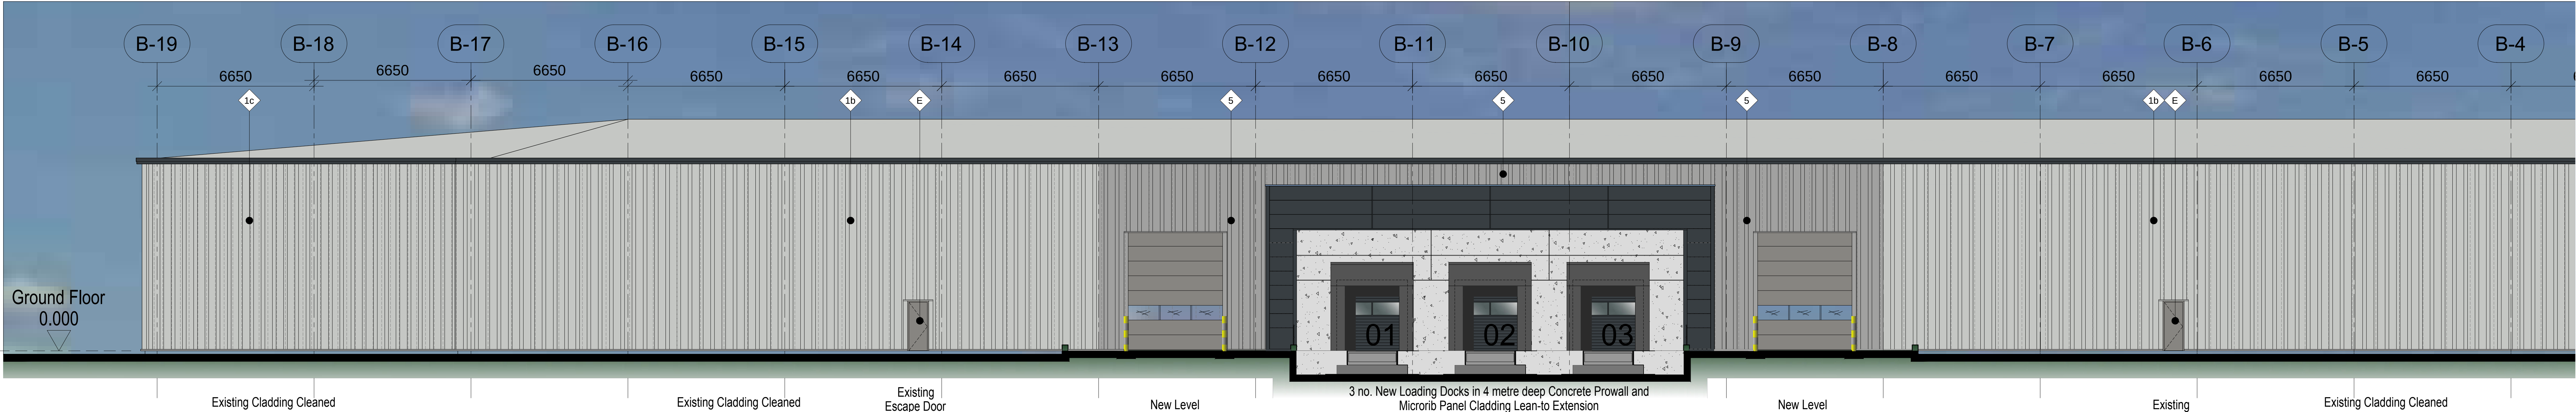


South Elevation (towards Service Yard) - continued from above

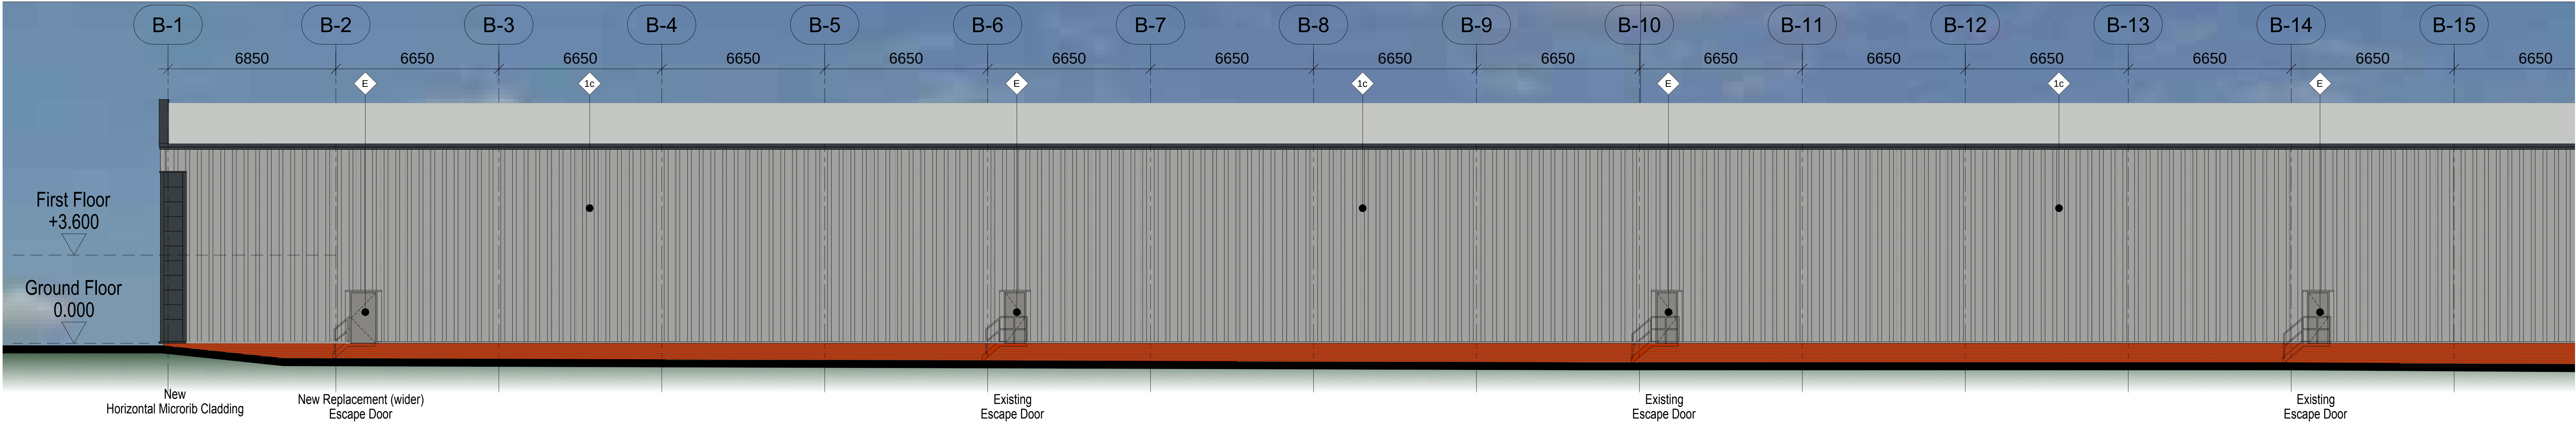

North Elevation (towards Boundary & Adacent Housing) - continued below

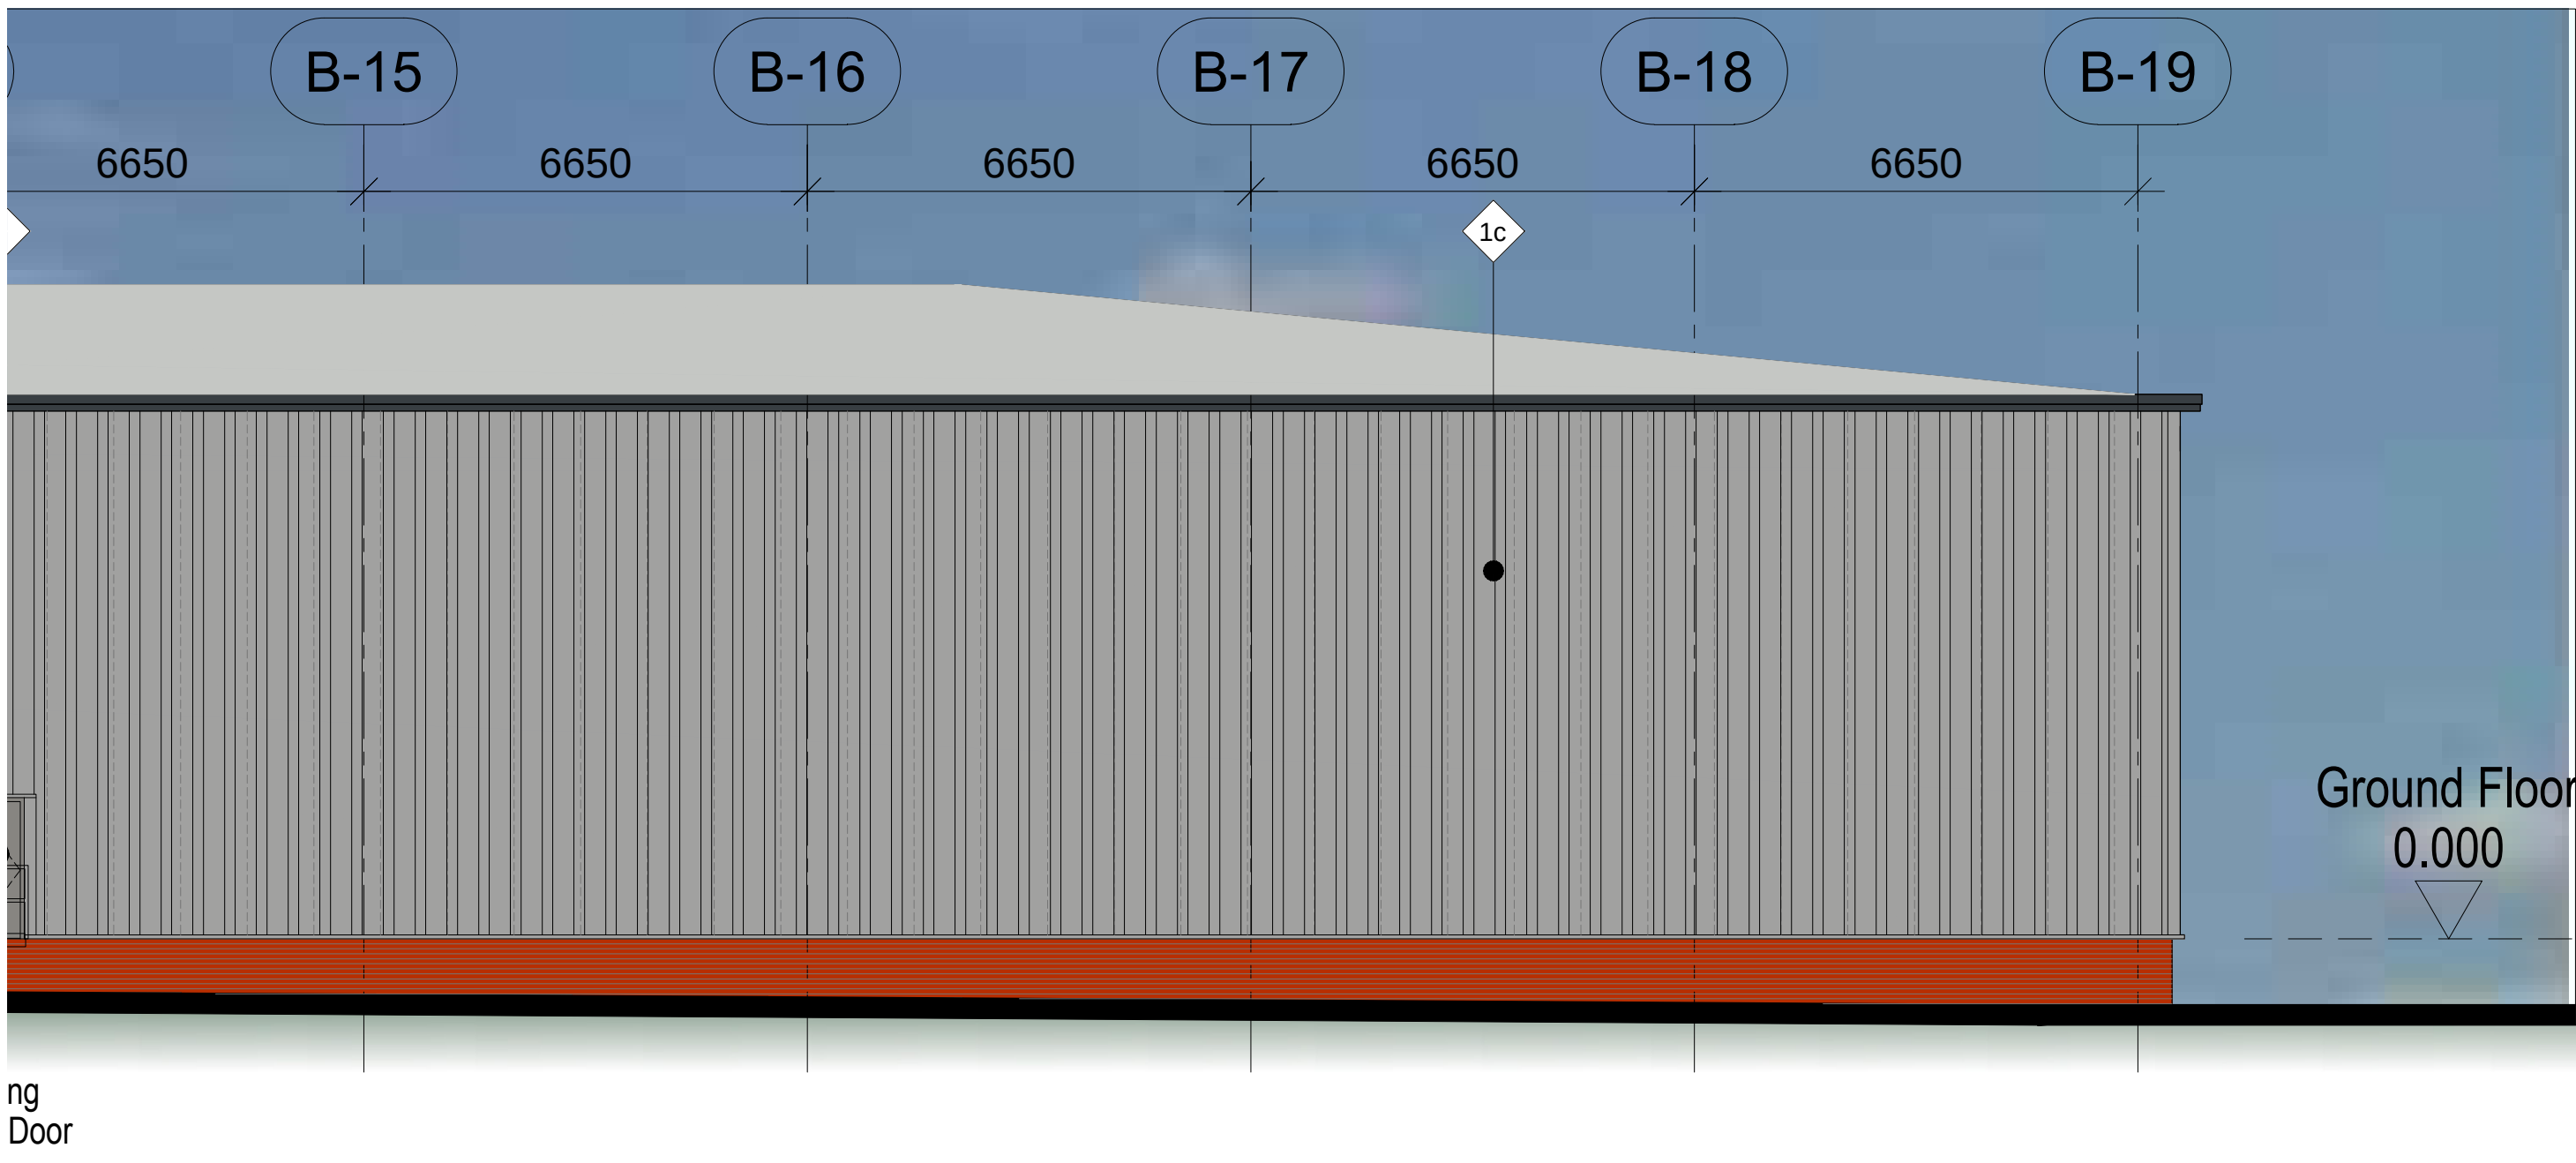

North Elevation - continued from above

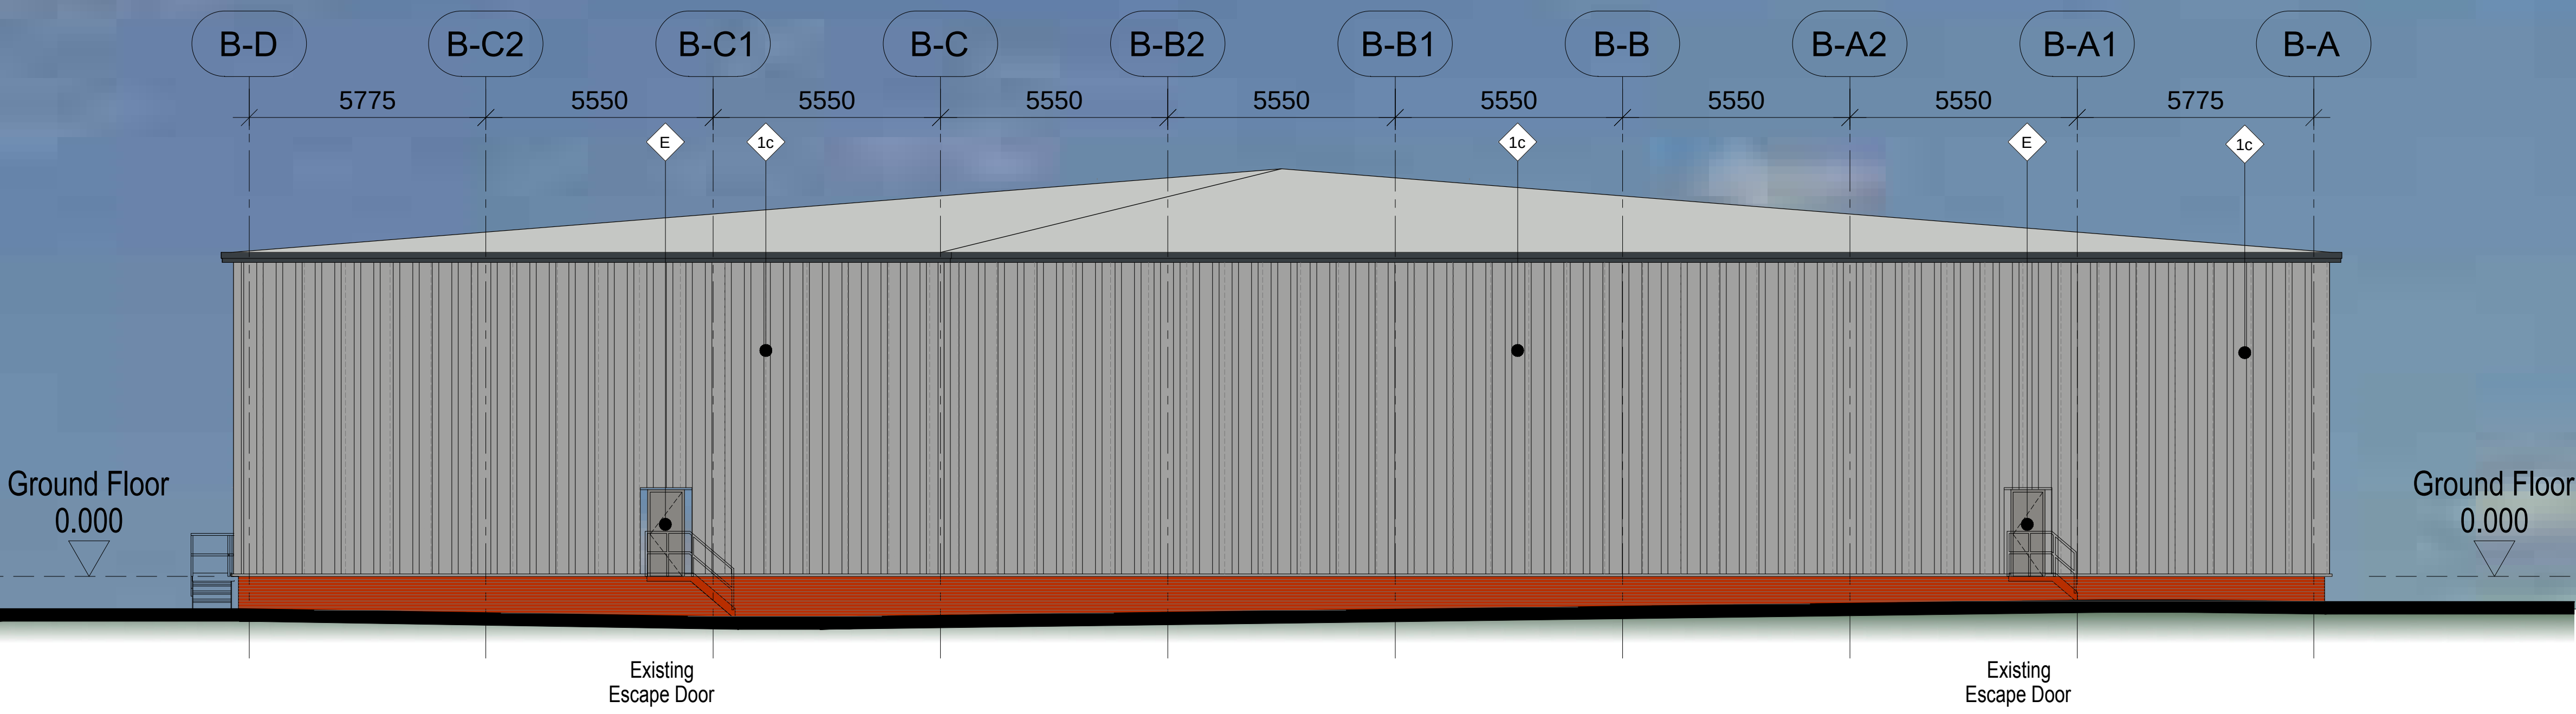

West Elevation (towards Tree Buffer)

NOTES
This drawing and design is the copyright of aja architects and must not be reproduced in part or in whole without prior written consent. Contractors must verify all dimensions on the site before commencing work or preparing shop drawings.
Where this drawing contains any Ordnance Survey mapping material, it has been reproduced under license number: 100022278.
Ordnance Survey © Crown copyright

NOTE:
Due to drawing space constraints please refer to drawing 104 or 204 for the Materials Legend.

P03 11.07.25 Legend revised to differentiate between painted and NON painted existing cladding (1b & 1c) rpw
P02 29.05.25 Issued for Tender rpw
P01 06.05.25 Colour and Schedule added. Curtain wall transom heights revised. rpw
no. date revision by
aja architects
1170 Eliah Court
Herald Avenue
Coventry Business Park
COVENTRY CV5 6UB
E: aja@aja-architects.co.uk
W: www.aja-architects.co.uk
aja architects is the trading name of aja architects Consulting Limited (a limited company registered in England No. 1065795) and aja architects LLP (a limited liability partnership registered in England No. OC3207)

T.J.MORRIS LTD
project

Wilson Road, Huyton
Liverpool

drawing

Unit B
GA Building Elevations

scale 1:100@A0 drawn rpw
checked spp date 06.05.25

no
7182-304 Rev P03

TENDER
Scale Bar 1:100
0 2m 4m 6m 8m