




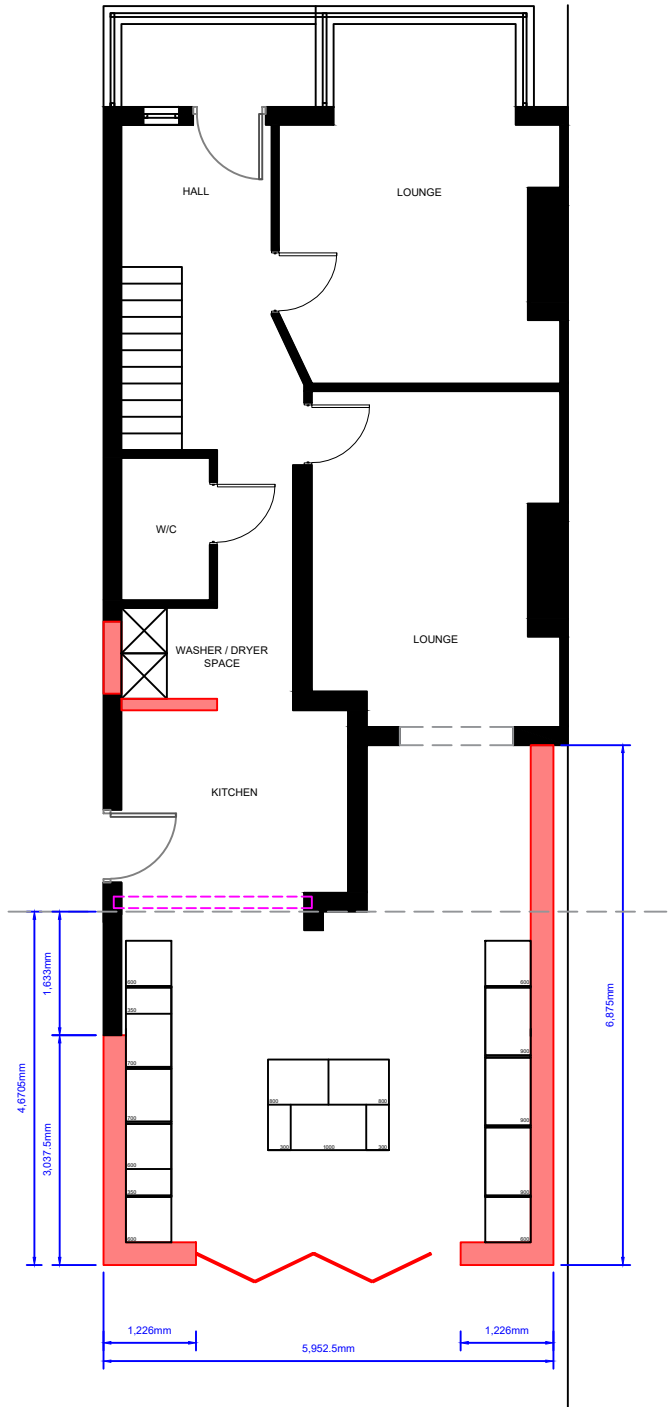

GROUND FLOOR

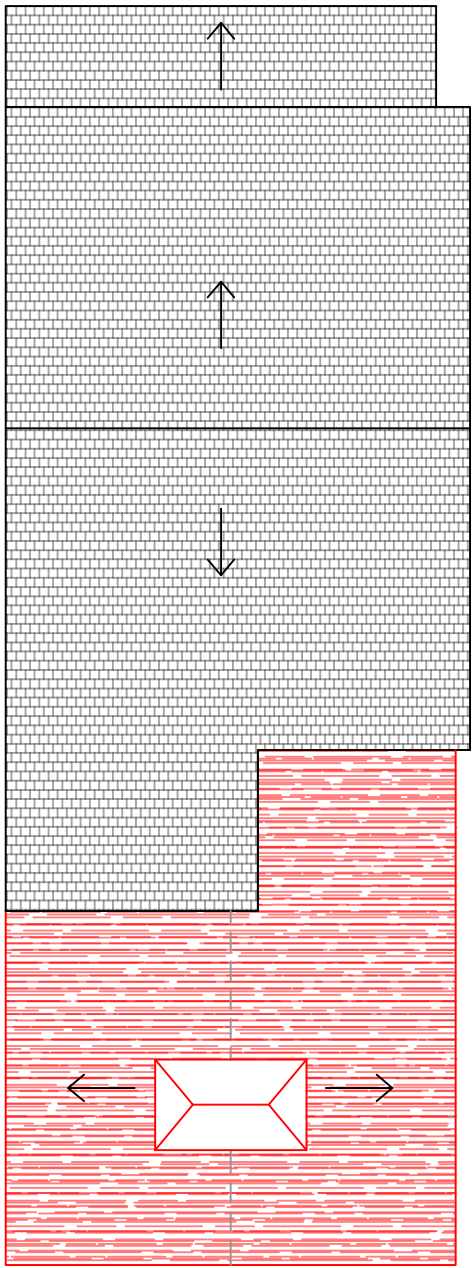

ROOF PLAN

 

REV:	DESCRIPTION:	BY:

GENERAL NOTES

Drawings for planning use only.
No site work to be carried out from these drawings.

All dimensions to be checked on site prior to the execution of any work.

For the avoidance of doubt all dimensions are measured to wall structure and not the finishes unless otherwise stated.

Where any discrepancy is found to exist within or between drawings and/or documents it should be reported to the client immediately

PROJECT NAME:

20 Whiston Lane

DRAWING TITLE:

Proposed Plans

DRAWN BY:

LK

CHECKED BY:

LK

APPROVED BY:

LKPD

DATE:

23.01.2025

CLIENT

Name: Jamie Duffy

Mobile: -

20 Whiston Lane

Huyton

L36 1TY

LUKE KEMEL

PLANNING & DESIGN

210 Borough Road

St Helens

WA10 3TD

CONTACT NO- 07796 301408

E-MAIL : LKPlanningDesign@outlook.com

PROJECT NO:

2024P13

SCALE:

1:100

SIZE:

A3

DRAWING NO:

0004

SHEET NO:

1

REVISION:

-

PURPOSE:

Planning Permission