

 


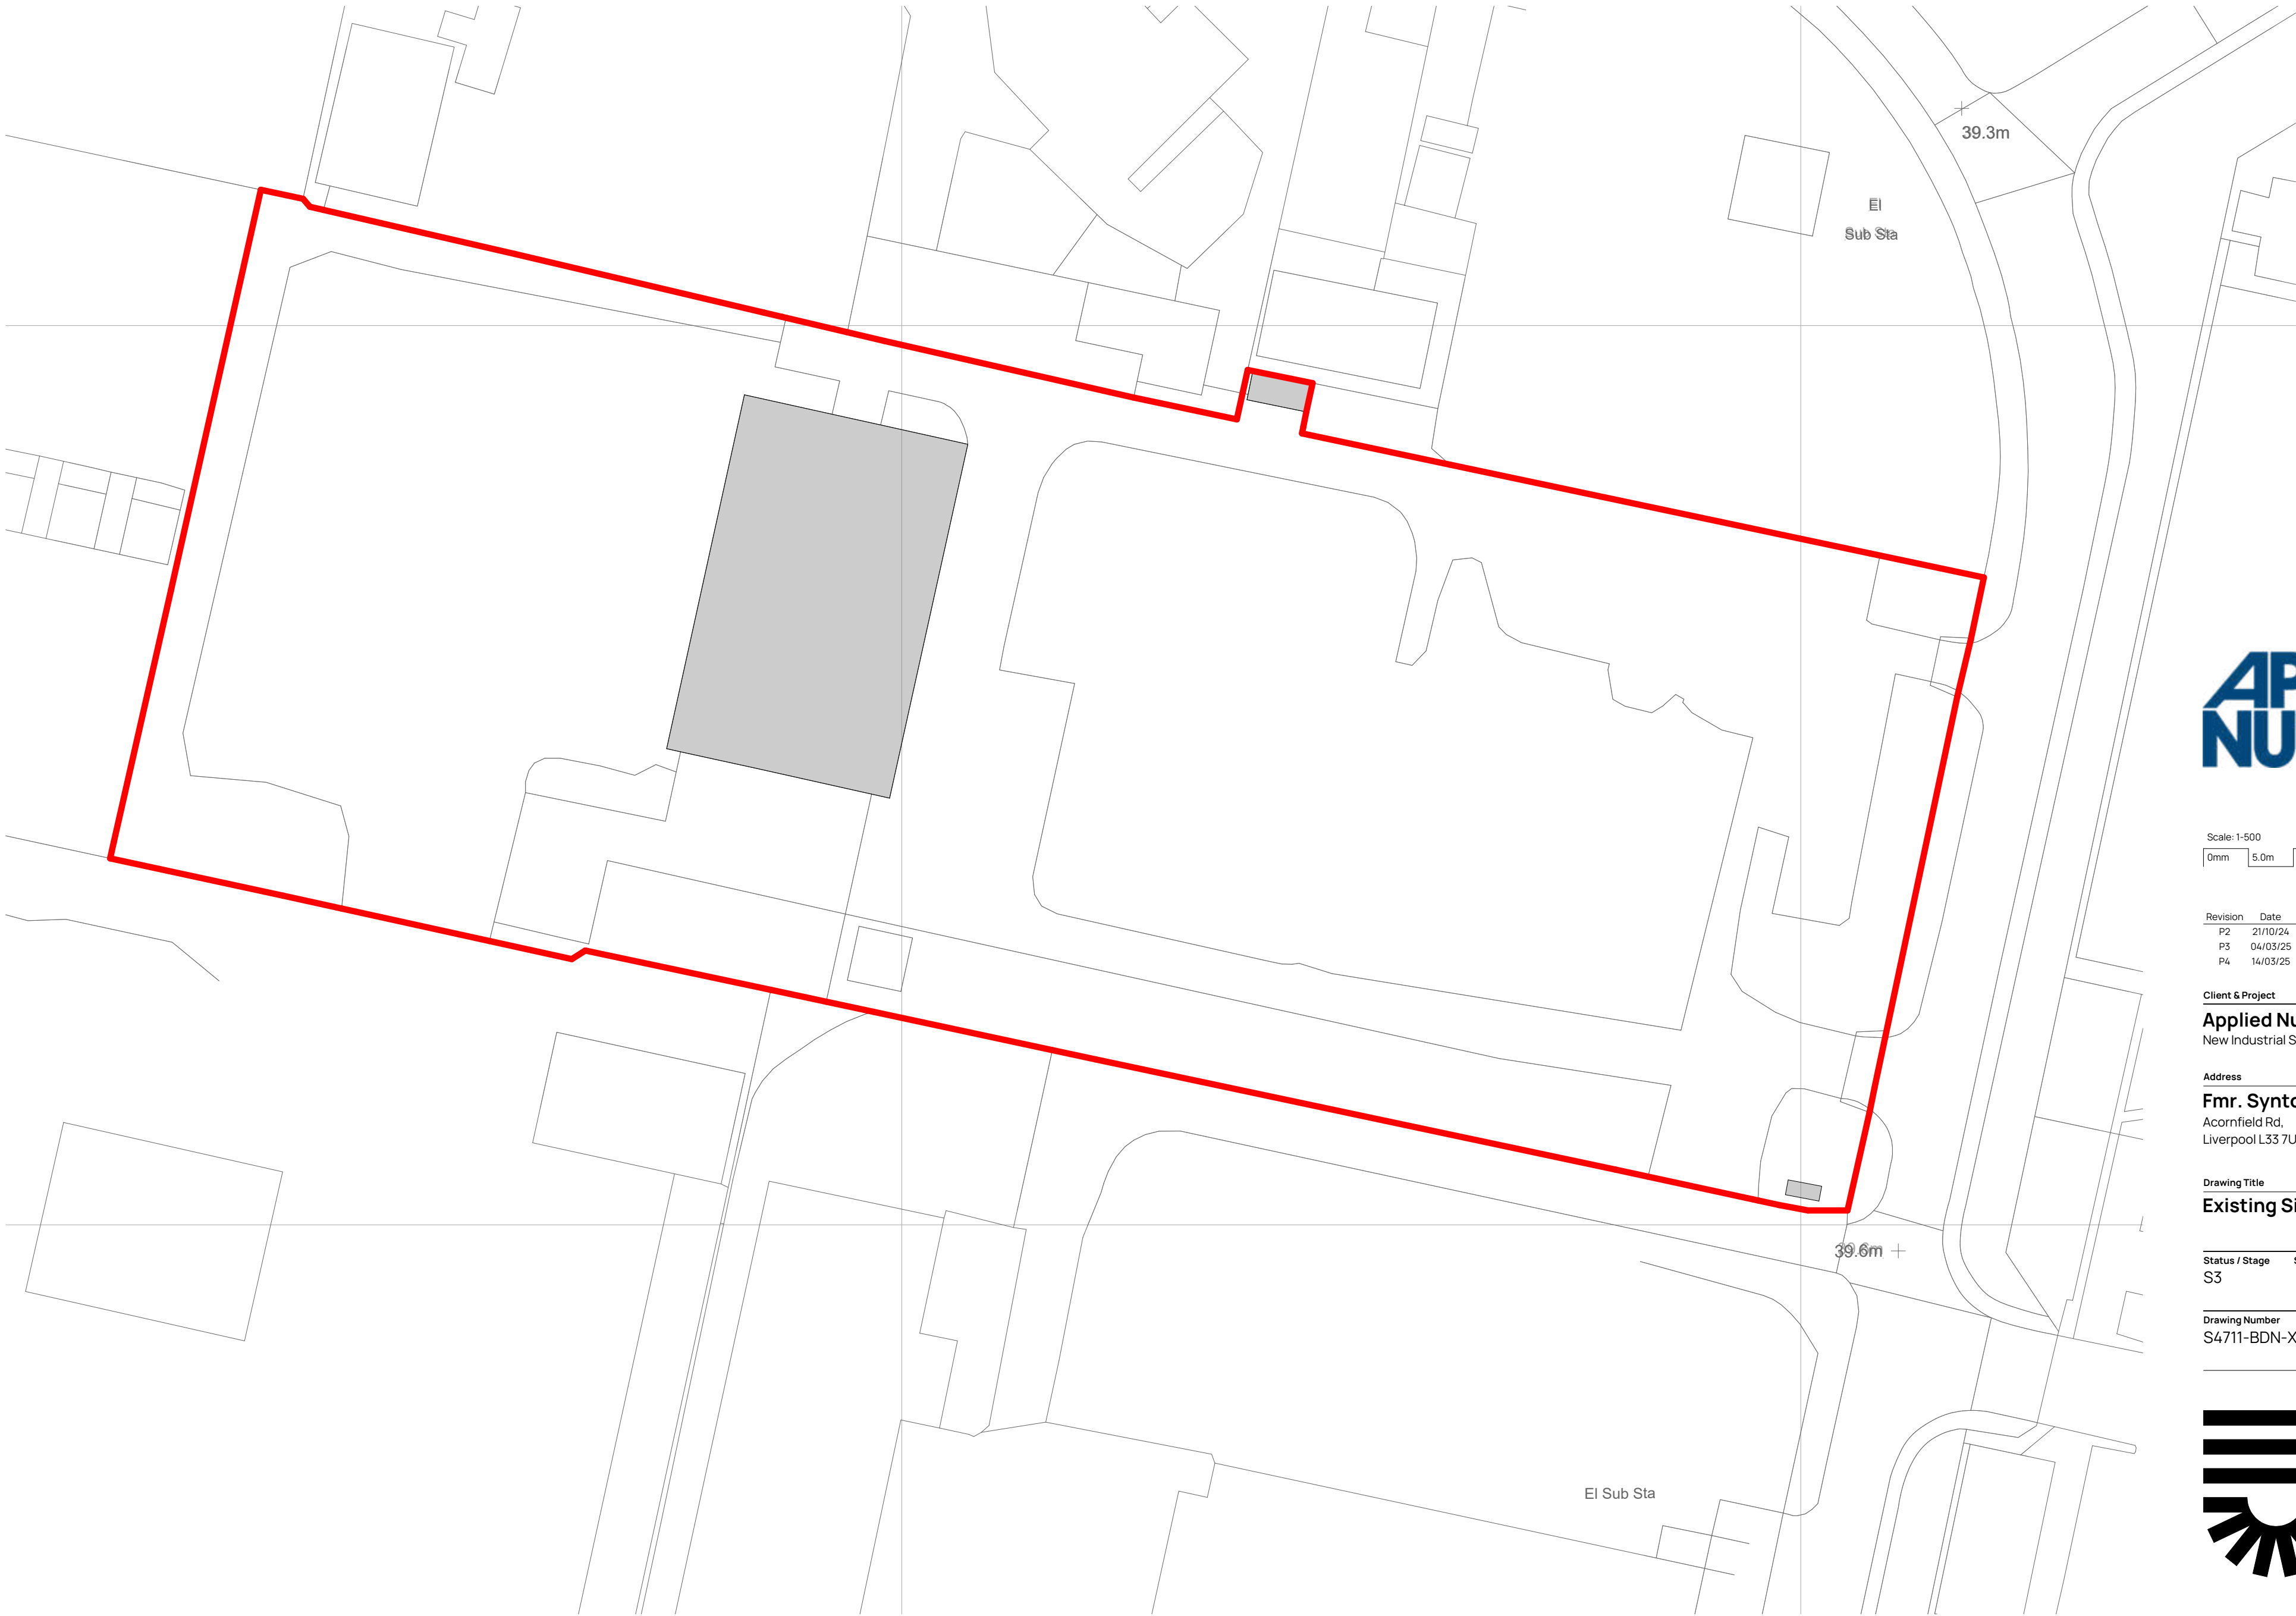

Do not scale from drawings unless by agreement with Architect/Engineer. Work to figured dimensions only. Check all dimensions on site prior to commencing the works. Drawings to be read in conjunction with other relevant consultant information. Where any discrepancy is found to exist it should be reported to the Architect/Engineer immediately.

 

| Revision | Date     | Issued | Description      |
|----------|----------|--------|------------------|
| P2       | 21/10/24 | JW     | Office Revision  |
| P3       | 04/03/25 | JW     | Planning - Draft |
| P4       | 14/03/25 | JW     | Planning         |


**Client & Project**  
**Applied Nutrition**  
New Industrial Storage Unit & Office

**Address**  
**Fmr. Syntor Fine Chemicals Site**  
Acornfield Rd,  
Liverpool L33 7UG

**Drawing Title**  
**Existing Site Plan**

| Status / Stage | Scale @ A2 | Drawn | Checked | Approved |
|----------------|------------|-------|---------|----------|
| S3             | 1 : 500    | JW    |         |          |

| Drawing Number                | Revision |
|-------------------------------|----------|
| S4711-BDN-XX-XX-DR-A-(05)5001 | P4       |

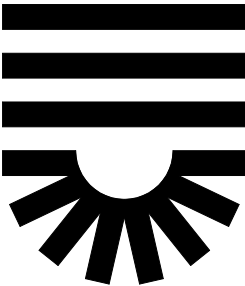

**Established 1983.**  
T: 01915356189 E: hello@bdnlt.com  
W: www.bdnlt.com  
**North East (Head Office)**  
The Old School, Simpson Street,  
Sunderland, SR4 6DR  
**North West**  
Room 110, Ulverston Business Centre,  
Ulverston, LA12 7LQ

**BuildingDesignNorthern**