

 


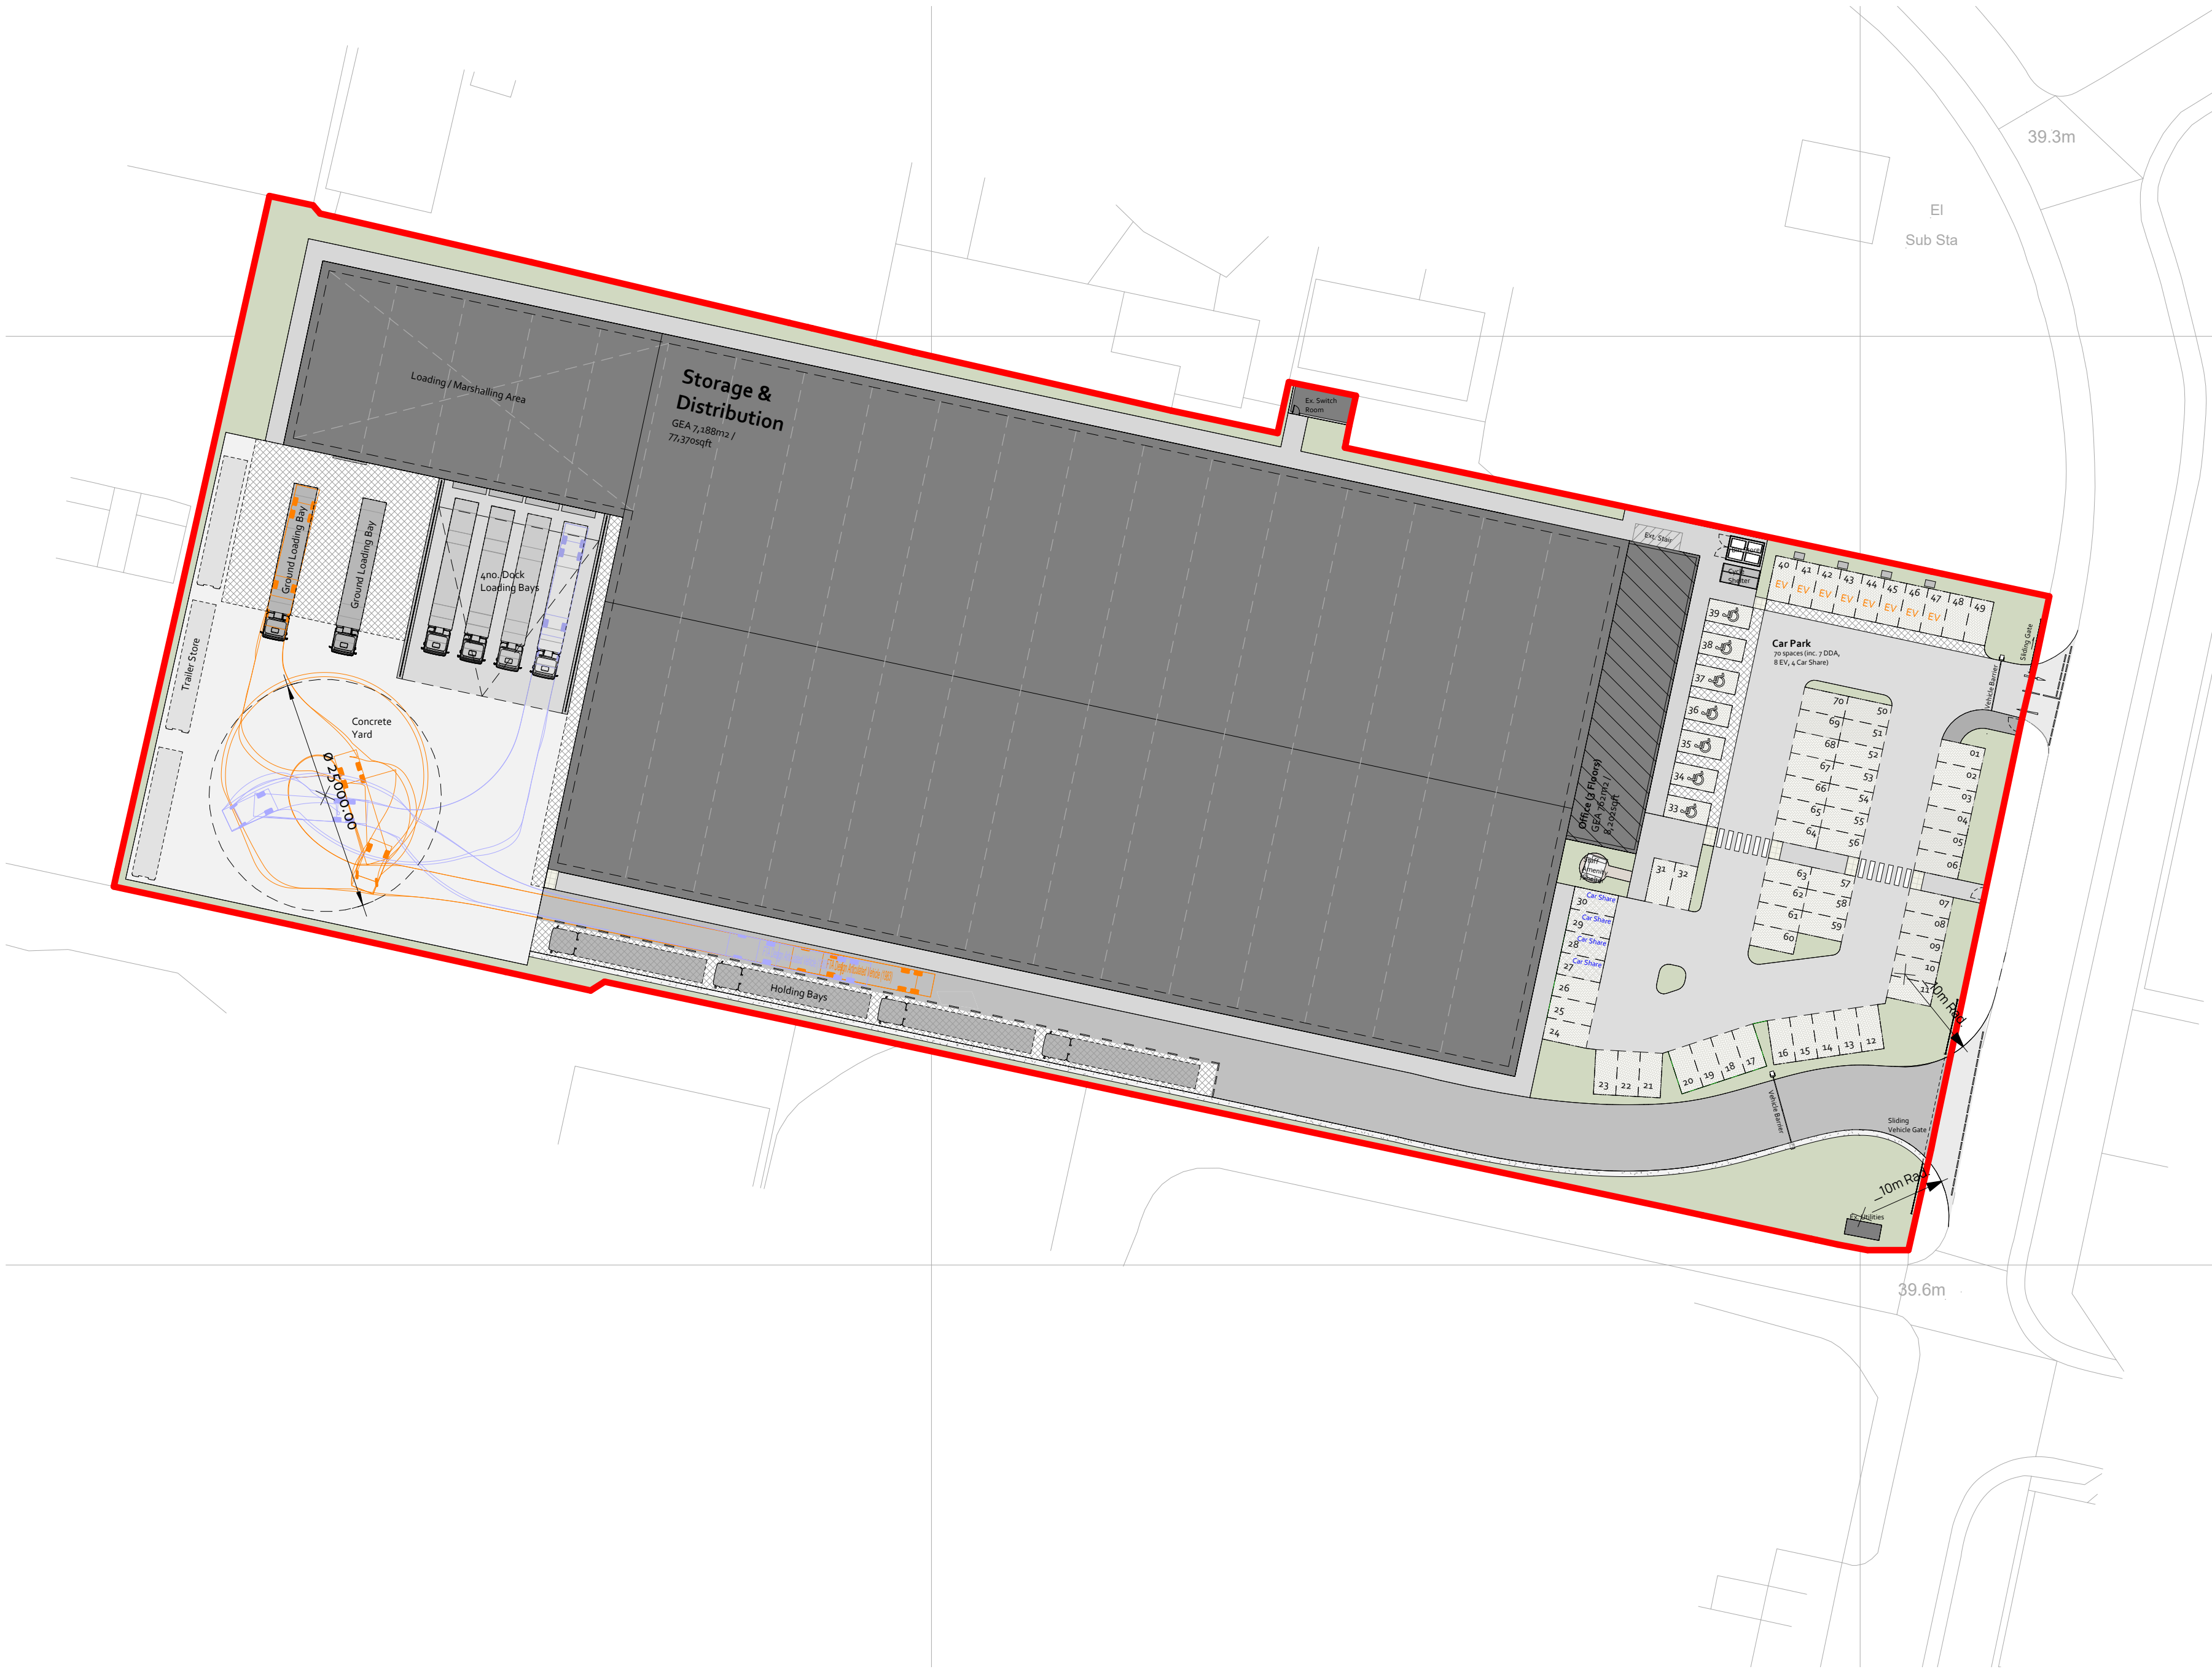

Do not scale from drawings unless by agreement with Architect/Engineer. Work to figured dimensions only. Check all dimensions on site prior to commencing the works. Drawings to be read in conjunction with other relevant consultant information. Where any discrepancy is found to exist it should be reported to the Architect/Engineer immediately.

 

Revision	Date	Issued	Description
P2	21/10/24	JW	Office Revision
P3	04/03/25	JW	Planning - Draft
P4	14/03/25	JW	Planning


Client & Project
Applied Nutrition
New Industrial Storage Unit & Office

Address
Fmr. Syntor Fine Chemicals Site
Acornfield Rd,
Liverpool L33 7UG

Drawing Title
Proposed Site Plan

Status / Stage	Scale @ A2	Drawn	Checked	Approved
S3	1 : 500	JW		

Drawing Number	Revision
S4711-BDN-XX-XX-DR-A-(05)5002	P4

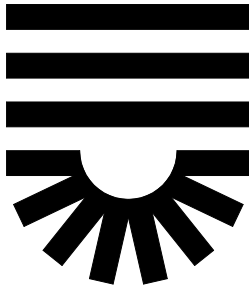

Established 1983.
T: 01915356189 E: hello@bdnld.com
W: www.bdnld.com
North East (Head Office)
The Old School, Simpson Street,
Sunderland, SR4 6DR
North West
Room 110, Ulverston Business Centre,
Ulverston, LA12 7LQ

BuildingDesignNorthern