




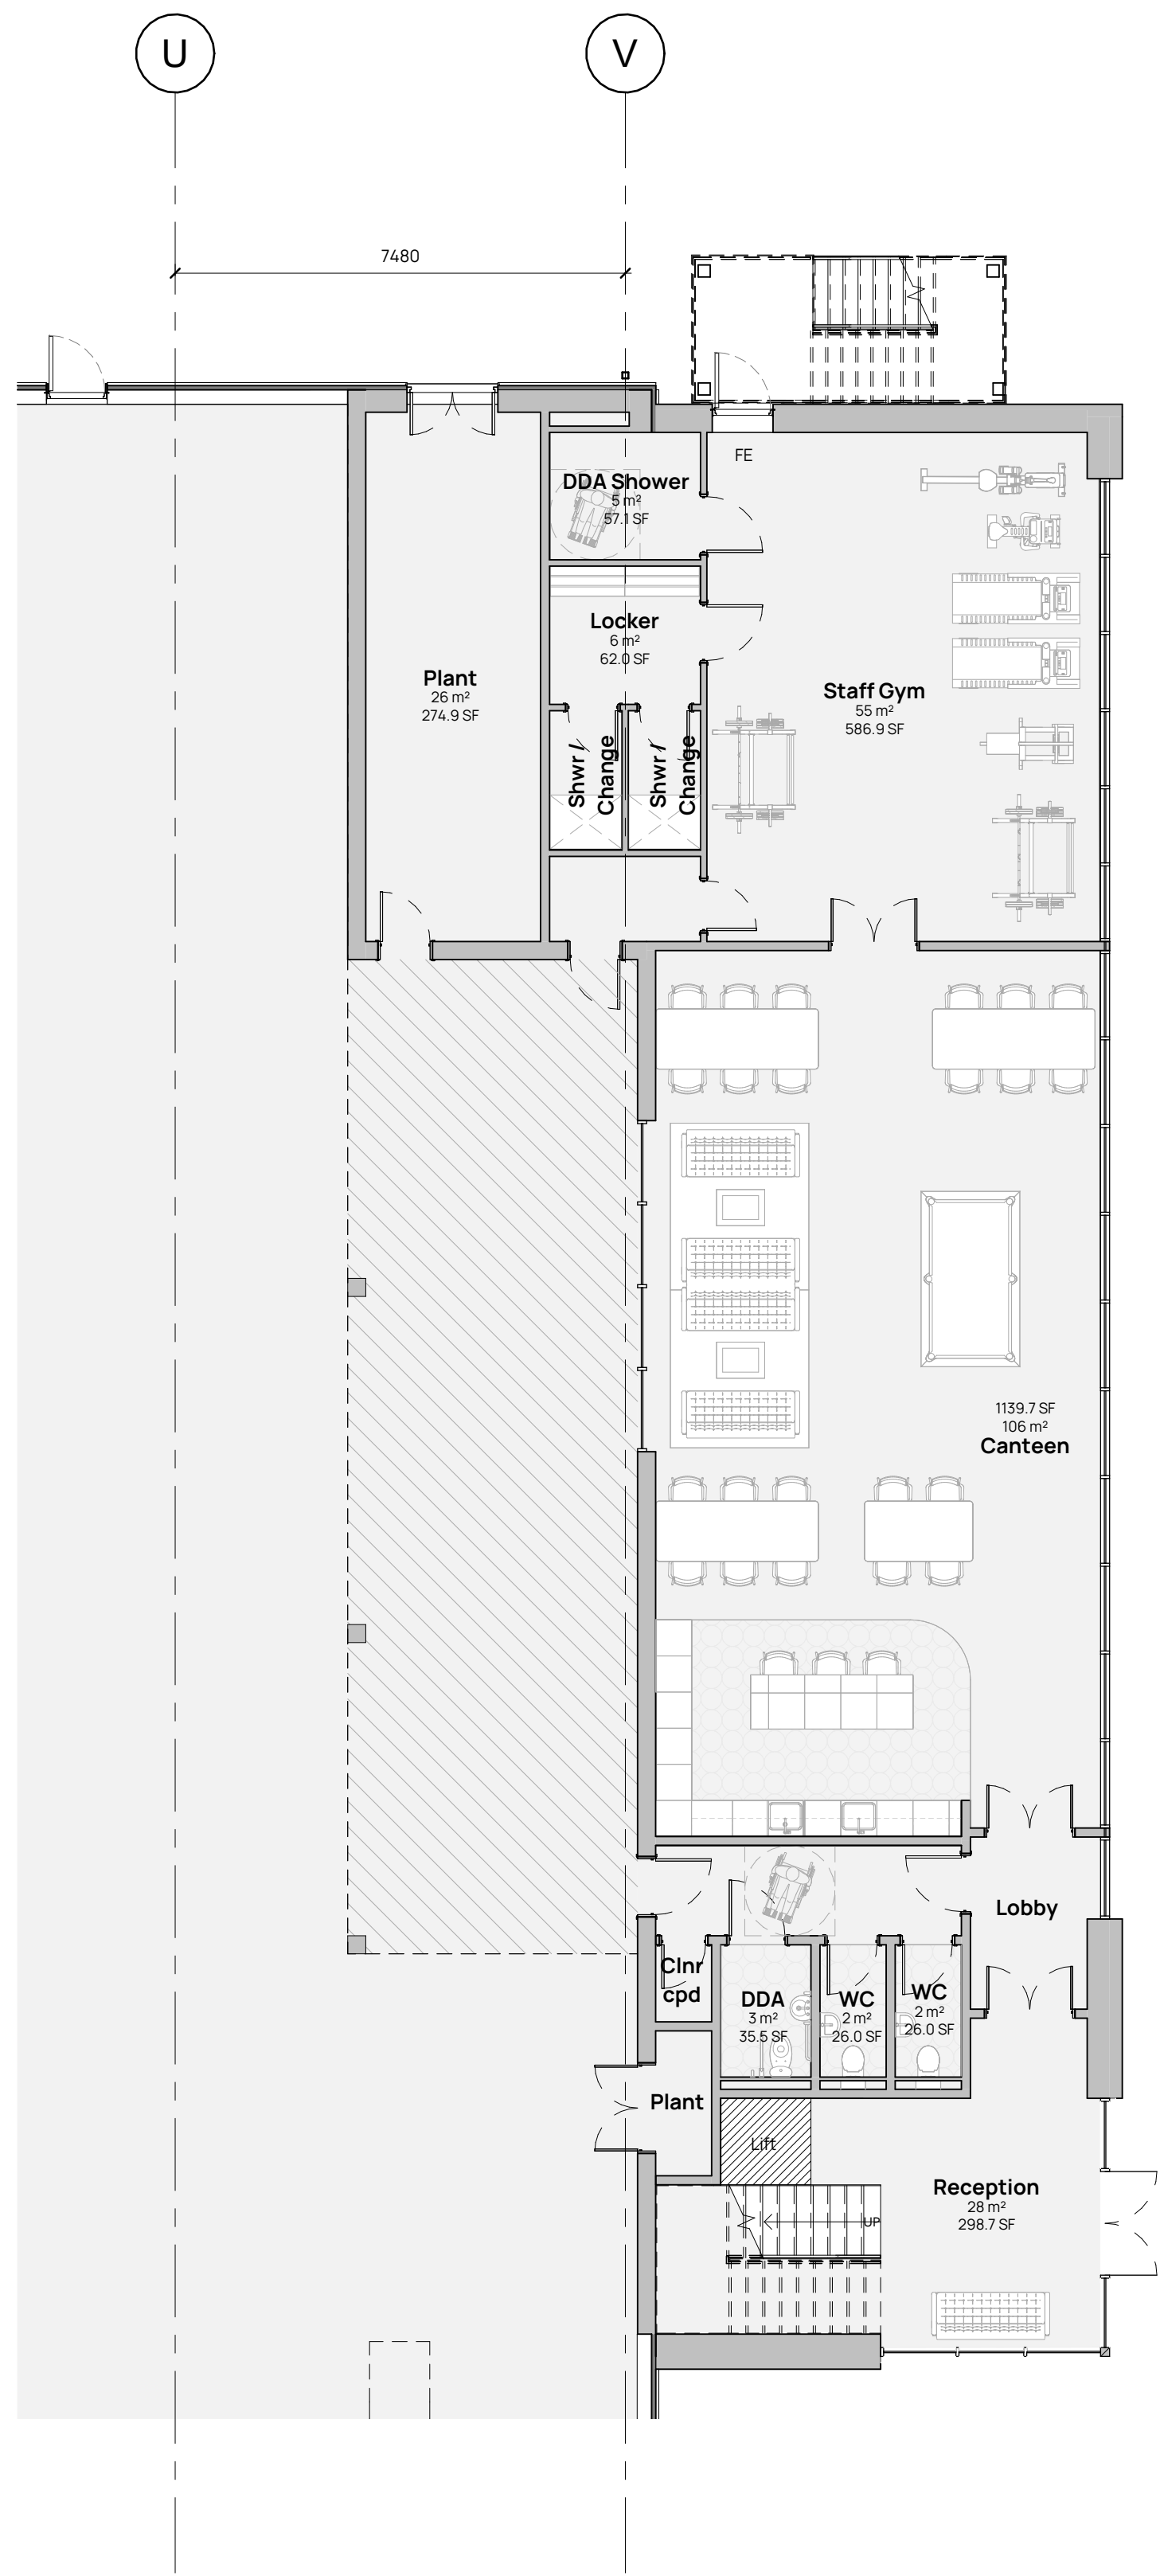


Ground Floor Plan
1 : 100

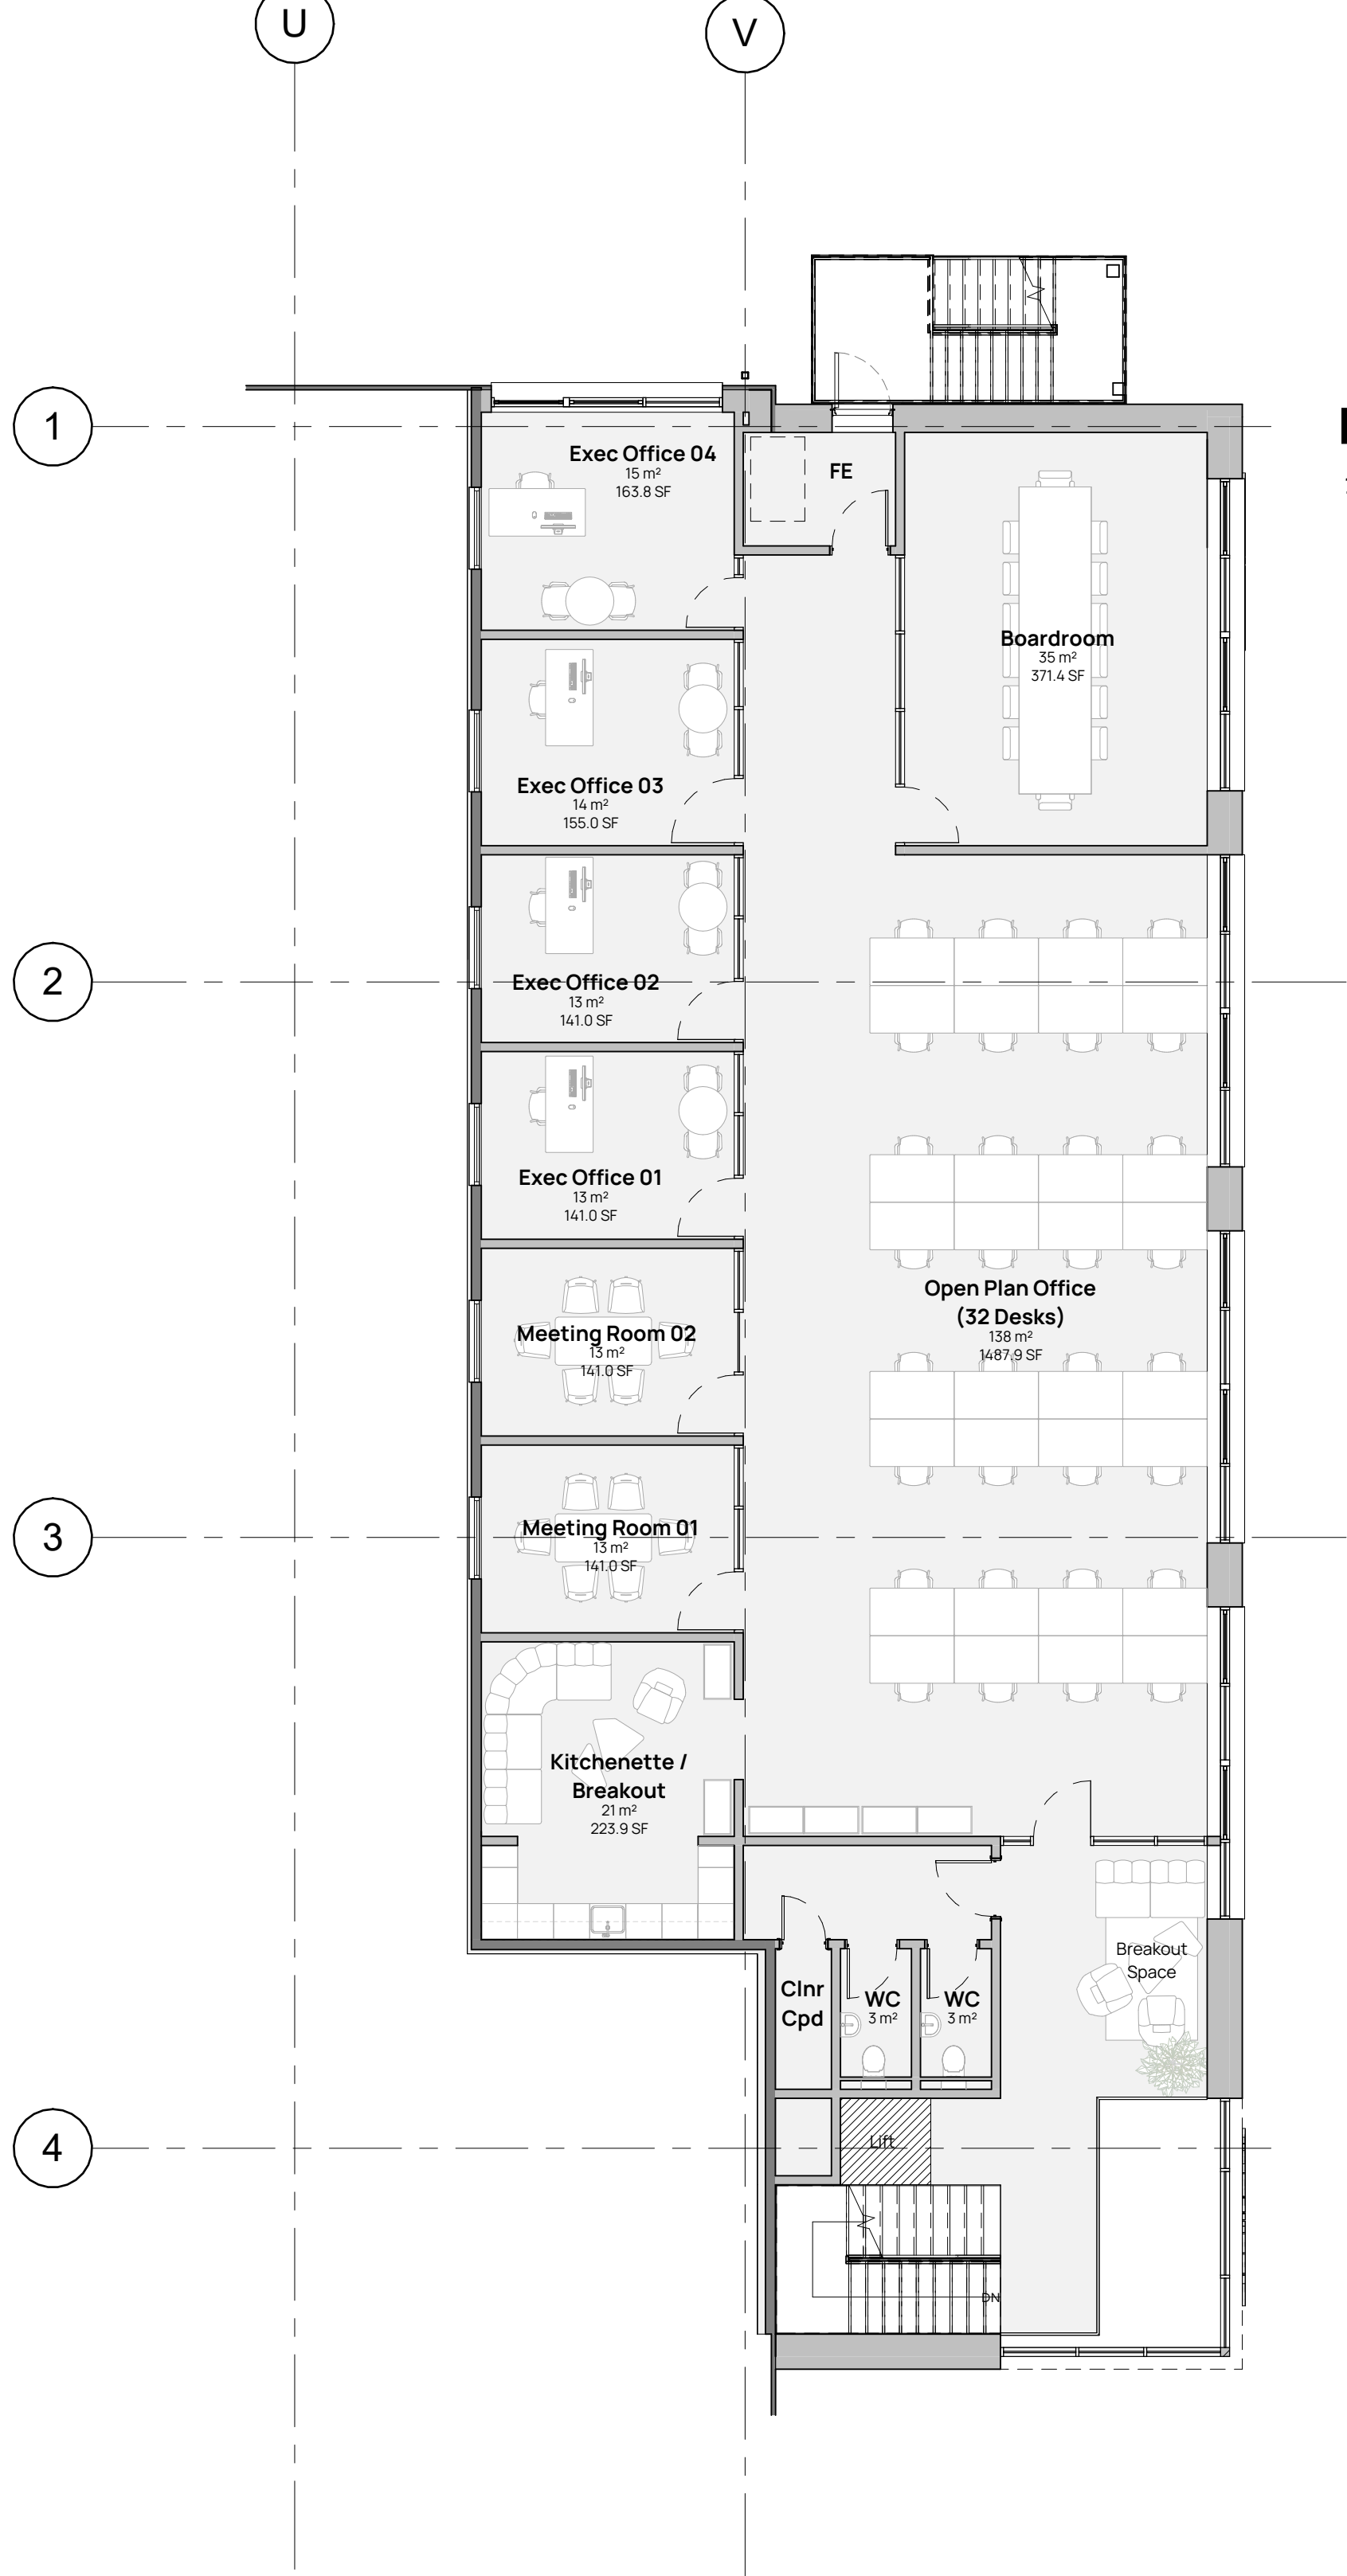


First Floor Plan
1 : 100

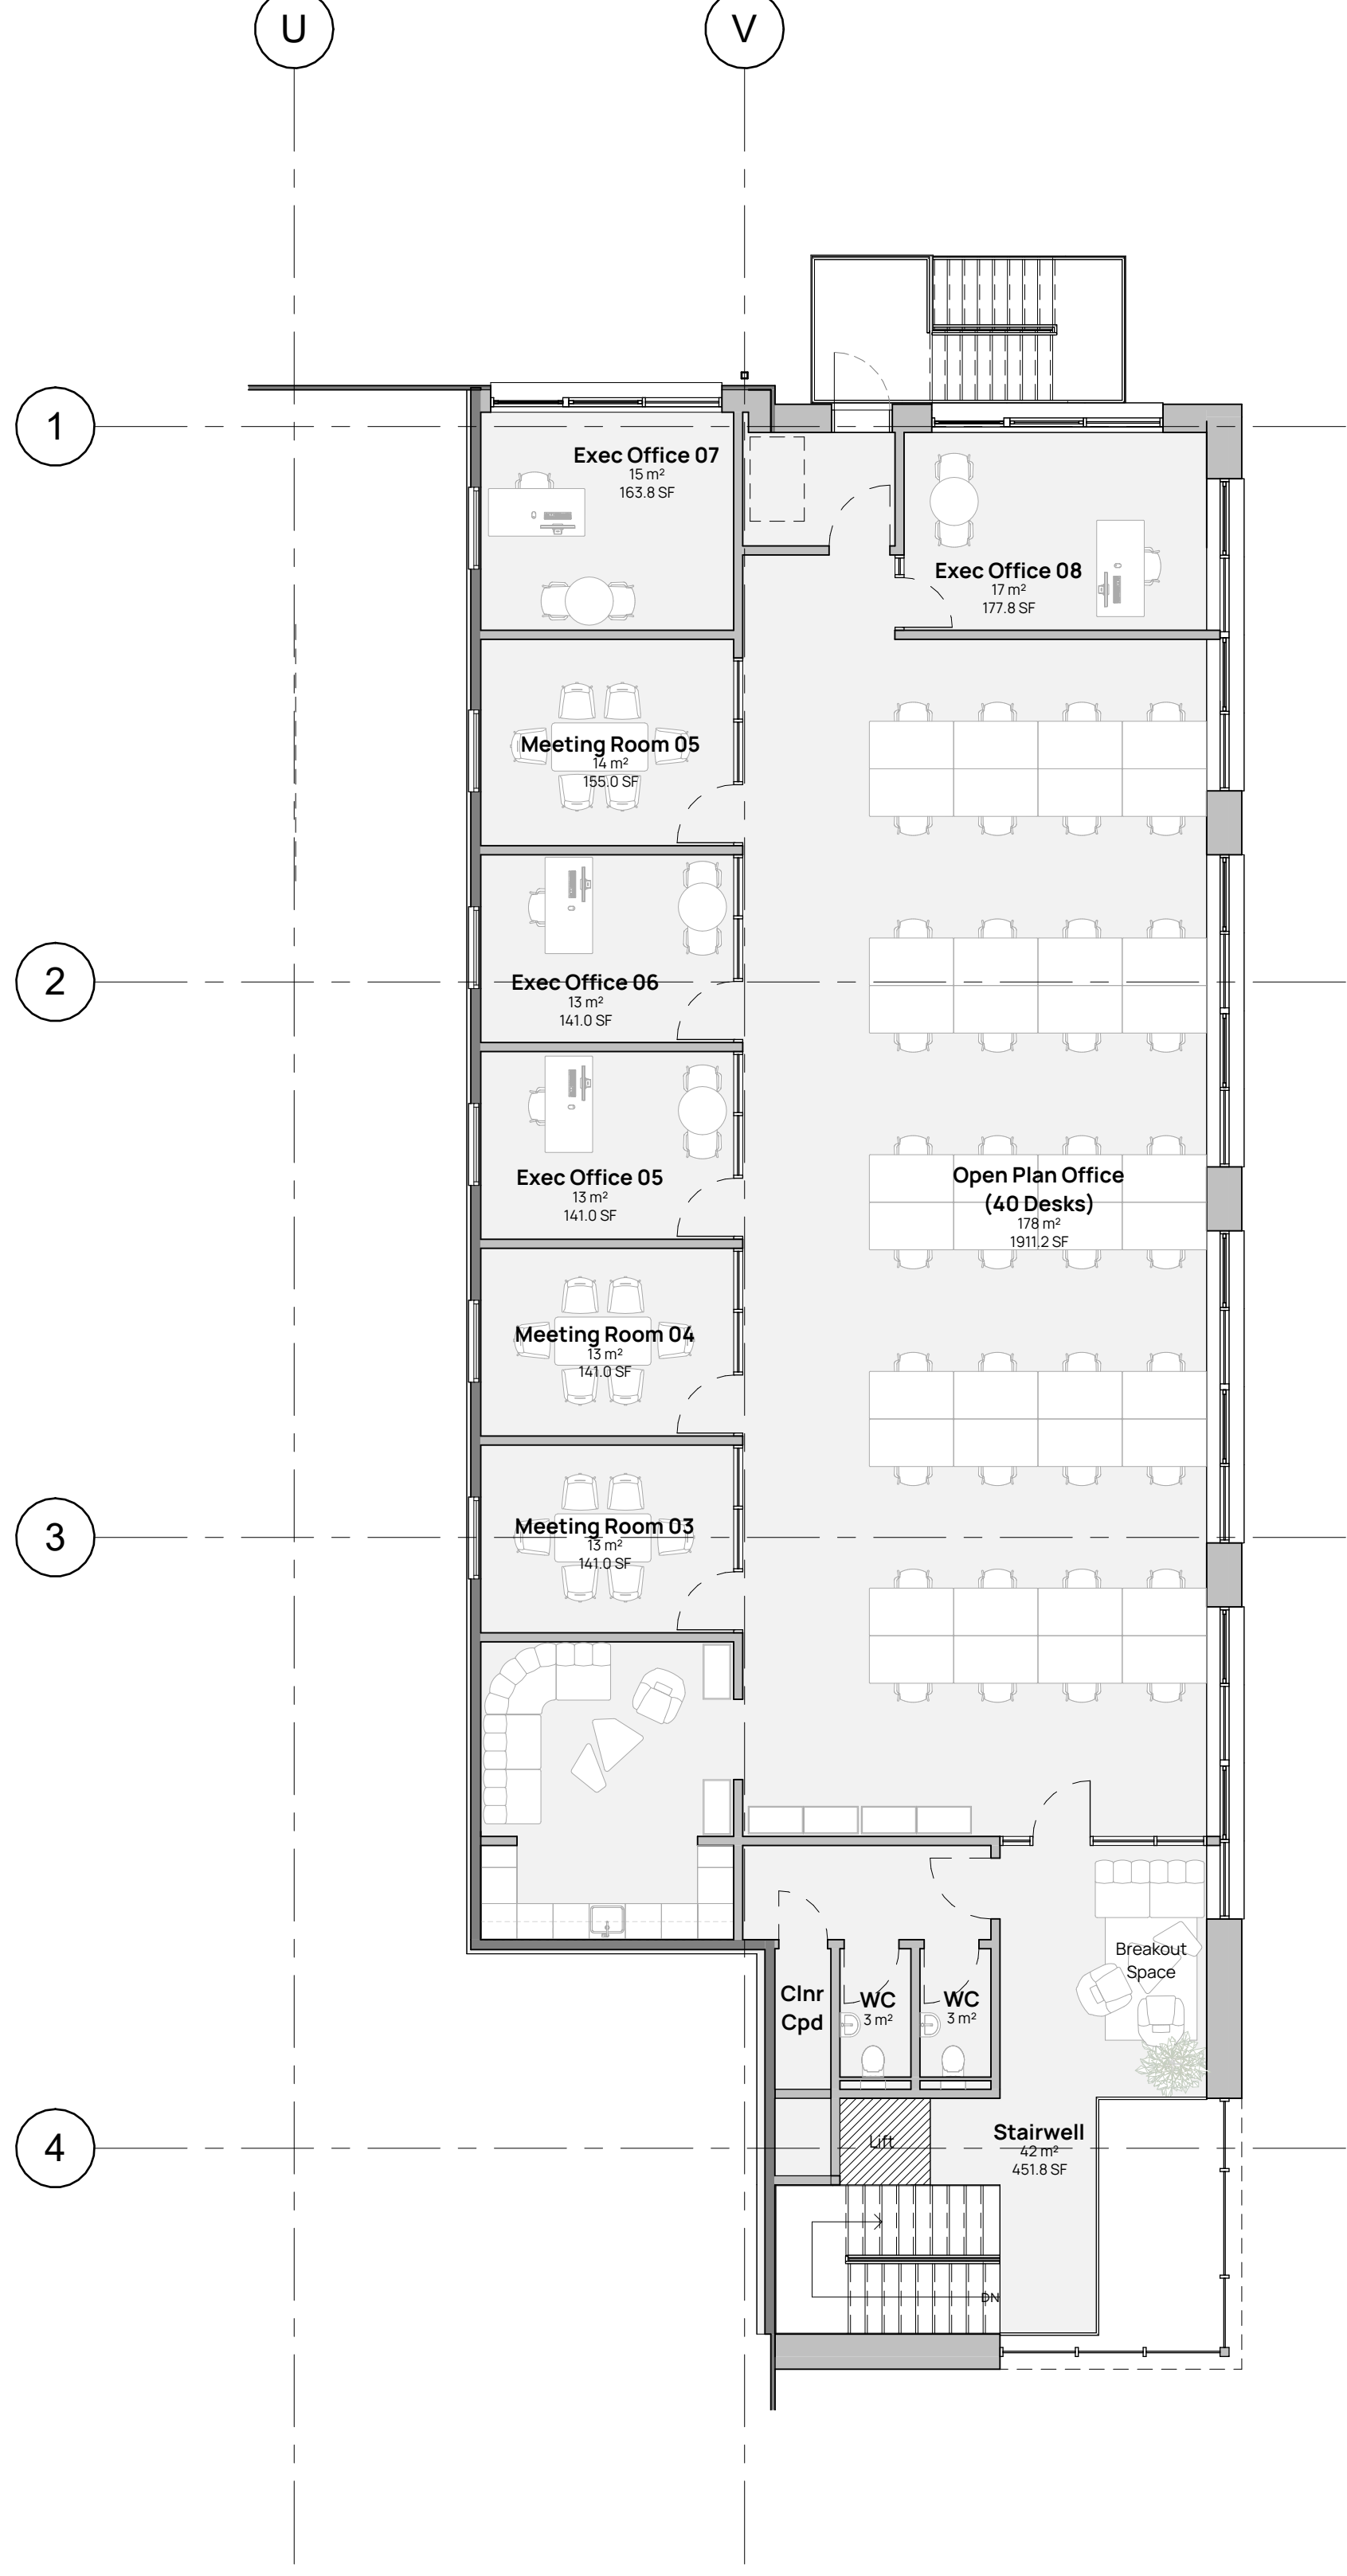

Second Floor Plan
1 : 100

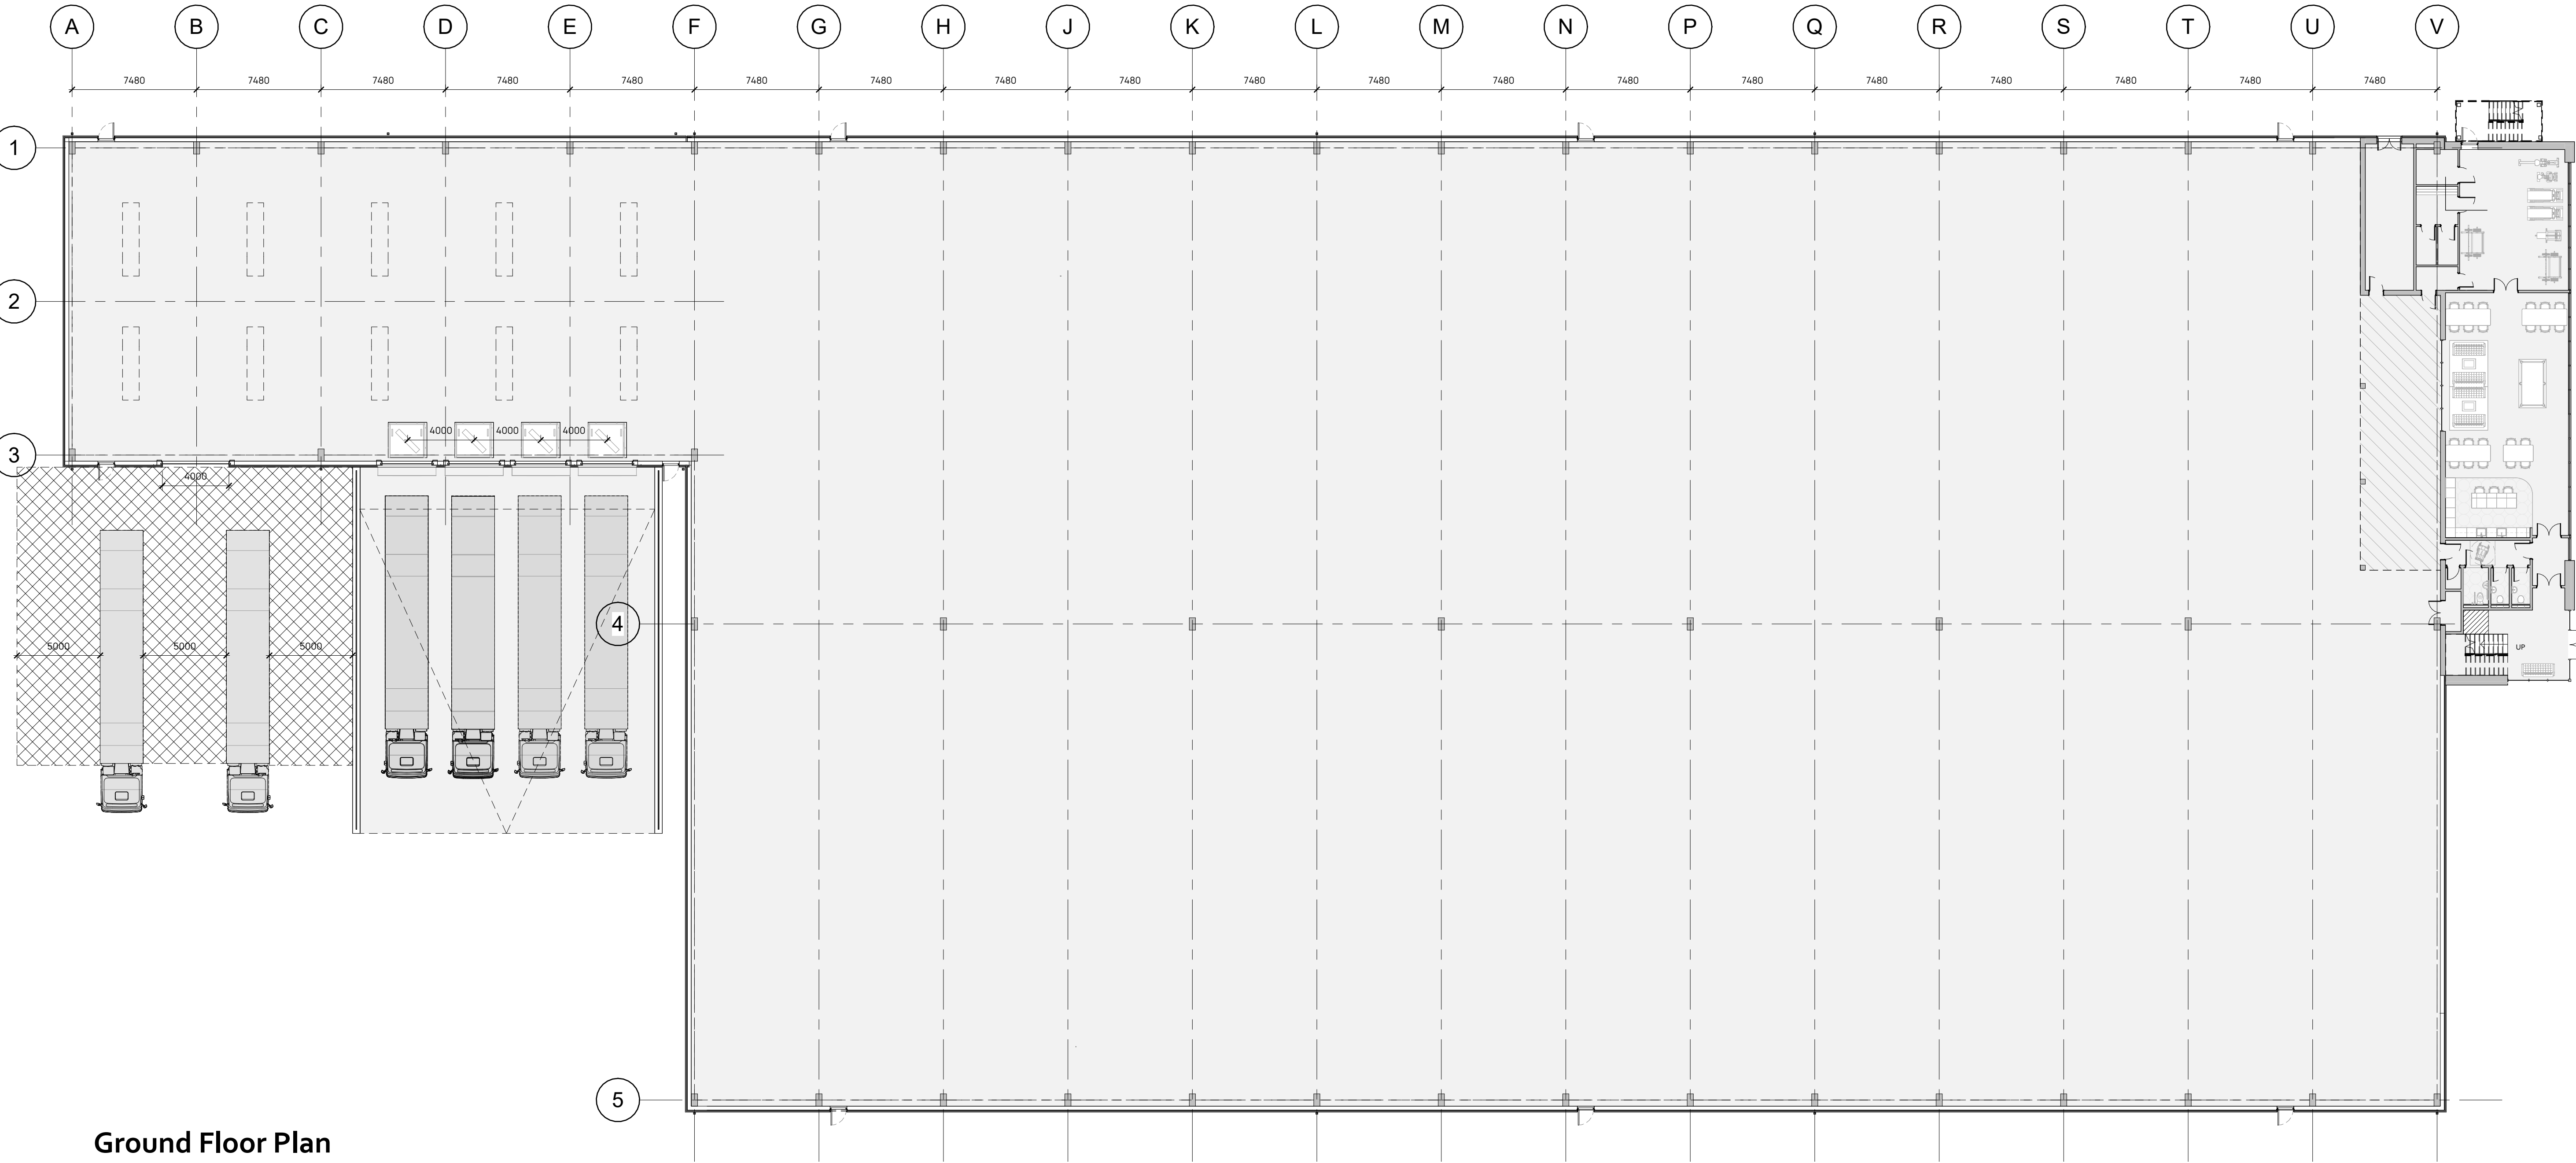

Ground Floor Plan
1 : 200

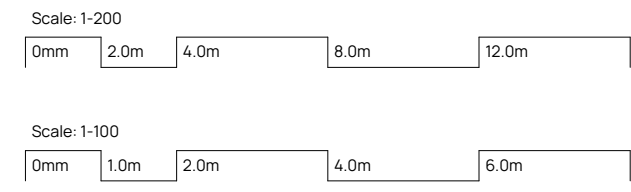

Revision	Date	Issued	Description
002	10/03/25	JW	Reckling Test
003	10/03/25	JW	Reckling Test (Shunt)
004	10/03/25	JW	Planning

Client & Project
Applied Nutrition
New Industrial Storage Unit & Office

Address
Fmr. Syntor Fine Chemicals Site
Acomfield Rd.
Liverpool L33 7UG


Drawing Title
Proposed Floor Plans

Status / Stage	Scale @ A0	Drawn	Checked	Approved
S0	As indicated	JW		


Drawing Number	Revision
S4711-BDN-XX-XX-DR-A-(05)5003	P04




East Elevation
1 : 200

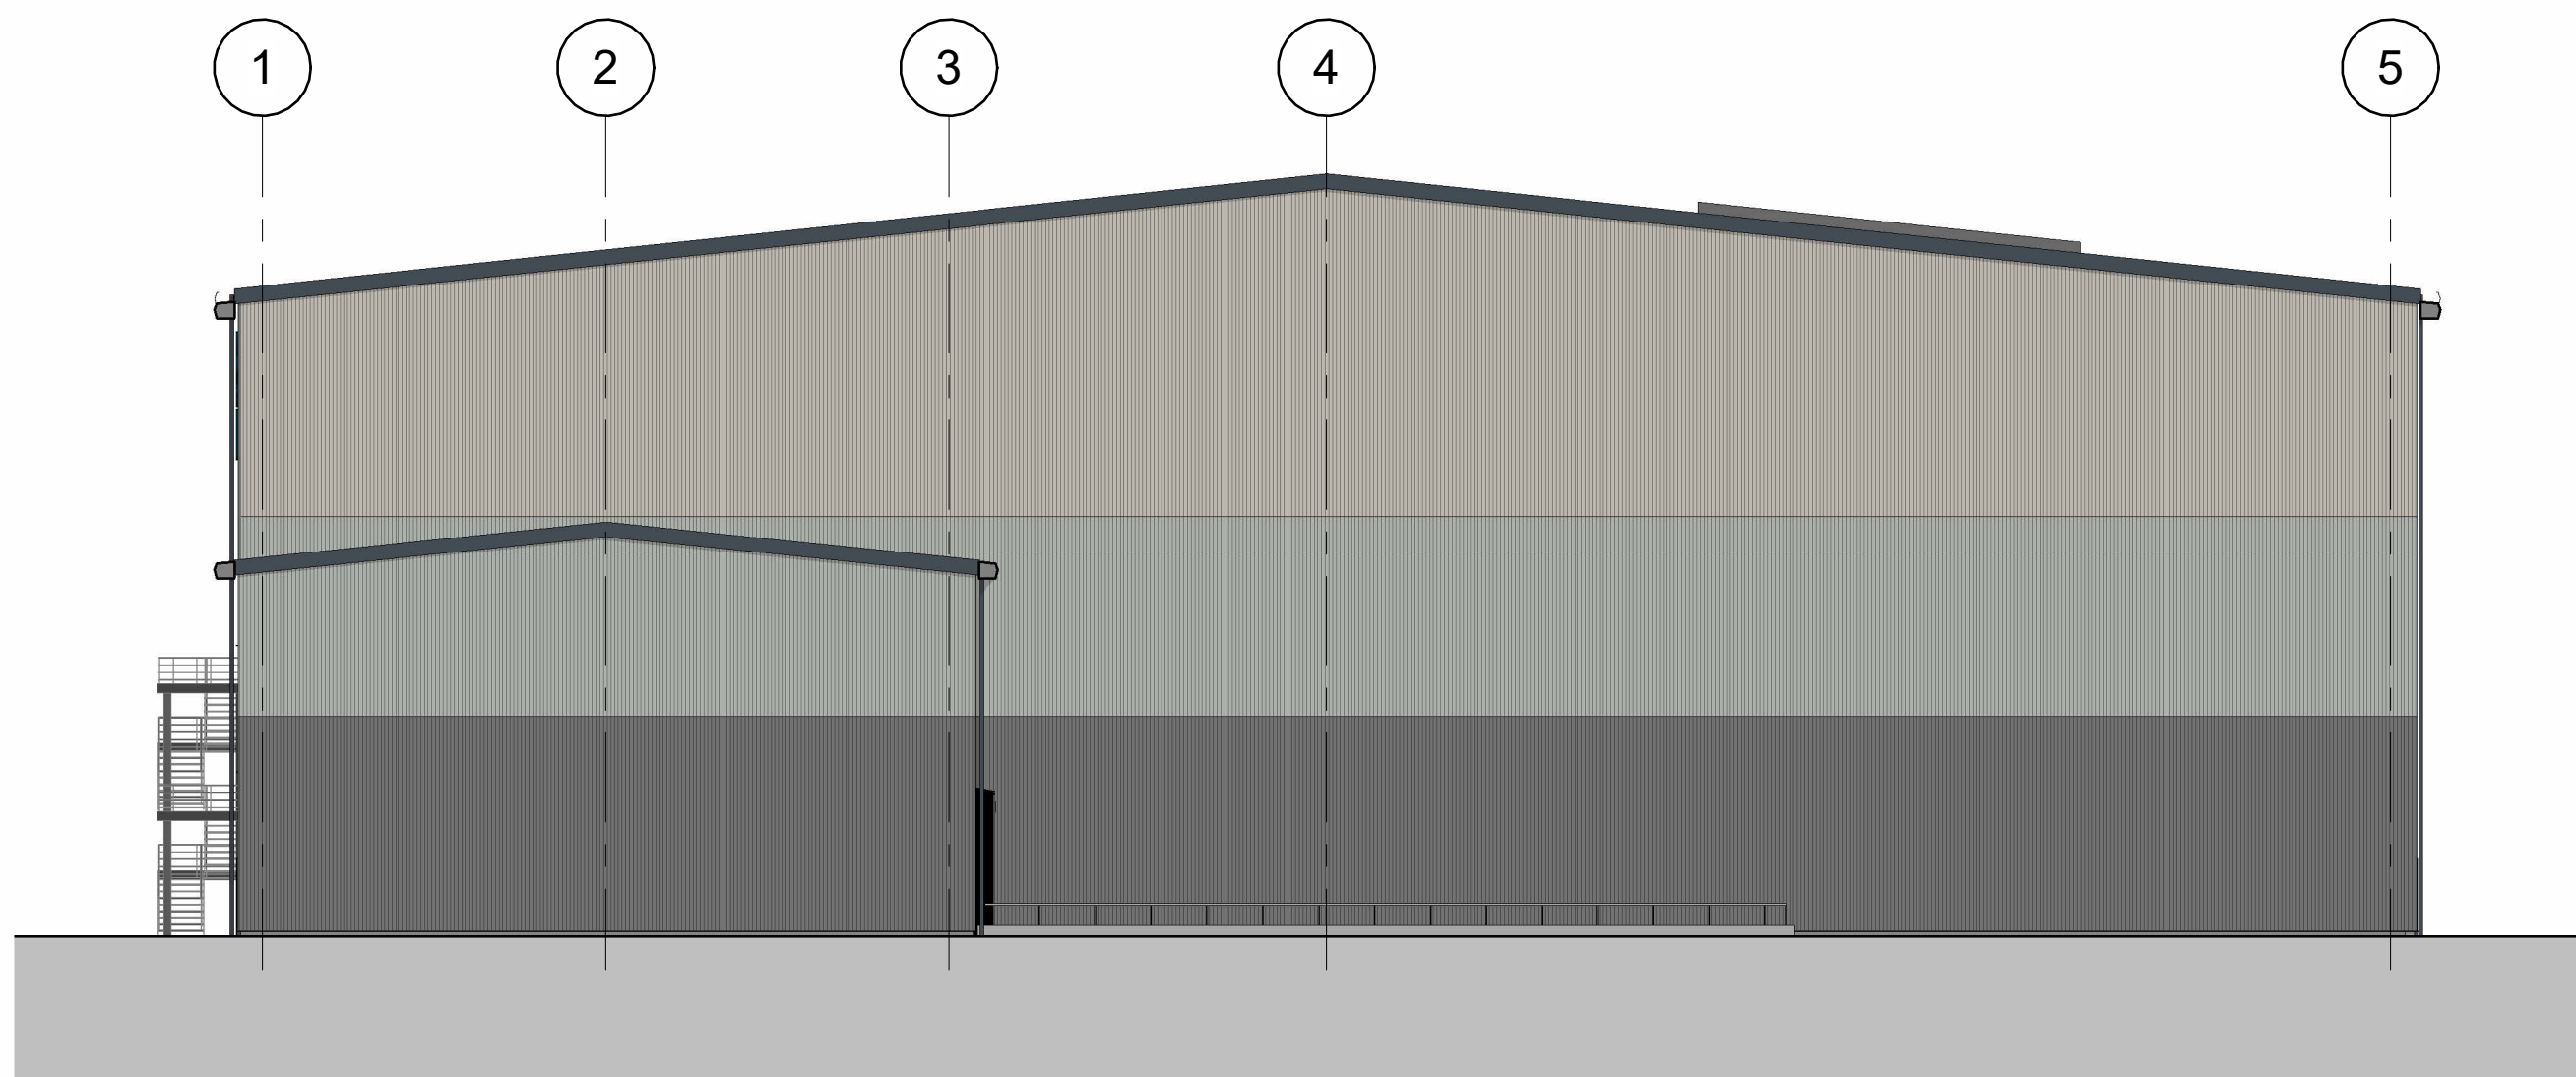

West Elevation
1 : 200

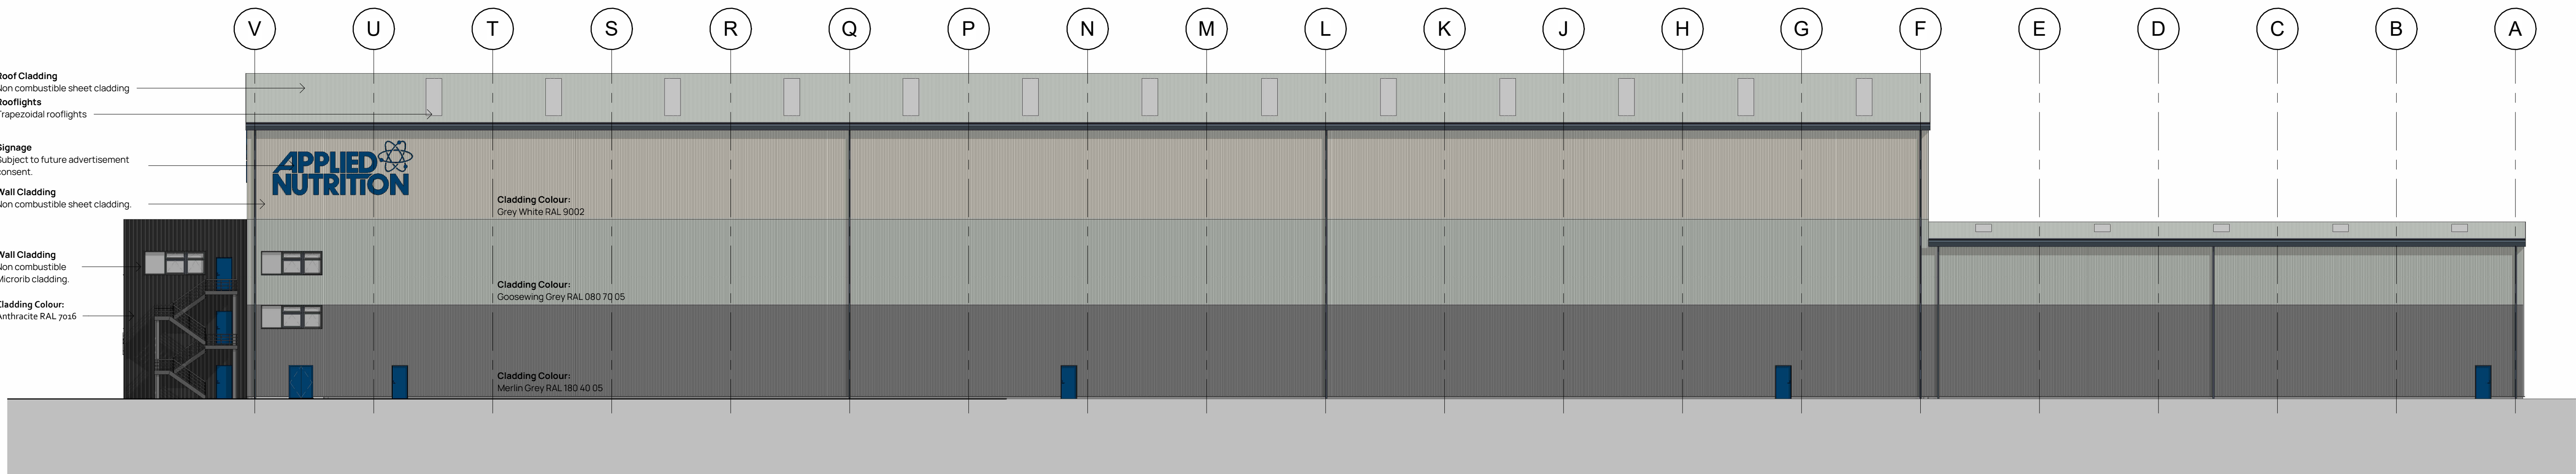

North Elevation
1 : 200

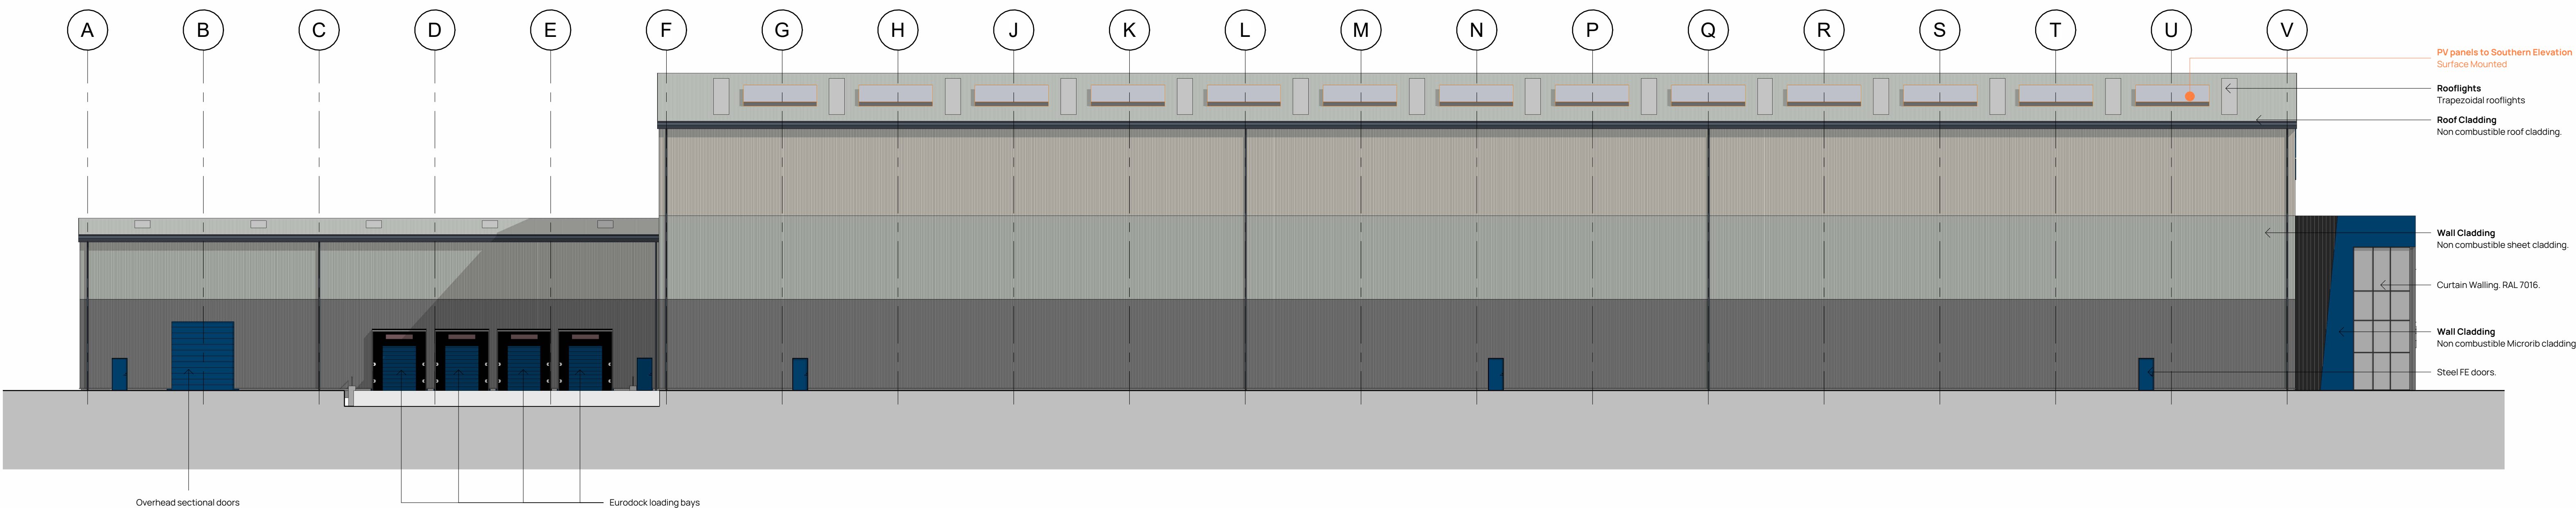

South Elevation
1 : 200



Scale 1 : 200
0m 2.0m 4.0m 8.0m 12.0m

Revision	Date	Issued	Description
002	10/03/25	JW	Working Issue
003	10/03/25	JW	Working Issue (Shunt)
004	10/03/25	JW	Planning

Client & Project
Applied Nutrition
New Industrial Storage Unit & Office

Address
Fmr. Syntor Fine Chemicals Site
Accomfield Rd,
Liverpool L33 7UG

Drawing Title
Proposed Elevations

Status / Stage	Scale @ A0	Drawn	Checked	Approved
S0	1 : 200	JW		

Drawing Number	Revision
S4711-BDN-XX-XX-DR-A-(05)5004	P04