



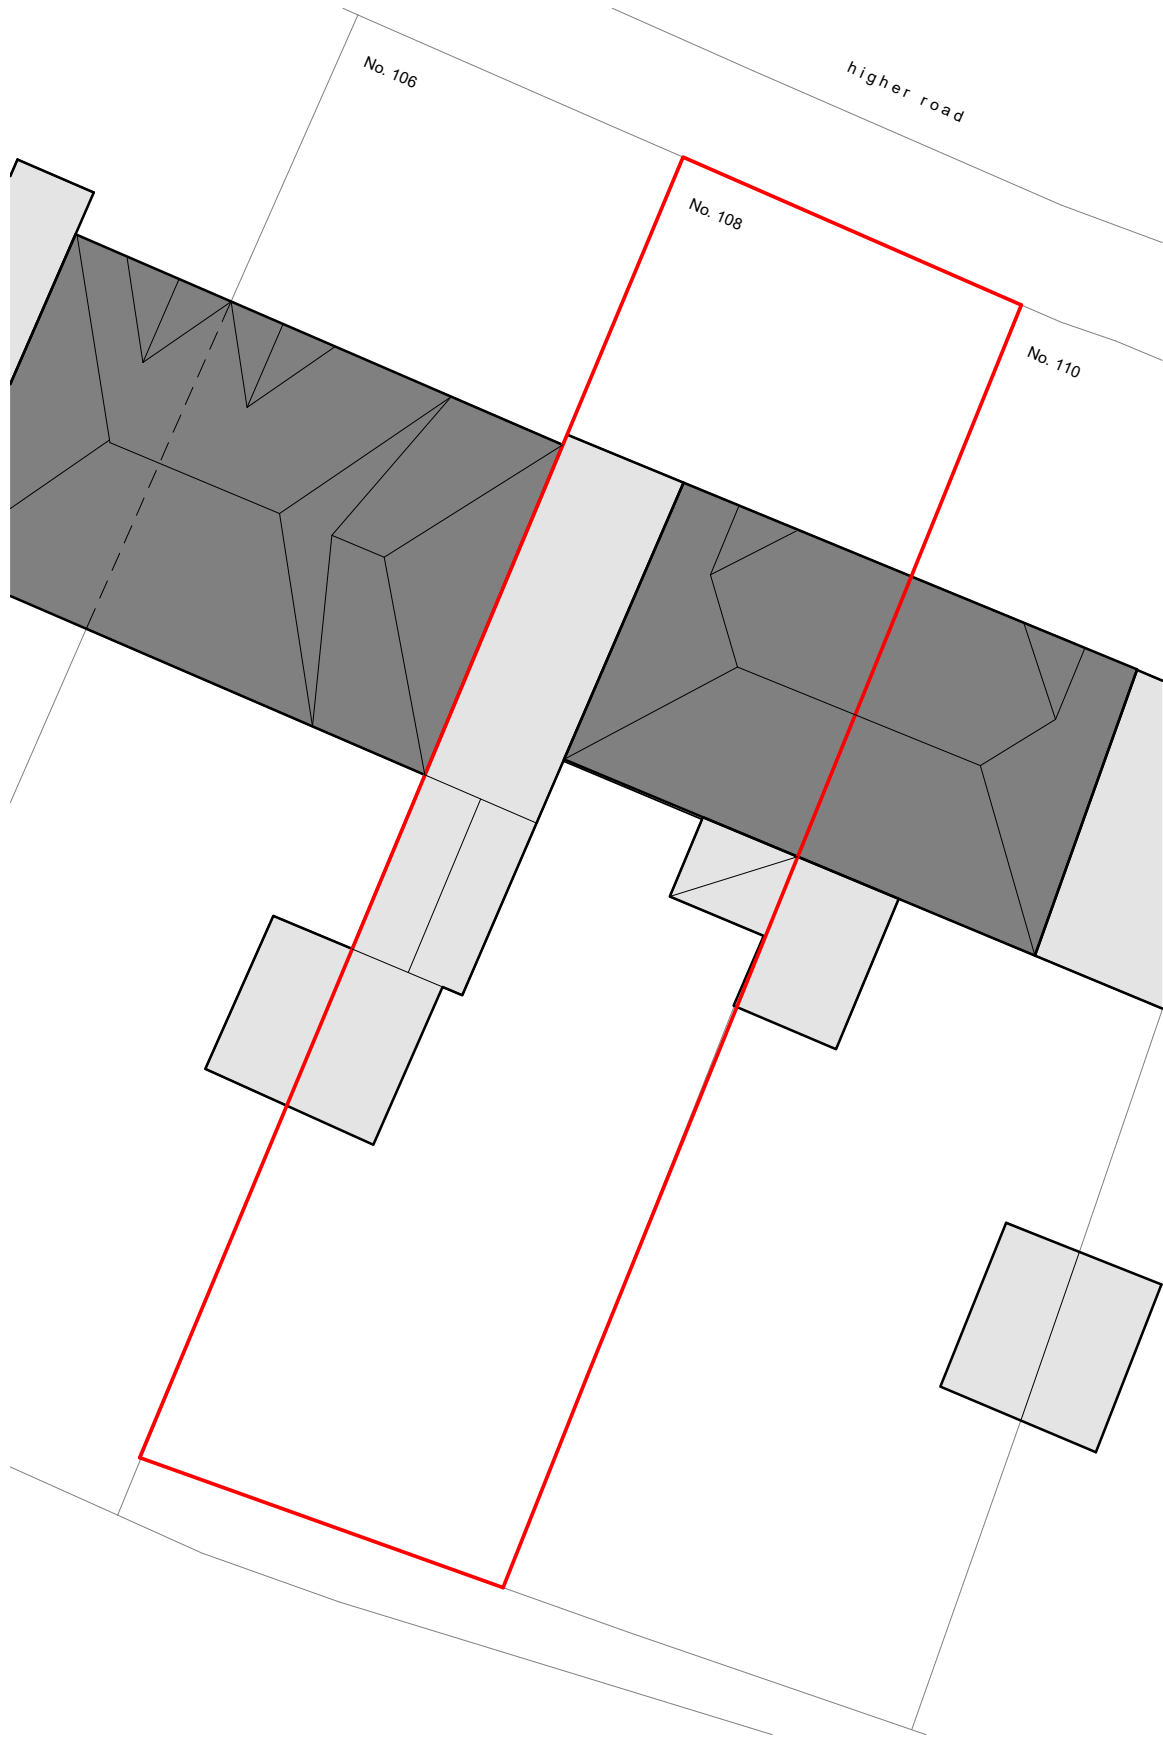

Existing Site Plan

1 : 200

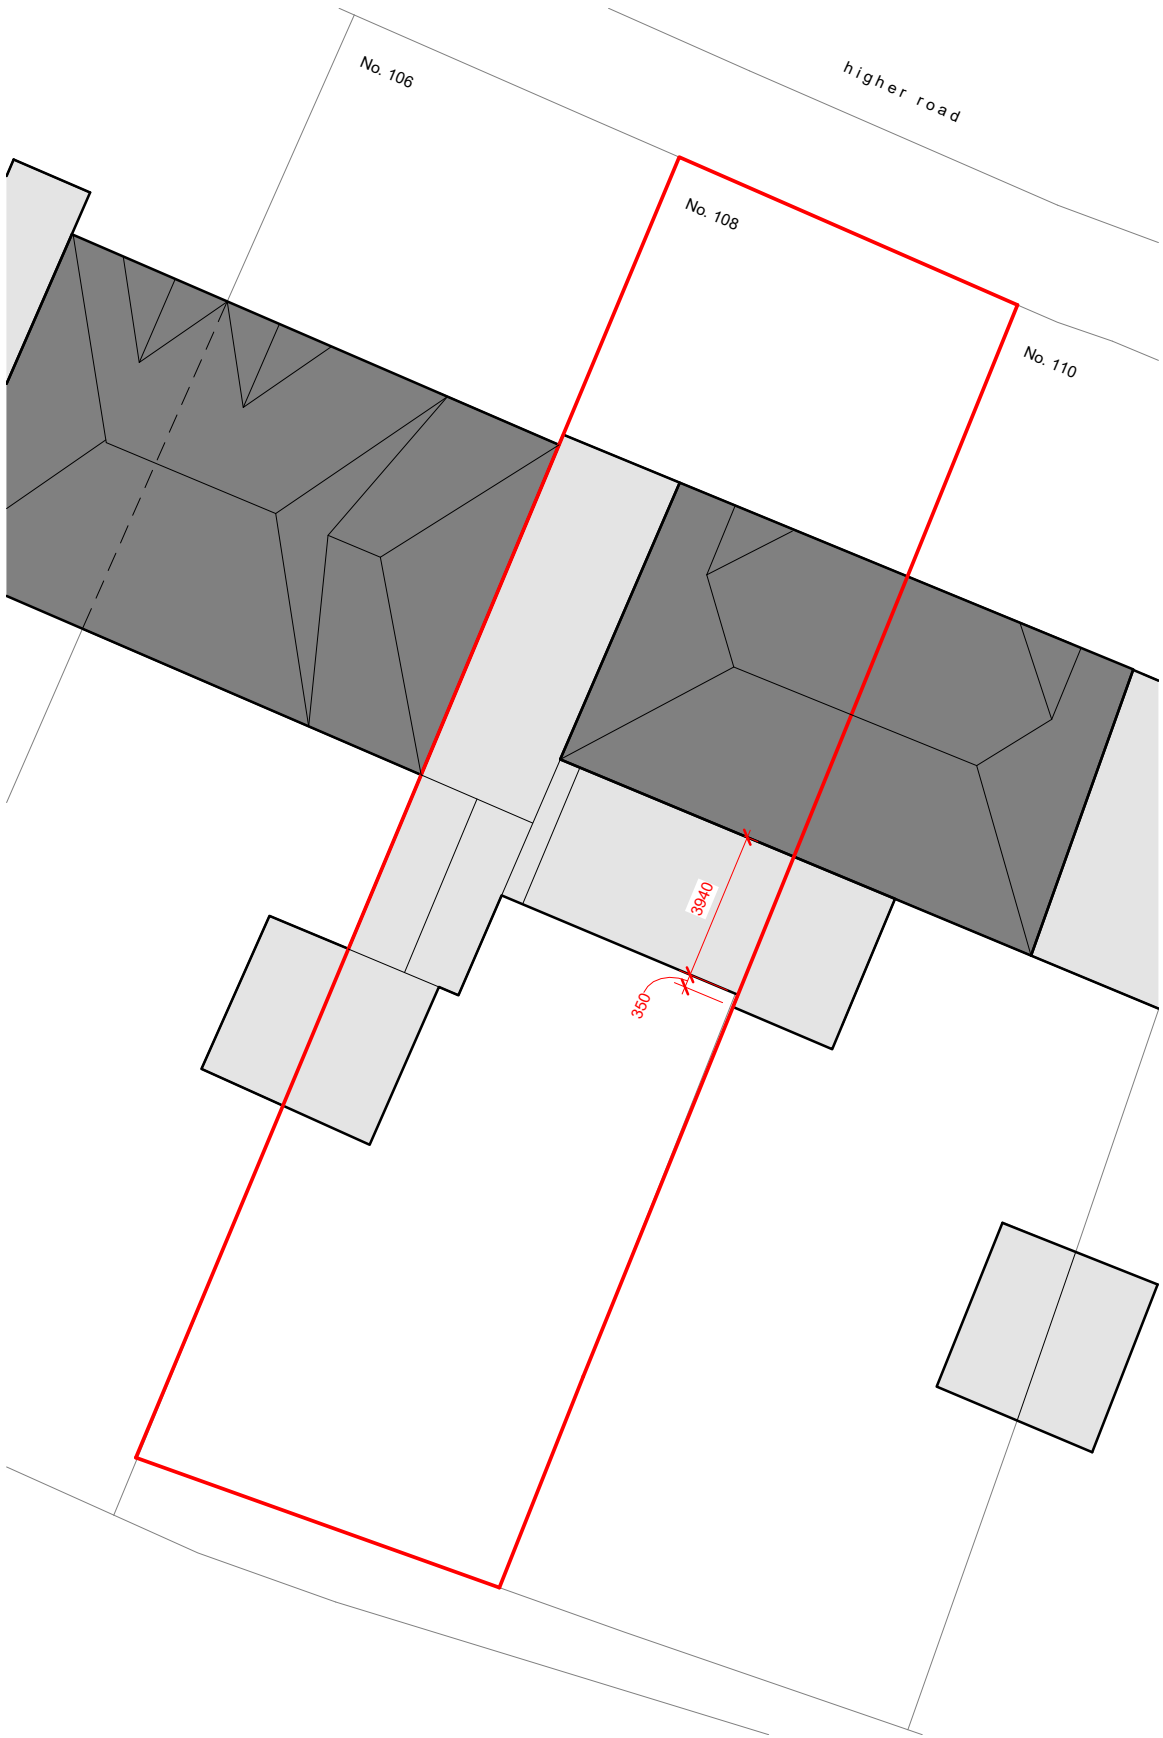

Proposed Site Plan

1 : 200

General Notes:

Nicholson Studio Ltd accepts no responsibility for any costs, losses or claims arising from the drawings, specifications or related documents unless there is full compliance by the Client or any authorised user with the following;

1. All boundaries, dimensions and levels to be checked on site. Any discrepancies to be reported to the Designer immediately

2. Drawings to be read in conjunction with all other relevant drawings and specifications

3. Discrepancies with site or other information to be forwarded to the Designer before implementation of any details

4. Do not scale from this drawing

5. Information to be checked and approved by all relevant parties for coordination purposes prior to implementation

6. All information is © copyright Nicholson Studio Ltd and is not to be used by any unauthorised user

Additional Notes

Rev	Date	Description	Issued	Project Description		Title		
-	11.12.23	Issued for Planning.	JN	Residential Extension		Existing and Proposed Site Plan		
				Client Name		Drawing No.		
				108 Higher Road, L26 1TH		Scale	Date	Drawn by
						1 : 200	17.11.23	JN

nicholson.studio

simple, considerate residential architecture.

Nicholson Studio Ltd.

E: jamie@nicholson.studio

W: www.nicholson.studio