




Site plan  
Scale : 1:1000 @ A1

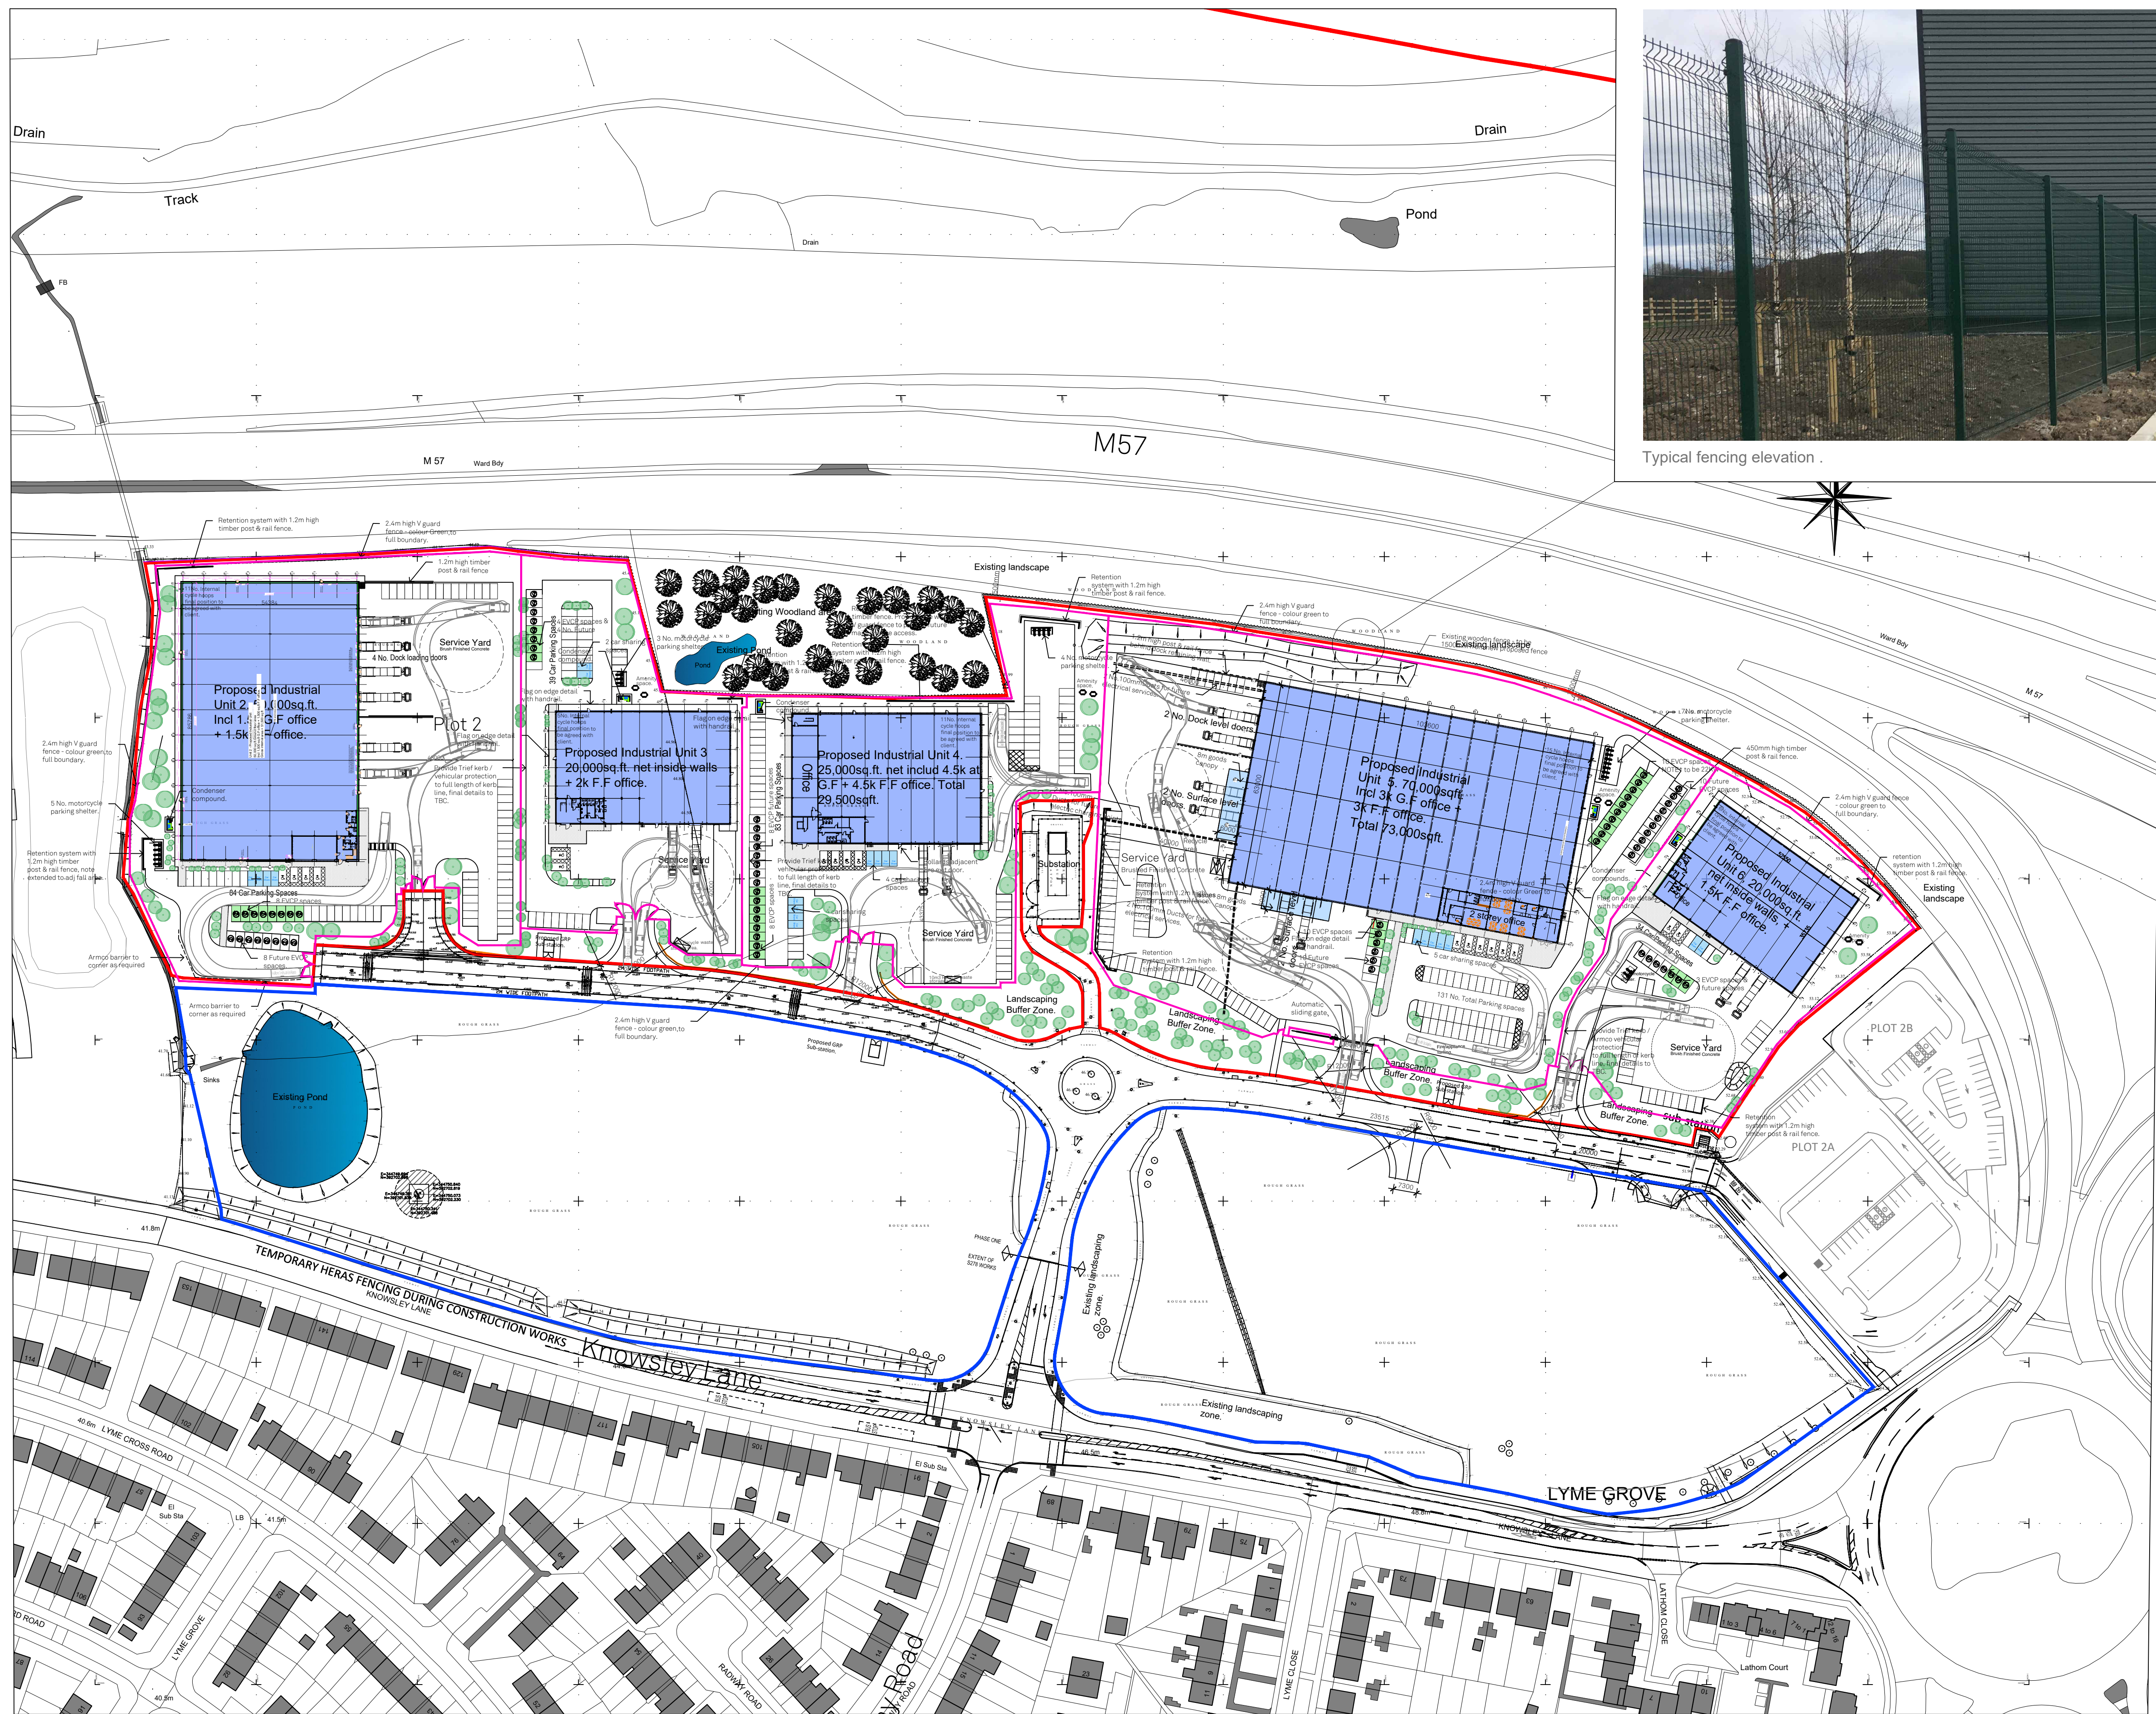

Typical fencing elevation .

COPYRIGHT RESERVED

Notes

- 2.4m high V guard fencing colour - Green.
- 450m high Knee high timber post & rail fence.

Revisions

| Rev   | Date    | Description                                                                                                  |
|-------|---------|---|
| Rev A | 16.6.23 | Updated with latest site layout plan.                                                                        |
| Rev B | 7.9.23  | Stray note removed and fence line to motorway boundary moved slightly 'in-board' from existing timber fence. |
| Rev C | 7.9.23  | Boundary fence adjacent motorway moved to line of tree protection fence, ie 2.5m from existing timber fence. |

BUILDING MANAGEMENT SERVICES LTD

Huddersfield Road  
Elland, West Yorkshire  
HX5 9BW  
TELEPHONE : ELLAND (01422) 371616  
FAX No : (01422) 376717  
email : mail@bmselland.com

## Building Management Services

Client

  
Commercial Development Projects Limited

Project

Proposed mixed use site,  
Knowsley Lane,  
Earlsfield.

Sheet

Proposed Fencing drawing

|             |             |          |         |
|-------------|-------------|----------|---------|
| Drawn       | DRH         | Date     | June 23 |
| Scale       | 1:1000 @ A1 |          |         |
| Status      | Planning    |          |         |
| Drawing No. | M3167-106   | Revision | Rev C   |