


Rev	Notes	Date
Status: PLANNING		
Client: MJ Quinn		
Project Title: Land adjacent to Unit 11, Randles Road Knowsley L34 9HX Proposed Car Park & Yard Lighting		
Drawing Title: Proposed Site Plan		
Date:	07/2023	Scale: As stated @ A1
Drawn:	JMC	Job No: 220/2450
Drawing Nr:	220/2450/04	Revision: -
McGrath Associates Chartered Surveyors Project Management		Suite 12 Aintree Building Aintree Business Park L35 5AG 0151 525 9546 info@mcgrathassociates.co.uk www.mcgrathassociates.co.uk

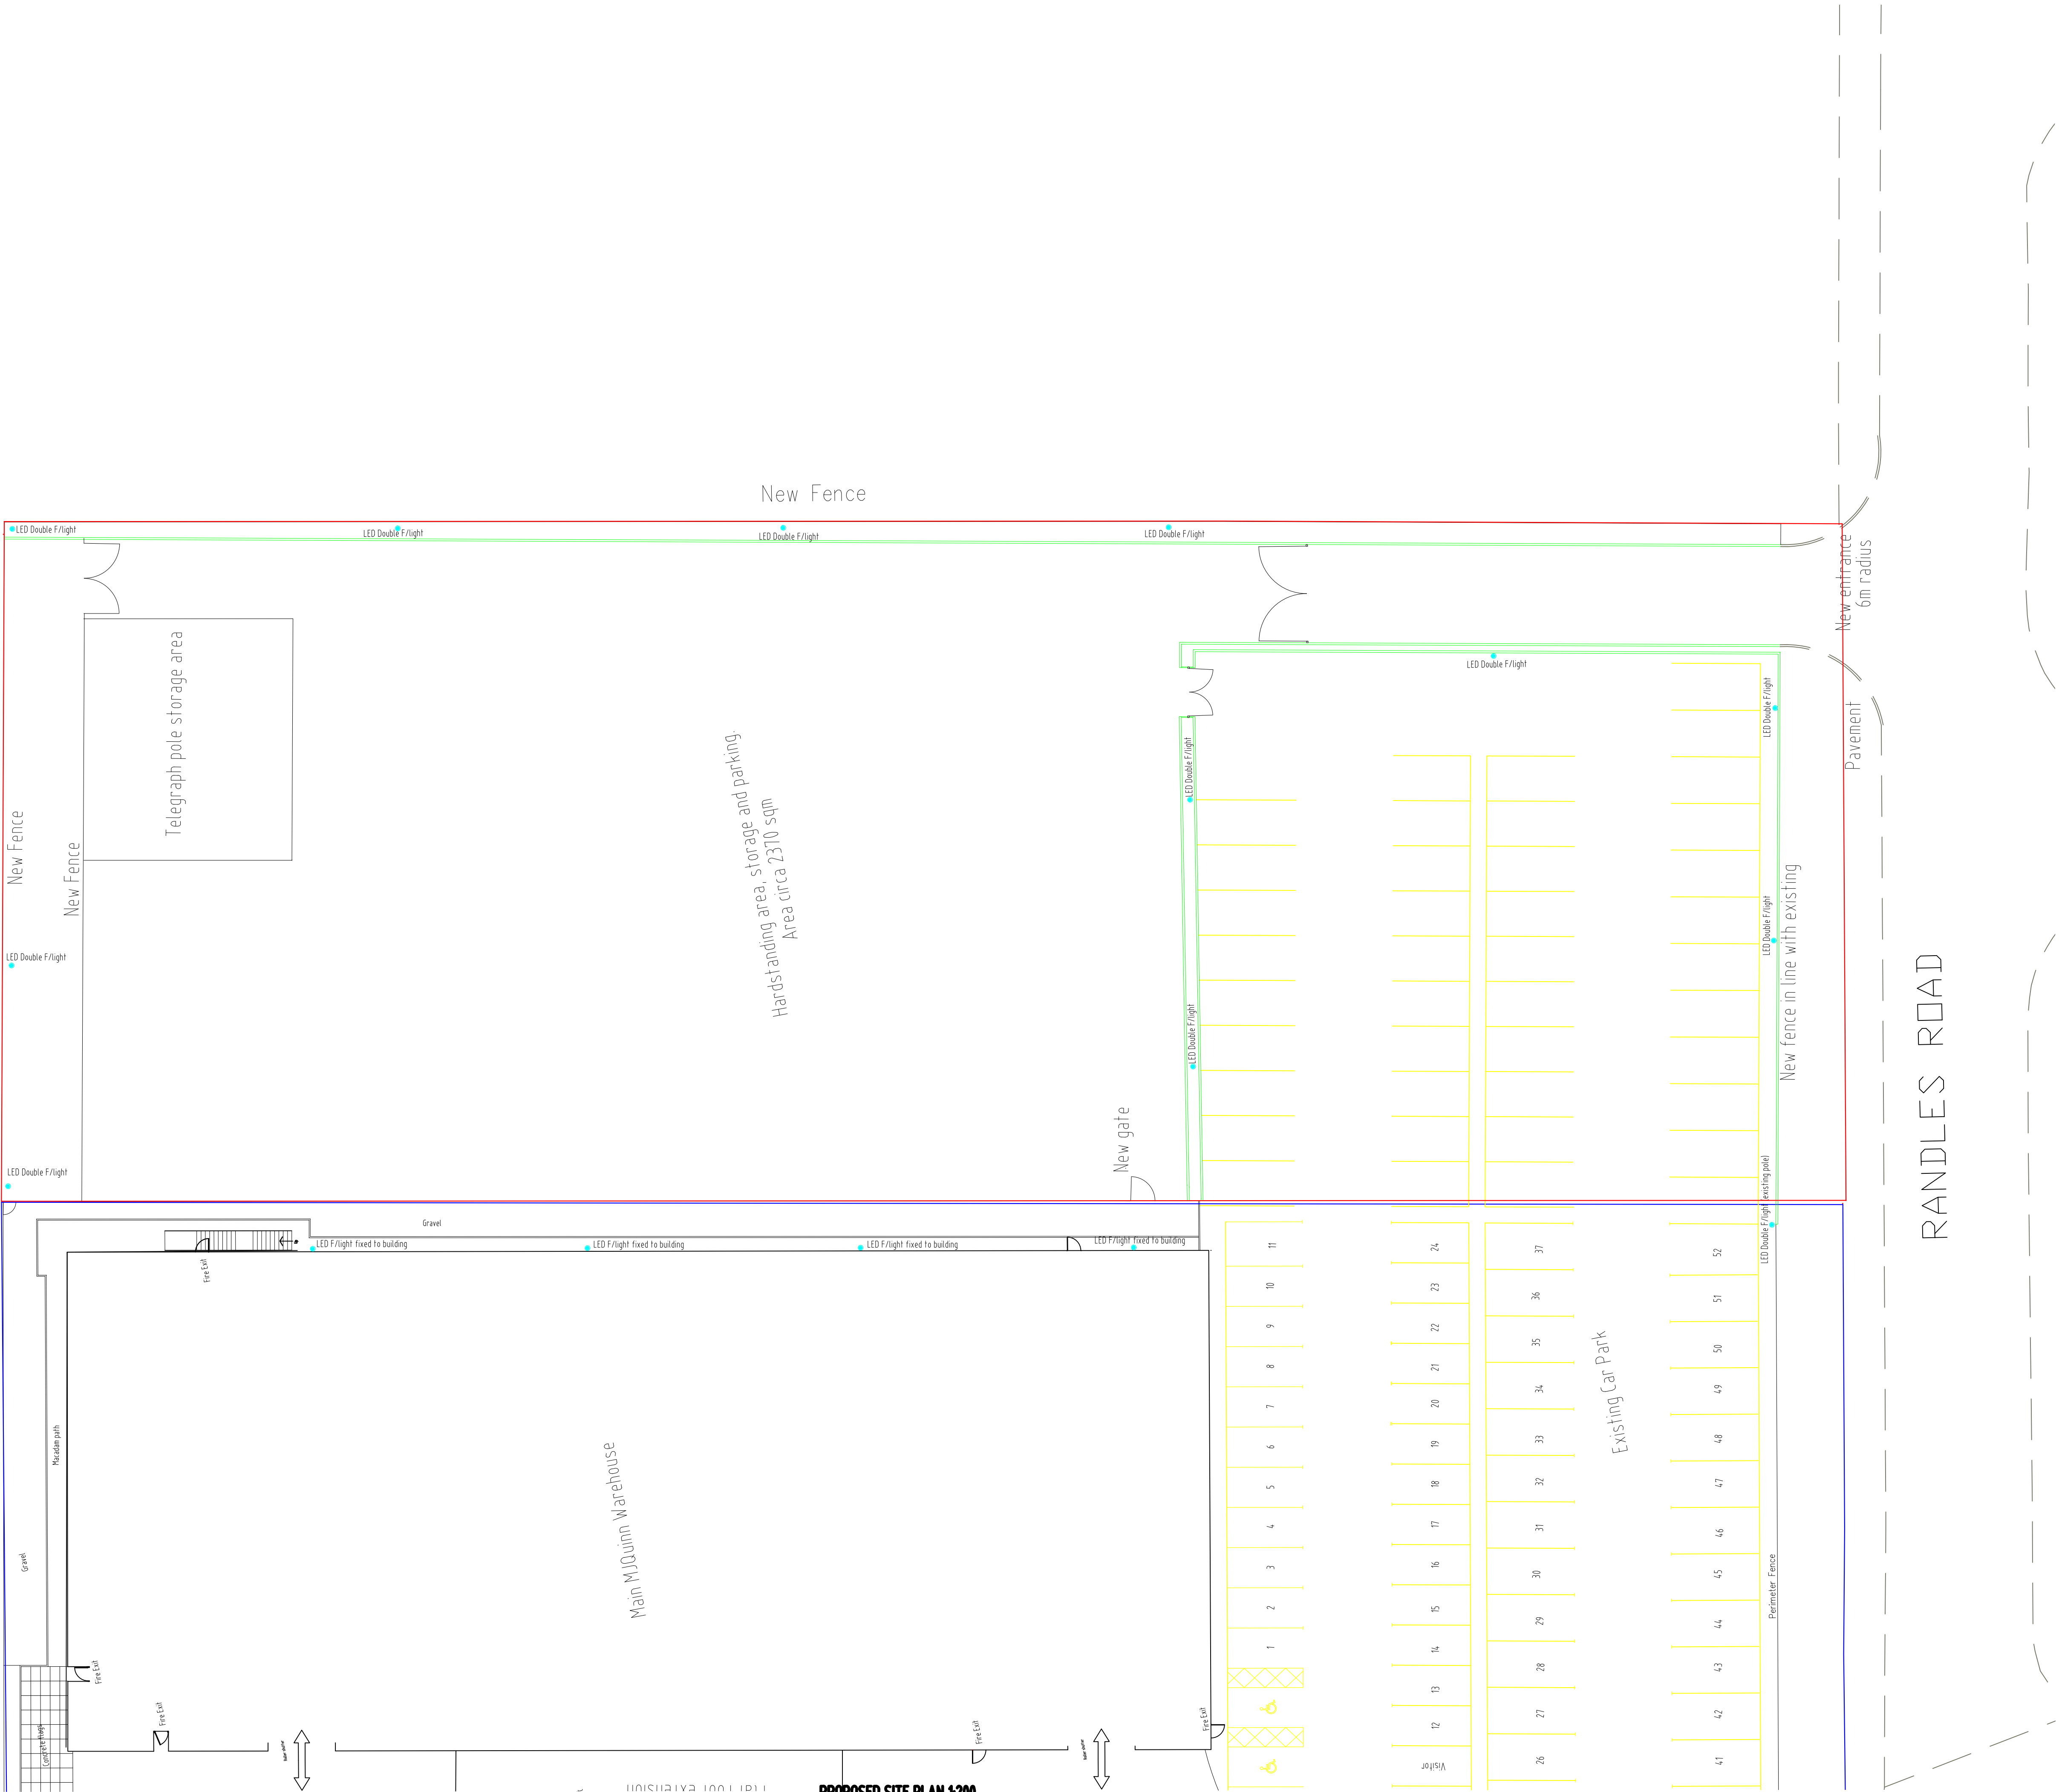

PROPOSED SITE PLAN 1:200