




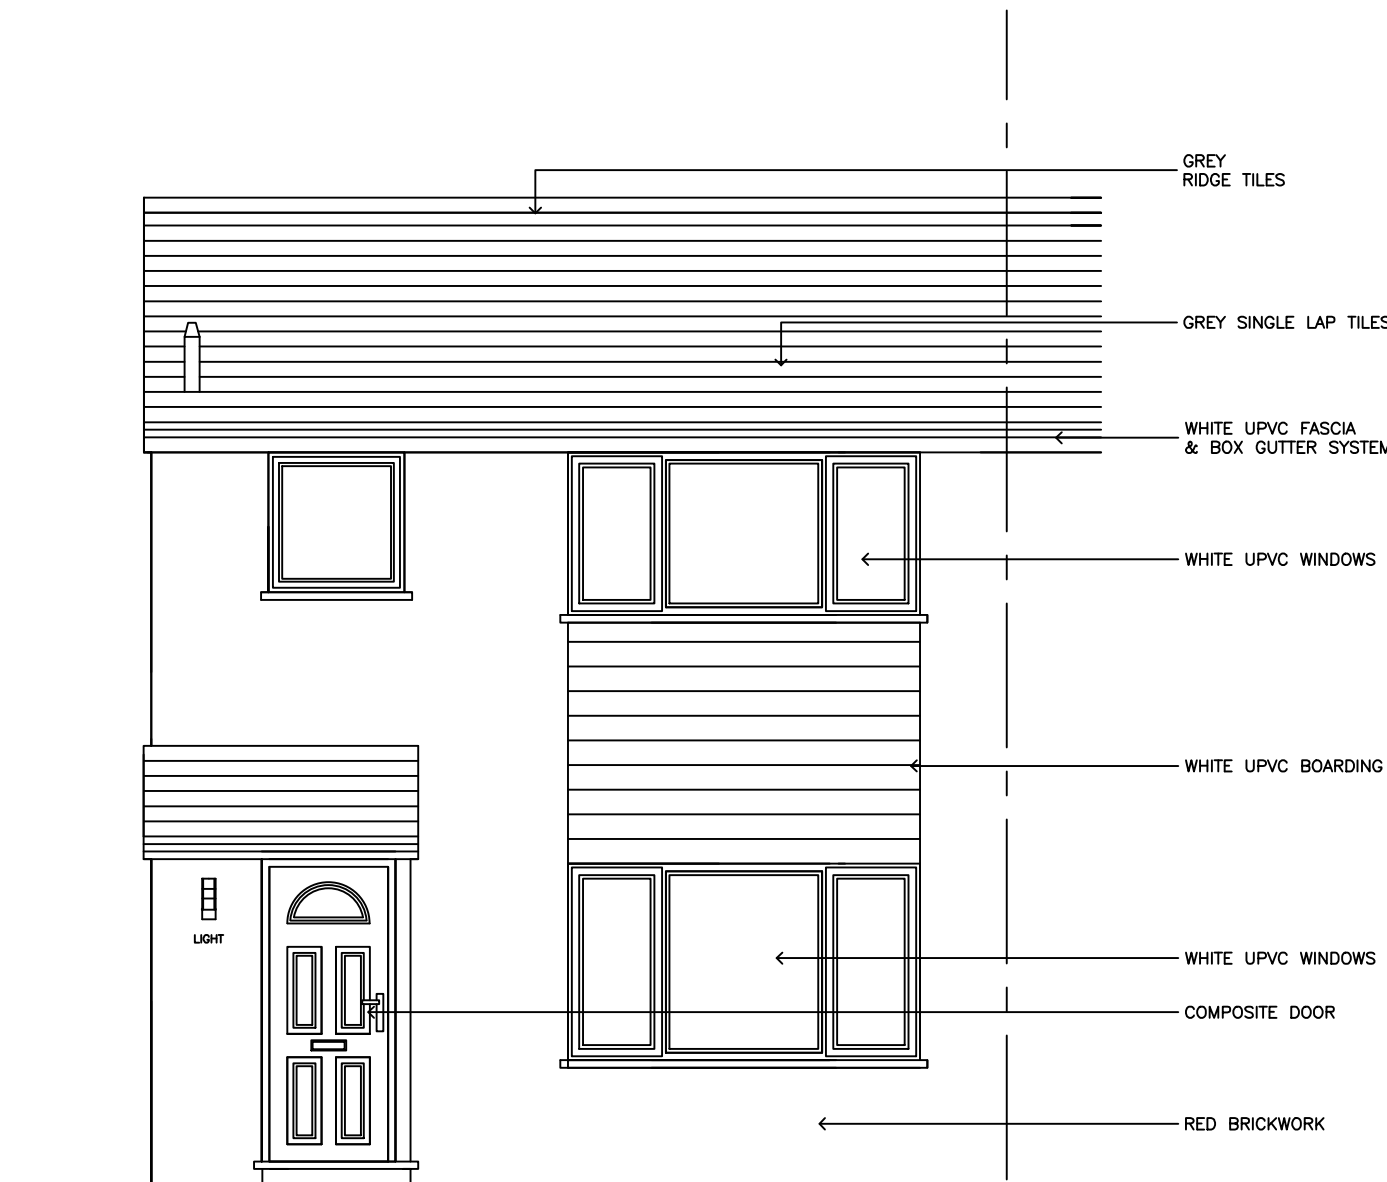

EXISTING FRONT FACING ELEVATION (SCALE 1:50)

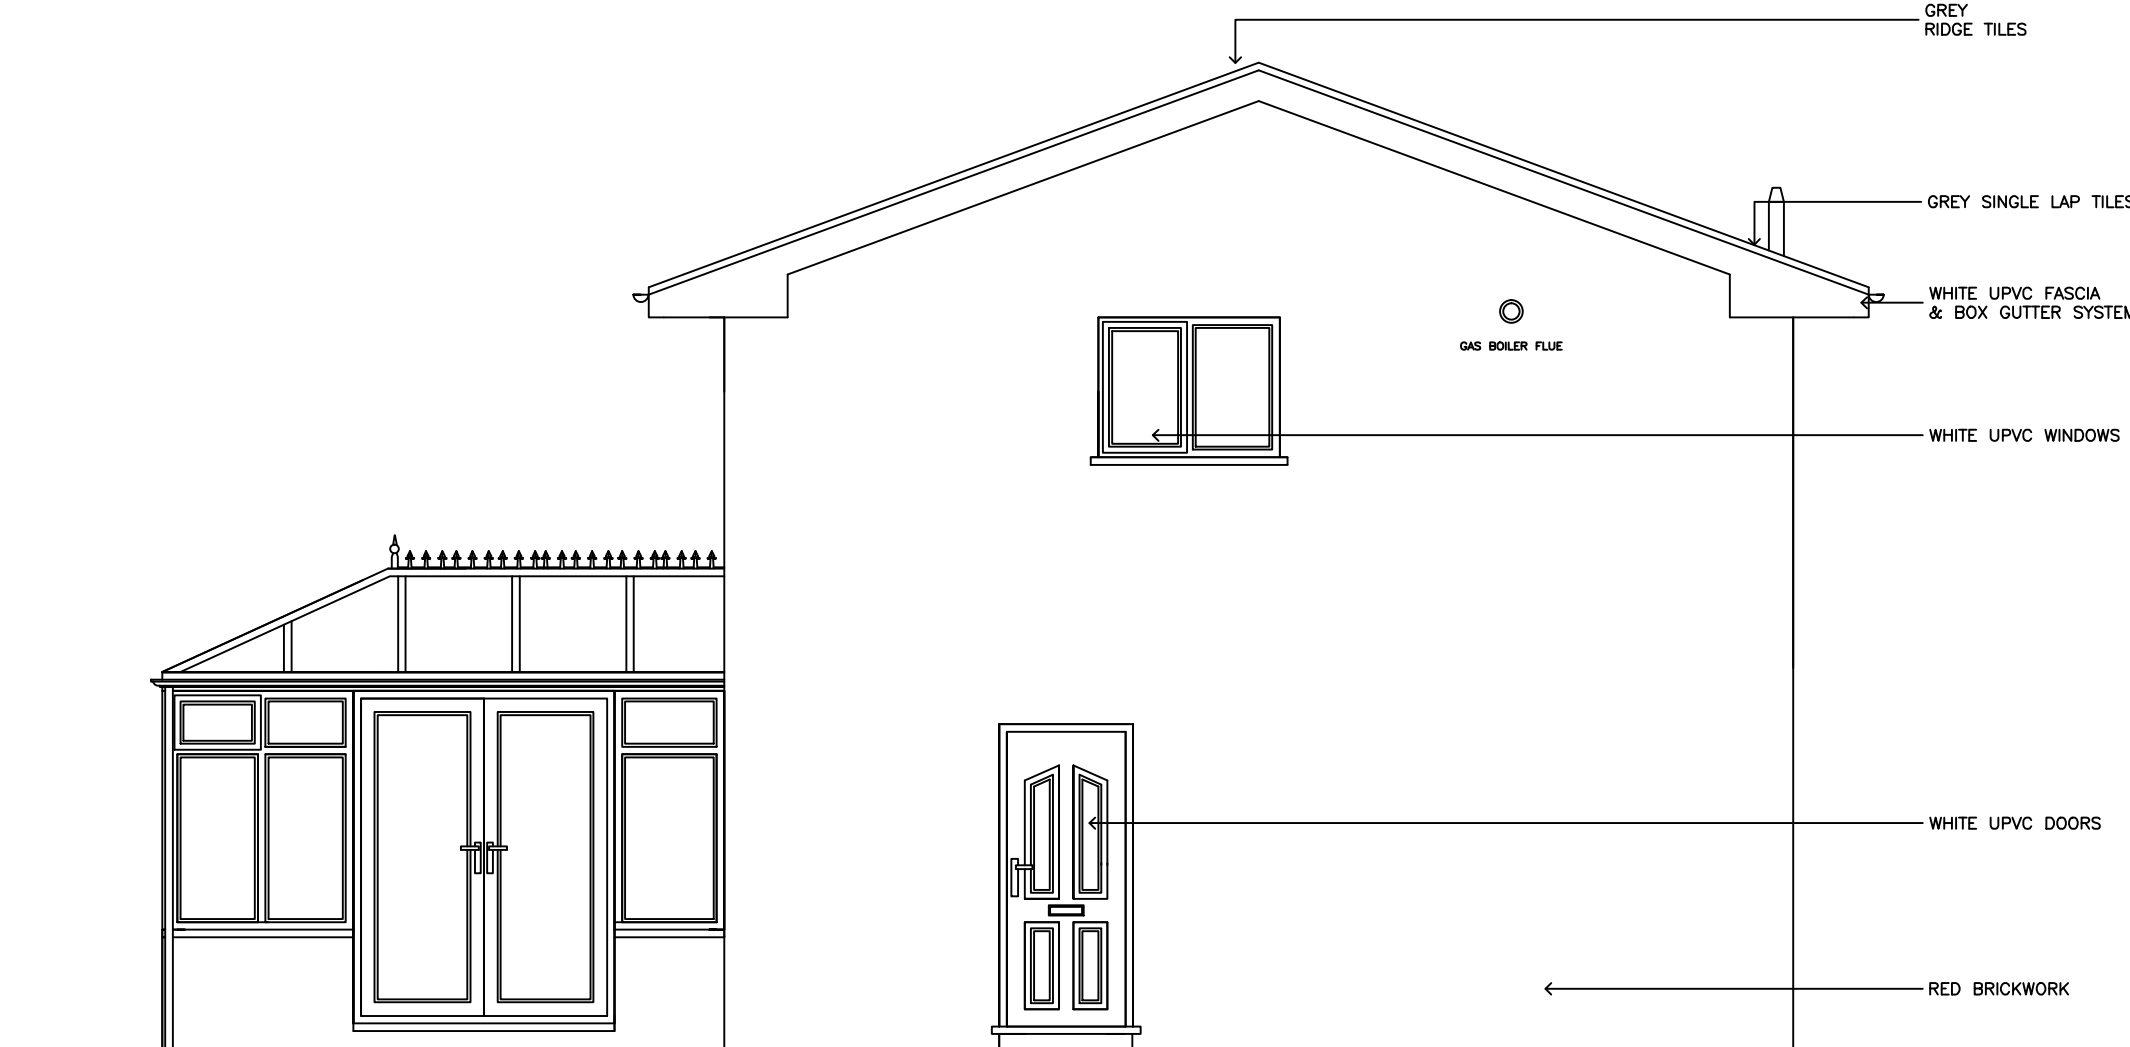


EXISTING SIDE FACING ELEVATION (SCALE 1:50)

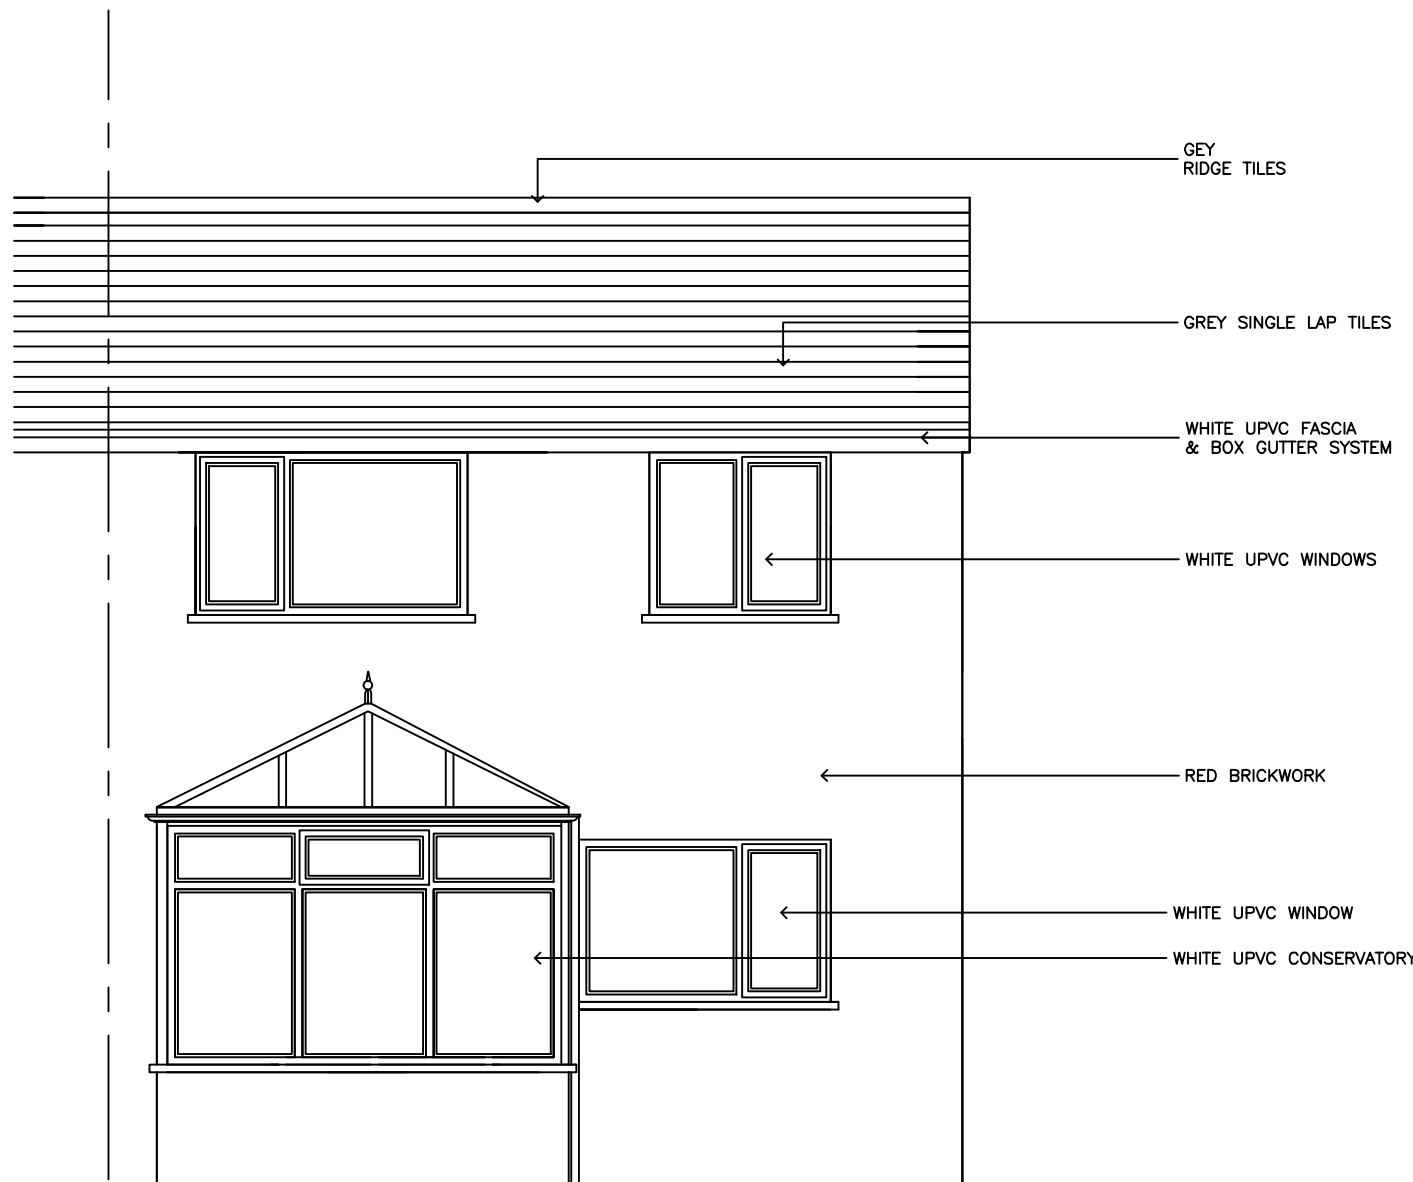


EXISTING REAR FACING ELEVATION (SCALE 1:50)




LOCATION PLAN (SCALE 1:1250)

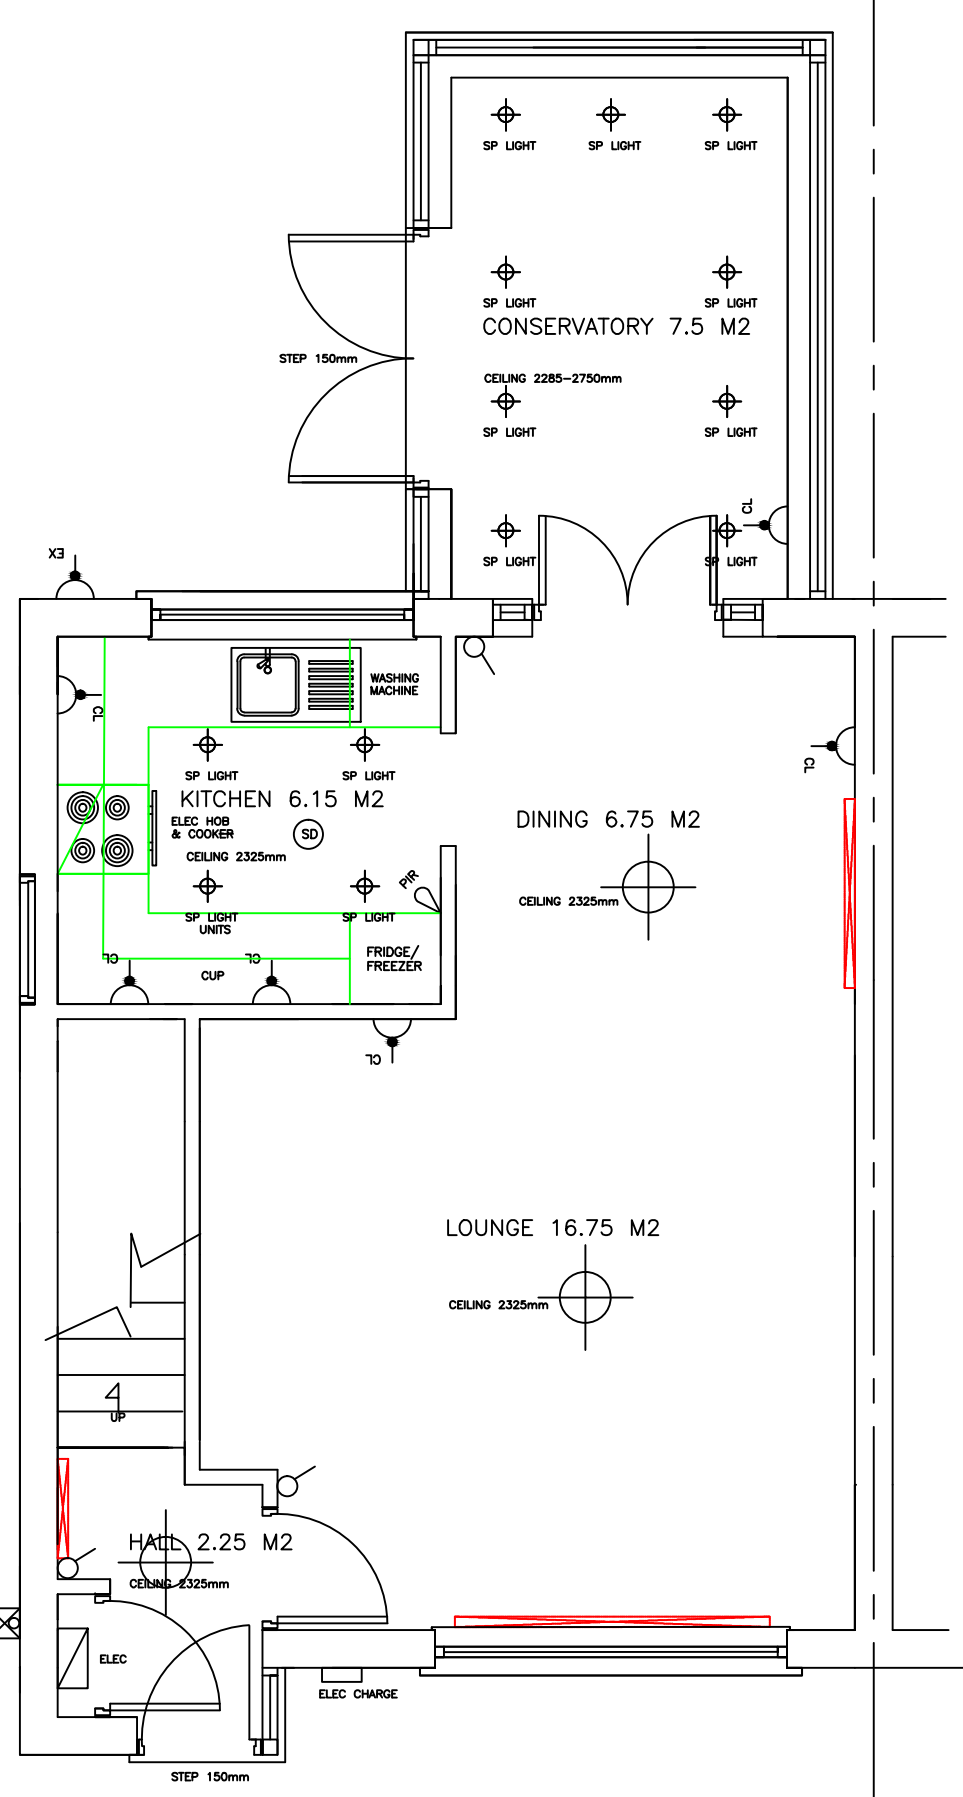

EXISTING GROUND FLOOR LAYOUT (SCALE 1:50)

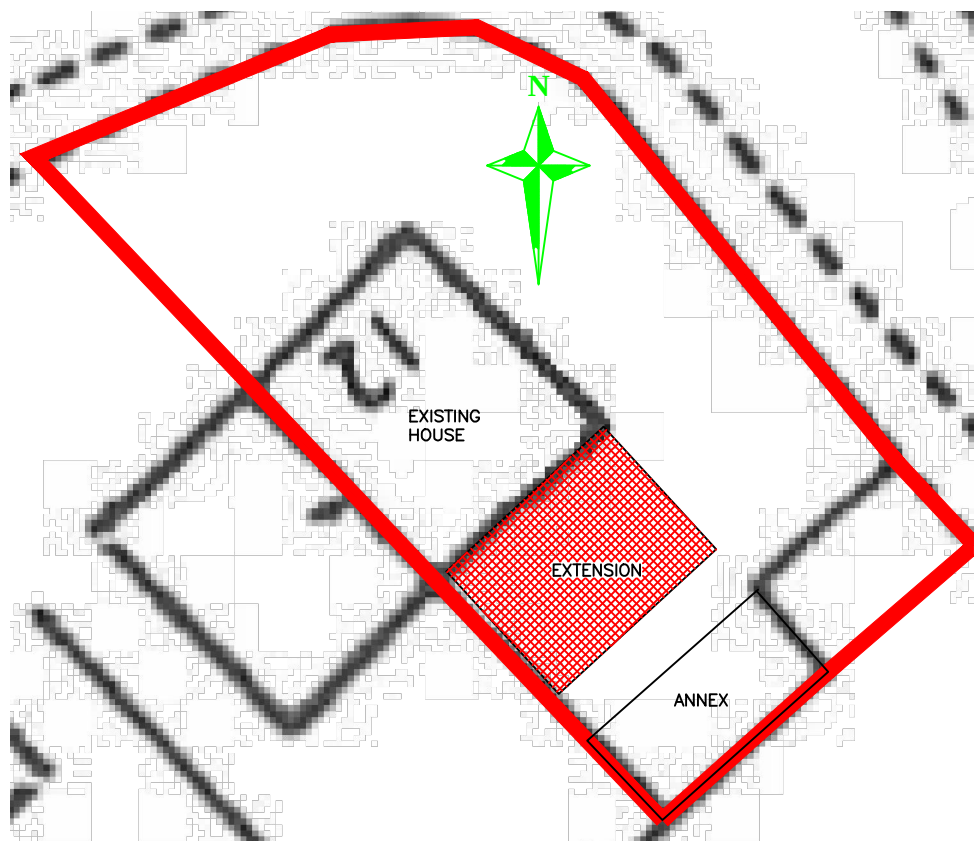

COMBINED SITE PLAN (SCALE 1:200)

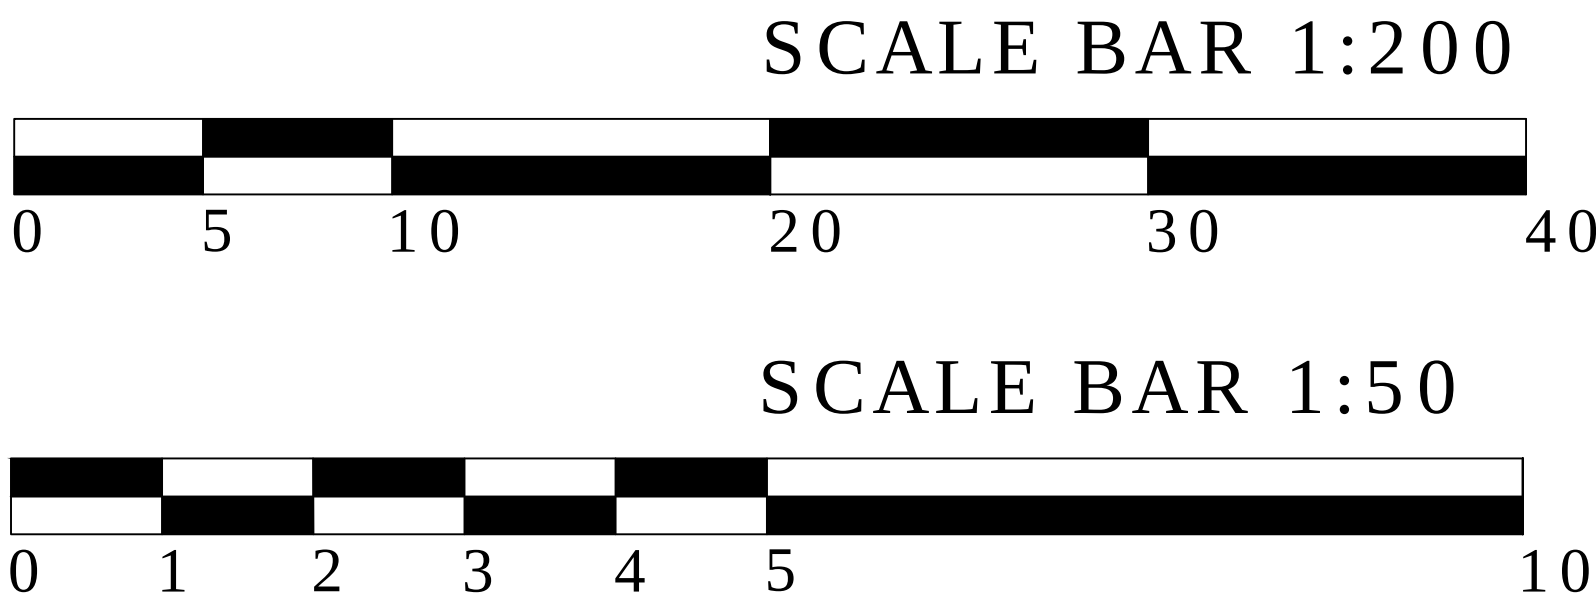

PLANNING PERMISSION

Note: Dimensions are not to be scaled from this drawing.
All written measurements are to be checked on site by the contractor.

Client:
MR & MRS SKEOCH

Project Address:
**12 RIBCHESTER WAY
PRESCOT
L35 1RW**

Project:
PROPOSED EXTENSION

Drawing Title:
**EXISTING BUILDING ELEVATIONS,
LAYOUT, SITE & LOCATION PLANS**

Scale	Drawn by:	Checked by:	Date
Various @ A1	OS	OS	JAN '24

ADA
Architectural Design Associates

Oliver Slade Dip BSc (Hons) IMA Ps Tech IOSH

23 Stratford Close
Ainsdale
Southport
PR8 2RT
Tel: 01704 573226
Mob: 07718476930
Web: www.ada-architectural.com
Email: slade.oliver@gmail.com

Project No.	Drawing No.	Revision
240100/RW	RW/ADA/91A	B