


11456

TRITAX SYMMETRY, MERSEYSIDE

REVISION	DATE	DESCRIPTION	DRAWN BY	CHECKED BY
P01	07.06.2023	PRELIMINARY ISSUE	AK	GB
P02	22.06.2023	UPDATES AS PER UMC (MY) MARK UP 15.06.2023	AK	GB

SIGN TYPE 01a - HIGH LEVEL SMALL BUILDING IDENTIFICATION SIGN

South elevation

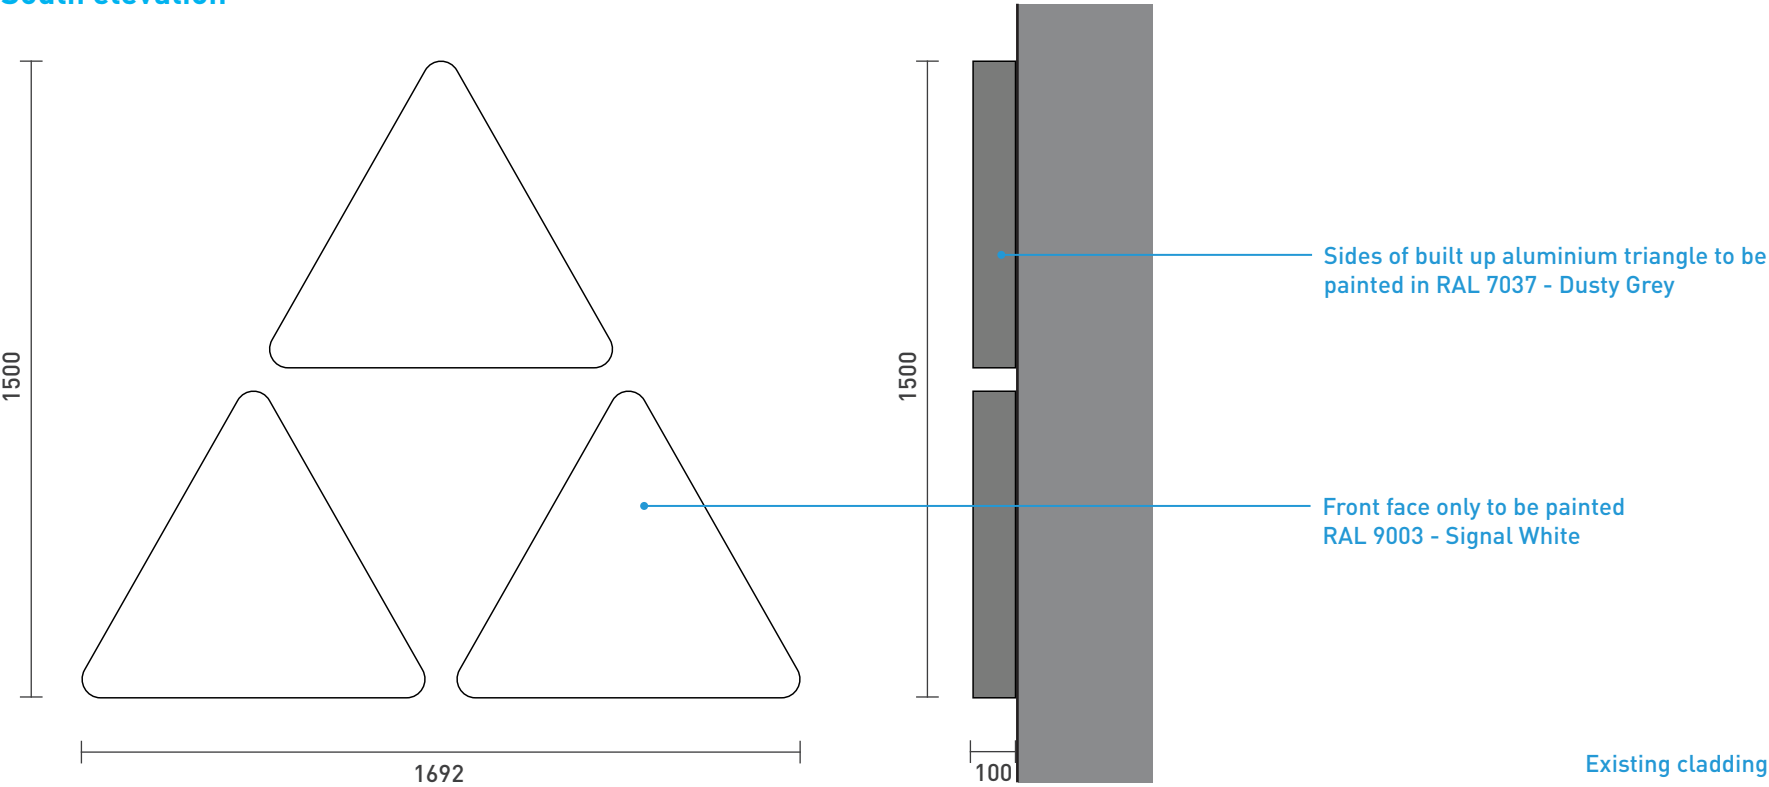


TYPE 01a

Total Height: 1500mm
Total Width: 1692mm
Total Depth: 100mm

Built up aluminium trays with foamex backtrays. Fixed back to corrugated cladding sheets using self drilling tek screws with 15mm spacers.

- Fixing:** Mechanical
- Quantity:** 1nr.
- Font:** Client Brand Logo
- Colours:** RAL 9003 (Signal White), RAL 7037 (Dusty Grey)

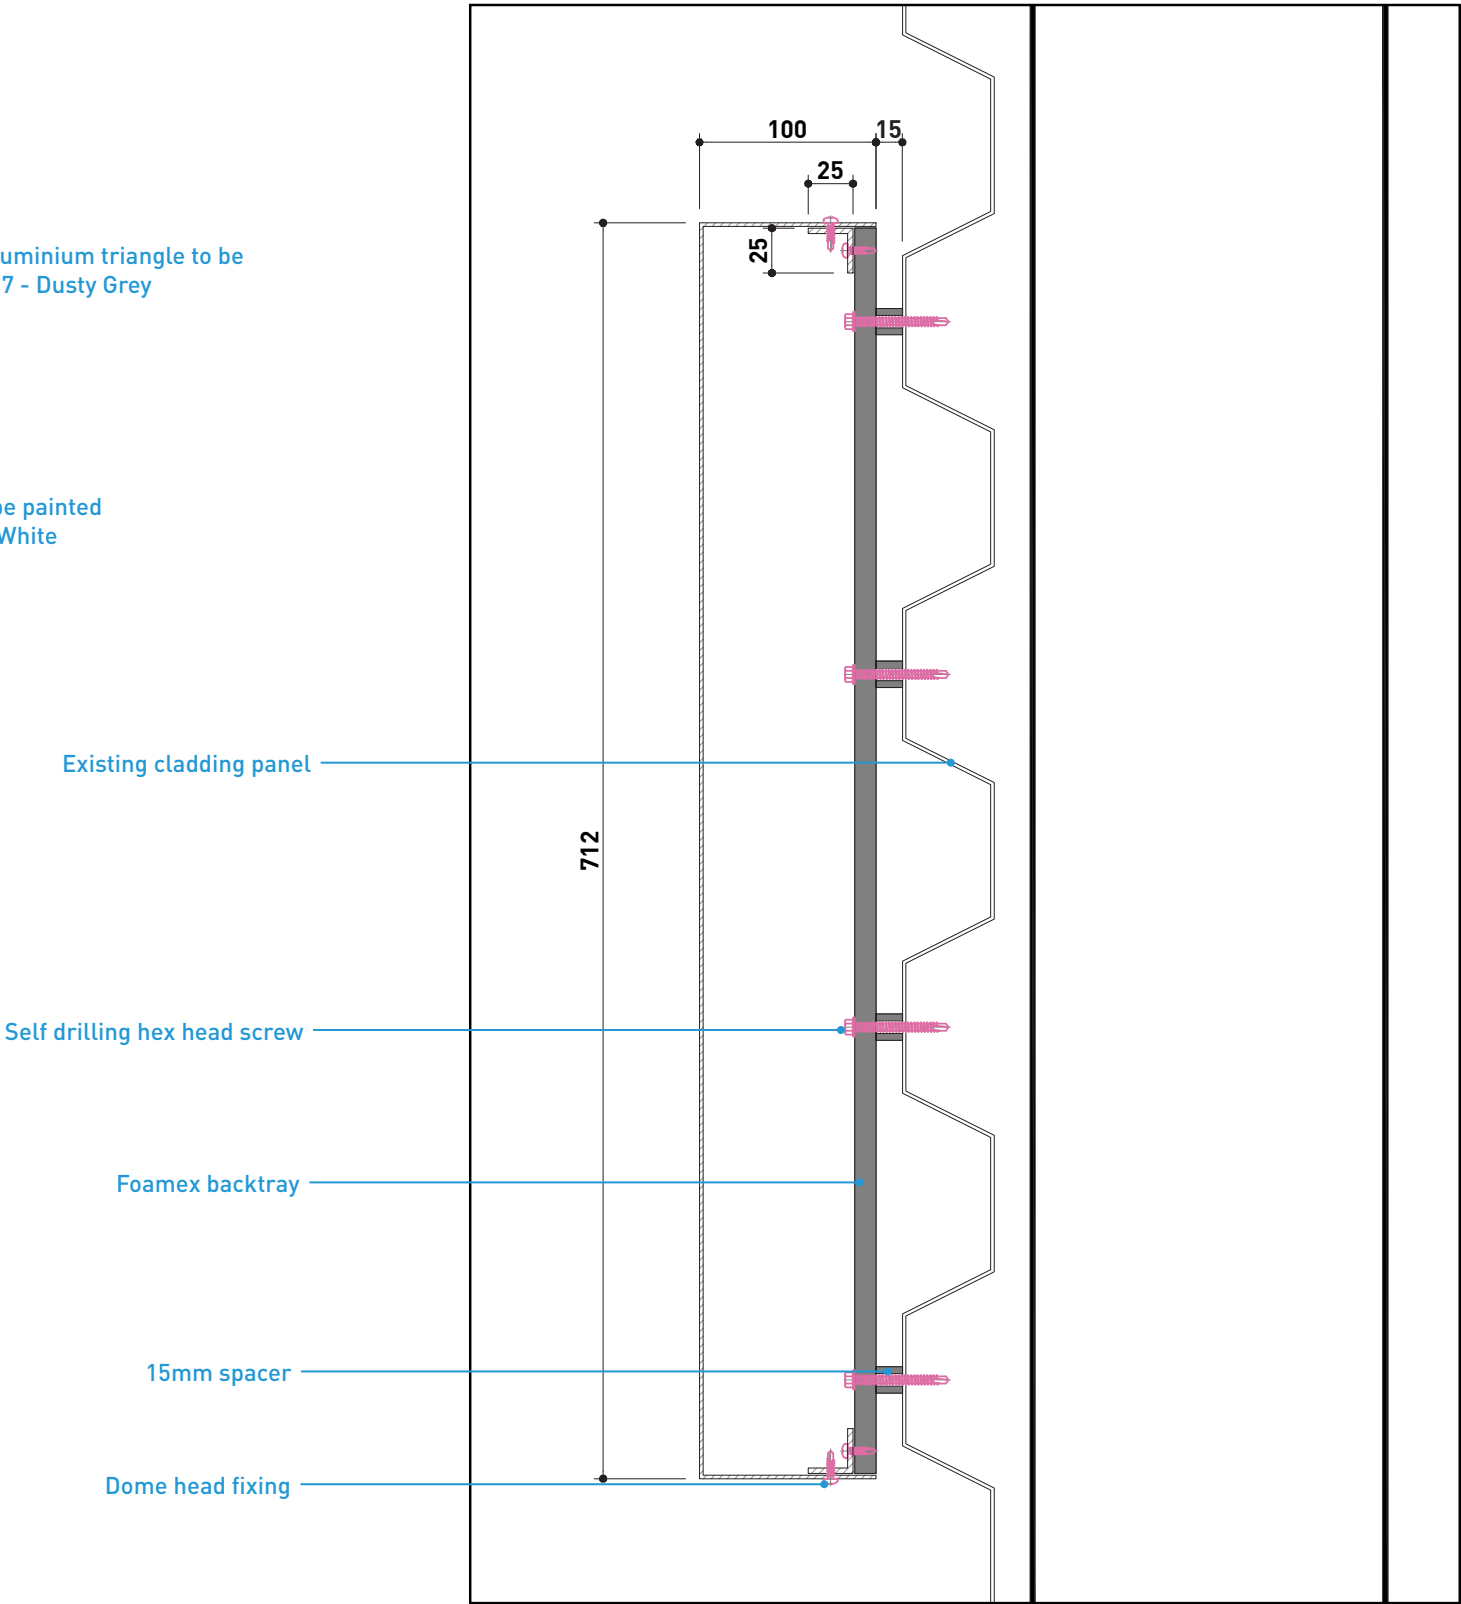

FIXING DETAIL

Notes:

Colour References:

-  RAL 9003
-  RAL 7037

FOR REVIEW
DO NOT MANUFACTURE
FROM THIS DOCUMENT

Drawing No:

N/A

Revision:

P02

Start Date: 07/06/2023

Rev. Date: 26/06/2023

Drawn By: AK

Checked By: JBP

Client:


GMI

Project:


TRITAX

SIGN TYPE 01a - HIGH LEVEL SMALL BUILDING IDENTIFICATION SIGN

South elevation

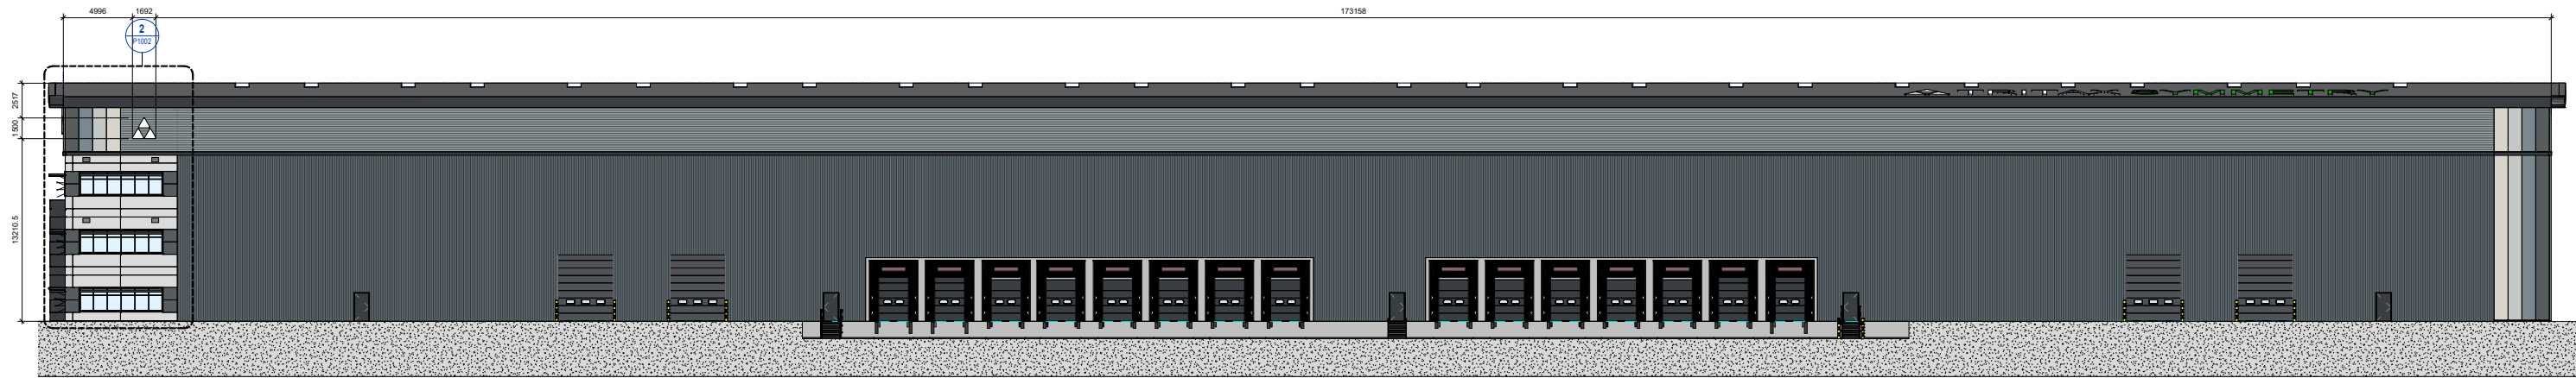

SOUTH ELEVATION
EXTRACT FROM UMC DRAWING NO. P1002

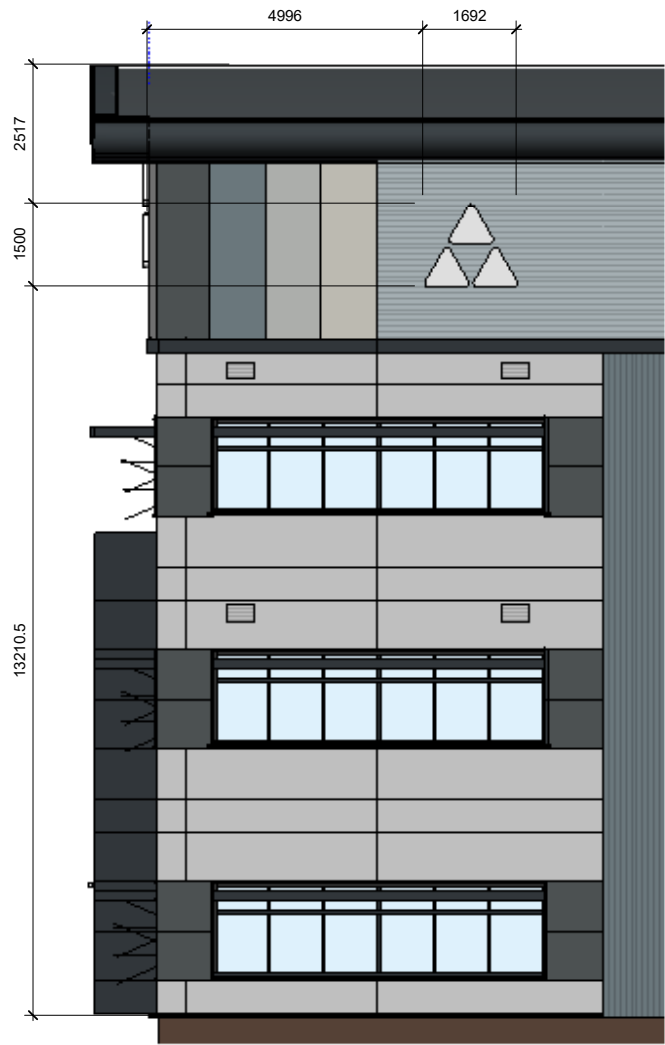

SIGN LOCATION
EXTRACT FROM UMC DRAWING NO. P1002

Notes:

Colour References:

- RAL 9003
- RAL 7037

FOR REVIEW
DO NOT MANUFACTURE
FROM THIS DOCUMENT

Drawing No:

N/A

Revision:

P02

Start Date: 07/06/2023

Rev. Date: 26/06/2023

Drawn By: AK

Checked By: JBP

Client:

GMI



Project:

TRITAX



SIGN TYPE 01b - HIGH LEVEL SMALL BUILDING IDENTIFICATION SIGN

West & East elevation

 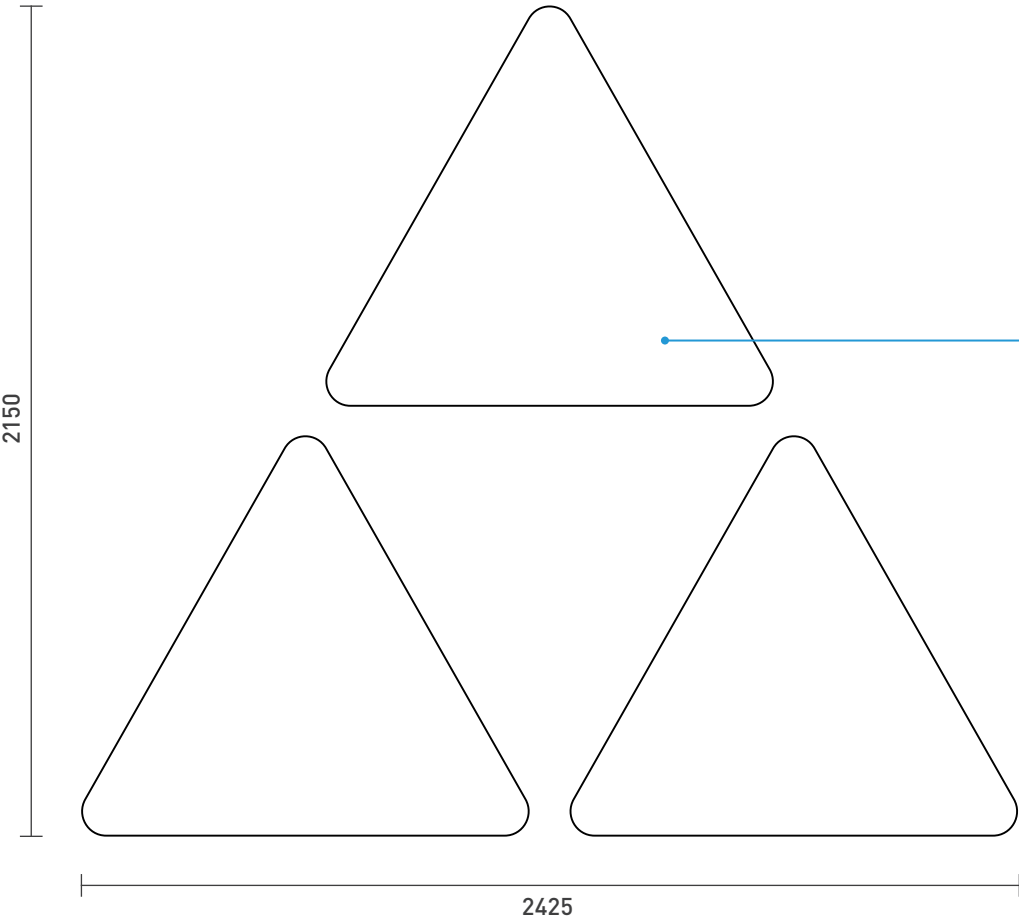

Sides of built up aluminium triangle to be painted in RAL 7037 - Dusty Grey

Front face only to be painted RAL 9003 - Signal White


Existing cladding panel

Self drilling hex head screw

Foamex backtray

15mm spacer

Dome head fixing

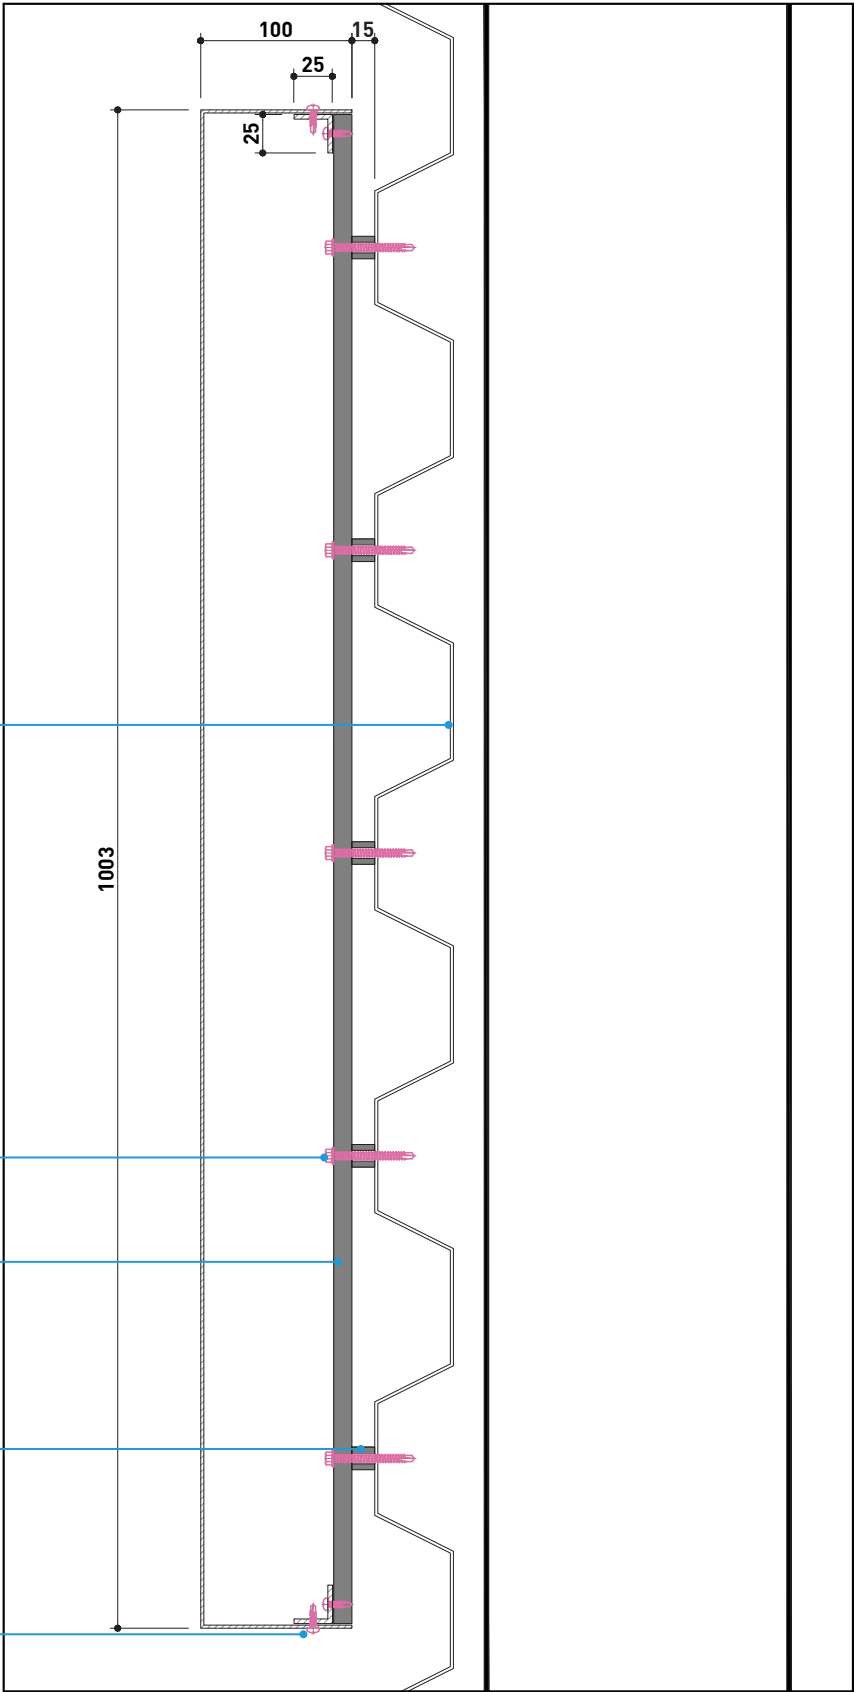

FIXING DETAIL

TYPE 01b

Total Height: 2150mm
Total Width: 2425mm
Total Depth: 100mm

Built up aluminium trays with foamex backtrays. Fixed back to corrugated cladding sheets using self drilling tek screws with 15mm spacers.

- Fixing:** Mechanical
- Quantity:** 2nr.
- Font:** Client Brand Logo
- Colours:** RAL 9003 (Signal White), RAL 7037 (Dusty Grey)

Notes:

Colour References:

-  RAL 9003
-  RAL 7037

FOR REVIEW
DO NOT MANUFACTURE
FROM THIS DOCUMENT

Drawing No:

N/A

Revision:

P02

Start Date: 07/06/2023

Rev. Date: 26/06/2023

Drawn By: AK

Checked By: JBP

Client:

GMI


Project:

TRITAX




SIGN TYPE 01b - HIGH LEVEL SMALL BUILDING IDENTIFICATION SIGN

West & East elevation

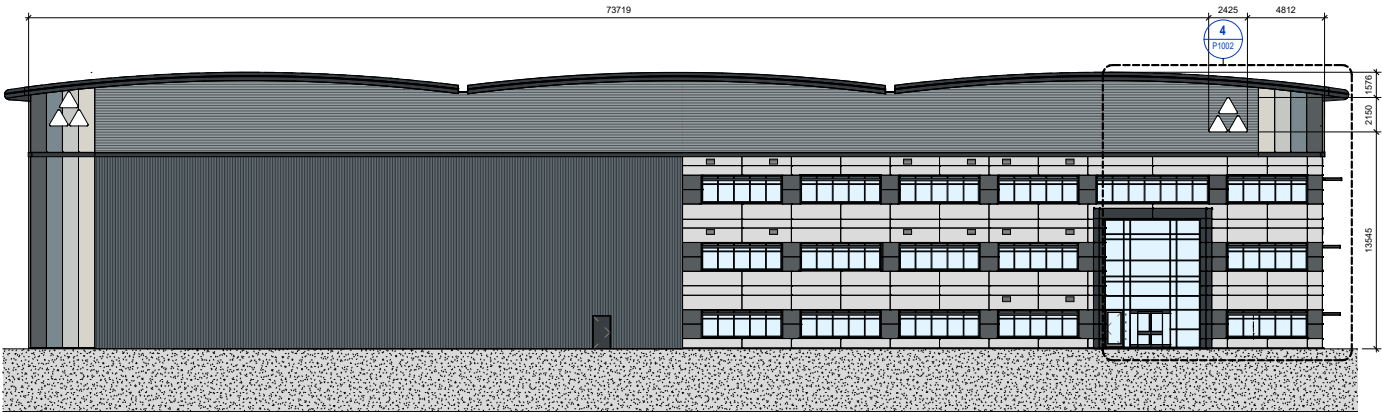

WEST ELEVATION

EXTRACT FROM UMC DRAWING NO. P1002

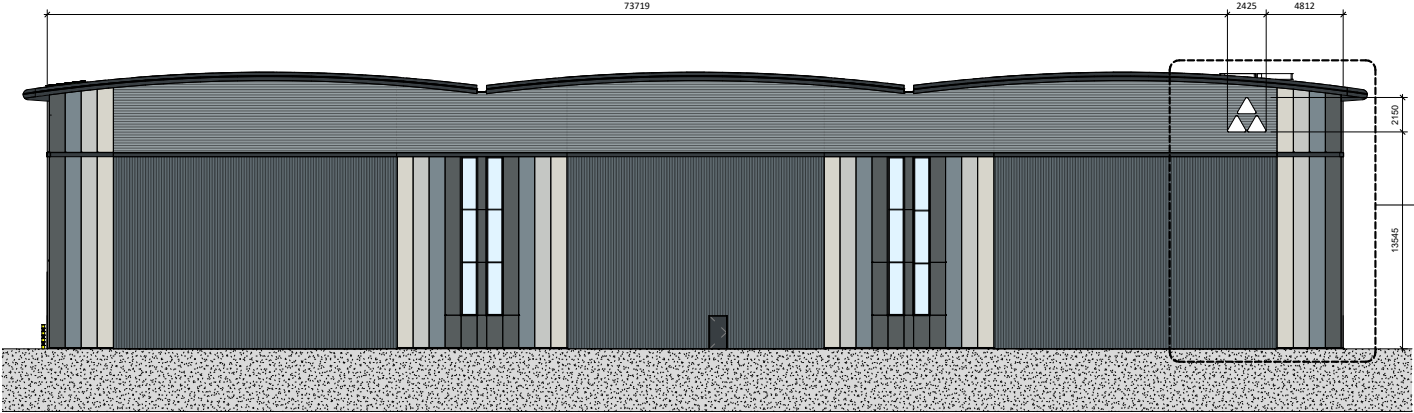


EAST ELEVATION

EXTRACT FROM UMC DRAWING NO. P1002



SIGN LOCATION (WEST ELEVATION)

EXTRACT FROM UMC DRAWING NO. P1002

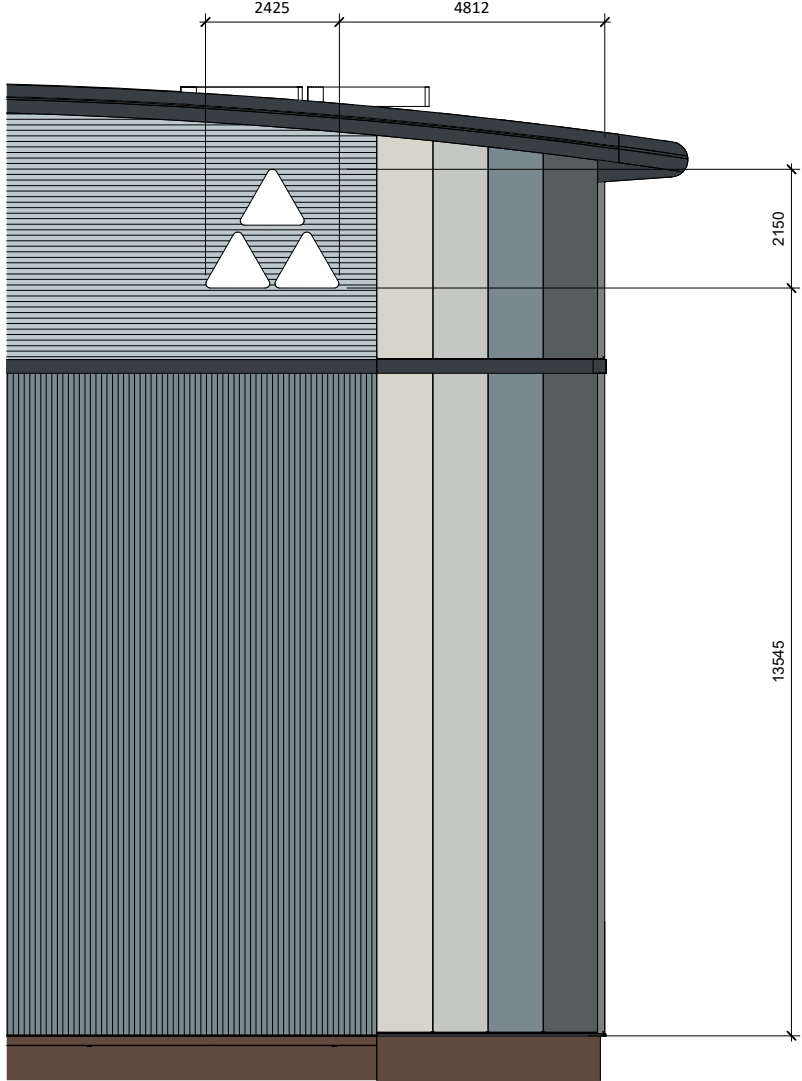

SIGN LOCATION (EAST ELEVATION)

EXTRACT FROM UMC DRAWING NO. P1002

Notes:

Colour References:

- RAL 9003
- RAL 7037

FOR REVIEW
DO NOT MANUFACTURE
FROM THIS DOCUMENT

Drawing No:

N/A

Revision:

P02

Start Date: 07/06/2023

Rev. Date: 26/06/2023

Drawn By: AK

Checked By: JBP

Client:


GMI

Project:

TRITAX



SIGN TYPE 03A - ROOF MOUNTED SIGN


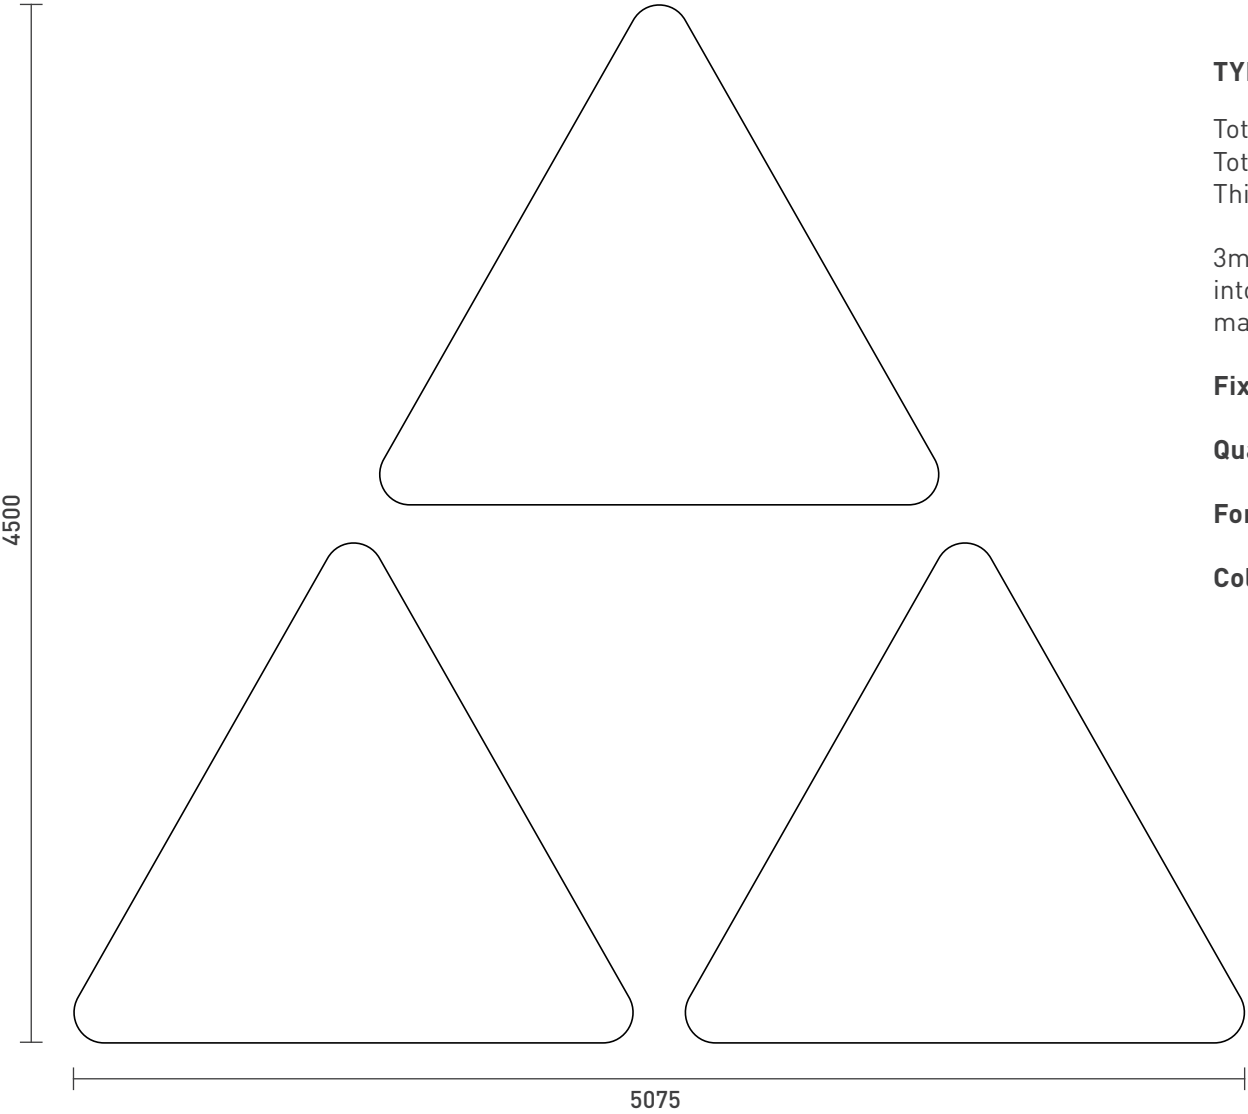


TYPE 03B

Total Width: 4500mm
Total Length: 5075mm
Thickness: 5mm

3mm thick aluminium laser cut flat letters & logo to be face fixed into aluminium runner mounted on roof sheets. Fixings to be colour matched to letters. Self drilling teks to be used.

- Fixing:** Mechanical
- Quantity:** 1nr.
- Font:** Client Brand Logo
- Colours:** RAL 9003 (Signal White)

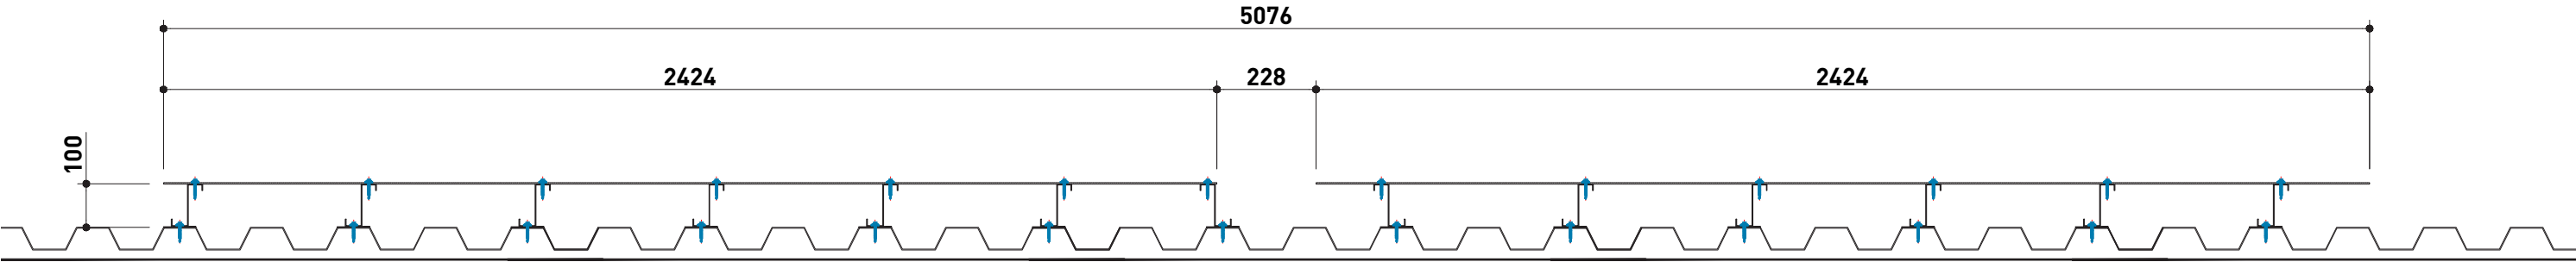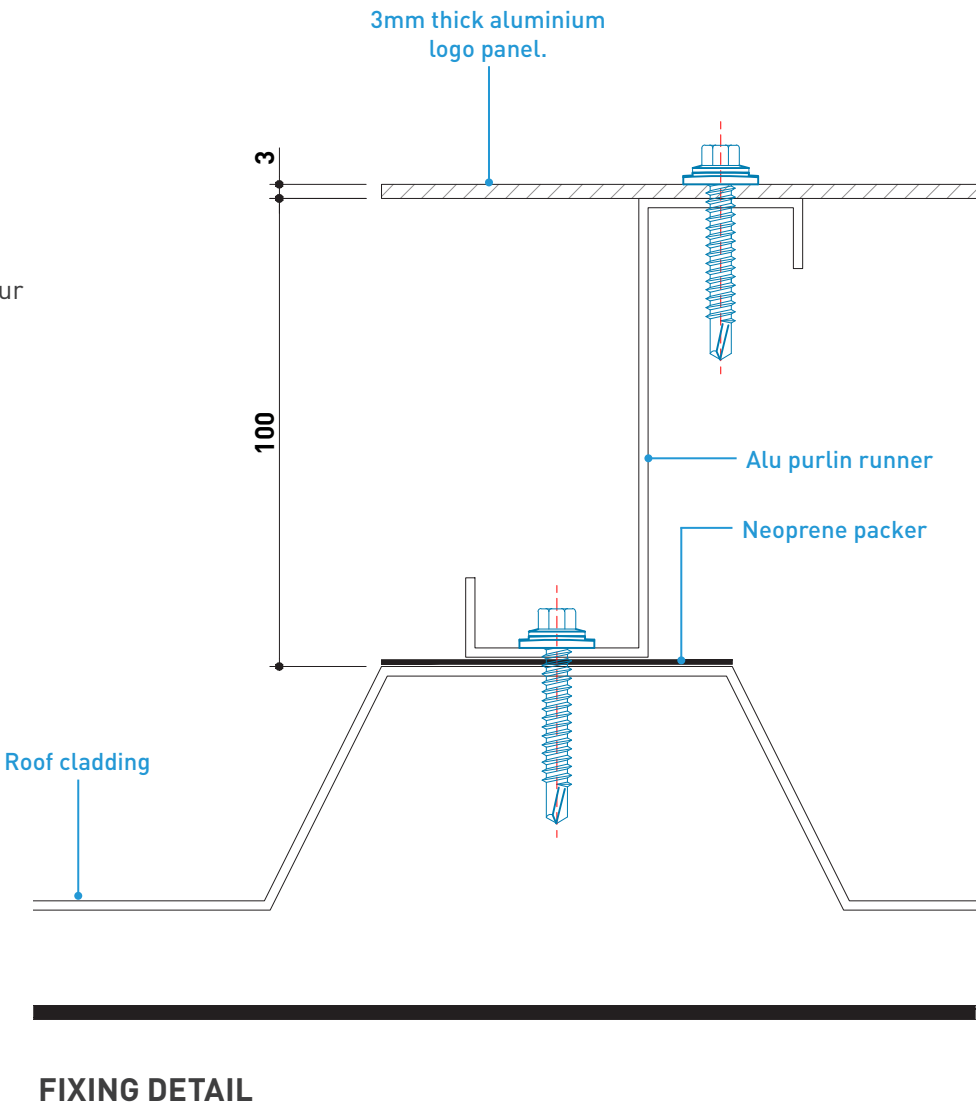

SECTION THROUGH SIGN

Notes:

Colour References:

 RAL 9003

FOR REVIEW
DO NOT MANUFACTURE
FROM THIS DOCUMENT

Drawing No:

N/A

Revision:

P02

Start Date: 07/06/2023

Rev. Date: 26/06/2023

Drawn By: AK

Checked By: JBP

Client:


GMI

Project:


TRITAX



SIGN TYPE 03A - ROOF MOUNTED SIGN

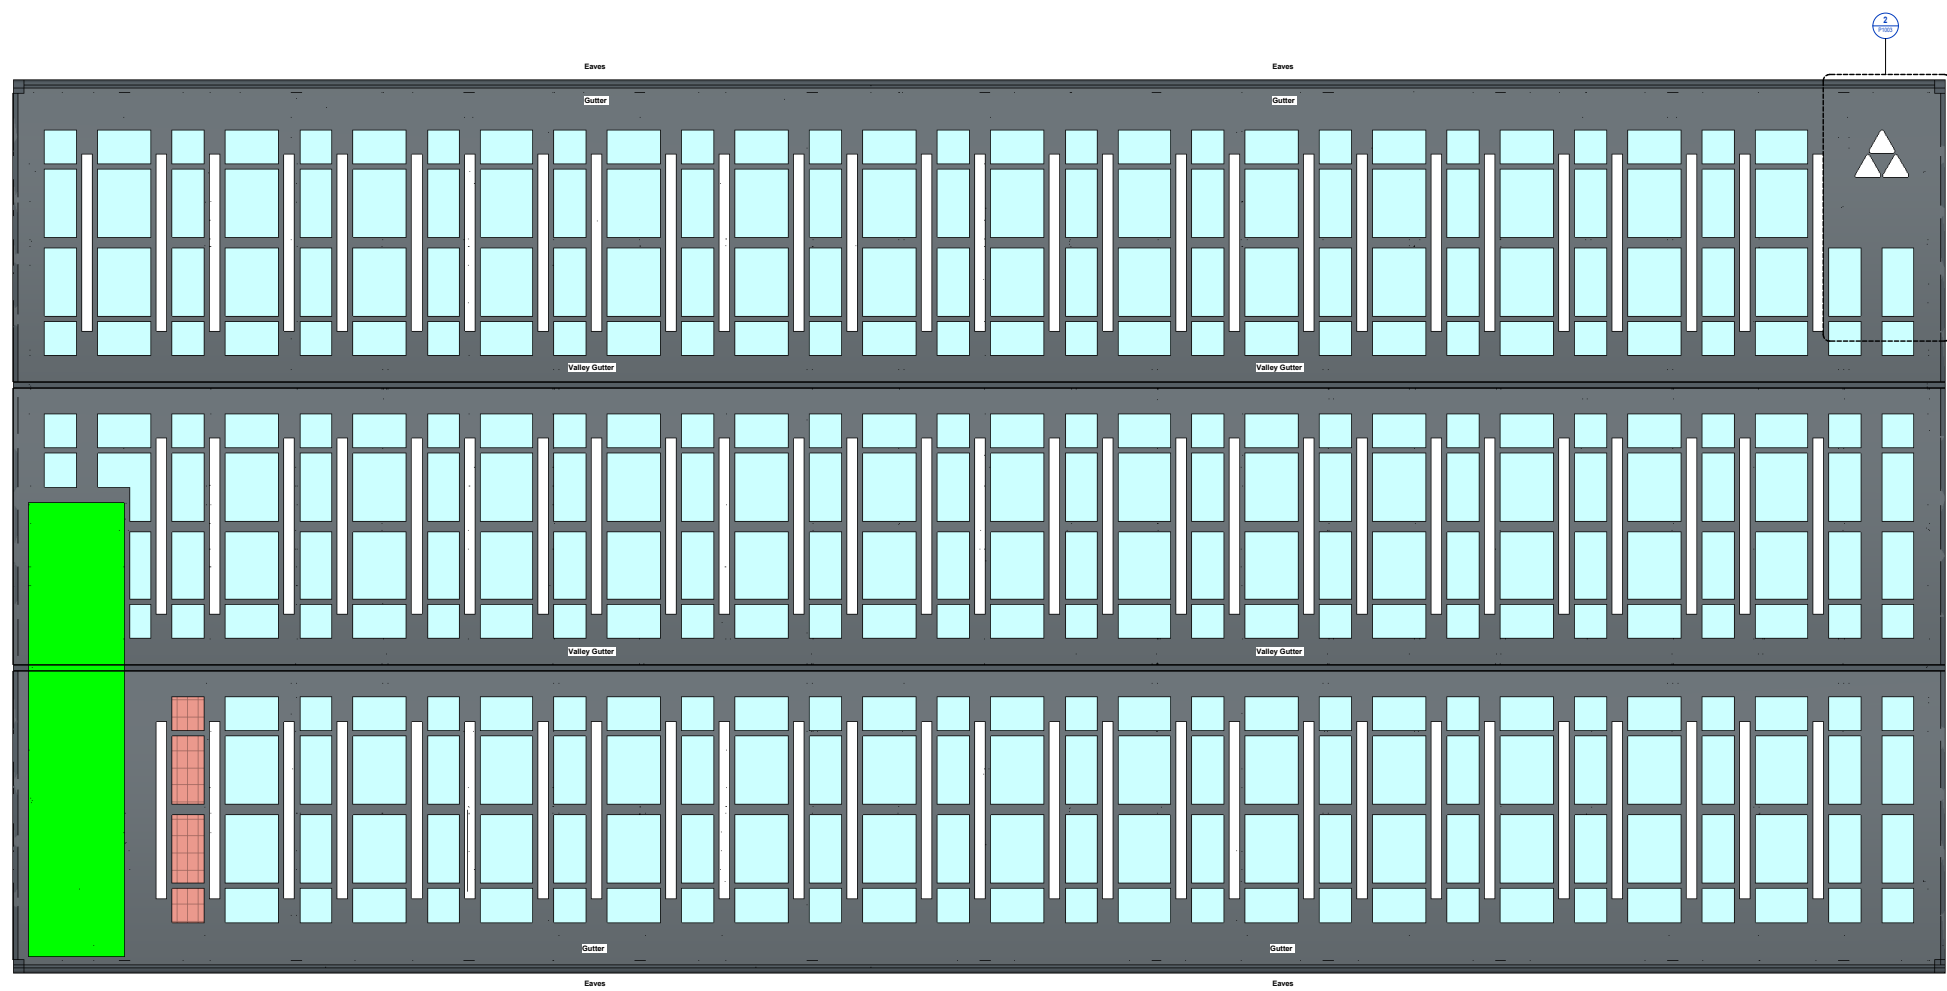

ROOF PLAN
EXTRACT FROM UMC DRAWING NO. P1002

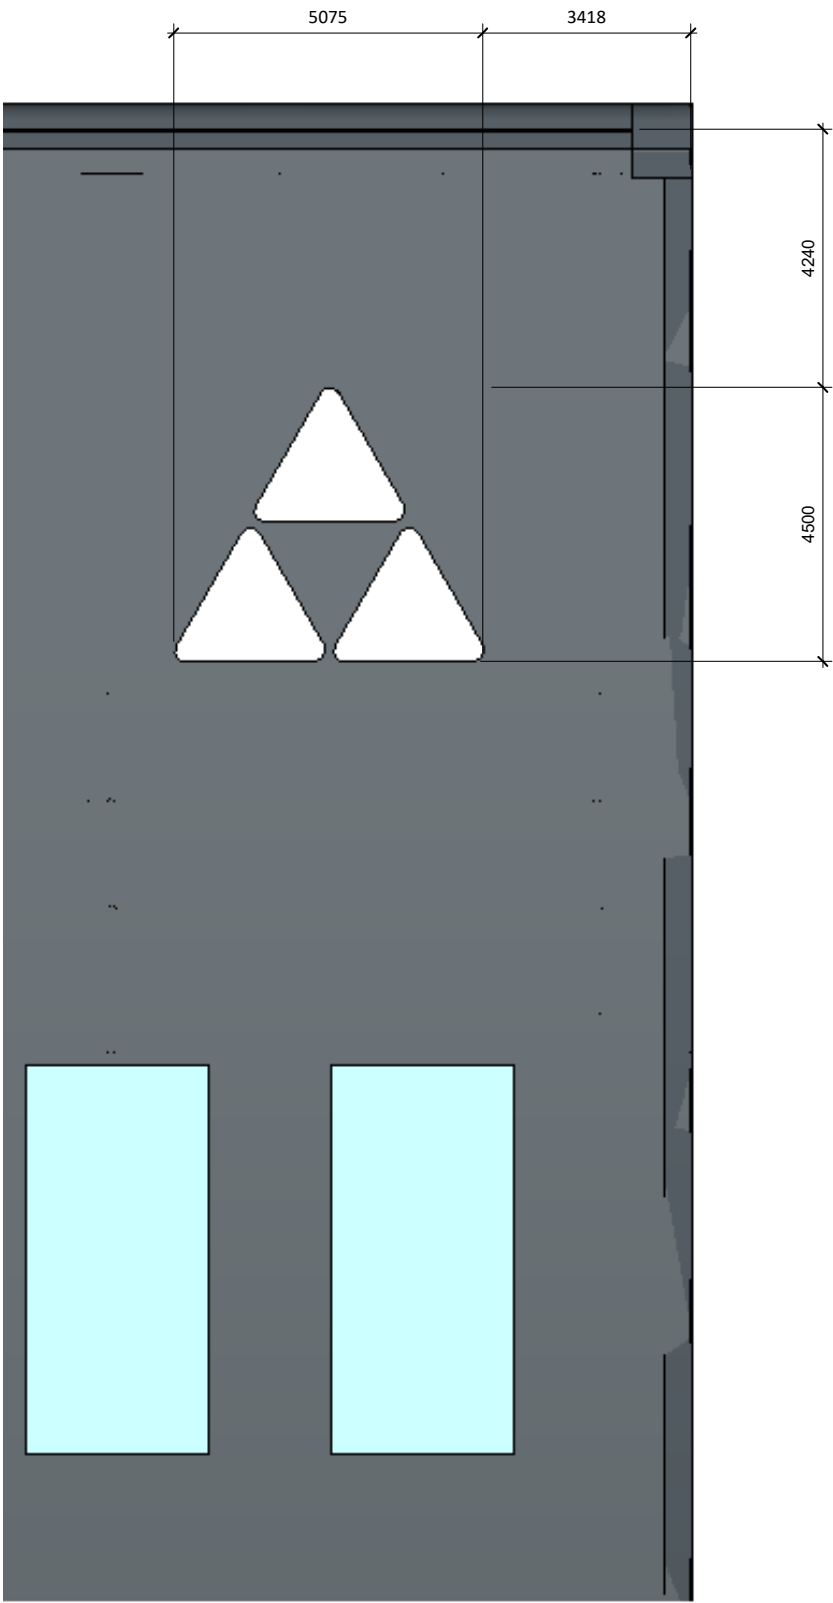

ROOF SIGN LOCATION
EXTRACT FROM UMC DRAWING NO. P1002

Notes:

Colour References:

 RAL 9003

FOR REVIEW
DO NOT MANUFACTURE
FROM THIS DOCUMENT

Drawing No:

N/A

Revision:

P02

Start Date: 07/06/2023

Rev. Date: 26/06/2023

Drawn By: AK

Checked By: JBP

Client:



GMI

Project:

TRITAX



SIGN TYPE 04 - MAIN ENTRANCE STATEMENT TOTEM SIGN

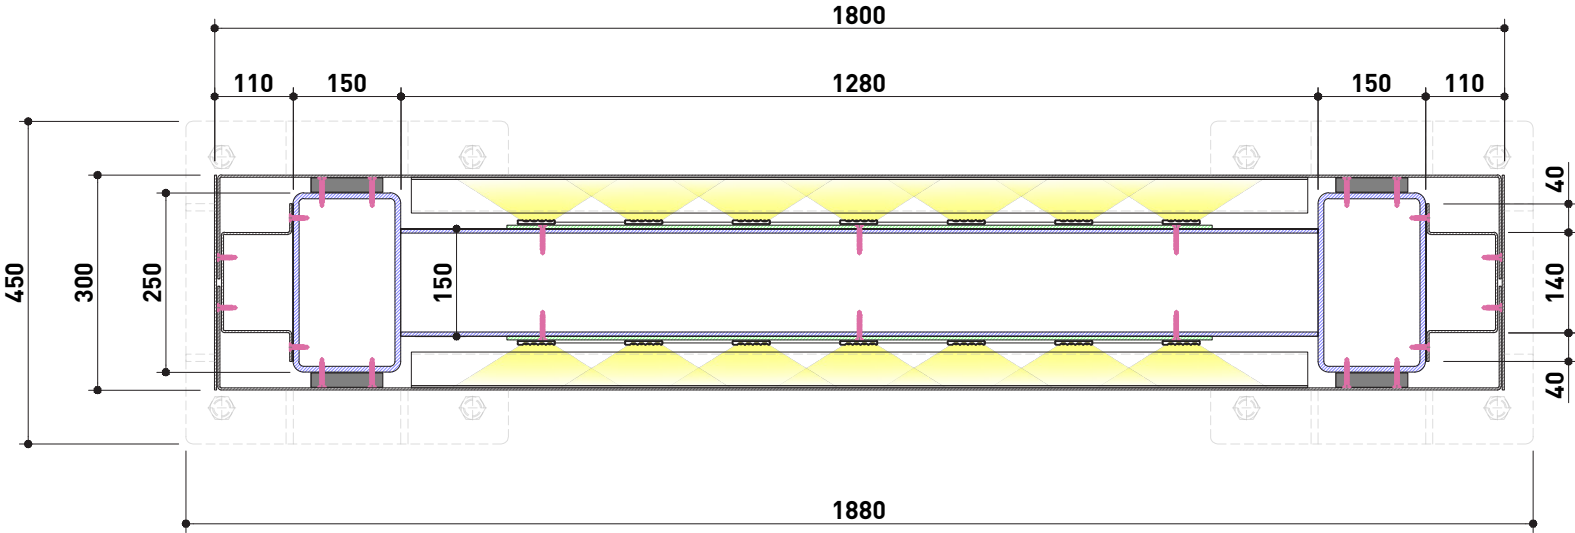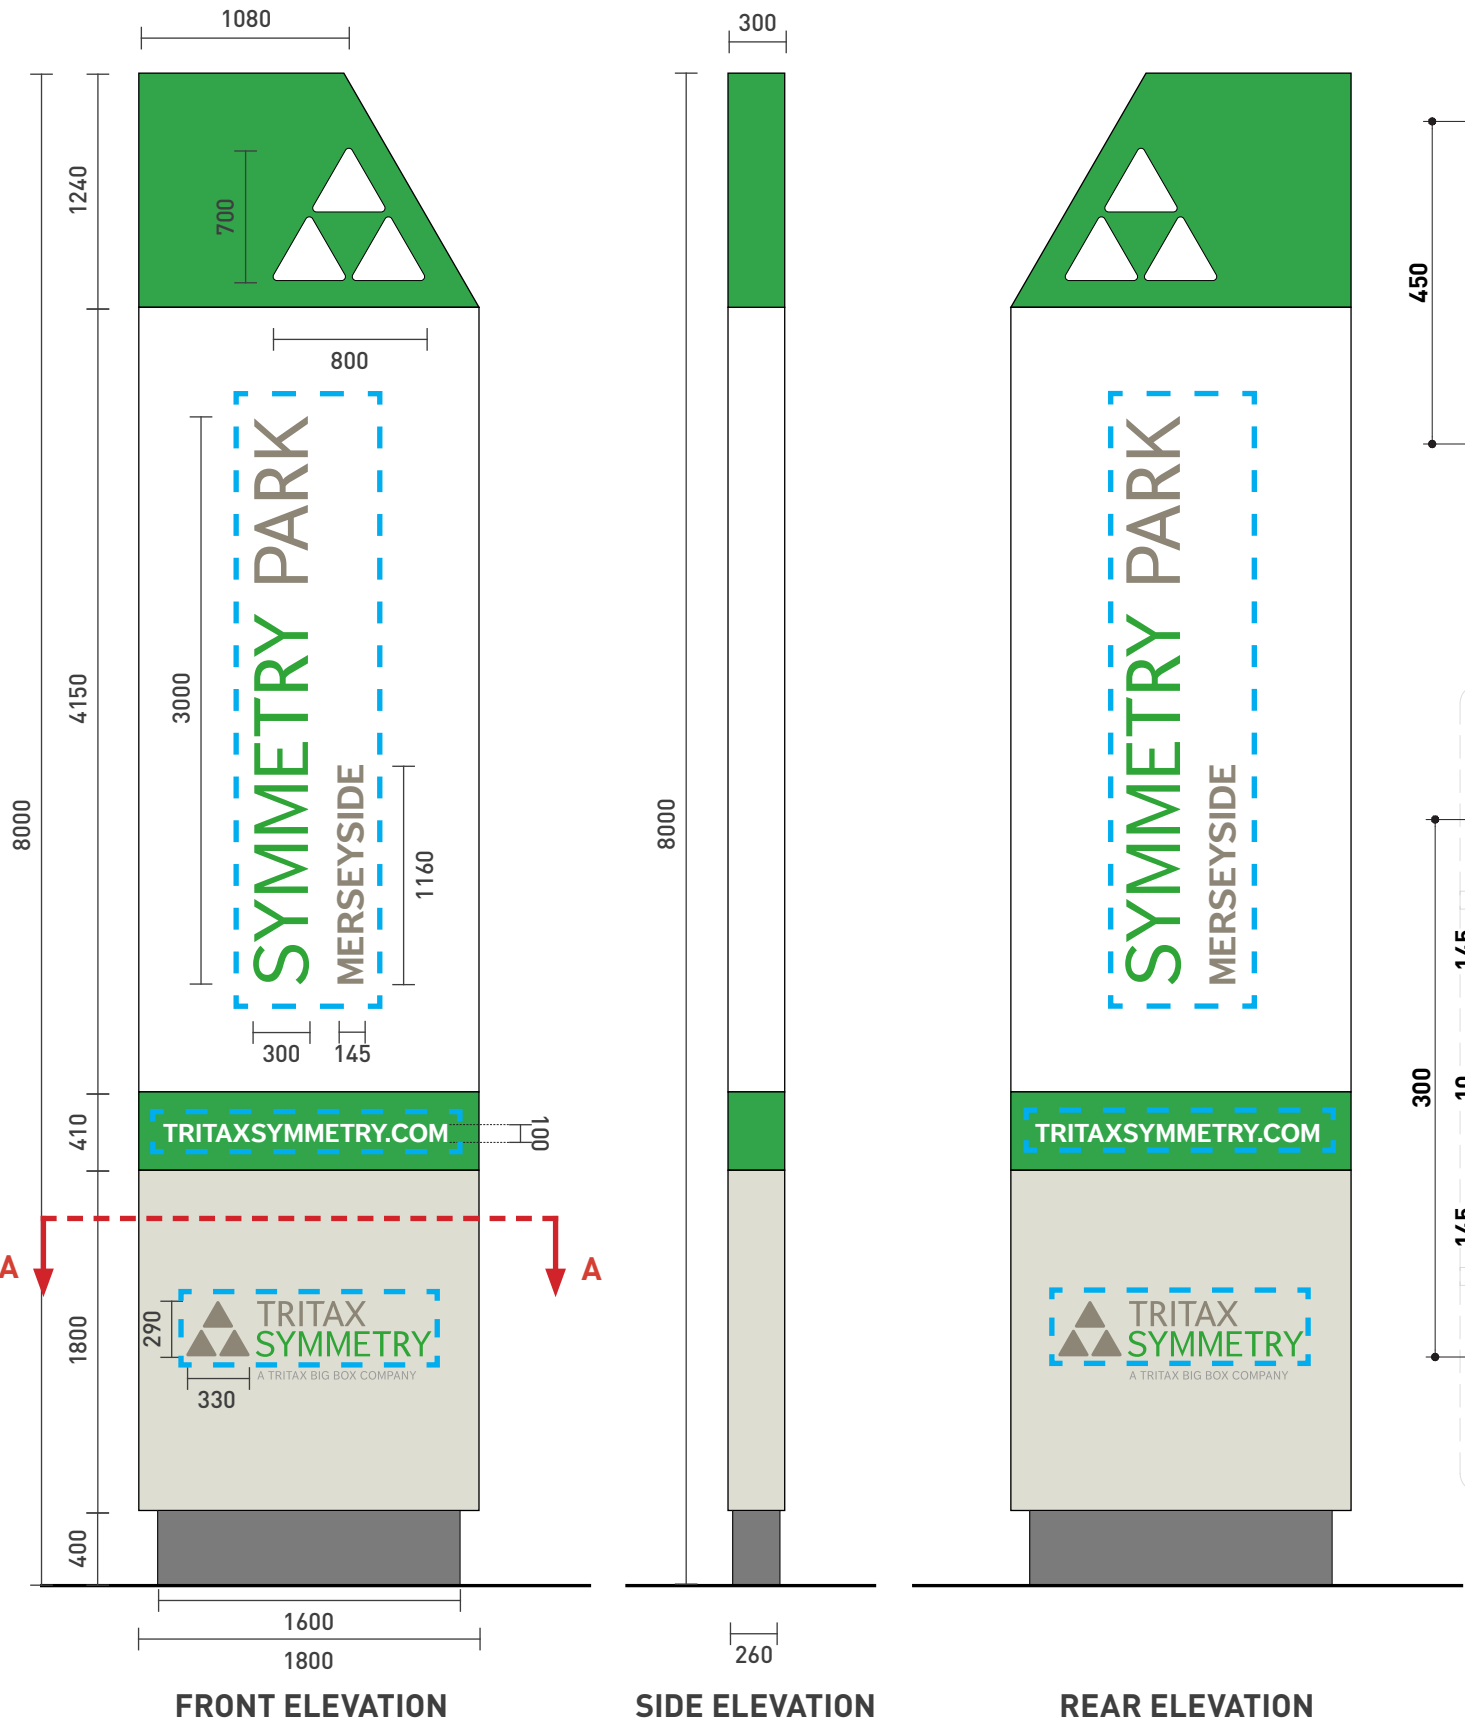

SECTION A-A

TYPE 04

Total Height: 8000mm
Total Width: 1800mm
Total Depth: 300mm

Freestanding double sided, internally illuminated monolith. Structural framework from 250 x 150mm painted mild steel RHS with 150 x 150mm horizontal ties. Cladding from 3mm thick PPC finish aluminium panels. 'Symmetry Park Merseyside' & 'Tritax Symmetry' letters to be push through 050 Opal acrylic with face applied translucent vinyl. Website to be push through 050 Opal acrylic. All acrylic letters backlit. Illumination from internally bonded Tetra MiniMAX LED lighting modules with a colour temperature of 6500K. Illumination levels = <600cd/m². Power to be brought to sign location by others. Ascot to provide boltcage for when the foundation is poured.

Fixing:	Mechanical
Quantity:	2nr.
Font:	Client Brand Logo & Dagny Pro
Colours:	RAL 9003 (Signal White) RAL 9002 (Grey White) RAL 6018 (Yellow Green) RAL 7037 (Dusty Grey) K50 & K30

--- HIGHLIGHTS ILLUMINATED TEXT

Notes:

Colour References:

	RAL 9003		K50
	RAL 6018		K30
	RAL 7037		RAL 9002

FOR REVIEW
DO NOT MANUFACTURE
FROM THIS DOCUMENT

Drawing No:

N/A

Revision:

P02

Start Date: 07/06/2023

Rev. Date: 26/06/2023

Drawn By: AK

Checked By: JBP


Client:

GMI

Project:

TRITAX

- RC FND TO STRUCTURAL ENGINEERS SPECIFICATION.
- 450 X 450 X 15MM THICK BASE PLATE WITH 25MM DIA HOLES TO RECIEVE M22 BOLTS.
- 10MM THICK GUSSET STIFFENER PLATES.

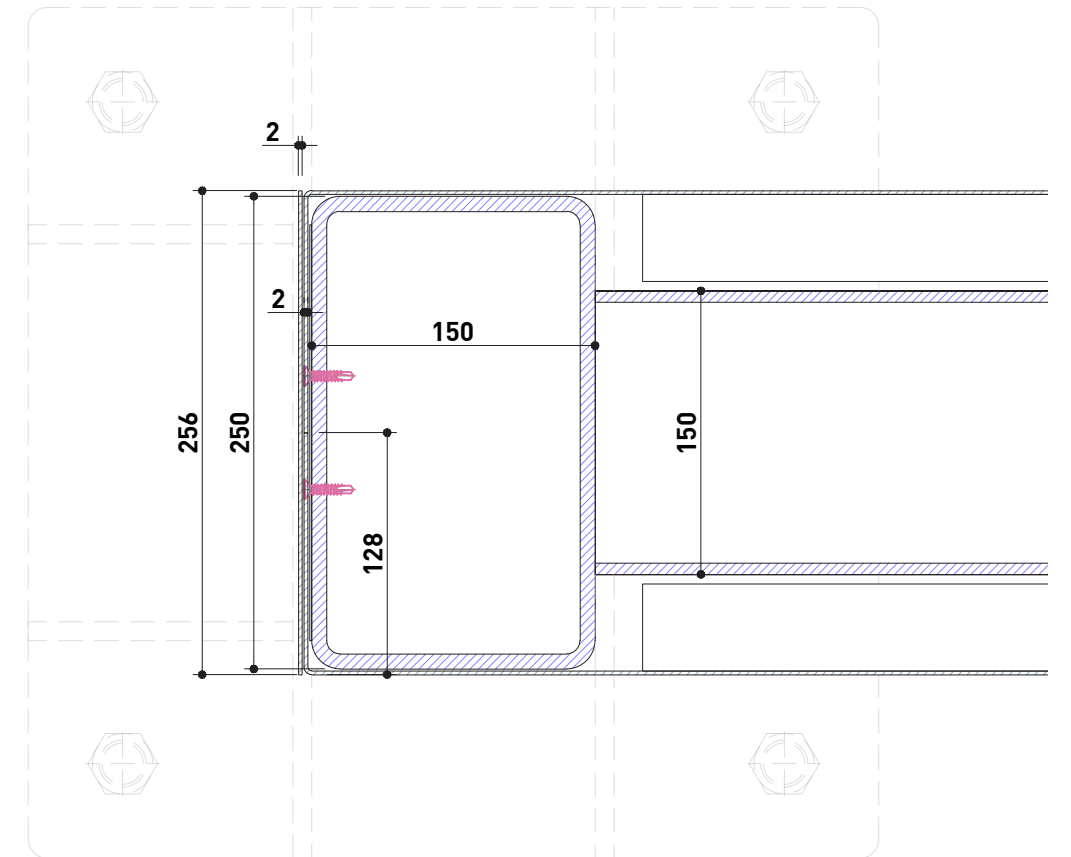

**OVERALL DEAD LOAD: APPROX 2000KG.
BASED ON 250 X 150 X 8MM RHS FRAME.**


© Ascot Signs Ltd

 RAL 9003
  K50
 RAL 6018
  K30
 RAL 7037
  RAL 9002


TRITAX

ASCOT[®] EST. 1938

SIGN TYPE 04 - MAIN ENTRANCE STATEMENT TOTEM SIGN - PROPOSED BASE DETAIL

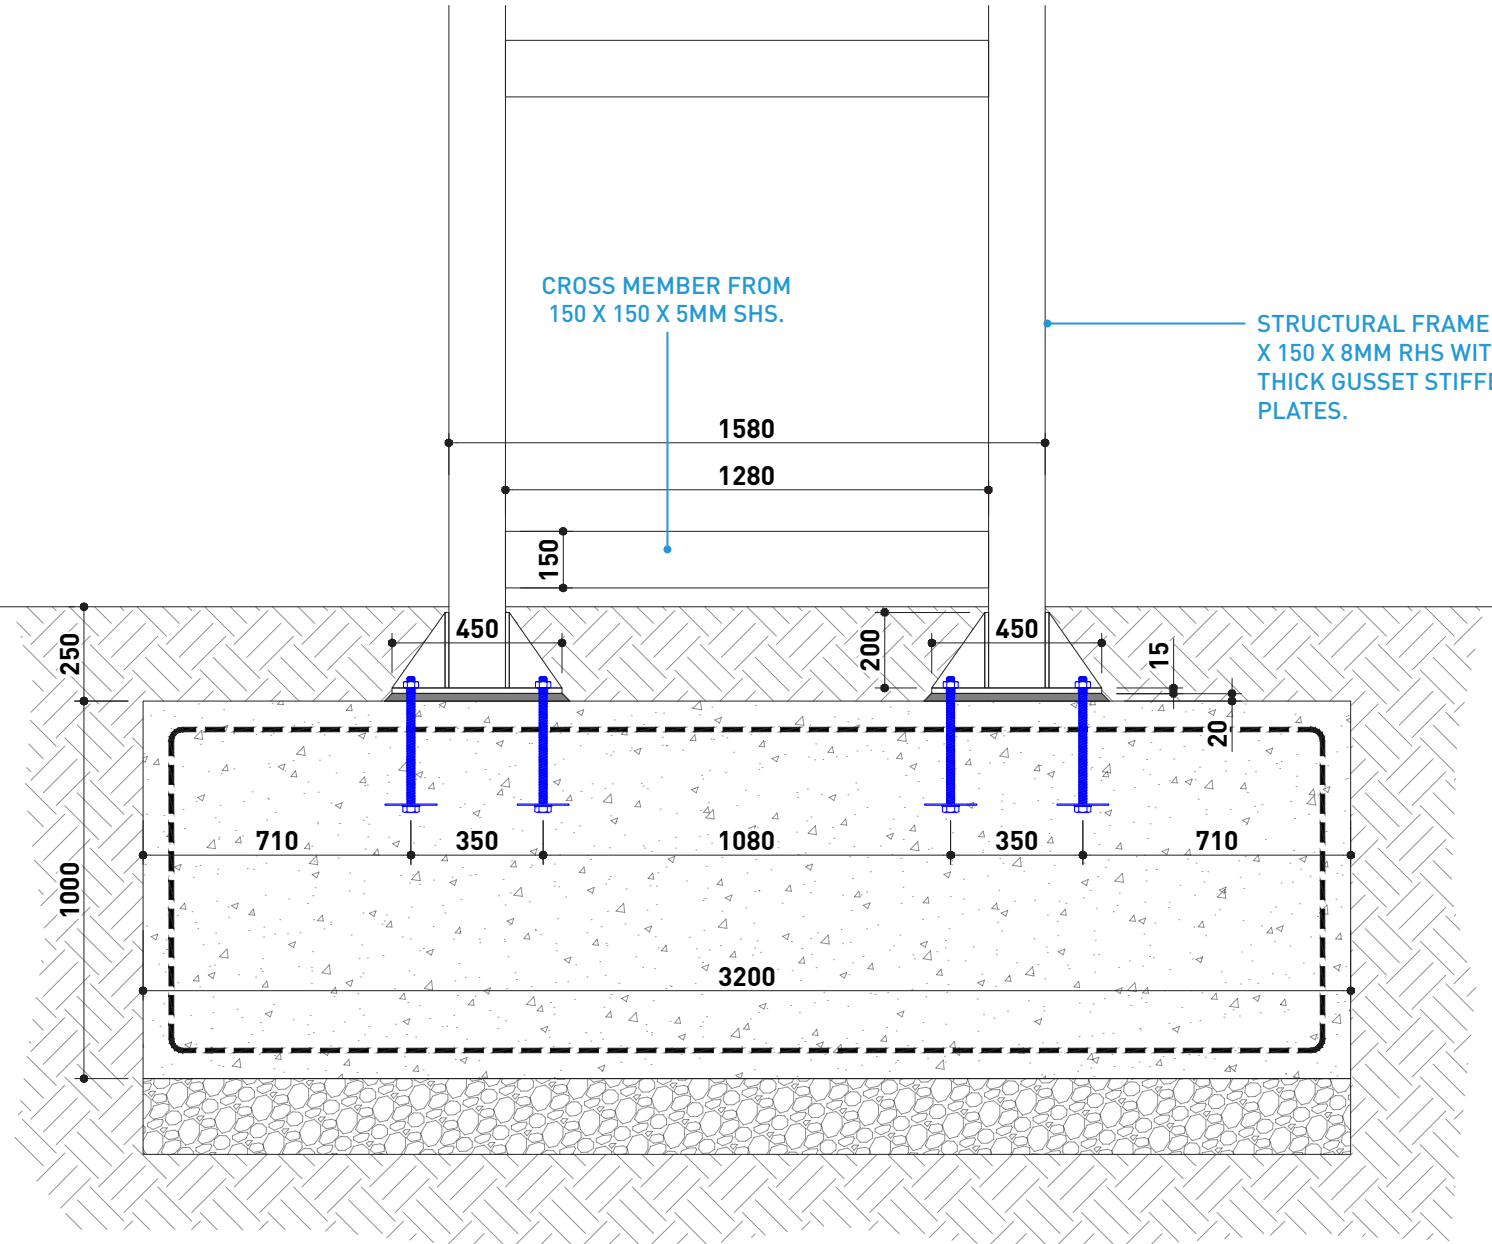

SECTION A

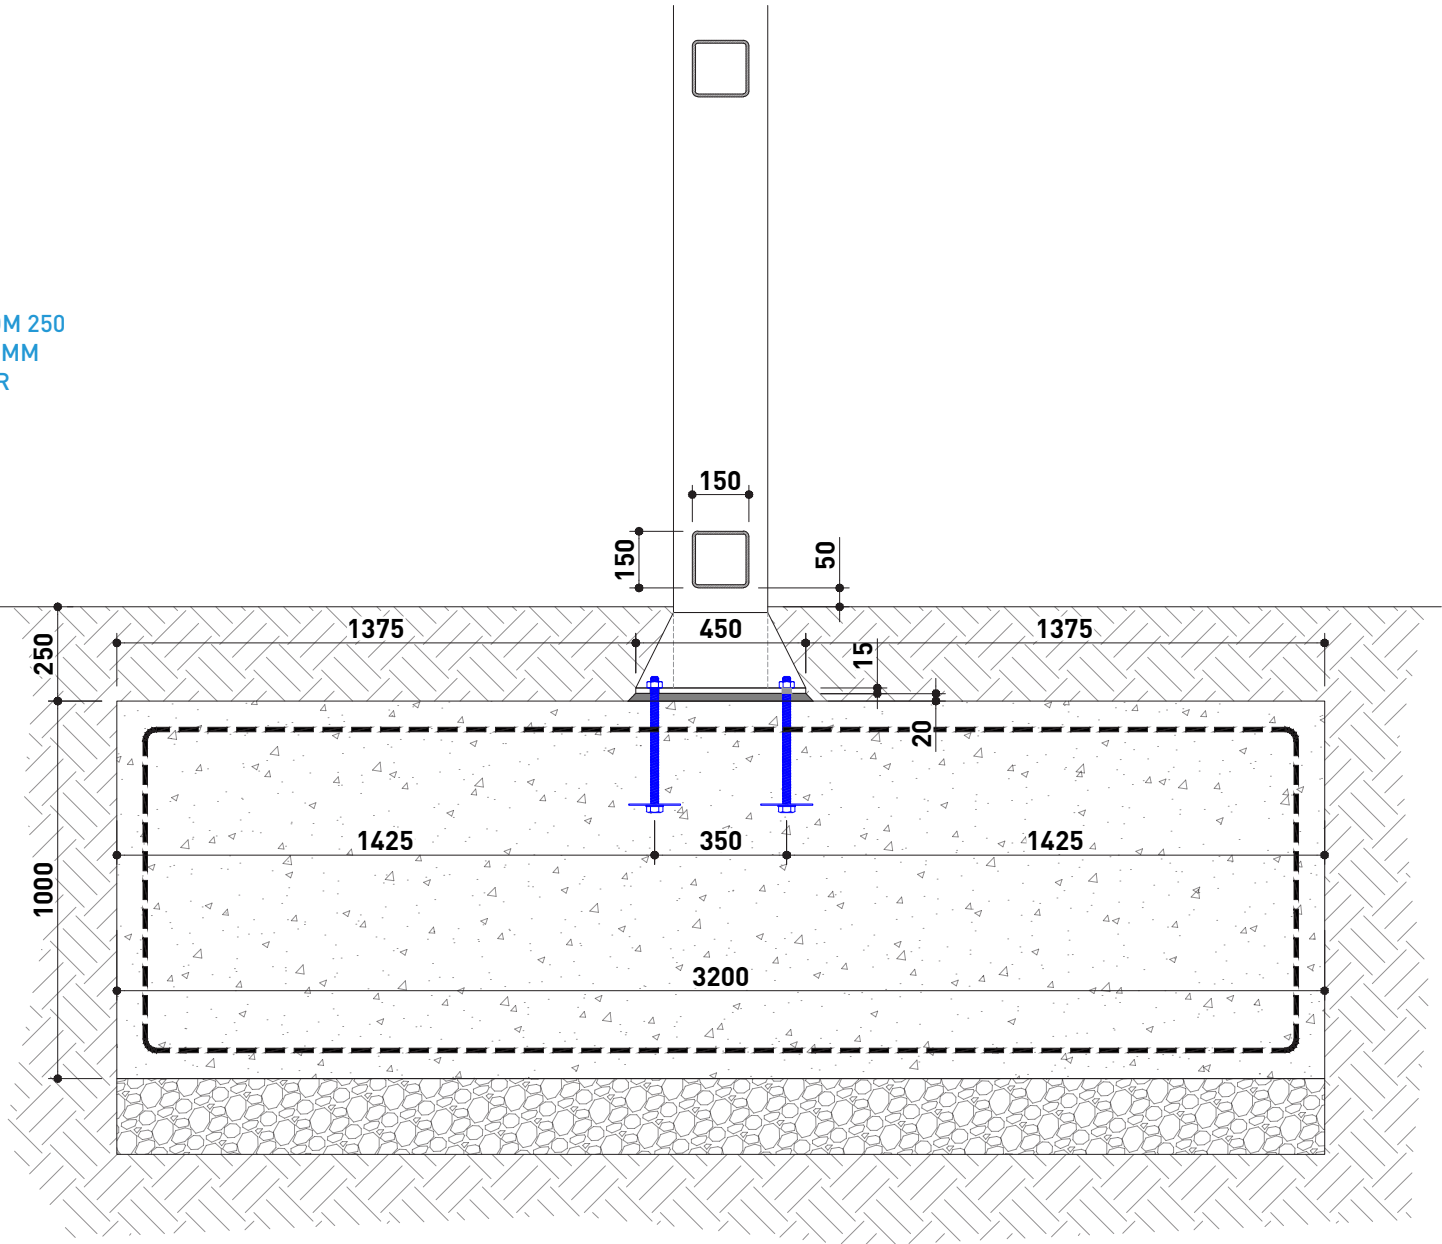

SECTION B

Notes:

Colour References:

	RAL 9003		K50
	RAL 6018		K30
	RAL 7037		RAL 9002

FOR REVIEW
DO NOT MANUFACTURE
FROM THIS DOCUMENT

Drawing No:

N/A

Revision:

P02

Start Date: 07/06/2023

Rev. Date: 26/06/2023

Drawn By: AK

Checked By: JBP


Client:

GMI

Project:

TRITAX

SIGN TYPE 07 - BUILDING SPECIFIC TOTEM SIGN

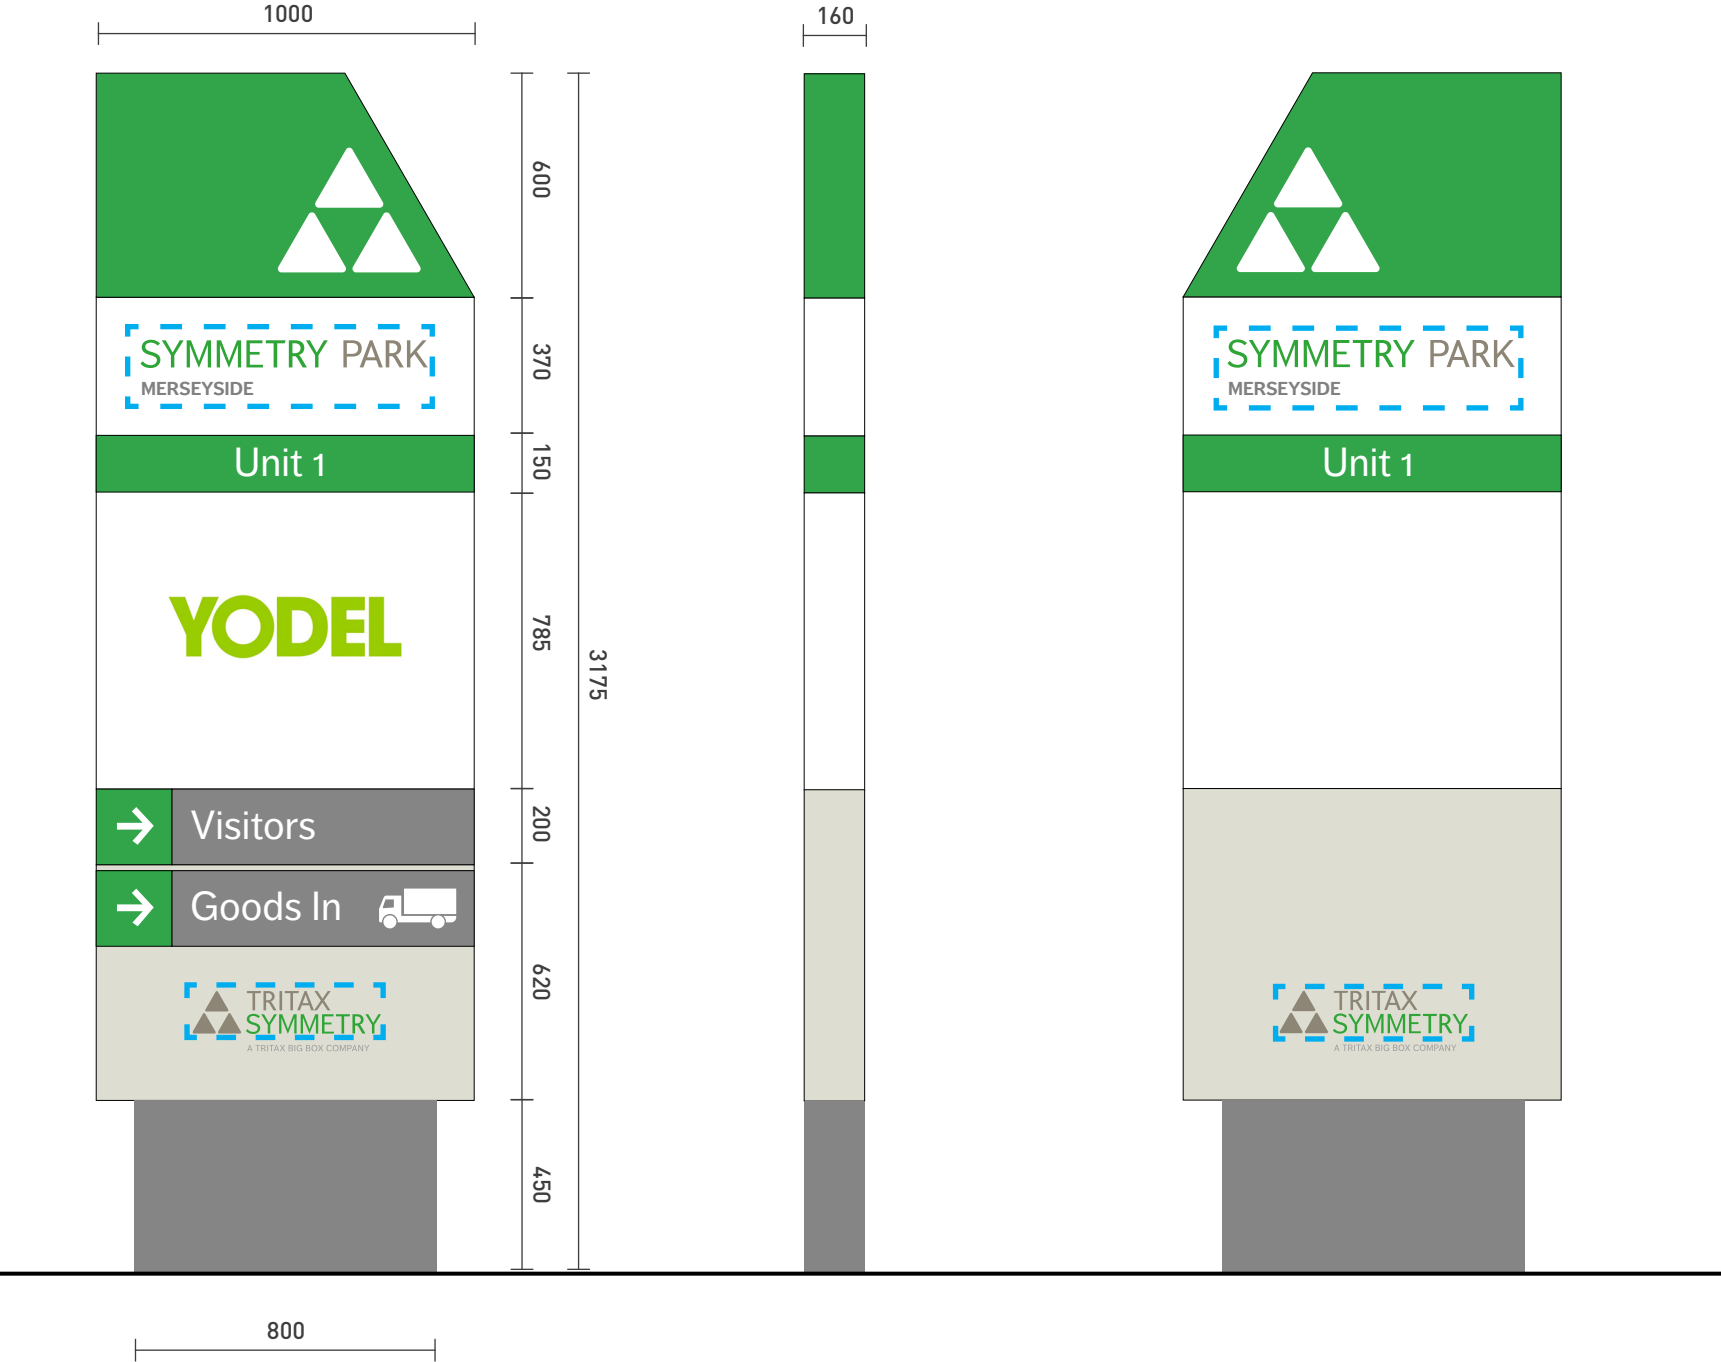


TYPE 07

Total Height: 3175mm
Total Width: 1000mm
Total Depth: 150mm

Freestanding double sided, internally illuminated monolith. Structural framework from 150 x 150mm painted mild steel RHS with 100 x 100mm horizontal ties. Cladding from 3mm thick PPC finish aluminium panels. 'Symmetry Park Merseyside' & 'Tritax Symmetry' letters to be push through 050 Opal acrylic with face applied translucent vinyl. Illumination from internally bonded Tetra MiniMAX LED lighting modules with a colour temperature of 6500K. Illumination levels = <600cd/m². Power to be brought to sign location by others. Ascot to provide boltcage for when the foundation is poured.

- Fixing:** Mechanical
- Quantity:** 1nr.
- Font:** Client Brand Logo & Dagny Pro Bold
- Colours:** RAL 9003 (Signal White)
RAL 9002 (Grey White)
RAL 6018 (Yellow Green)
RAL 7037, K50 & K30

--- HIGHLIGHTS ILLUMINATED TEXT

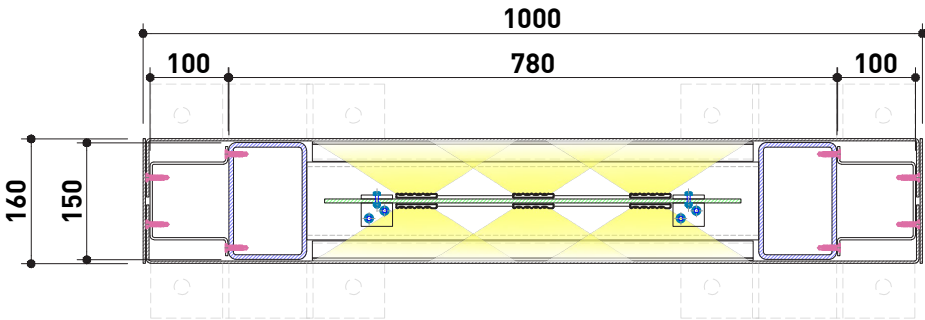

SECTION THROUGH TOTEM

Notes:

Colour References:

- | | |
|--|--|
|  RAL 9003 |  K50 |
|  RAL 6018 |  K30 |
|  RAL 7037 |  RAL 9002 |

FOR REVIEW
DO NOT MANUFACTURE
FROM THIS DOCUMENT

Drawing No:

N/A

Revision:

P02

Start Date: 07/06/2023

Rev. Date: 26/06/2023

Drawn By: AK

Checked By: JBP

Client:

GMI

Project:

TRITAX

Technical drawing of a rectangular box with dimensions and internal components. The overall dimensions are 300 (width) and 220 (height). The internal dimensions are 220 (width) and 160 (height). The box has a 100 (width) and 140 (height) internal compartment. The drawing shows a top view with a yellow shaded area indicating a specific region. The drawing includes dimensions for the box, internal compartment, and the yellow shaded area. The drawing also shows a cross-section of the box with a 40 (width) and 5 (height) internal compartment. The drawing includes dimensions for the box, internal compartment, and the yellow shaded area. The drawing also shows a cross-section of the box with a 40 (width) and 5 (height) internal compartment.

SKIRTING DETAIL

ASCOT[®] EST. 1938

ASCOT_{EST. 1938} IMAGINED

ARCHITECTURAL SIGNAGE & METALWORK

LONDON / BELFAST / LIVERPOOL / DUBLIN / DUSSELDORF