




STATUS PLANNING	© Copyright of PM DESIGNS®. All rights reserved. ALL dimensions are in millimetres unless stated otherwise. ALL dimensions must be checked on site prior to construction and any discrepancies reported to the architect. Work is subject to change following detailed design.			
	RevNo	Revision note	Date	Signature
				Checked

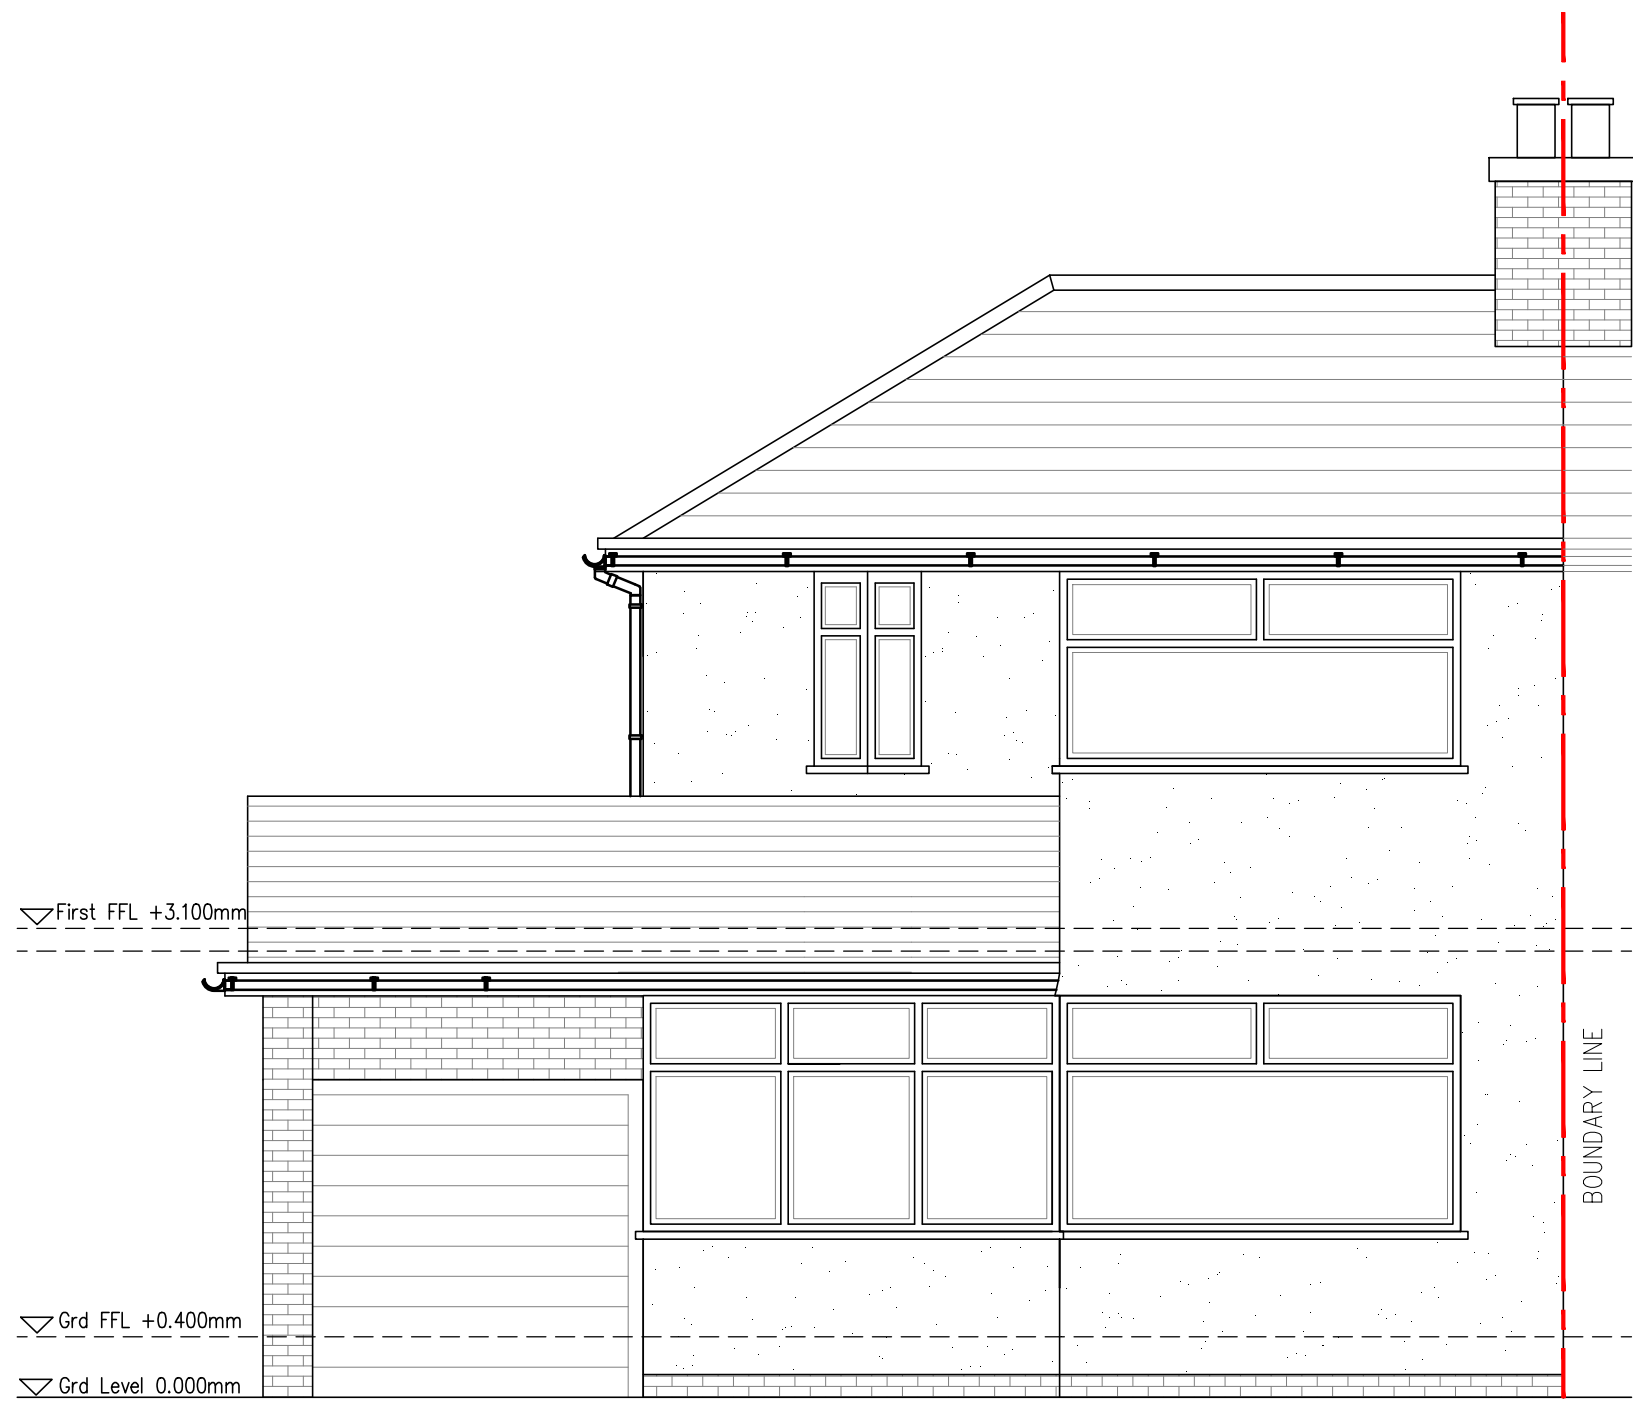

EXISTING FRONT ELEVATION | SCALE 1:50

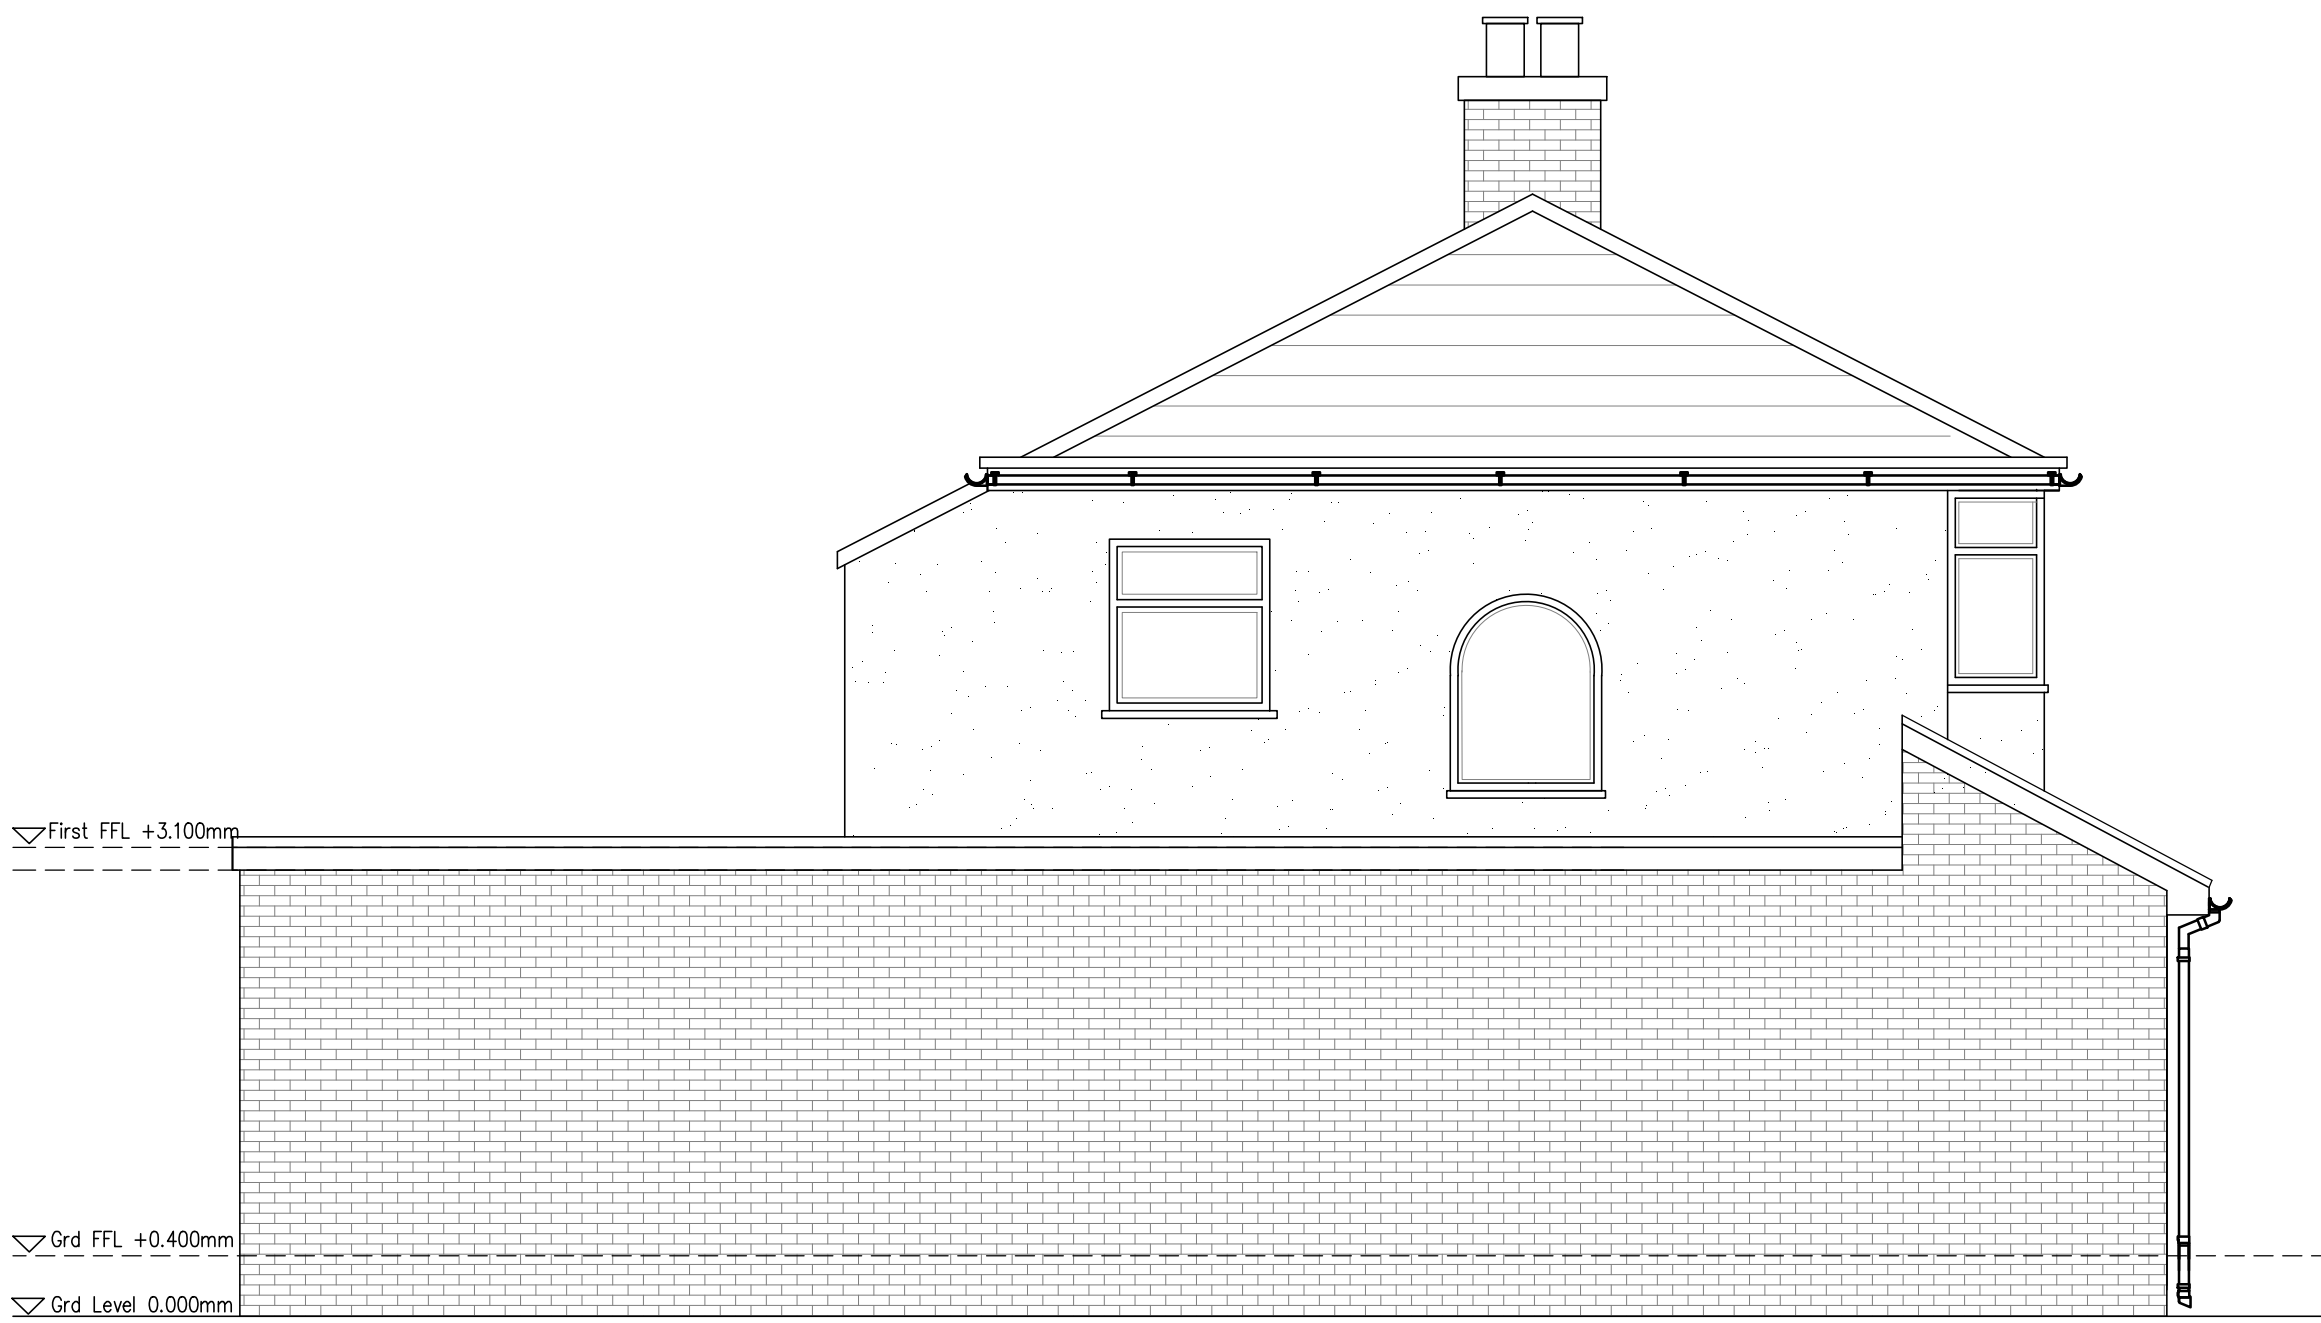


EXISTING SIDE ELEVATION | SCALE 1:50

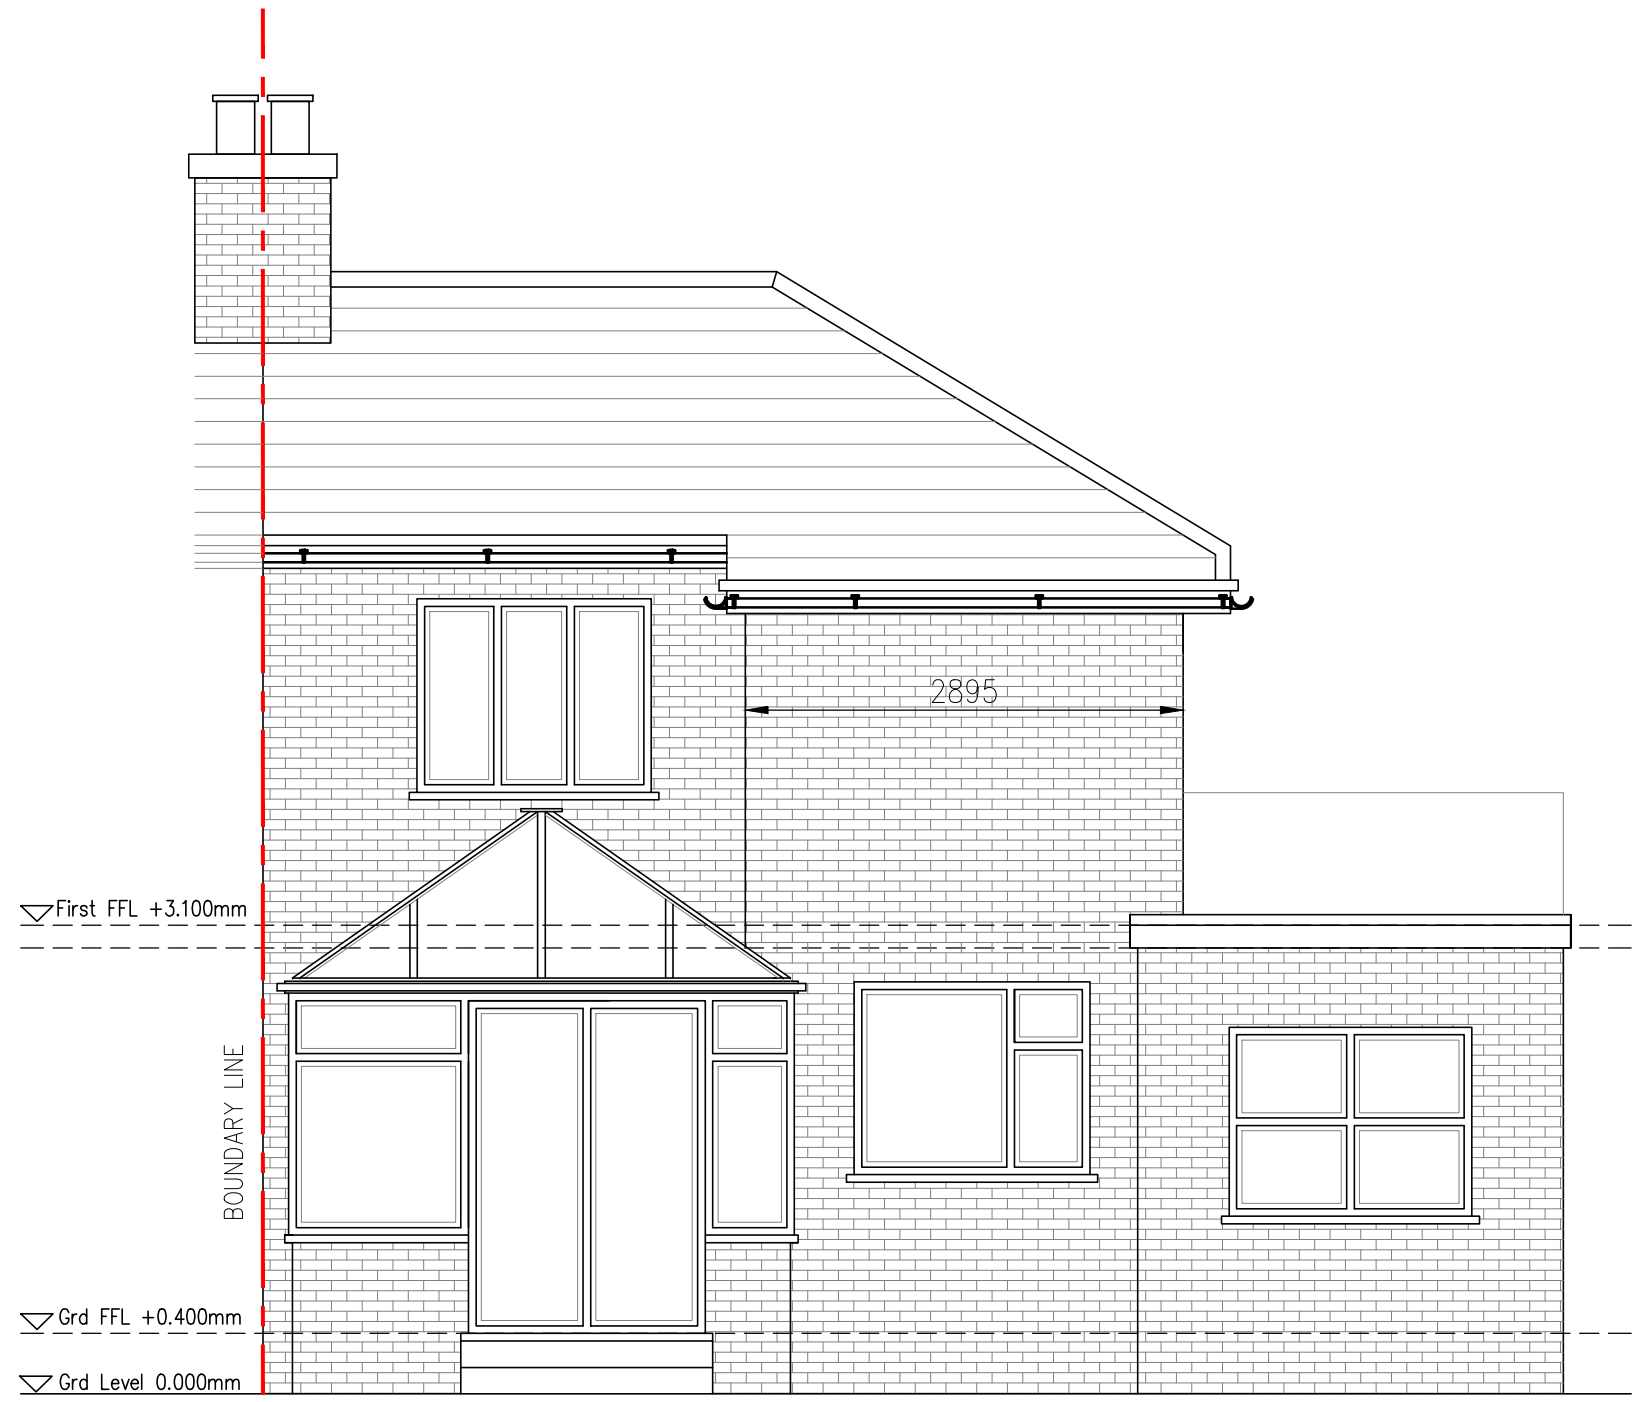

EXISTING REAR ELEVATION | SCALE 1:50



EXISTING SIDE ELEVATION | SCALE 1:50

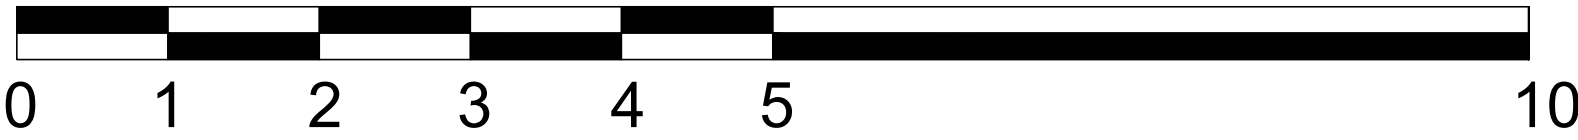

SCALE BAR 1:50

PM

PARLE MAGUIRE DESIGNS

PROJECT: 137 BOWRING PARK AVENUE
CHILDWALL
L16 2LE

CLIENT: MISS MERCHANT

Address: 222 Thomas Drive, Liverpool, L14 3LF
Telephone: 07580804180
Email: robert.parle@pmdesigns.co.uk
Website: www.pmdesigns.co.uk

Drawing No.
A102
Date:
AUG 2021
Scale:
1:50 @ A1
Revision:
-
Issue:
PLANNING STATUS