



1360

1360

2190


CHEN

6855


DINING

LOUNGE


GROUND FLOOR PLAN AS PROPOSED

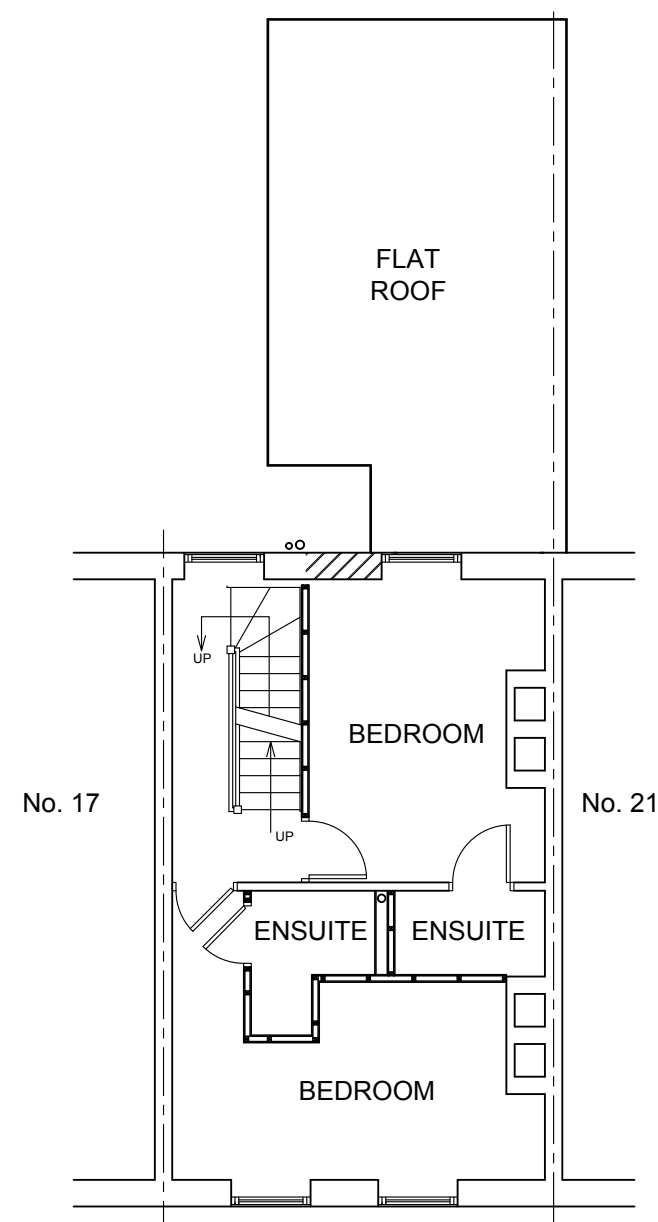


FIRST FLOOR
PLAN AS PROPOSED

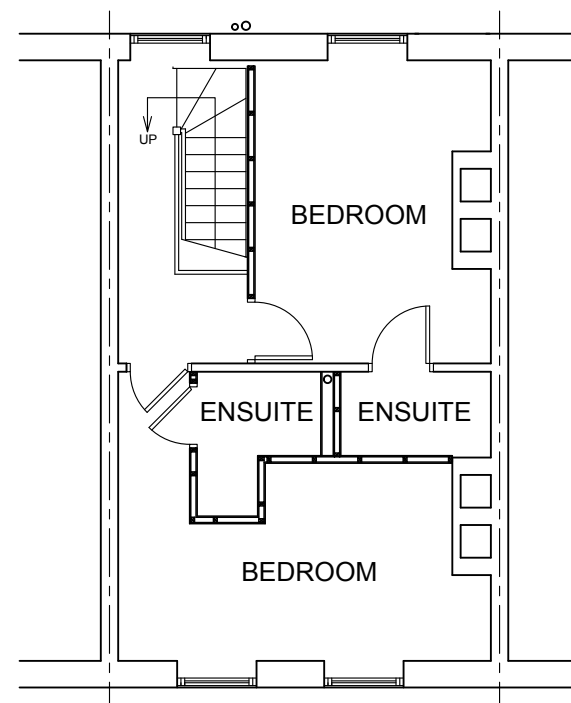


SECOND FLOOR
PLAN AS PROPOSED

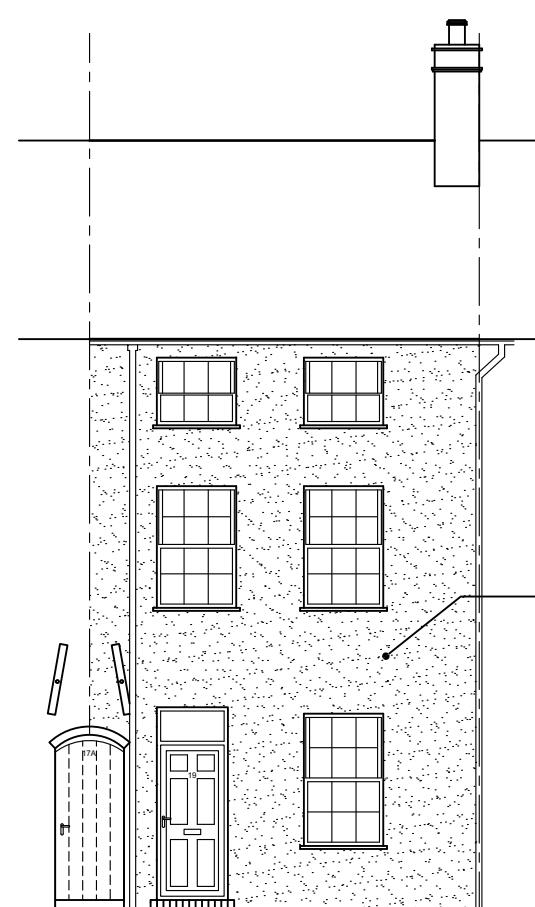

FRONT ELEVATION
AS PROPOSED

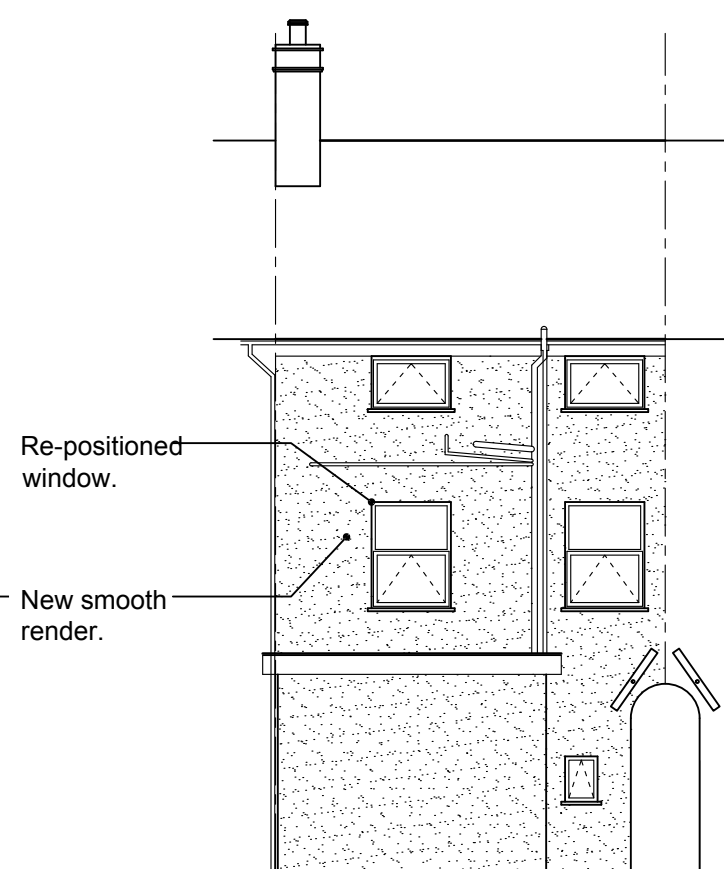

REAR ELEVATION
AS PROPOSED

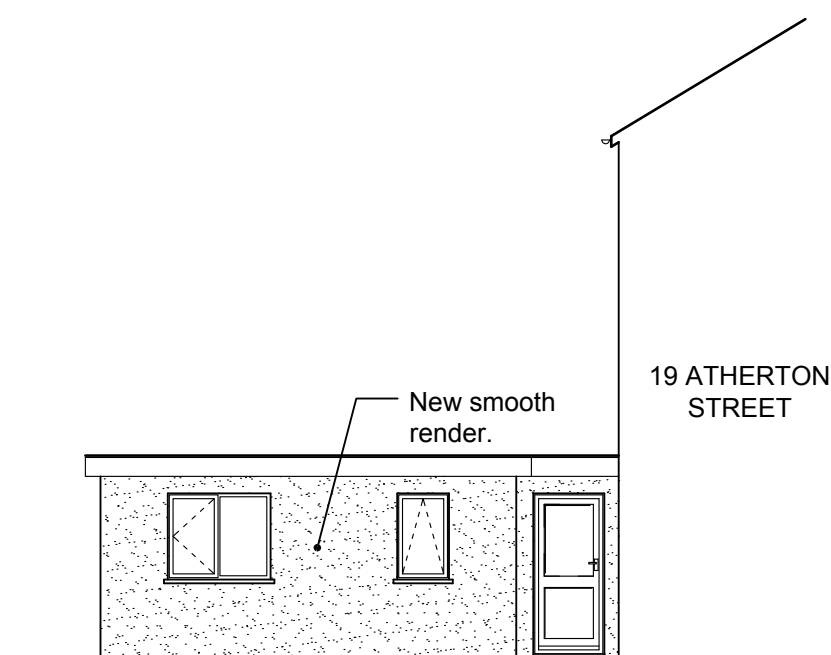

EXTENSION'S ELEVATION AS PROPOSED

**COPYRIGHT: The copyright of this drawing is vested in Lawrenson Associates Ltd. It shall not be used without permission for any purpose.
DO NOT SCALE FROM THIS DRAWING FOR CONSTRUCTION PURPOSES - WORK TO FIGURED DIMENSIONS ONLY.
ALL DIMENSIONS ARE IN MILLIMETRES UNLESS STATED OTHERWISE.**

NOTES

1. This drawing to be read in conjunction with all Lawrenson Associates drawings and specification.

A	Extent of extension clarified.	17/09/21
Rev	Description	Date

Project
19 ATHERTON STREET,
PRESCOT,
L34 5QN

Client
MALVYA GROUP LTD.

Contract. No.	Drq. No.	Revision	Scale 1:100 @ A2	
6115	103	A	By BPM	Date
			Chkd HTL	August 2021

Drawing Title
PROPOSED FLOOR PLANS
AND ELEVATIONS.

LAWRENSON ASSOCIATES
Consulting Structural Engineers
Planning & Development Consultants
Architectural Services

1 THE GLOBE
142 HARDSHAW ST. Telephone: (01744) 733446
ST. HELENS www.lawrensonassociates.co.uk
WA10 1JT E-mail: info@lawrensonassociates.co.uk