



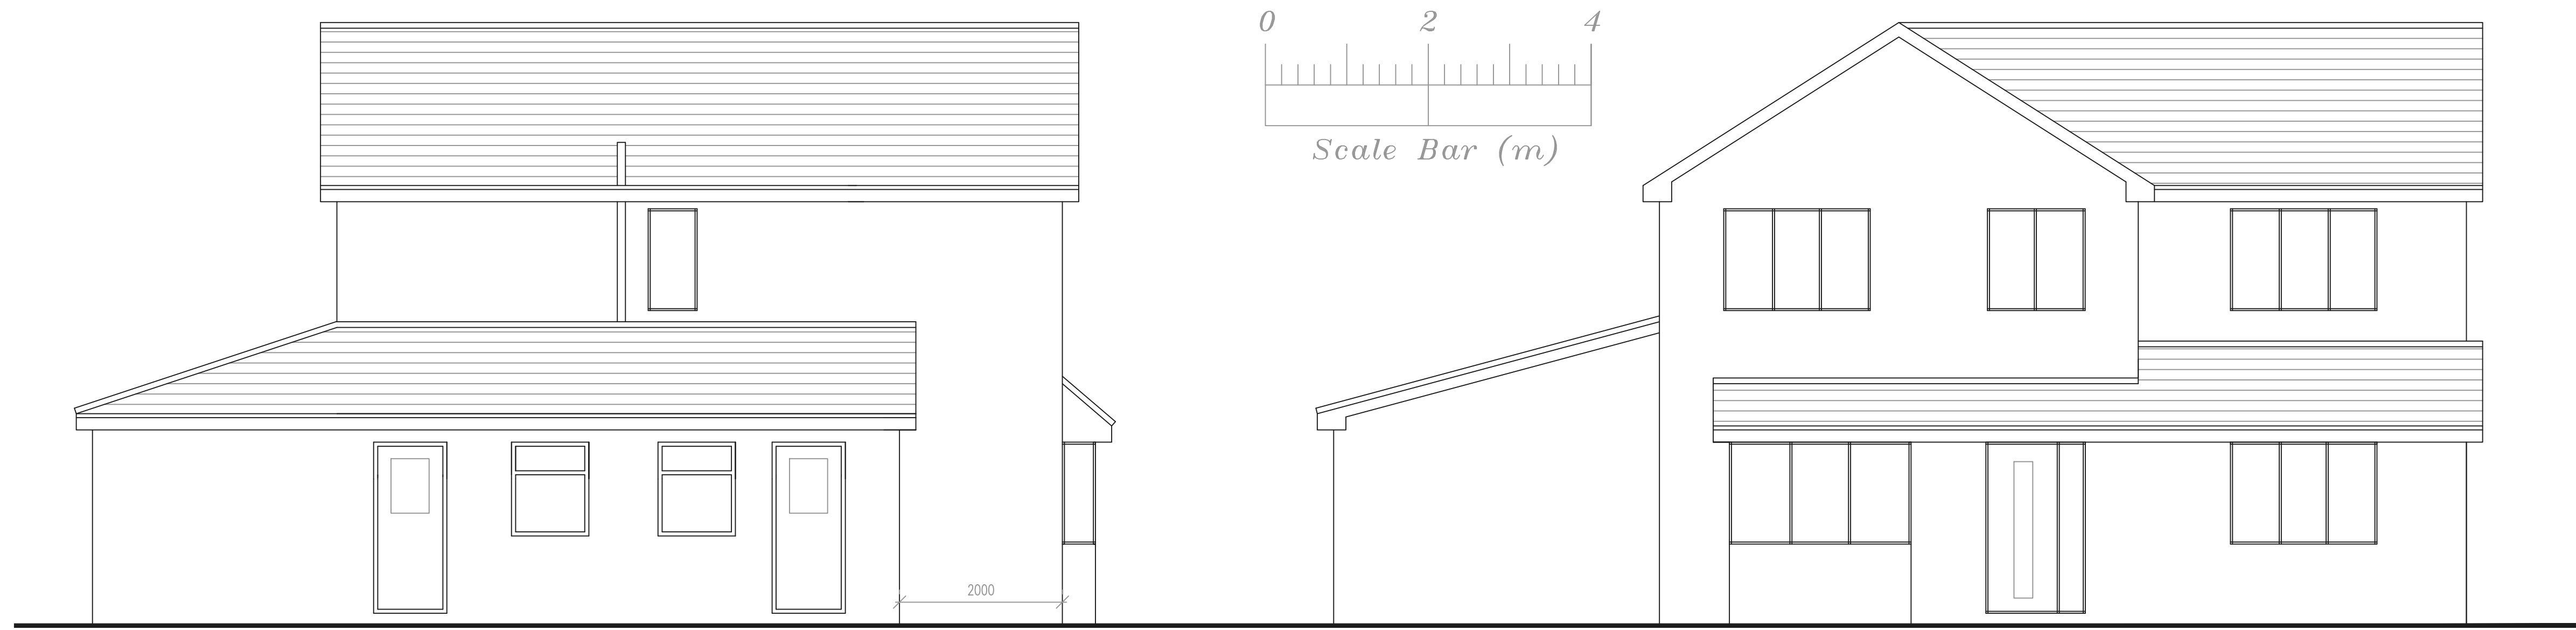


Proposed Side Elevation

Proposed Front Elevation


Standard Details 1:20

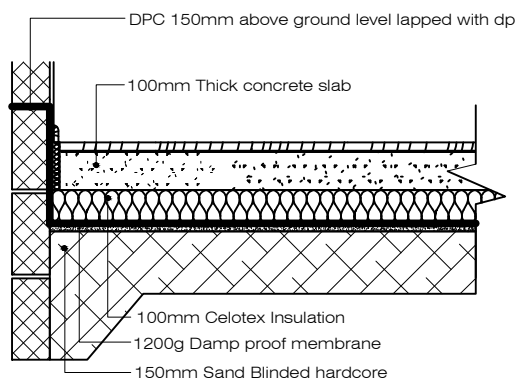


Solid Ground Floor

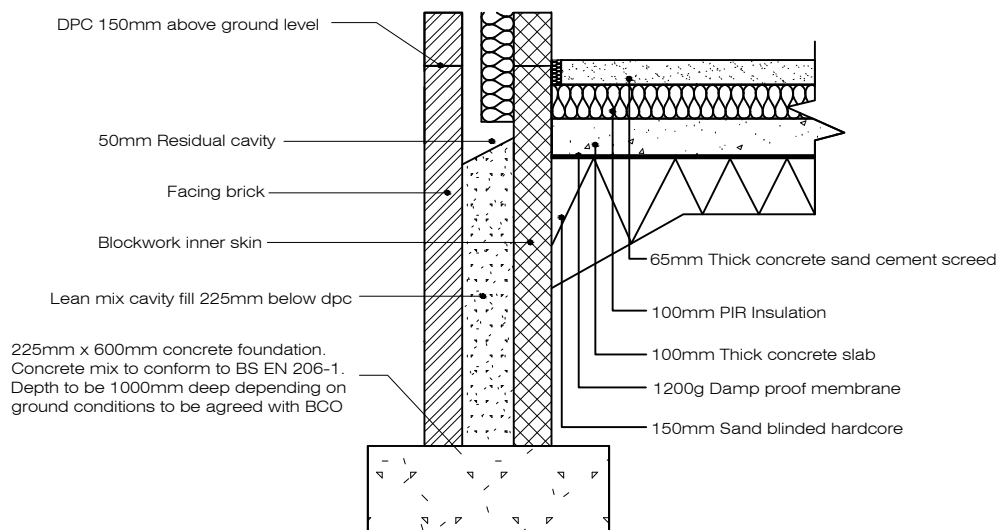


Strip Foundation

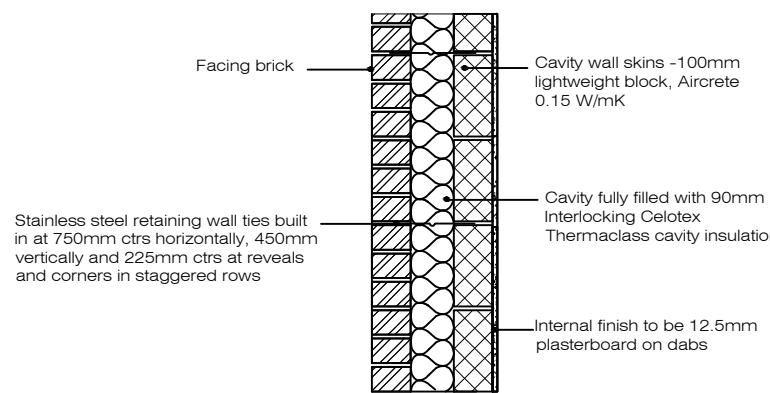

Full Fill Cavity Wall

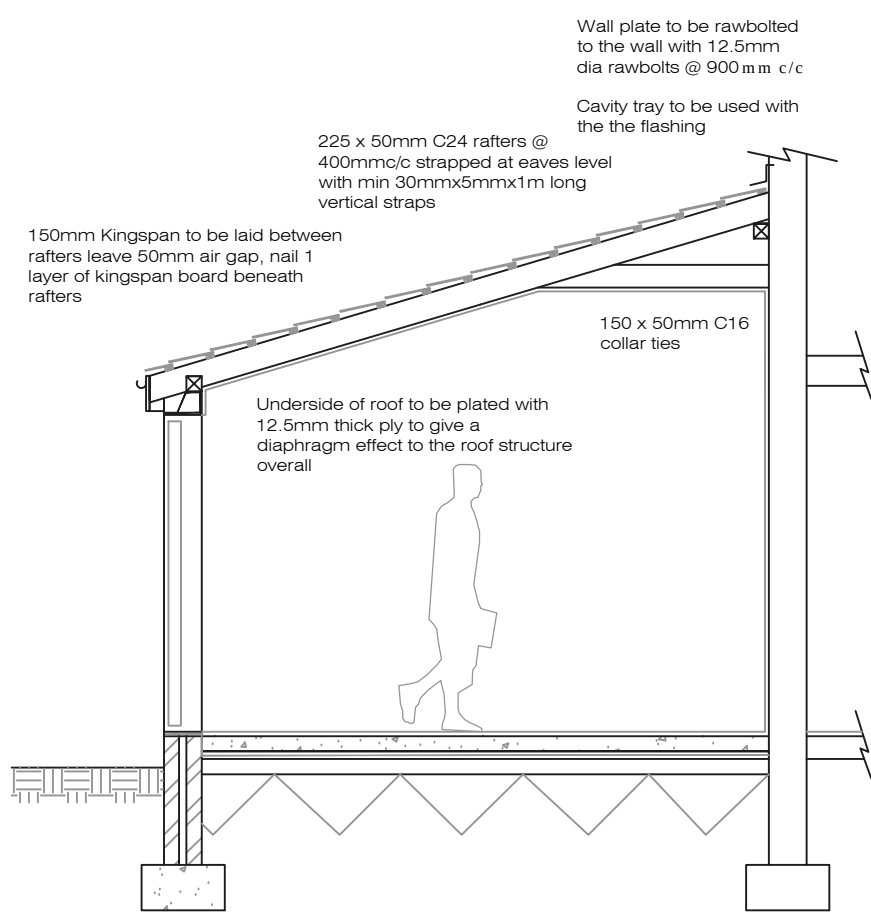

Proposed Section

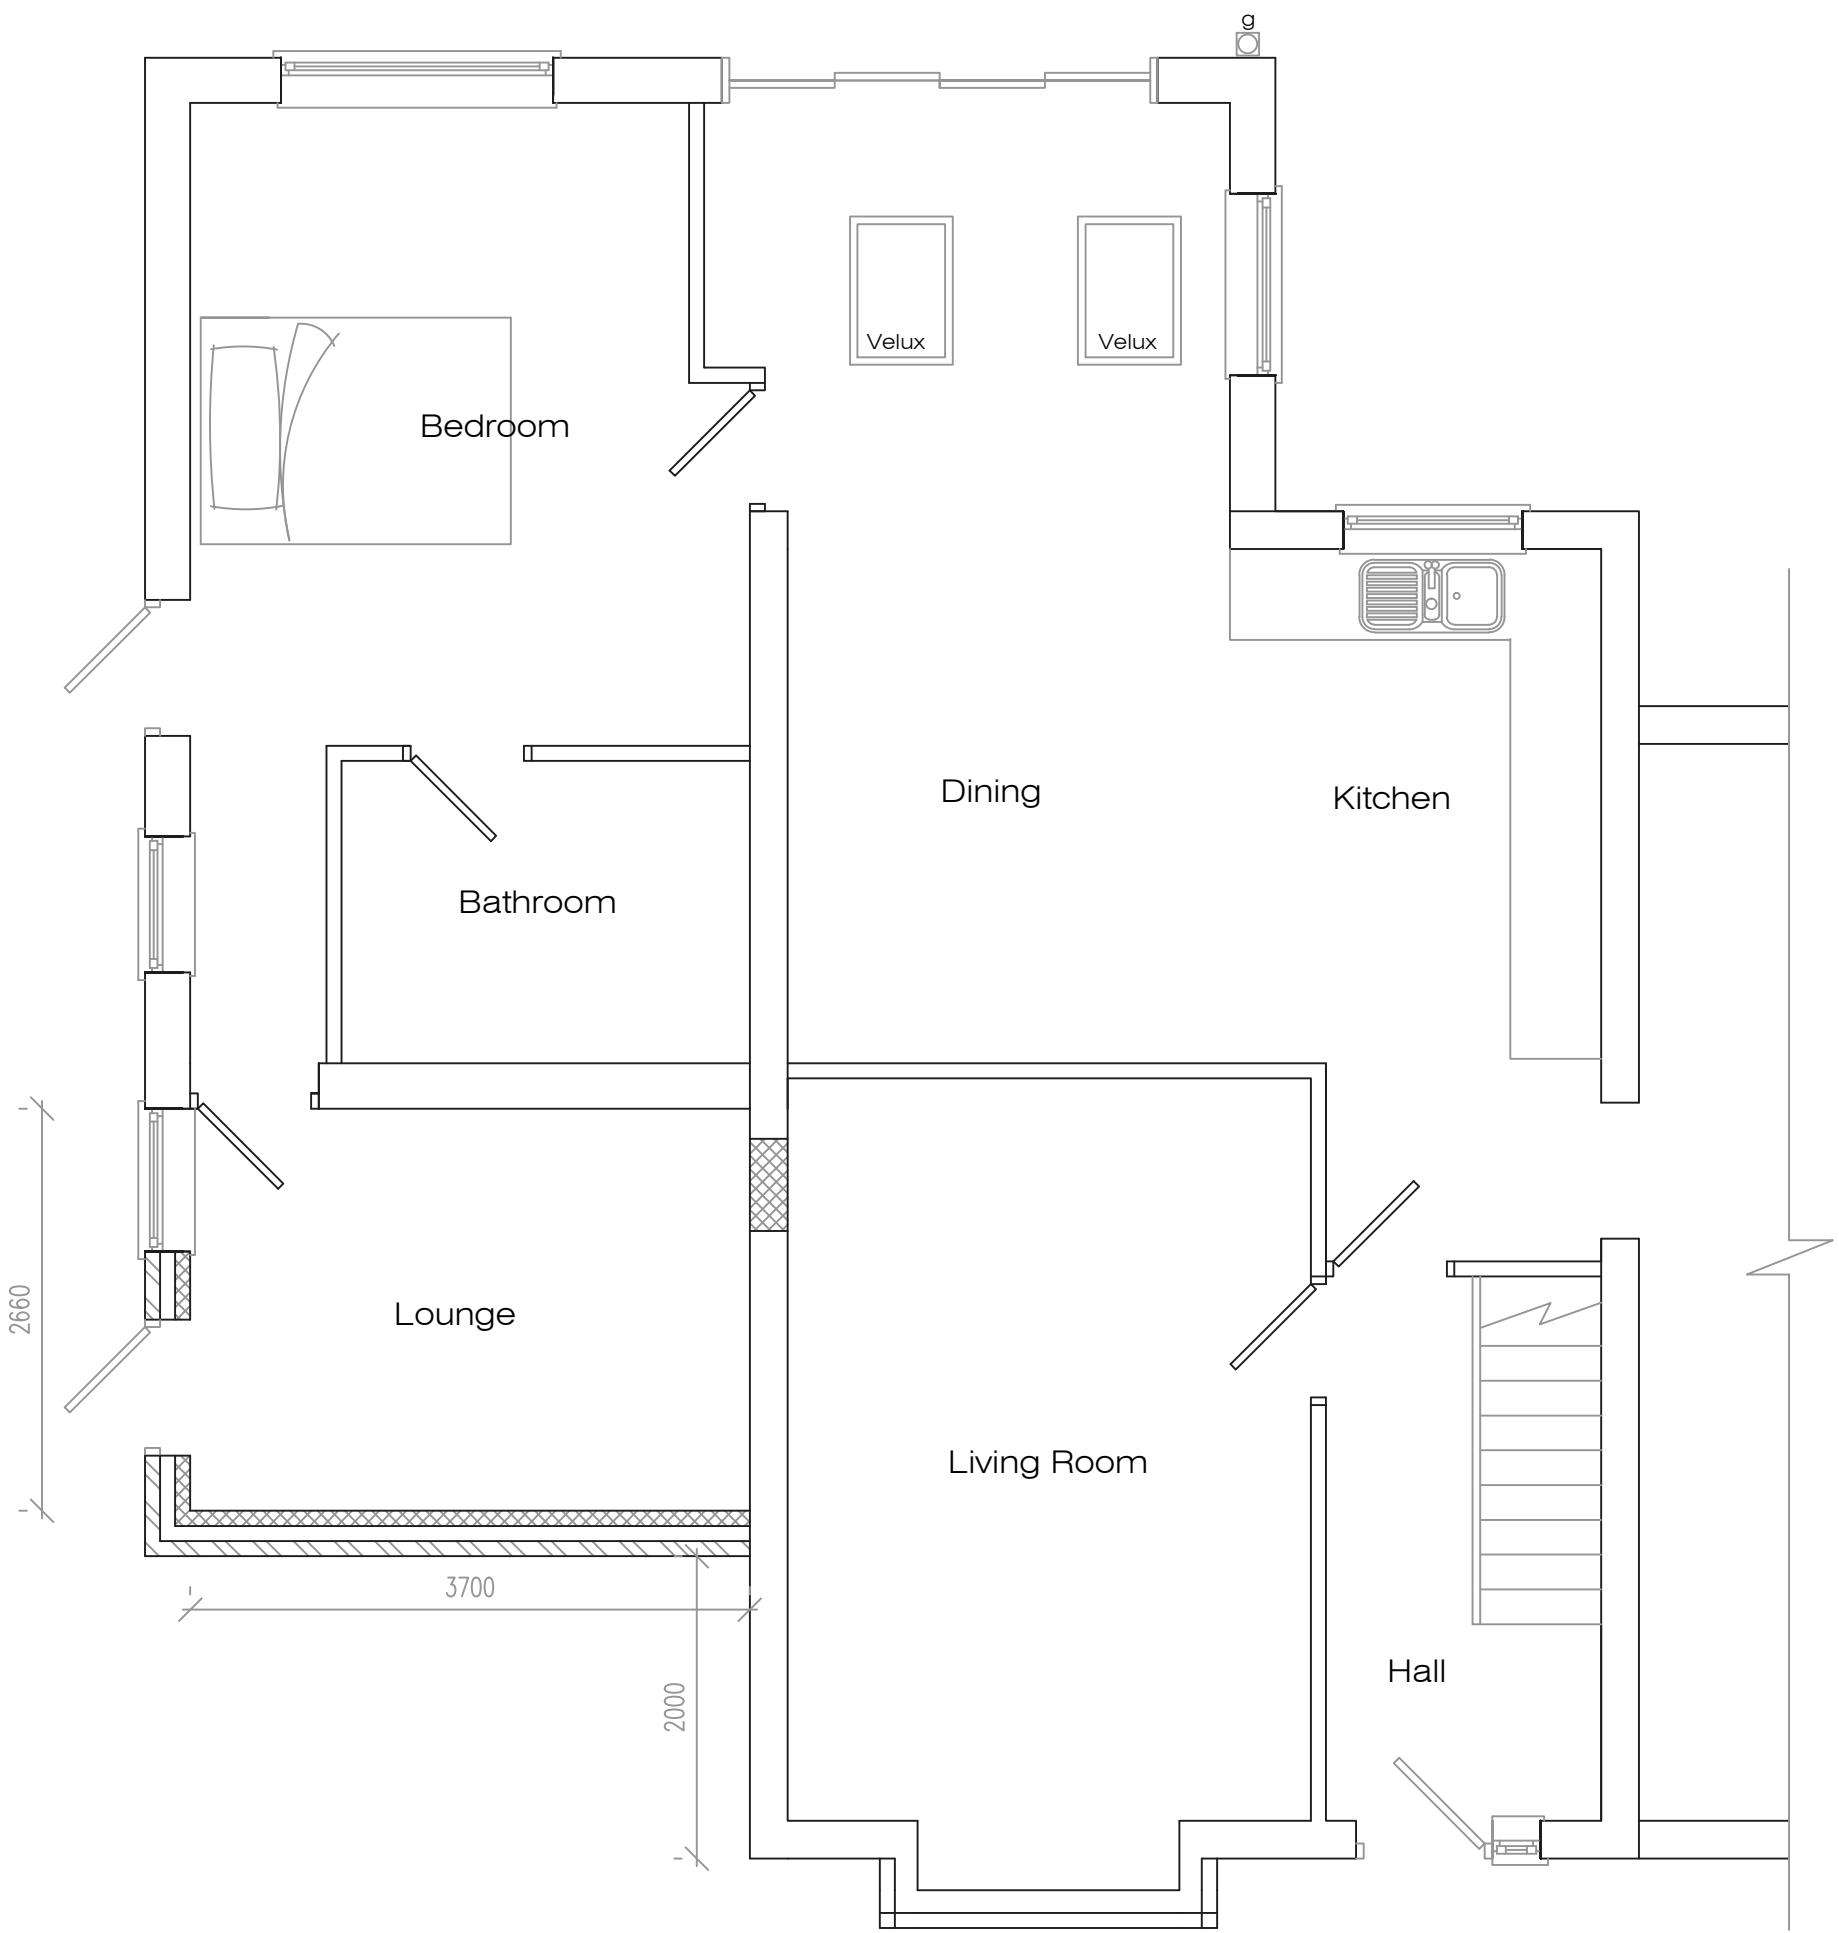

Proposed Ground Floor Plan

Address			
172 Dragon Lane, L35			
Job Title			
Single storey side extension			
Drawing title			
Proposed Plans			
Chkd	Appvd	date	scale
		June '25	1:50/1:20 © A1
Dwg No.			002