


Notes

Jennings Design Associates take no responsibility for any dimensions obtained by scaling from this drawing. If no dimension is shown the recipient must ascertain the dimension specifically from the Architect or by site measurement. Supplying this drawing in digital form is solely for convenience and no reliance may be placed on digital data. All data must be checked against hard copy. Dimensions must be checked on site. Any discrepancies must be reported to the Architect immediately. This drawing is copyright of Jennings Design Associates

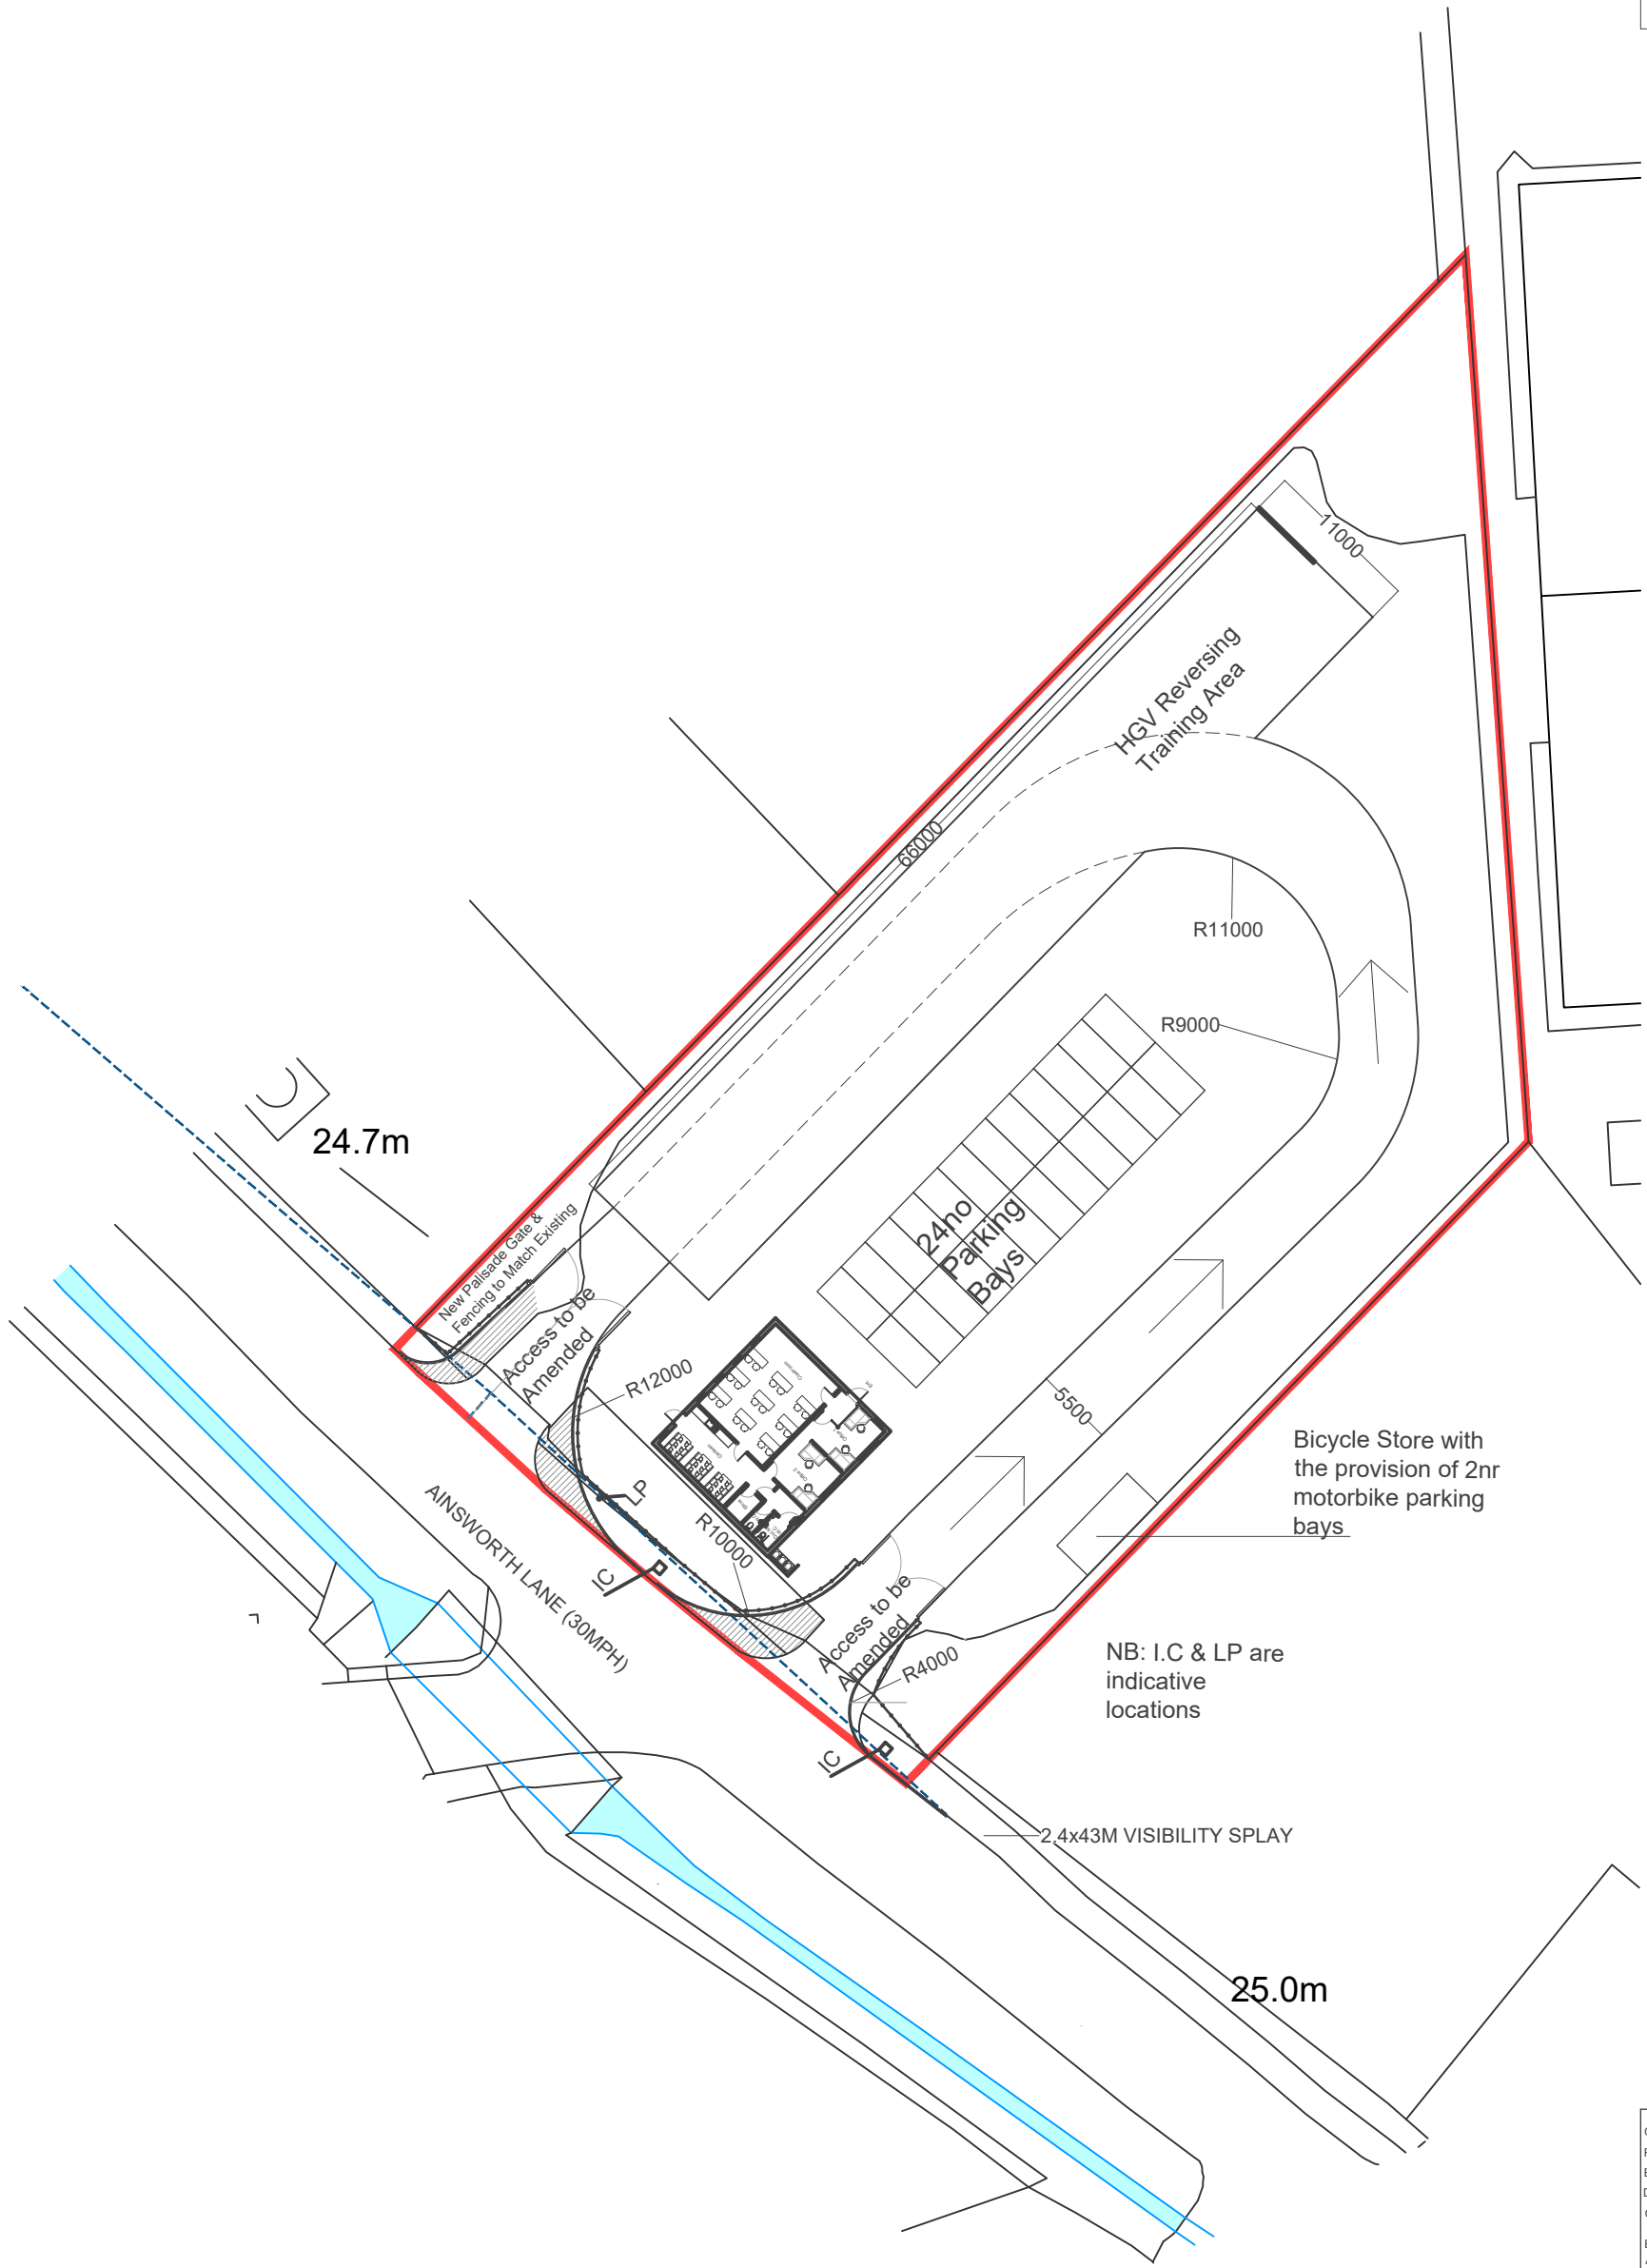

G	To Meet Eddisons Ent. Amendments	20.10.22	CM
F	Additional I.C. located	10.10.22	CM
E	Location of I.C. located	10.10.22	CM
D	Combined Motorbike and cycle store	28.09.22	CM
C	To Clients Survey and Amendments to exit gates	23.09.22	CM
B	To Meet Highways Comments	09.09.22	CM
A	To Meet Eden Comments	23.6.22	CM
Rev	Description	Date	By

jda architects

info@jda-architects.com
www.jda-architects.com

manchester: 0161 336 5011
liverpool: 0151 665 0112

Client:	Northwest Education & Training
Project:	Ainsworth Lane, Knowsley
Project Status:	PL - Planning
Scale:	1:500
@ Original Size	A3
Date:	09.06.22
Drawn By:	CM
Checked By:	BJ
Project Number	1295
Drawing Number	A
Description	DR
Proposed Site Plan	002
Rev	G



Proposed Site Plan 1:500

Z:\1295 - Ainsworth Lane, Knowsley\Drawings\Live\jda\1295-A-DR-002-ProposedSitePlan.dwg