

All dimensions to be checked on site.
Figured dimensions to be read in preference to scaled.



This drawing is copyright and remains the property of SMITH YOUNG Architecture Ltd unless otherwise agreed.

SMITH YOUNG Architecture Ltd accepts no responsibility for any unauthorised amendments to the drawing and does not permit unauthorised copying of the drawing.


Revisions / Notes:

KEY

- Site Boundary
- Demolition
- Existing Walls
- Proposed Walls

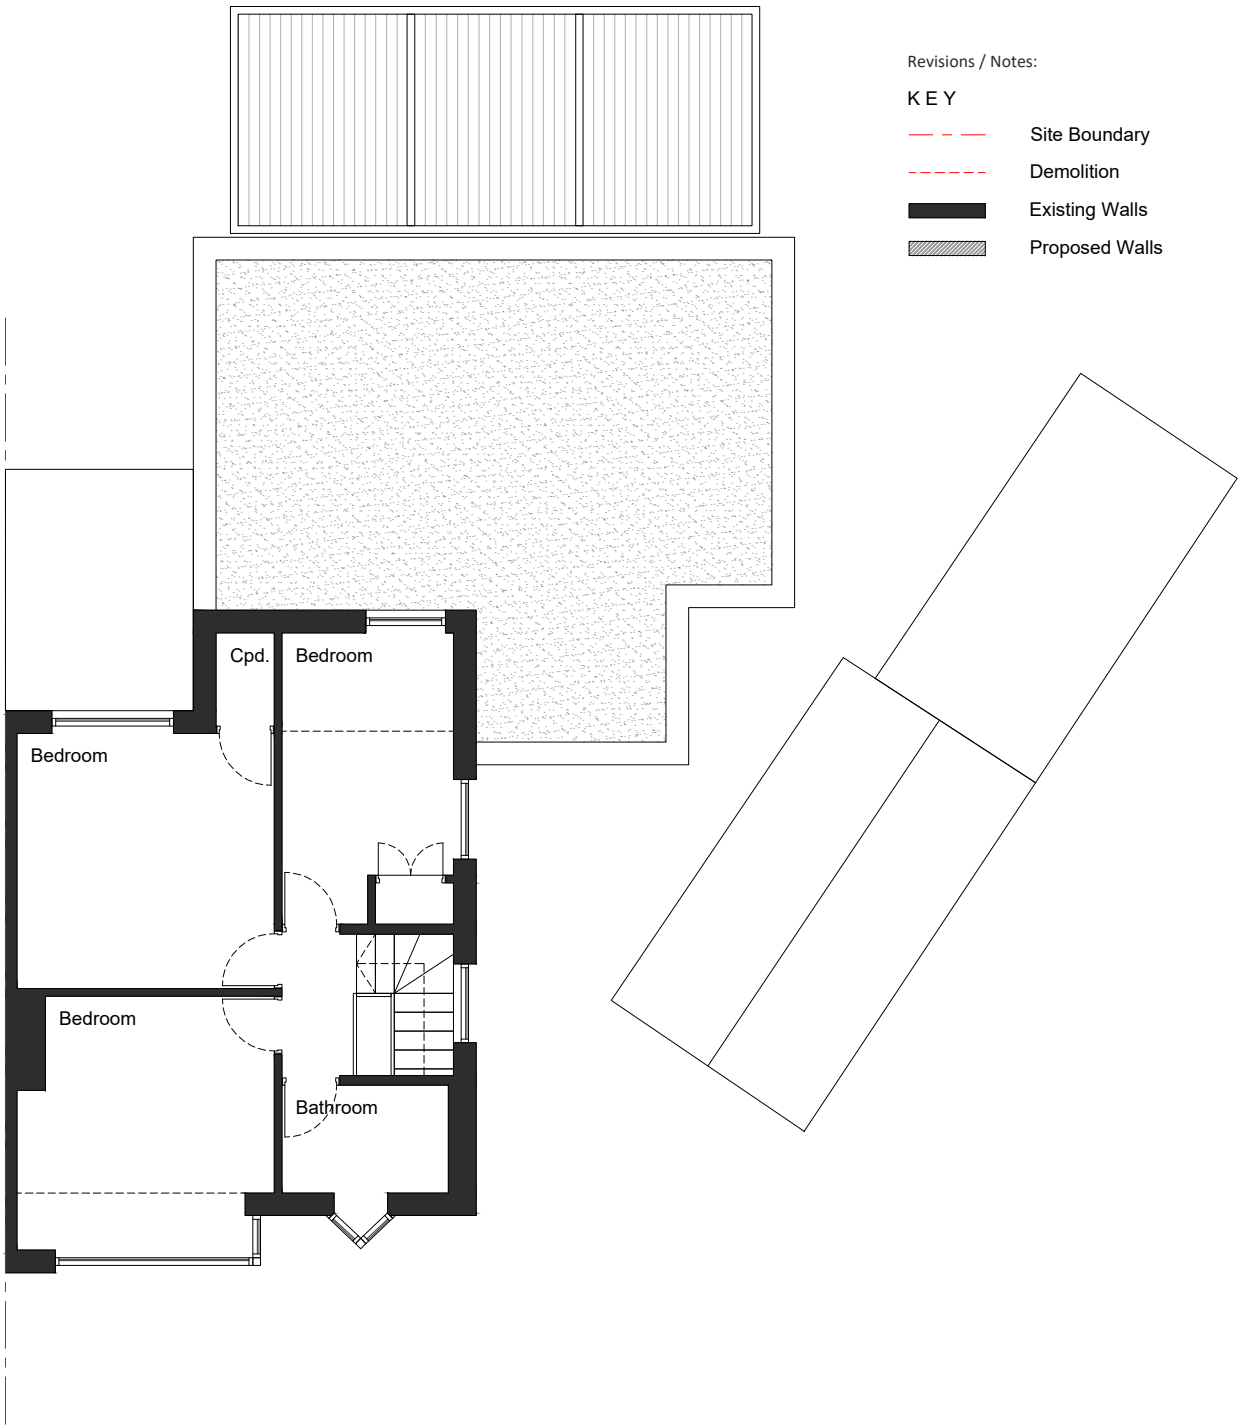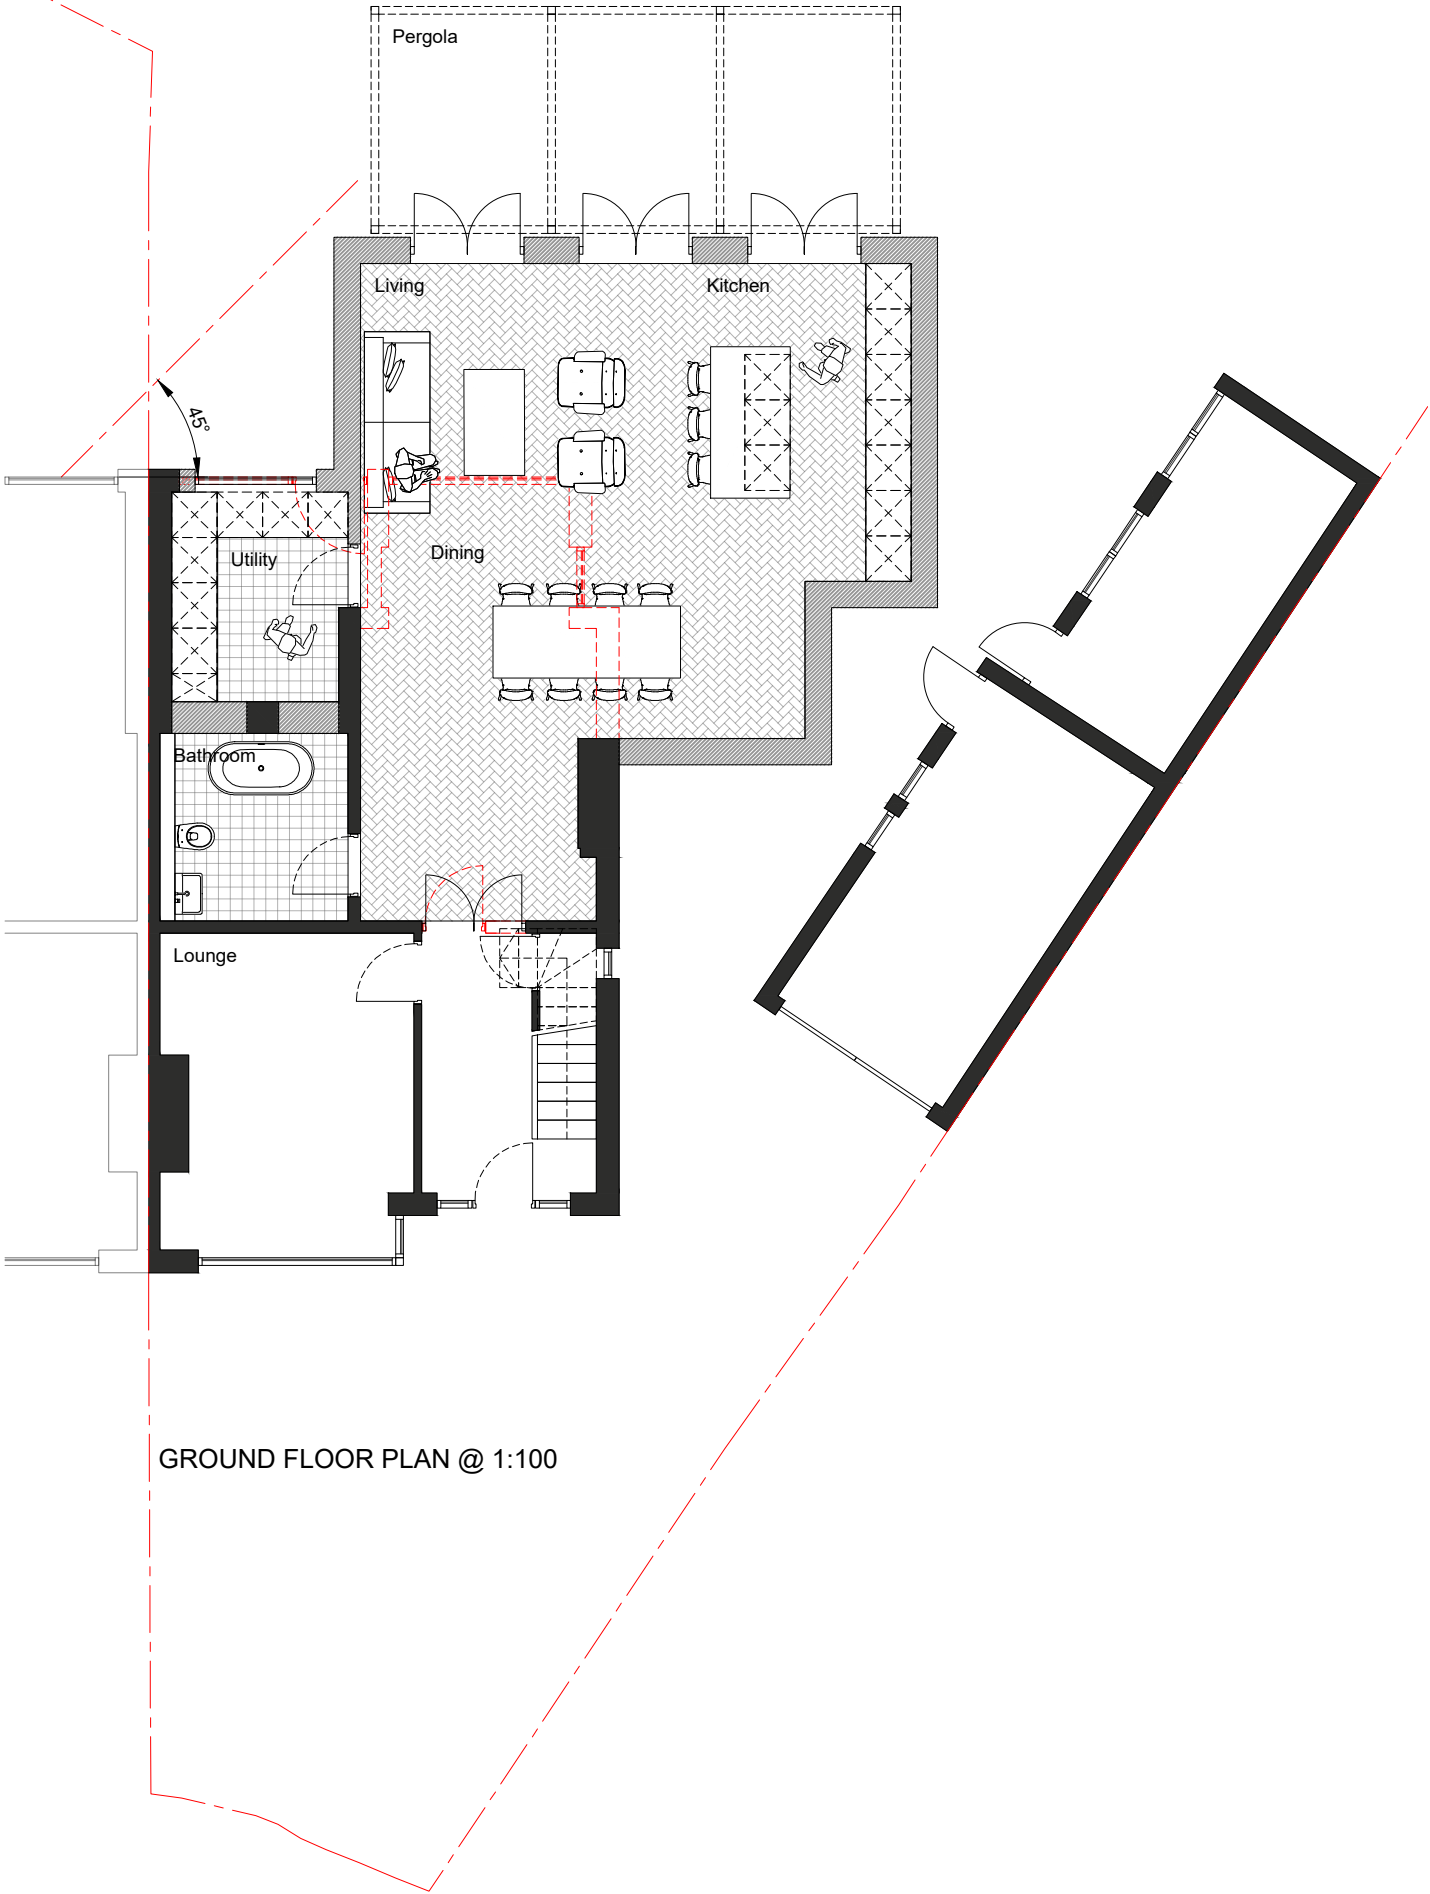

Scale Bar (metres)

 

Job Title:	6, GLYNNE GROVE, ROBY		
Purpose:	PLANNING		
Client:	D KNIBB		
Date:	APR 2026		
Drawing Title:	PROPOSED FLOOR PLANS		
Drawn By:	SJL	Checked By:	DAS
Scale:	1:100	Paper Size:	A3
Job Number:	26.005	Drwg No:	102
		Rev:	

SMITH . YOUNG

A. 3 Limesdale Road Liverpool L18 5JF T. 0151 707 6655 W. www.smyo.co.uk