


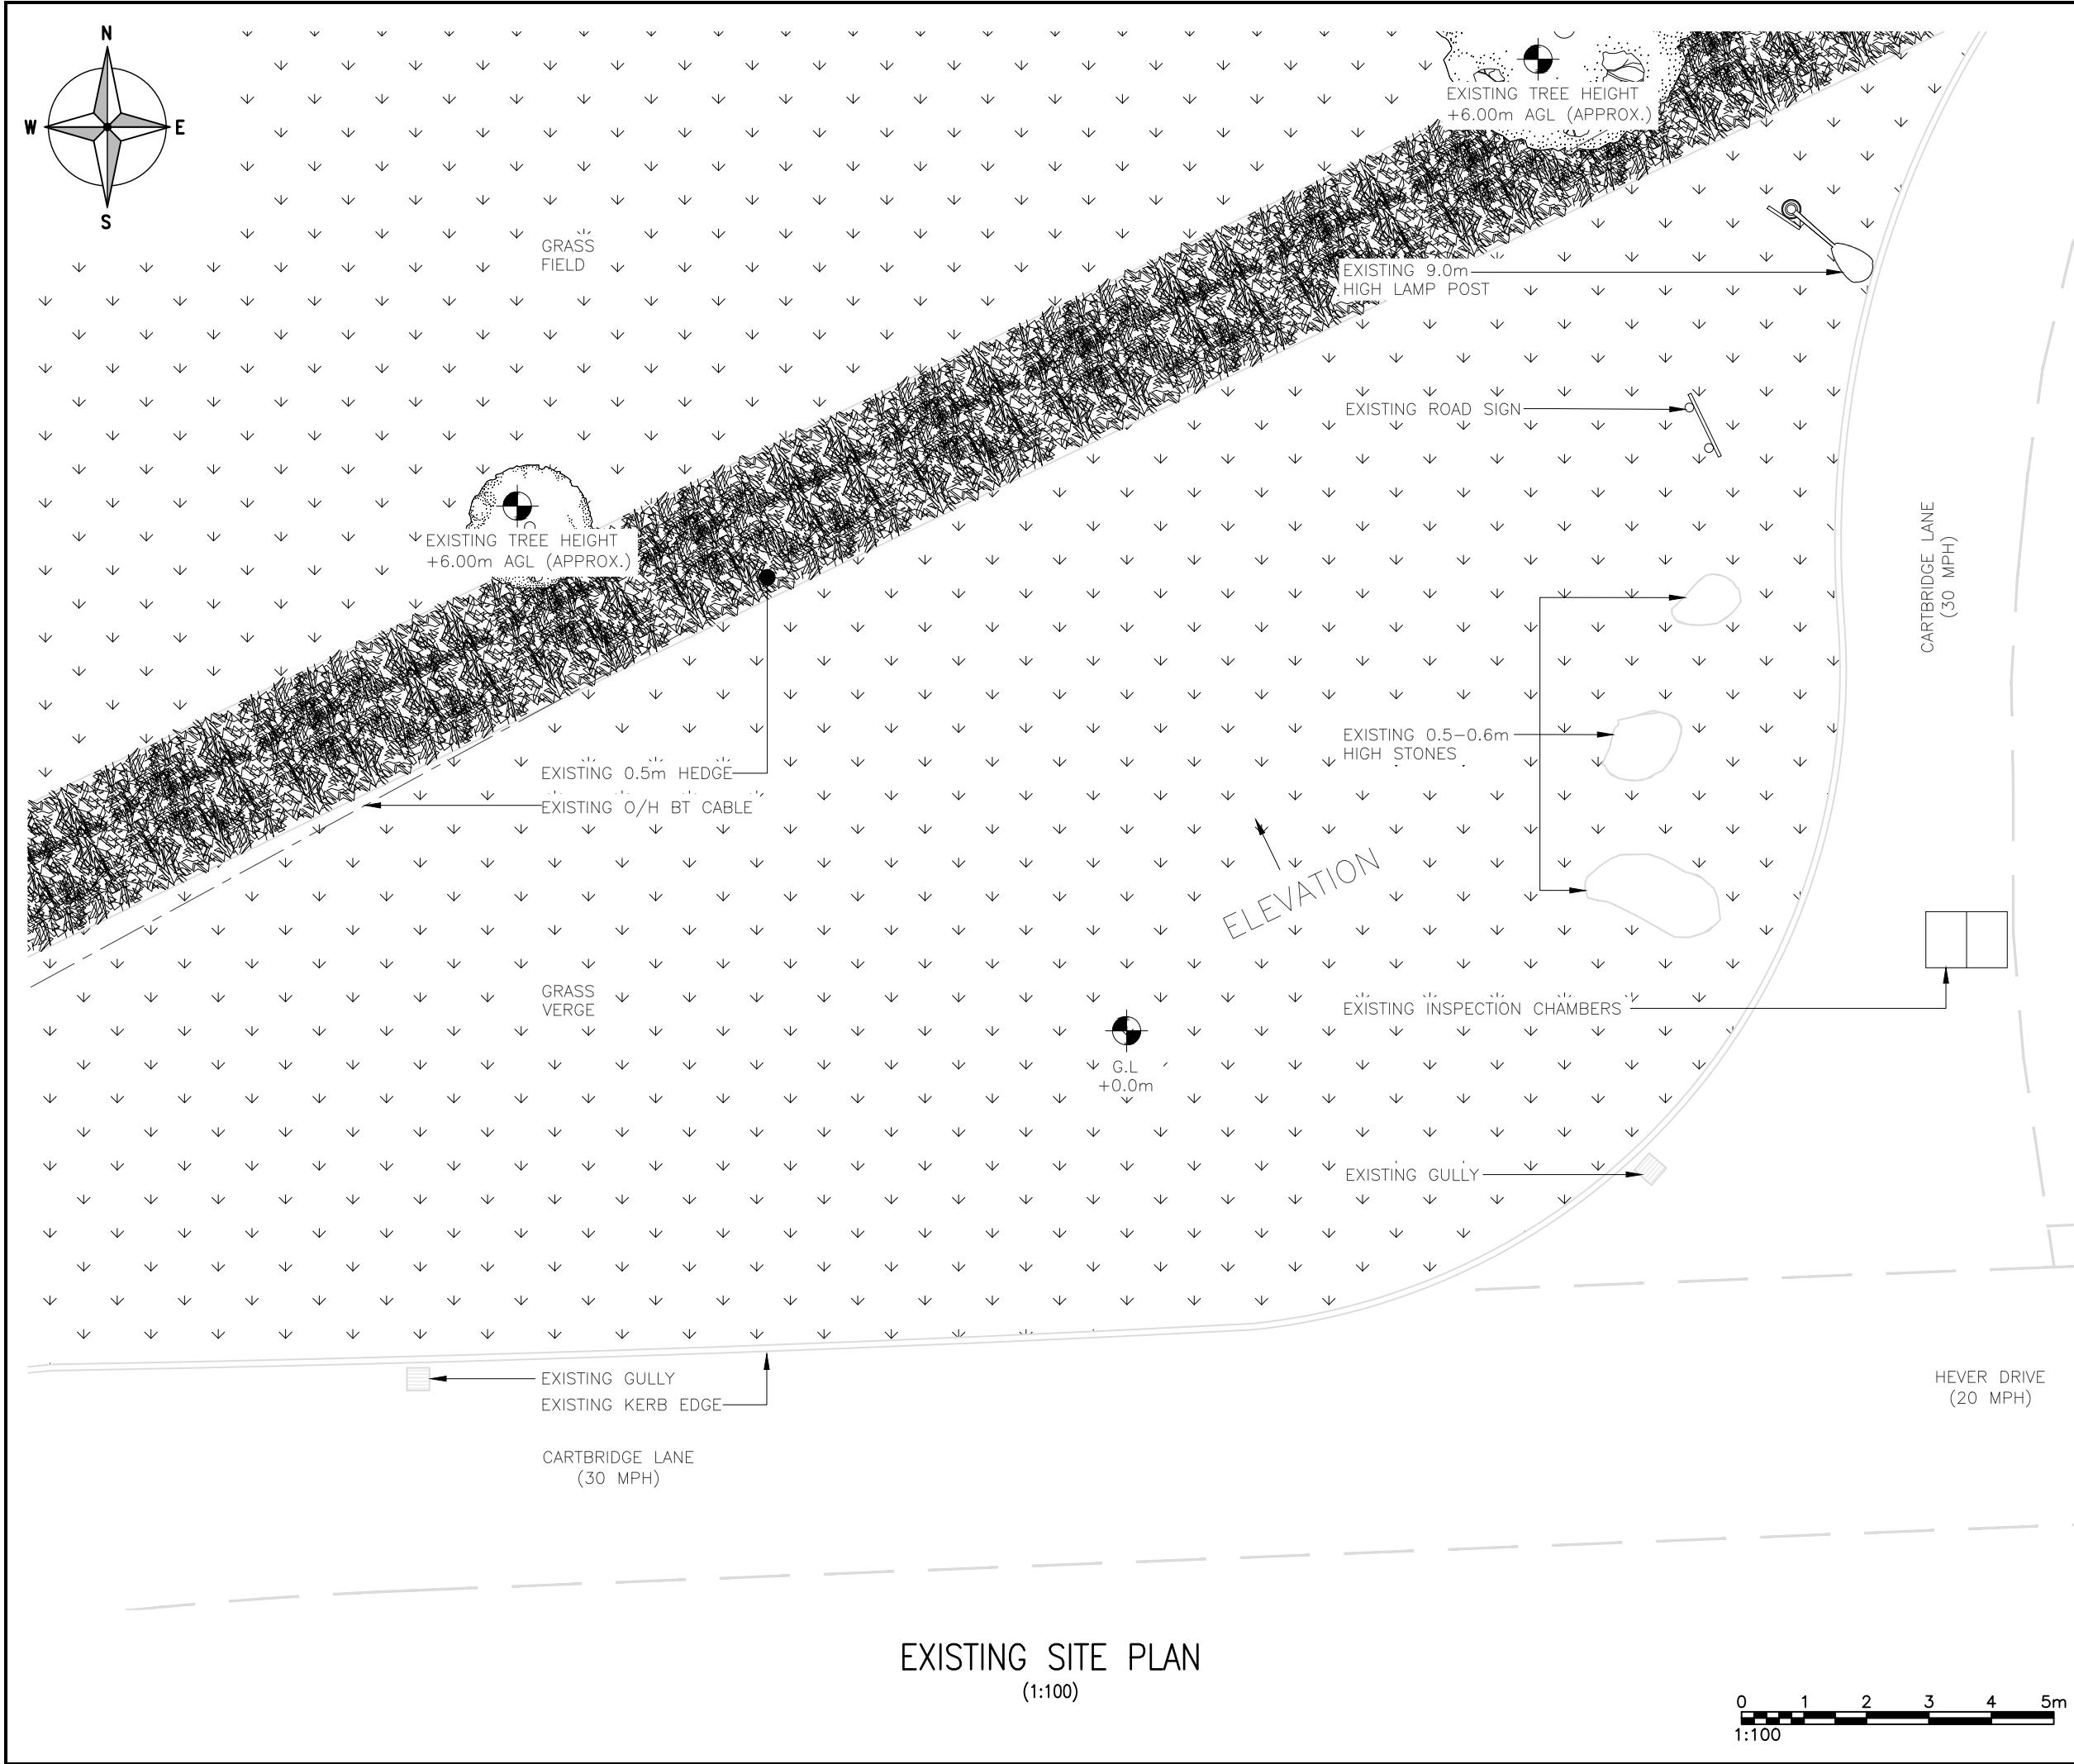

ALL DIMENSIONS ARE IN mm UNLESS NOTED OTHERWISE

N.G.R

E: 344899

N: 386394

NOTES:


|     |                     |     |    |          |
|-----|---------------------|-----|----|----------|
|     |                     |     |    |          |
|     |                     |     |    |          |
|     |                     |     |    |          |
|     |                     |     |    |          |
| A   | Issued for Approval | SPD | HK | 13.04.23 |
| REV | MODIFICATION        | BY  | CH | DATE     |


O<sub>2</sub>

CORNERSTONE-BEACON 3

|                                                   |                   |                            |                   |
|---------------------------------------------------|-------------------|----------------------------|-------------------|
| Cell Name                                         |                   |                            | Opt.              |
| SW ON CARTBRIDGE LANE                             |                   |                            | A                 |
| Cell ID No                                        |                   |                            |                   |
| CORNERSTONE                                       | VMO2              | VF                         |                   |
| 30750100                                          | 023596            | N/A                        |                   |
| Site Address / Contact Details                    |                   |                            |                   |
| HALEWOOD GREEN<br>HALEWOOD<br>KNOWSLEY<br>L26 6LS |                   |                            |                   |
| Drawing Title:<br>EXISTING SITE PLAN              |                   |                            |                   |
| Purpose of issue:<br>PLANNING                     |                   |                            | Dwg Rev:          |
| Drawing Number:<br>200                            |                   |                            | A                 |
| Surveyed By:<br>IR                                |                   | Original Sheet Size:<br>A3 | Pack Issue:       |
| Drawn:<br>SPD                                     | Date:<br>13.04.23 | Checked:<br>HK             | Date:<br>13.04.23 |
|                                                   |                   | A                          |                   |


EXISTING SITE PLAN  
(1:100)

 

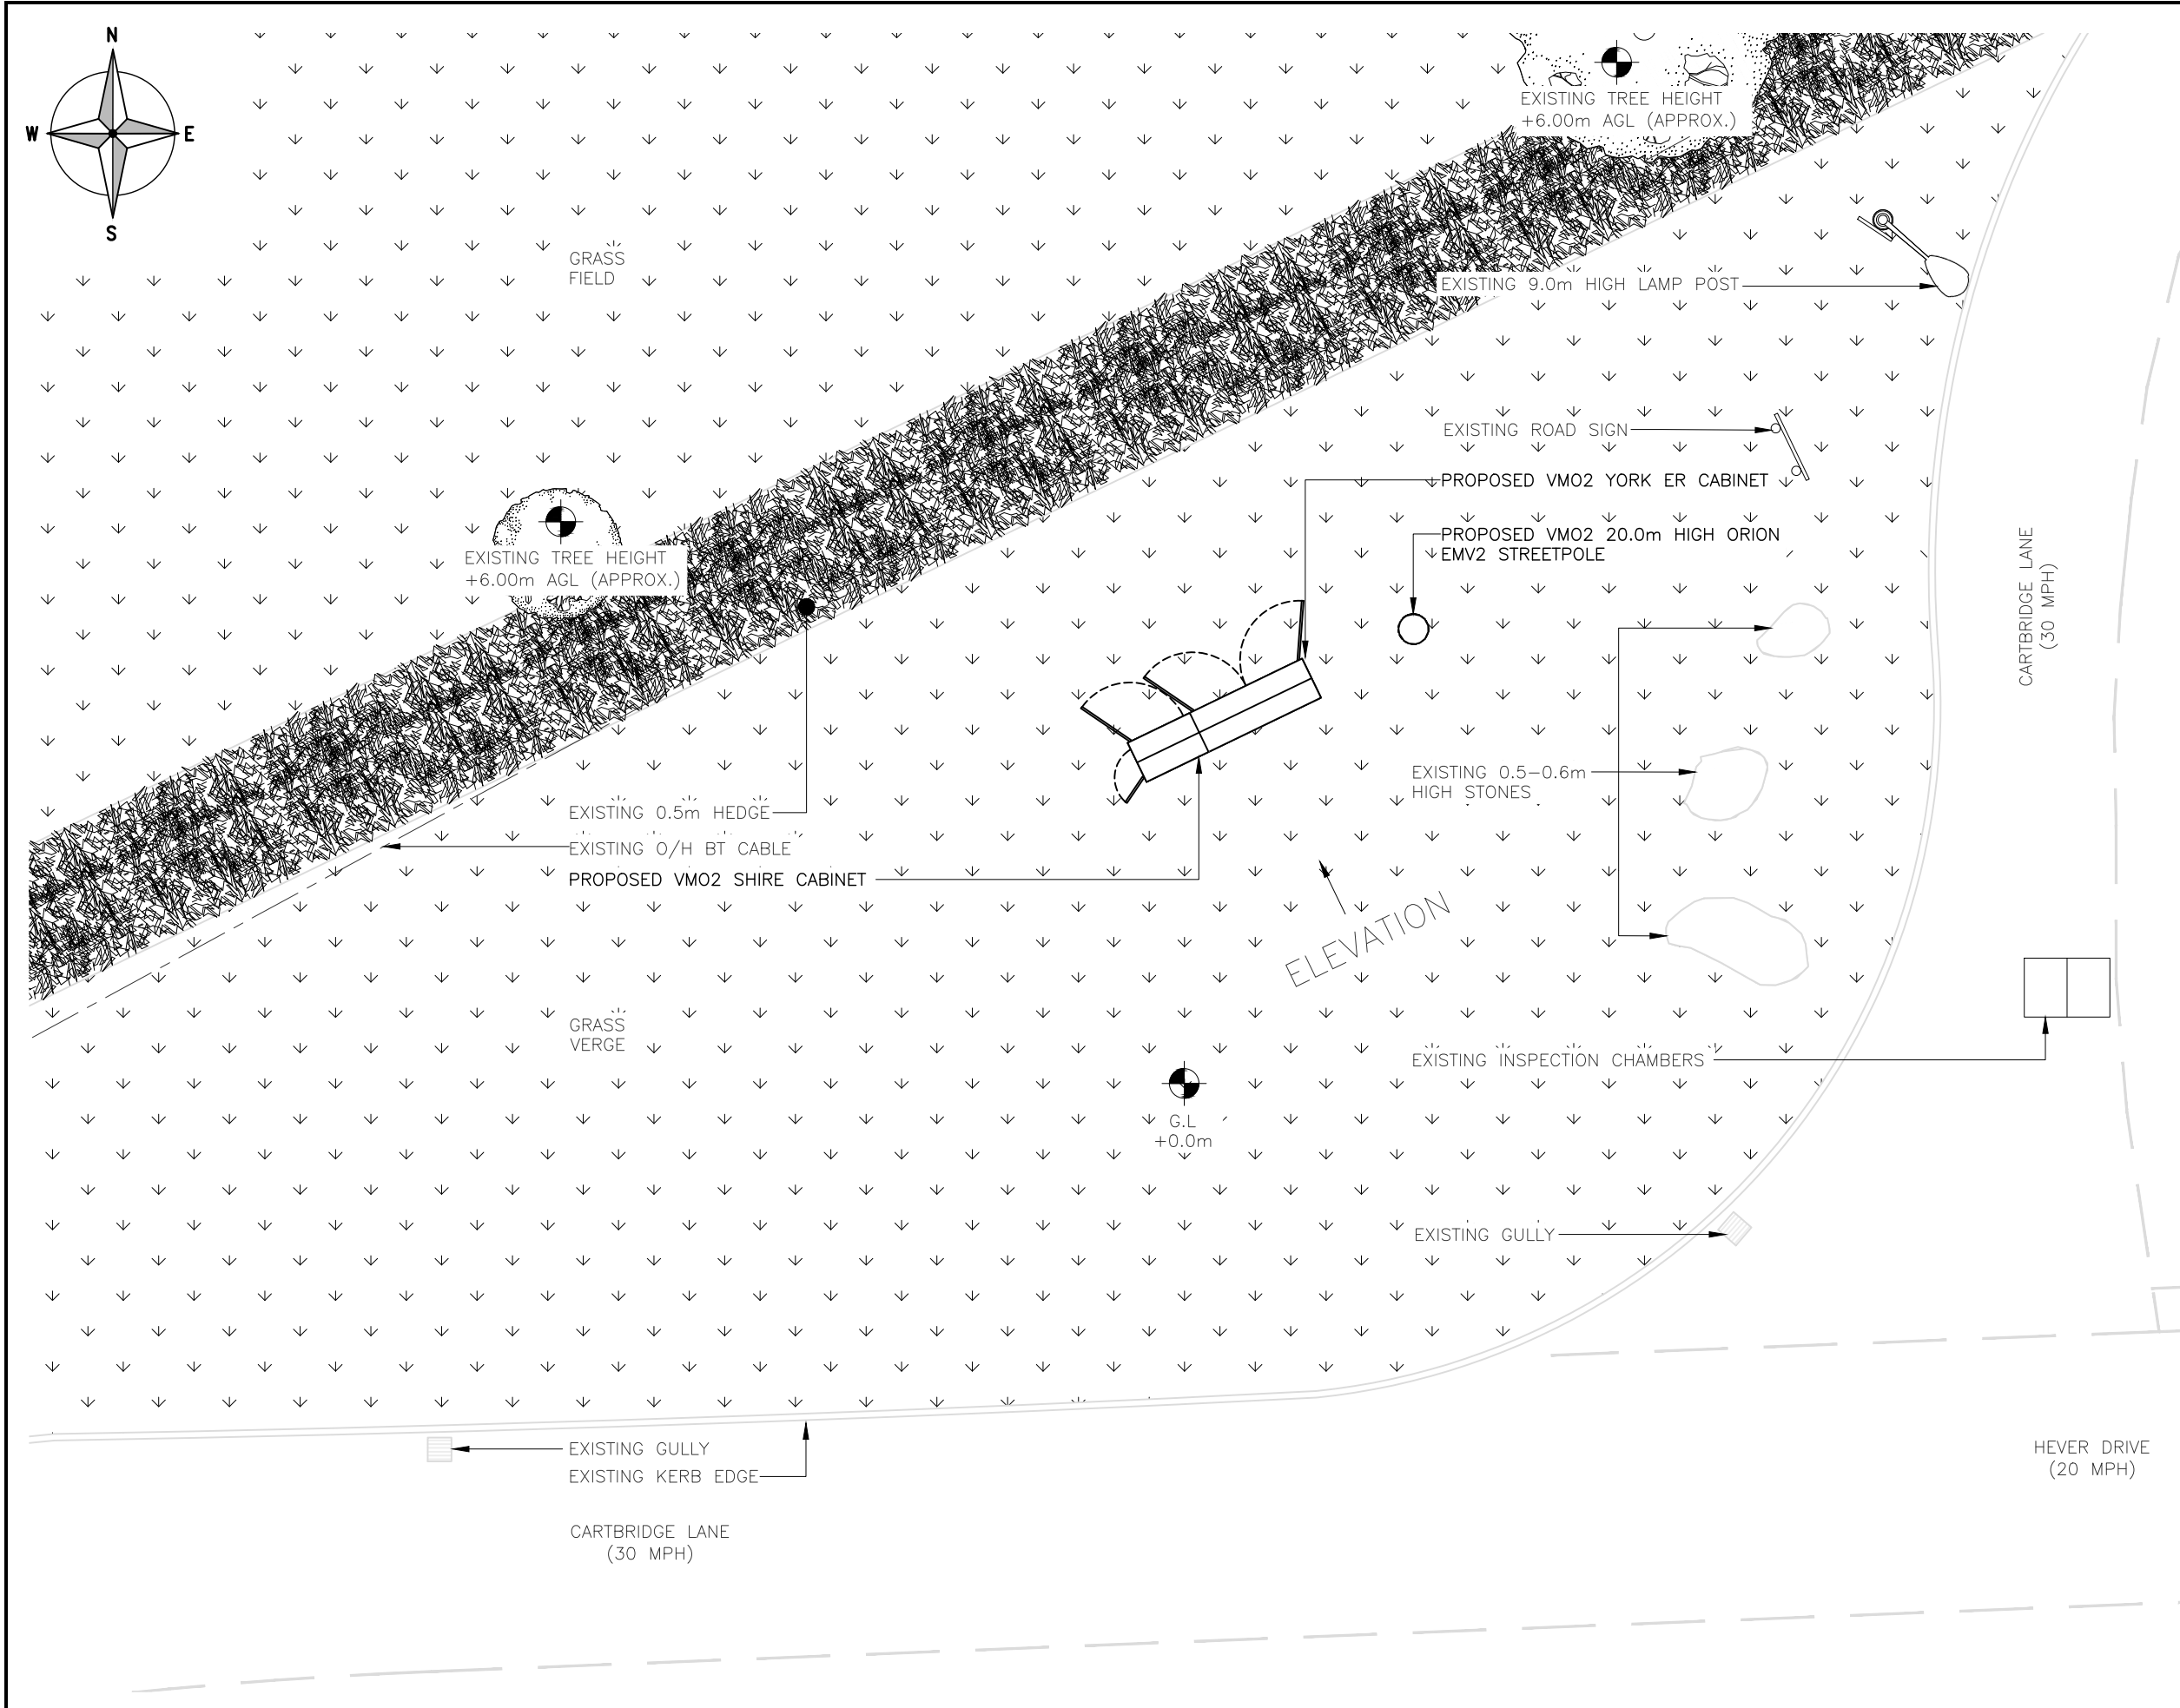

These drawings comply with VMO2 Standard ICNIRP guidelines.  
Designed in accordance with Cornerstone documents: SDN0007v1.0 & SDN0008v5.0

PROPOSED SITE PLAN  
(1:100)

 

ALL DIMENSIONS ARE IN mm UNLESS NOTED OTHERWISE

N.G.R

E: 344899

N: 386394

NOTES:


STATS REPORT SHOWS UNDERGROUND SERVICES IN CLOSE PROXIMITY TO PROPOSED POLE LOCATION; MEDIUM PRESSURE GAS & WATER MAINS. CIVILS TEAM TO CONTACT THE RELEVANT UTILITY COMPANIES; CADENT GAS, UNITED UTILITIES, PRIOR TO ANY EXCAVATION. ENSURE ALL EASEMENTS ARE ADHERED TO. HAND DIG ONLY RECOMMENDED

|     |                     |     |    |          |
|-----|---------------------|-----|----|----------|
|     |                     |     |    |          |
|     |                     |     |    |          |
|     |                     |     |    |          |
|     |                     |     |    |          |
| A   | Issued for Approval | SPD | HK | 13.04.23 |
| REV | MODIFICATION        | BY  | CH | DATE     |


O<sub>2</sub>

CORNERSTONE-BEACON 3

|                                                   |                   |                            |
|---------------------------------------------------|-------------------|----------------------------|
| Cell Name                                         |                   | Opt.                       |
| SW ON CARTBRIDGE LANE                             |                   | A                          |
| Cell ID No                                        |                   |                            |
| CORNERSTONE                                       | VMO2              | VF                         |
| 30750100                                          | 023596            | N/A                        |
| Site Address / Contact Details                    |                   |                            |
| HALEWOOD GREEN<br>HALEWOOD<br>KNOWSLEY<br>L26 6LS |                   |                            |
| Drawing Title:<br>PROPOSED SITE PLAN              |                   |                            |
| Purpose of issue:<br>PLANNING                     |                   | Dwg Rev:                   |
| Drawing Number:<br>201                            |                   | A                          |
| Surveyed By:<br>IR                                |                   | Original Sheet Size:<br>A3 |
| Drawn:<br>SPD                                     | Date:<br>13.04.23 | Checked:<br>HK             |
| Date:<br>13.04.23                                 |                   | Pack Issue:<br>A           |

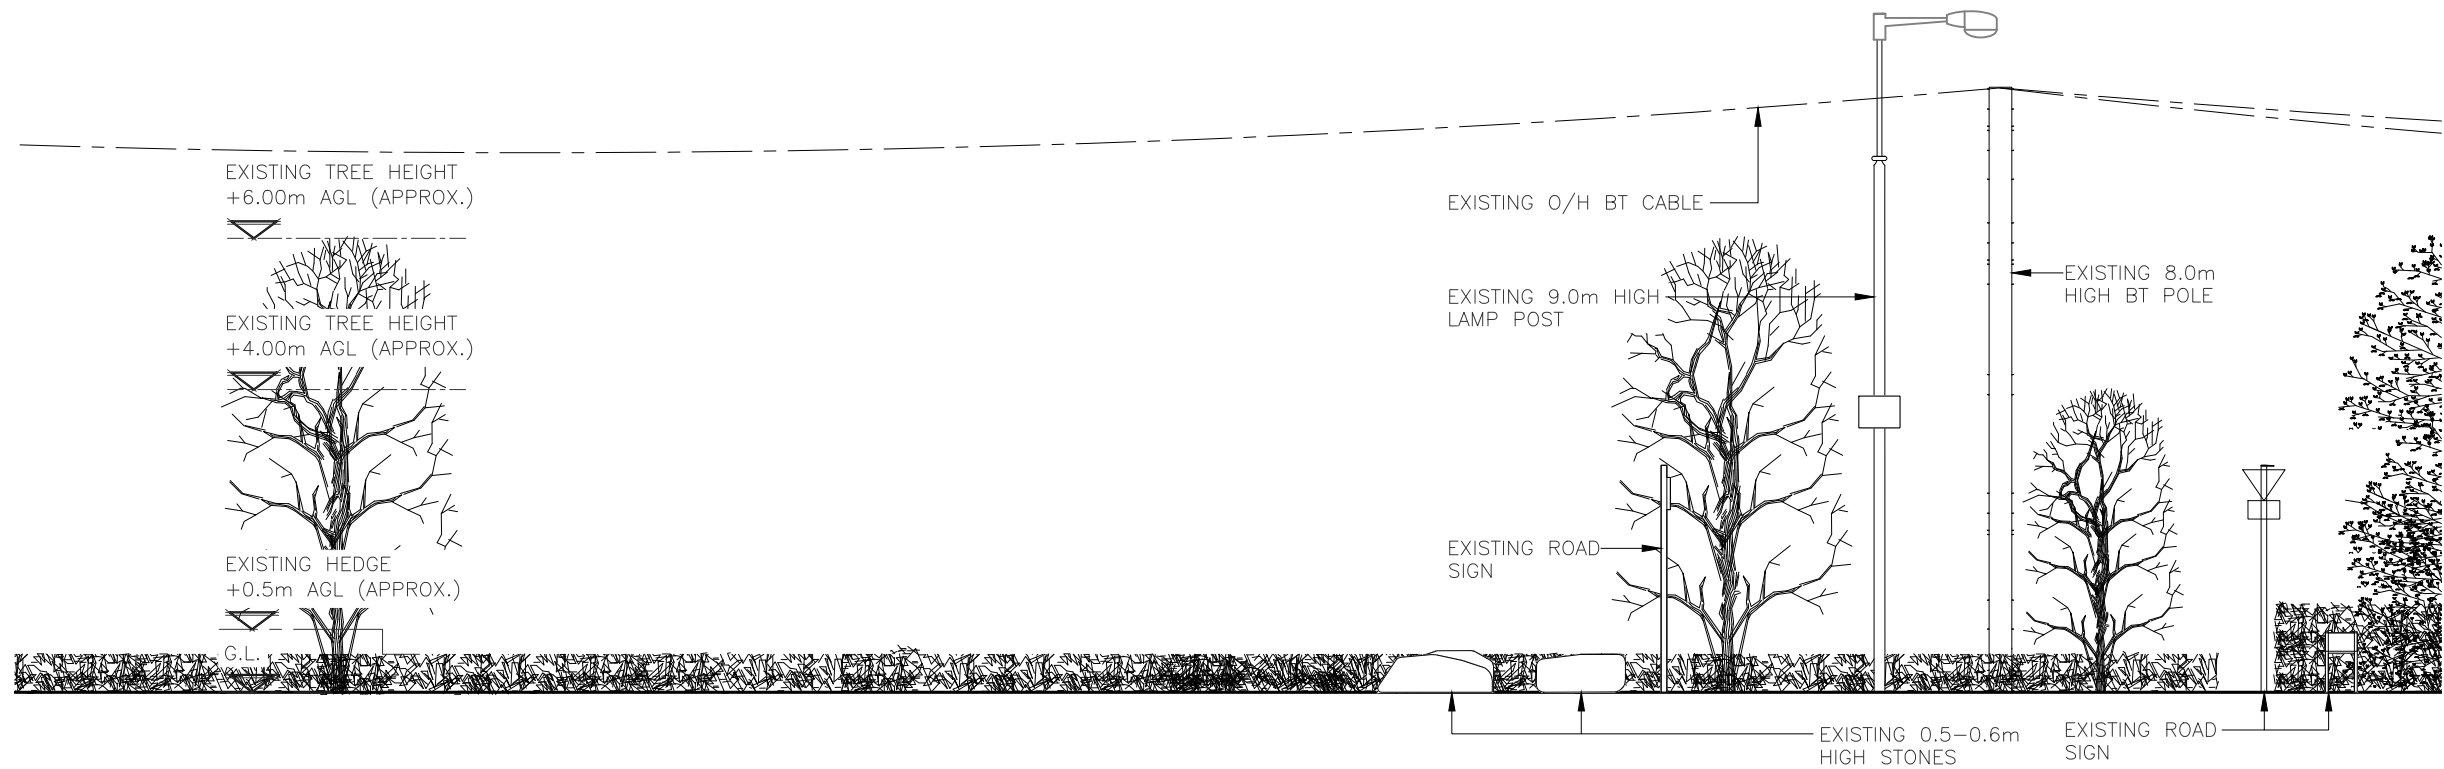

EXISTING SITE ELEVATION  
(1:100)

 

ALL DIMENSIONS ARE IN mm UNLESS NOTED OTHERWISE

N.G.R | E: 344899 N: 386394

NOTES:

|     |                     |     |    |          |
|-----|---------------------|-----|----|----------|
|     |                     |     |    |          |
|     |                     |     |    |          |
|     |                     |     |    |          |
|     |                     |     |    |          |
| A   | Issued for Approval | SPD | HK | 13.04.23 |
| REV | MODIFICATION        | BY  | CH | DATE     |



O<sub>2</sub>


CORNERSTONE-BEACON 3

|                       |      |
|-----------------------|------|
| Cell Name             | Opt. |
| SW ON CARTBRIDGE LANE | A    |

| Cell ID No  |        |     |
|-------------|--------|-----|
| CORNERSTONE | VMO2   | VF  |
| 30750100    | 023596 | N/A |


| Site Address / Contact Details                    |  |  |
|---------------------------------------------------|--|--|
| HALEWOOD GREEN<br>HALEWOOD<br>KNOWSLEY<br>L26 6LS |  |  |

|                                           |                   |                            |                   |             |
|-------------------------------------------|-------------------|----------------------------|-------------------|-------------|
| Drawing Title:<br>EXISTING SITE ELEVATION |                   |                            |                   |             |
| Purpose of issue:<br>PLANNING             |                   |                            |                   | Dwg Rev:    |
| Drawing Number:<br>300                    |                   |                            |                   | A           |
| Surveyed By:<br>IR                        |                   | Original Sheet Size:<br>A3 |                   | Pack Issue: |
| Drawn:<br>SPD                             | Date:<br>13.04.23 | Checked:<br>HK             | Date:<br>13.04.23 | A           |

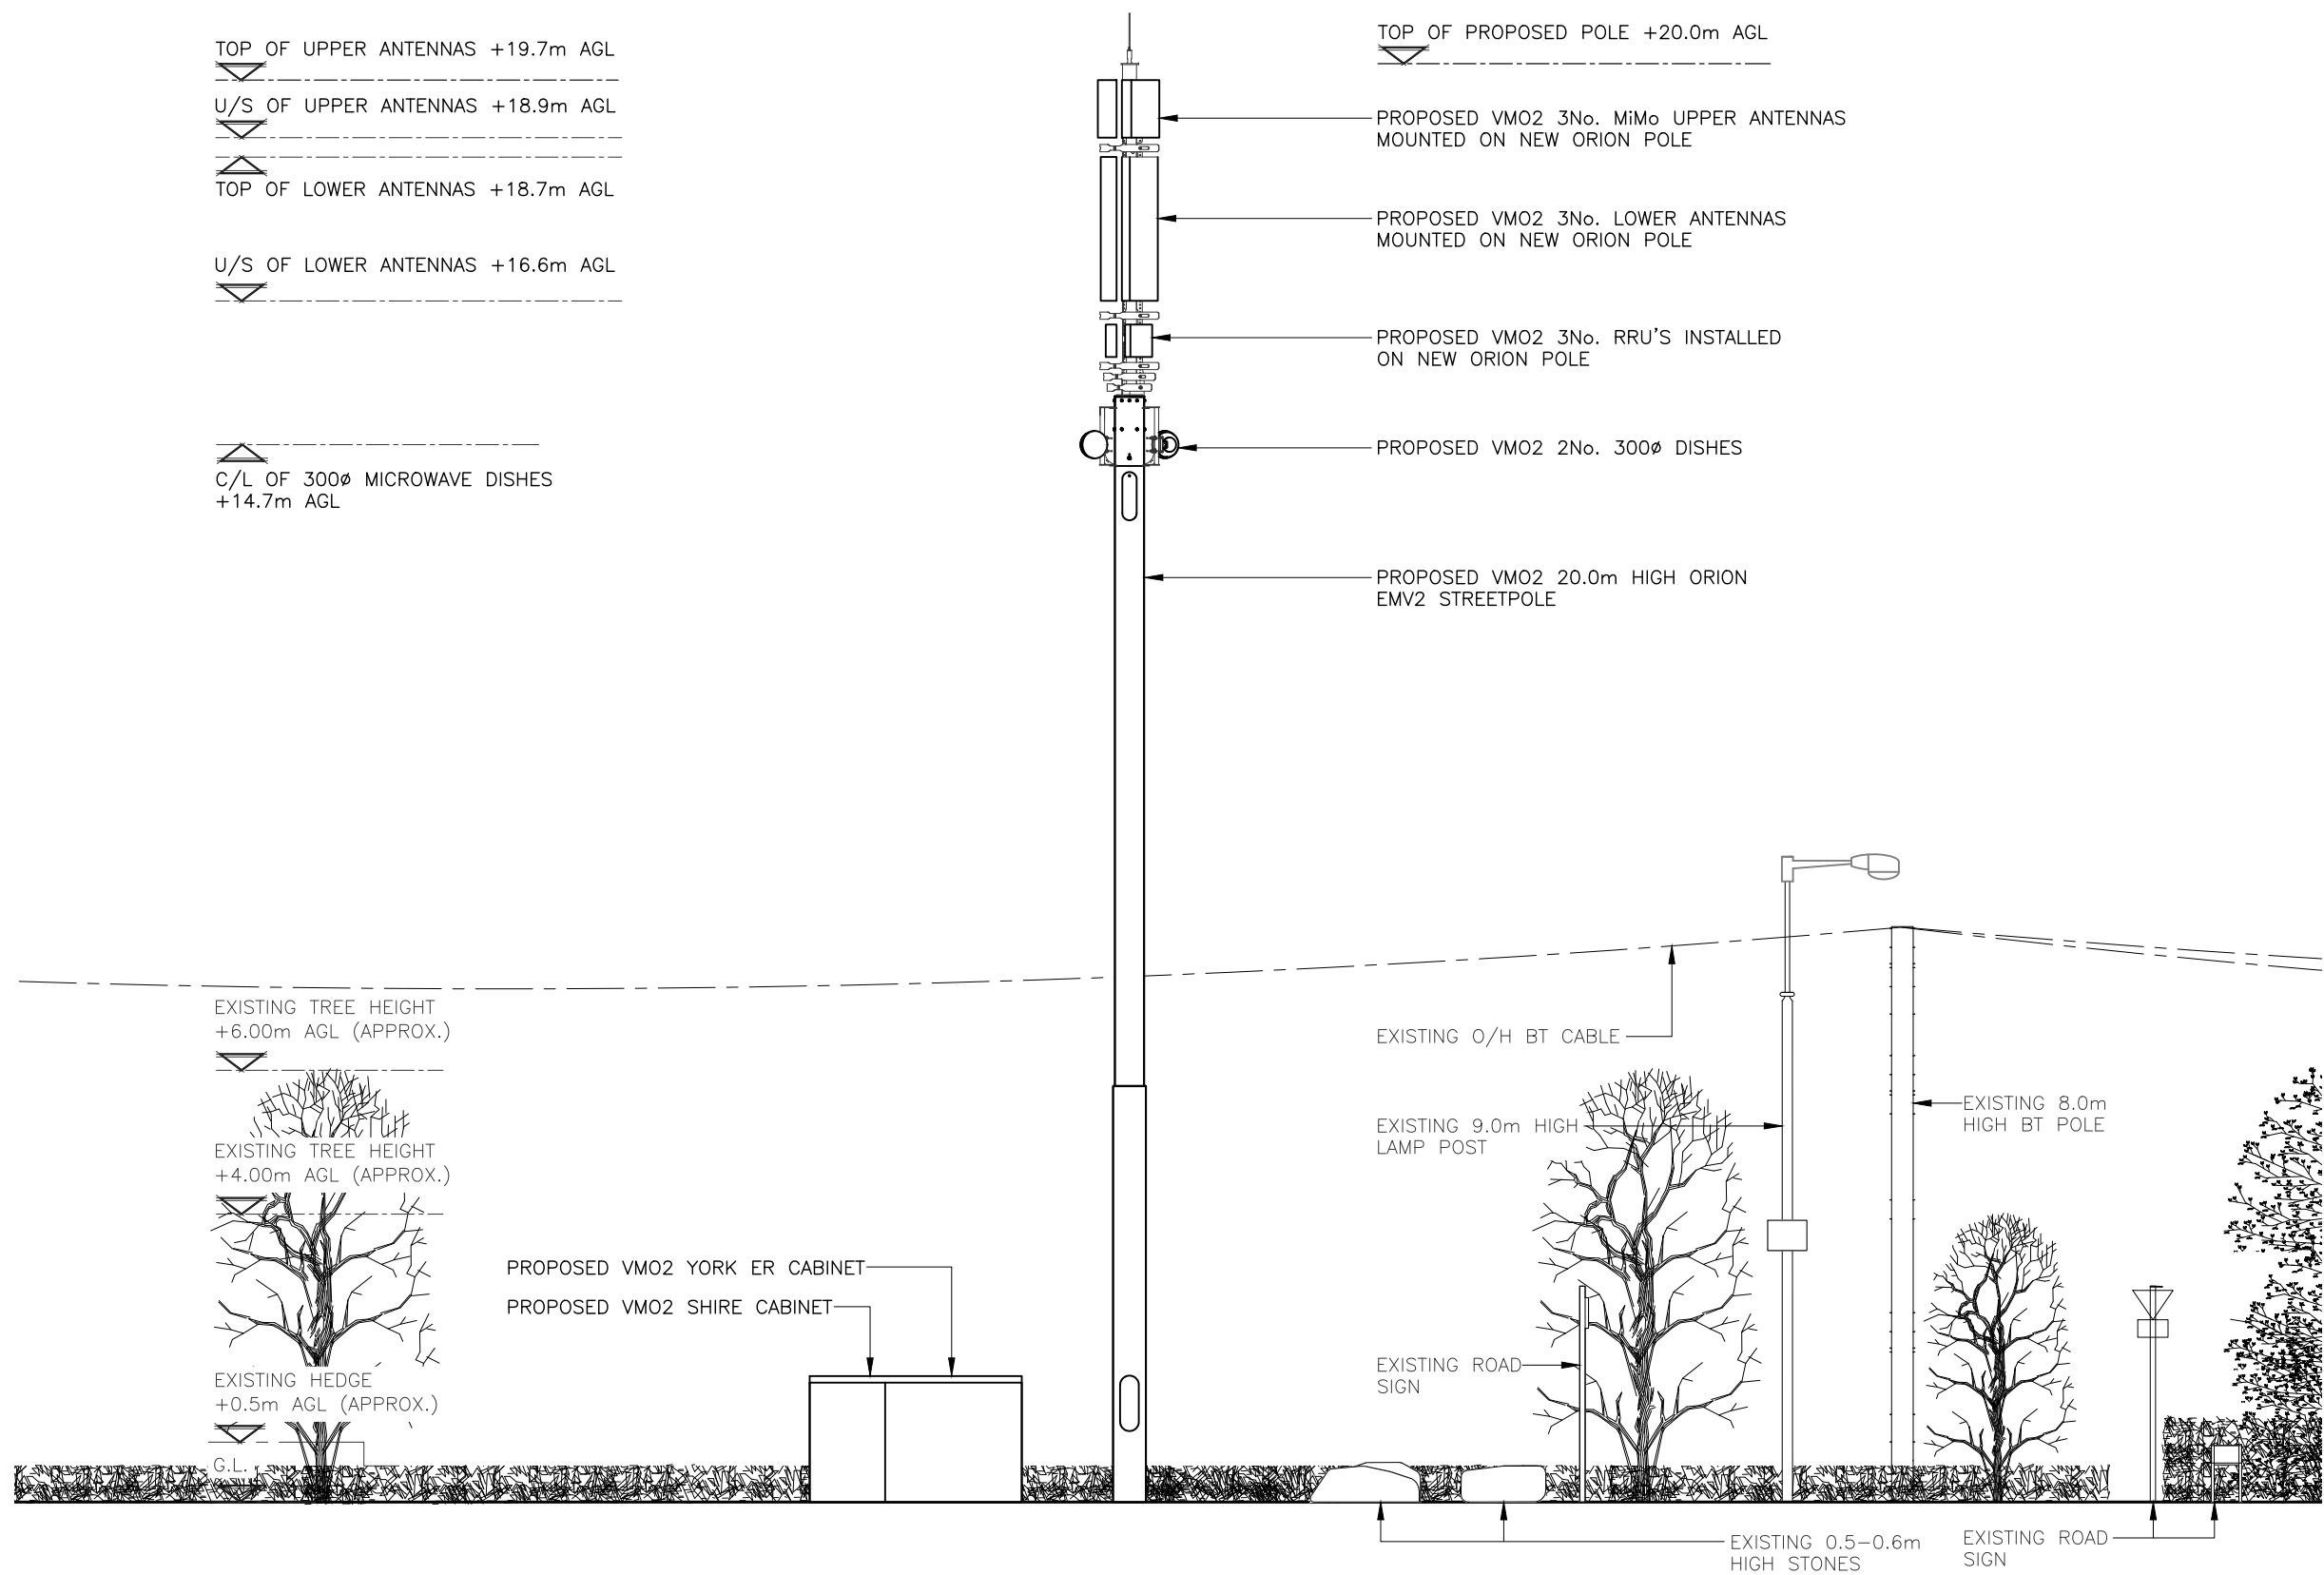

PROPOSED SITE ELEVATION  
(1:100)

These drawings comply with VMO2 Standard ICNIRP guidelines.  
Designed in accordance with Cornerstone documents: SDN0007v1.0 & SDN0008v5.0

 

ALL DIMENSIONS ARE IN mm UNLESS NOTED OTHERWISE

N.G.R | E: 344899 N: 386394

NOTES:  
STATS REPORT SHOWS UNDERGROUND SERVICES IN CLOSE PROXIMITY TO PROPOSED POLE LOCATION; MEDIUM PRESSURE GAS & WATER MAINS. CIVILS TEAM TO CONTACT THE RELEVANT UTILITY COMPANIES; CADENT GAS, UNITED UTILITIES, PRIOR TO ANY EXCAVATION. ENSURE ALL EASEMENTS ARE ADHERED TO. HAND DIG ONLY RECOMMENDED

|     |                     |     |    |          |
|-----|---------------------|-----|----|----------|
|     |                     |     |    |          |
|     |                     |     |    |          |
|     |                     |     |    |          |
|     |                     |     |    |          |
| A   | Issued for Approval | SPD | HK | 13.04.23 |
| REV | MODIFICATION        | BY  | CH | DATE     |



|                       |        |      |
|-----------------------|--------|------|
| Cell Name             |        | Opt. |
| SW ON CARTBRIDGE LANE |        | A    |
| Cell ID No            |        |      |
| CORNERSTONE           | VM02   | VF   |
| 30750100              | 023596 | N/A  |

|                                                   |  |  |
|---------------------------------------------------|--|--|
| Site Address / Contact Details                    |  |  |
| HALEWOOD GREEN<br>HALEWOOD<br>KNOWSLEY<br>L26 6LS |  |  |

|                                           |                            |                |
|-------------------------------------------|----------------------------|----------------|
| Drawing Title:<br>PROPOSED SITE ELEVATION |                            |                |
| Purpose of issue:<br>PLANNING             |                            | Dwg Rev:       |
| Drawing Number:<br>301                    |                            | A              |
| Surveyed By:<br>IR                        | Original Sheet Size:<br>A3 | Pack Issue:    |
| Drawn:<br>SPD                             | Date:<br>13.04.23          | Checked:<br>HK |
|                                           | Date:<br>13.04.23          | A              |