

GENERAL NOTES - This drawing is the copyright of Andrew Stott trading as 'The Plan Centre' and may not be copied or transmitted to any third party without prior written consent from Andrew Stott at The Plan Centre

This drawing has been prepared in accordance with the services agreed with the client and in accordance with our Terms & Conditions. These drawings must not be acted upon until using this drawing you have agreed to The Plan Centre's Terms and Conditions which are available to view at www.theplancentre.co.uk or available in writing on request. By

Approx line of boundary

LOUNGE
Not Surveyed

KITCHEN
Not Surveyed

UTILITY

Boxing to
underside of stair

First floor external
wall runs over


Cavity external walls, cavity
appears to be 100mm wide,
assumed insulated

Mono pitched roof over front
section of garage.

Approx line of
boundary

Off street parking
for one car

Soft landscaping

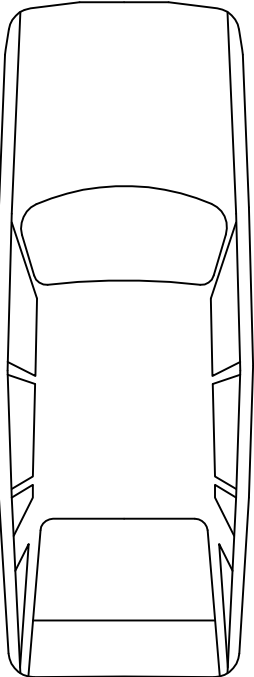

The Plan Centre
SURVEYING & ARCHITECTURE
26 Callian Crescent, Formby, Liverpool, L37 6EZ
TEL: (0151)2036236 E-mail: admin@theplancentre.co.uk
www.theplancentre.co.uk Facebook - theplancentre

Client
Mr & Mrs Williams
9 Newsham Rd
Liverpool L36 0YJ

Project
Proposed Garage Conversion
Drawing
Existing Ground Floor Plan

Scale 1:50 @A3	Date 6.2.22
Dwg. No. 1722 / 01	Rev. /

0mm 500mm 1000mm 2000mm
0ft 2ft 4ft 6ft 8ft
SCALE - 1:50