



GENERAL NOTES - This drawing is the copyright of Andrew Stott trading as 'The Plan Centre' and may not be copied or transmitted to any third party without prior written consent from Andrew Stott at The Plan Centre

This drawing has been prepared in accordance with the services agreed with the client and in accordance with our Terms & Conditions. These drawings must not be acted upon until using this drawing you have agreed to The Plan Centre's Terms and Conditions which are available to view at www.theplancentre.co.uk or available in writing on request. By

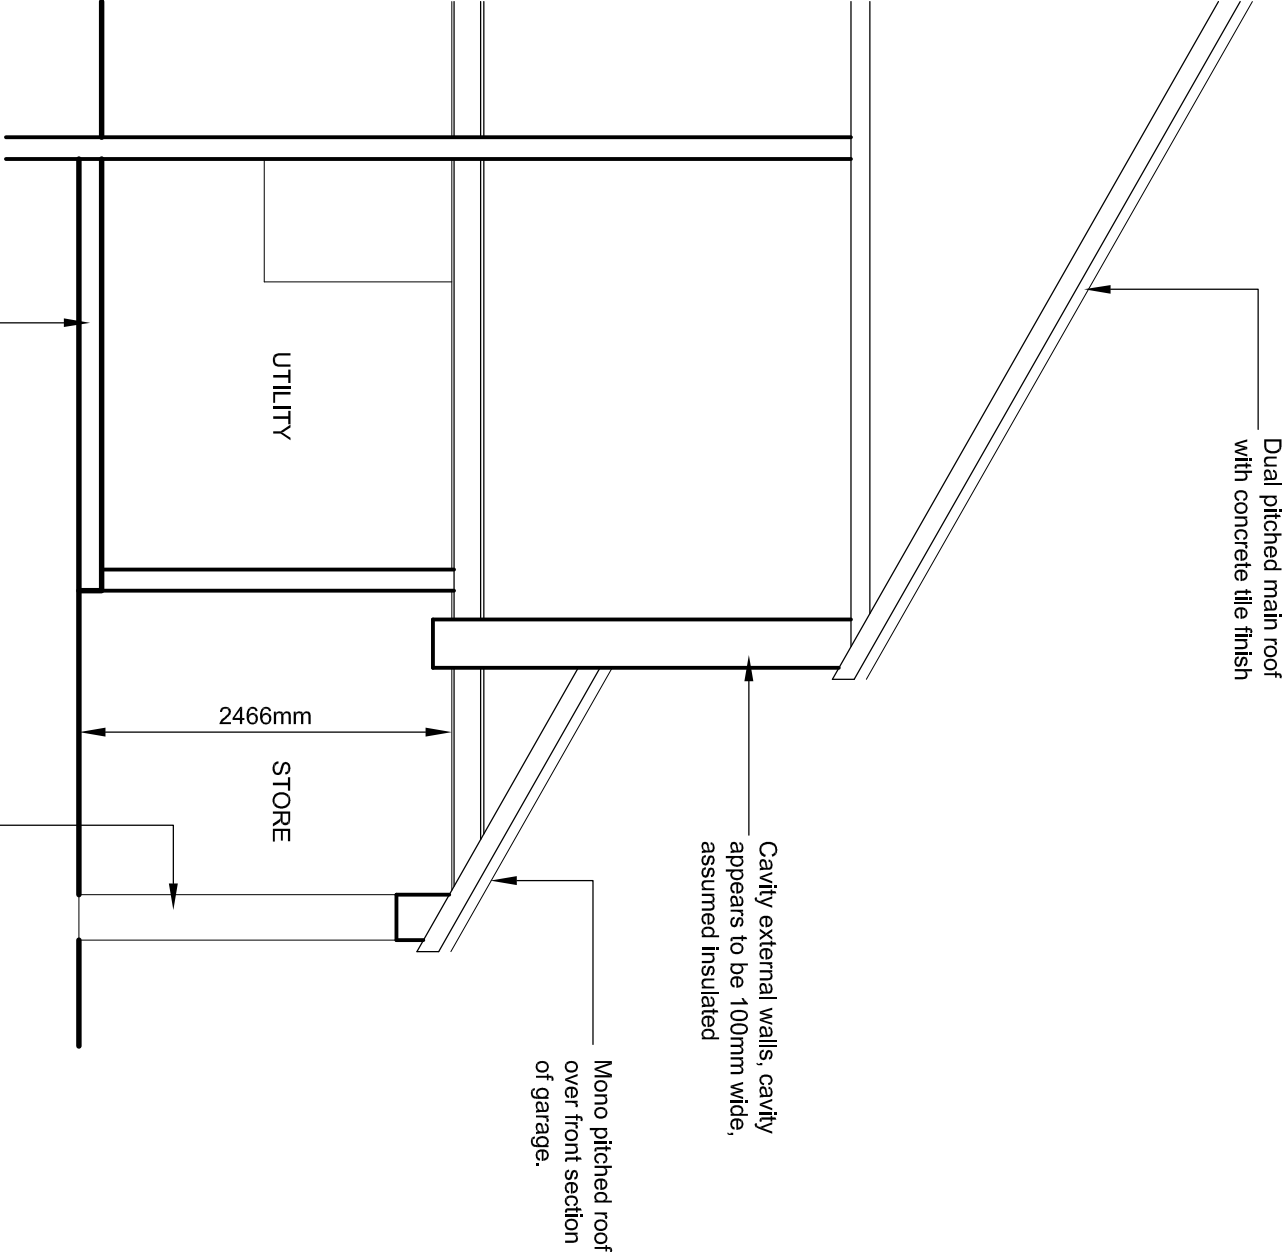

Existing Section

NOTE - Existing utility extract fan duct to be retained and boxed in

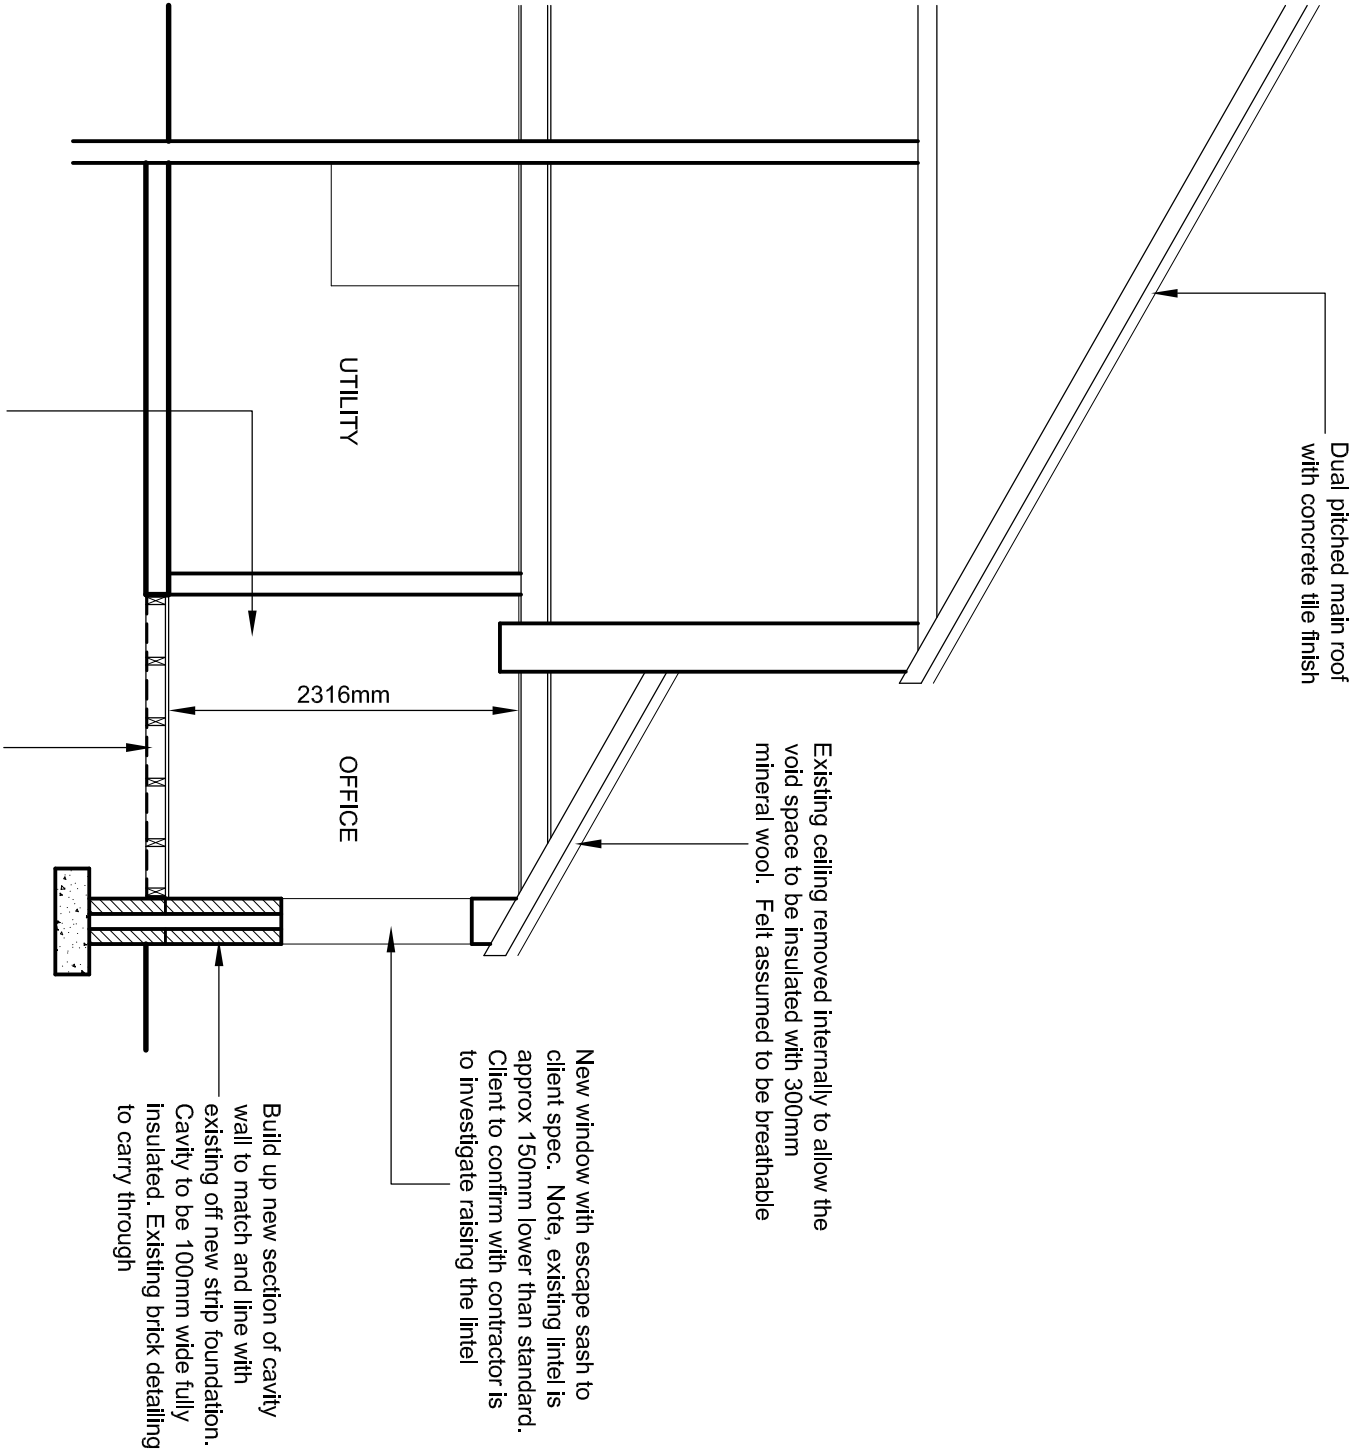

Check existing cavity walls for insulation. If required, wall to be injected with new insulation beads or finished internally with 62mm Kingspan K118 insulation backed plaster board. Client should allow a contingency sum for this

Original garage floor to be finished with dpm linking with external wall dpc. Frame out the floor and finish with floor boards. All to line with existing. Void space to be fully filled with 100mm Kingspan insulation

Proposed Section

The Plan Centre
SURVEYING & ARCHITECTURE
26 Callian Crescent, Formby, Liverpool, L37 6EZ
TEL: 0151 2036236 E-mail: admin@theplancentre.co.uk
www.theplancentre.co.uk Facebook - theplancentre

Client
Mr & Mrs Williams
9 Newsham Rd
Liverpool L36 0YJ

Project
Proposed Garage Conversion
Drawing
Proposed Front Elevation

Scale 1:50 @A3
Date 6.2.22
Dwg. No. 1722 / 05
Rev. /

SCALE - 1:50
0m 500mm 1000mm 2000mm
0ft 2ft 4ft 6ft 8ft

