




01 - Existing Front Elevation

Scale: 1 : 50




02 - Existing Side Elevation

Scale: 1 : 50

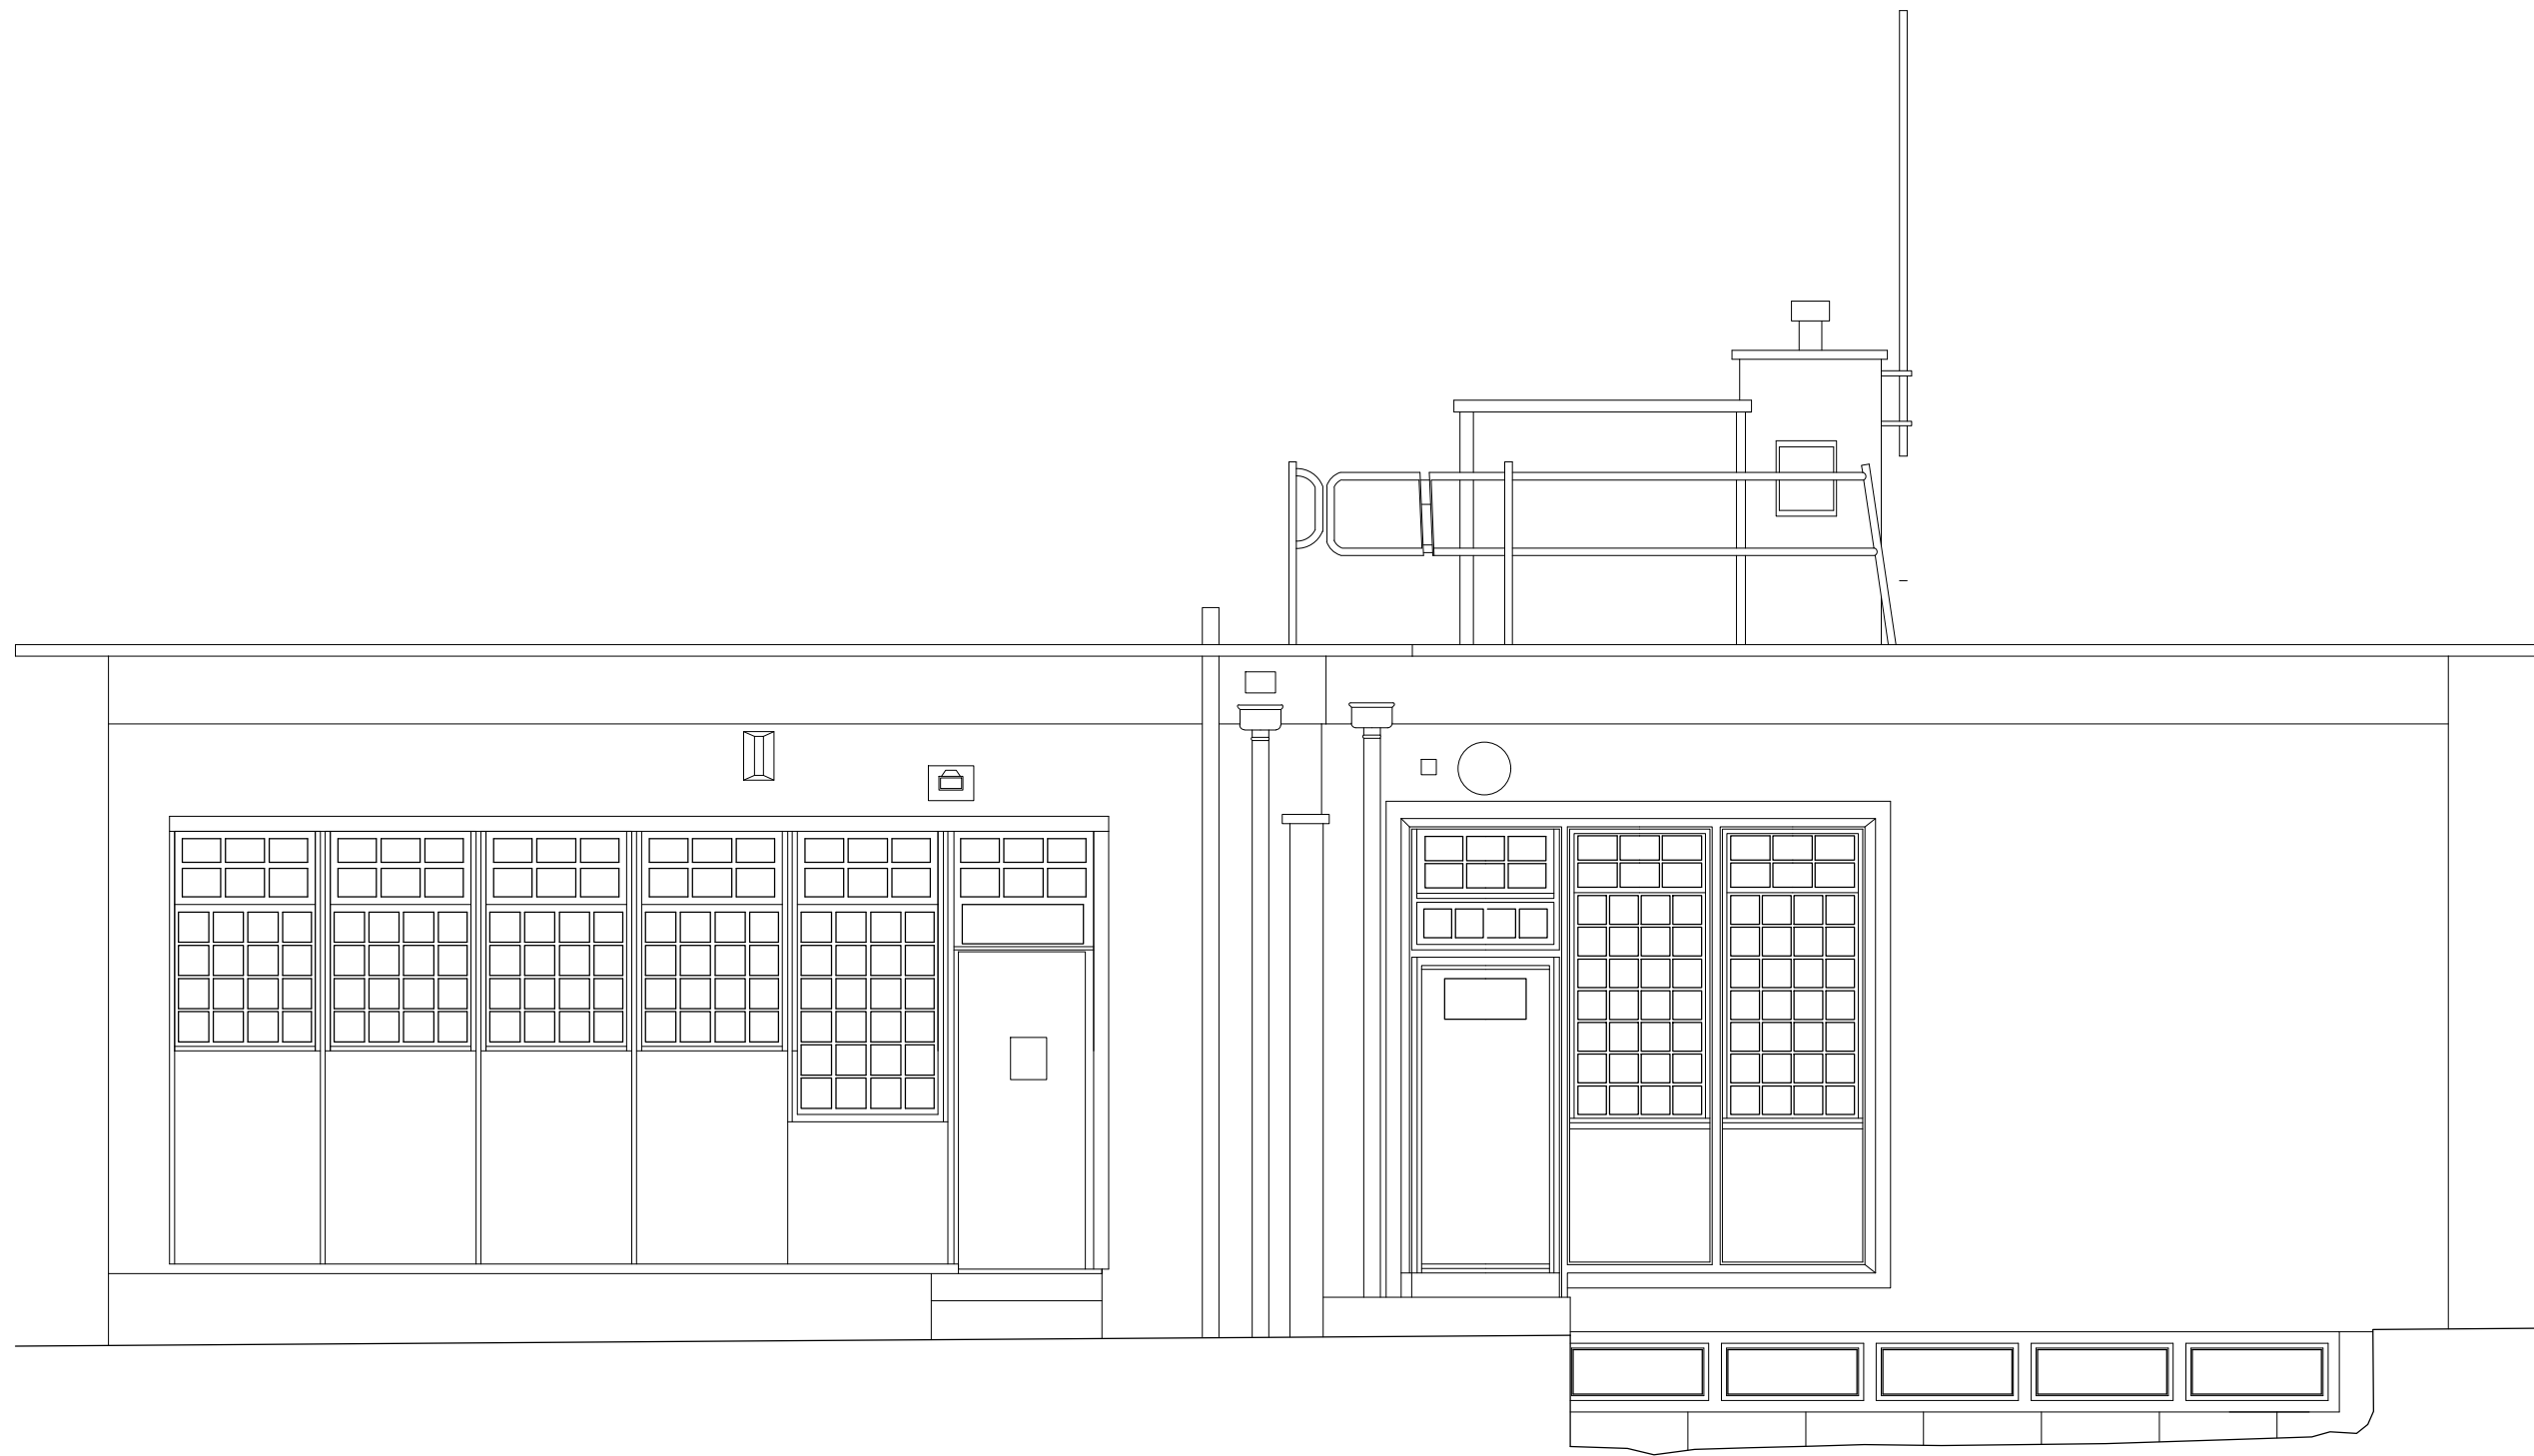

03 - Existing Rear Elevation

Scale: 1 : 50

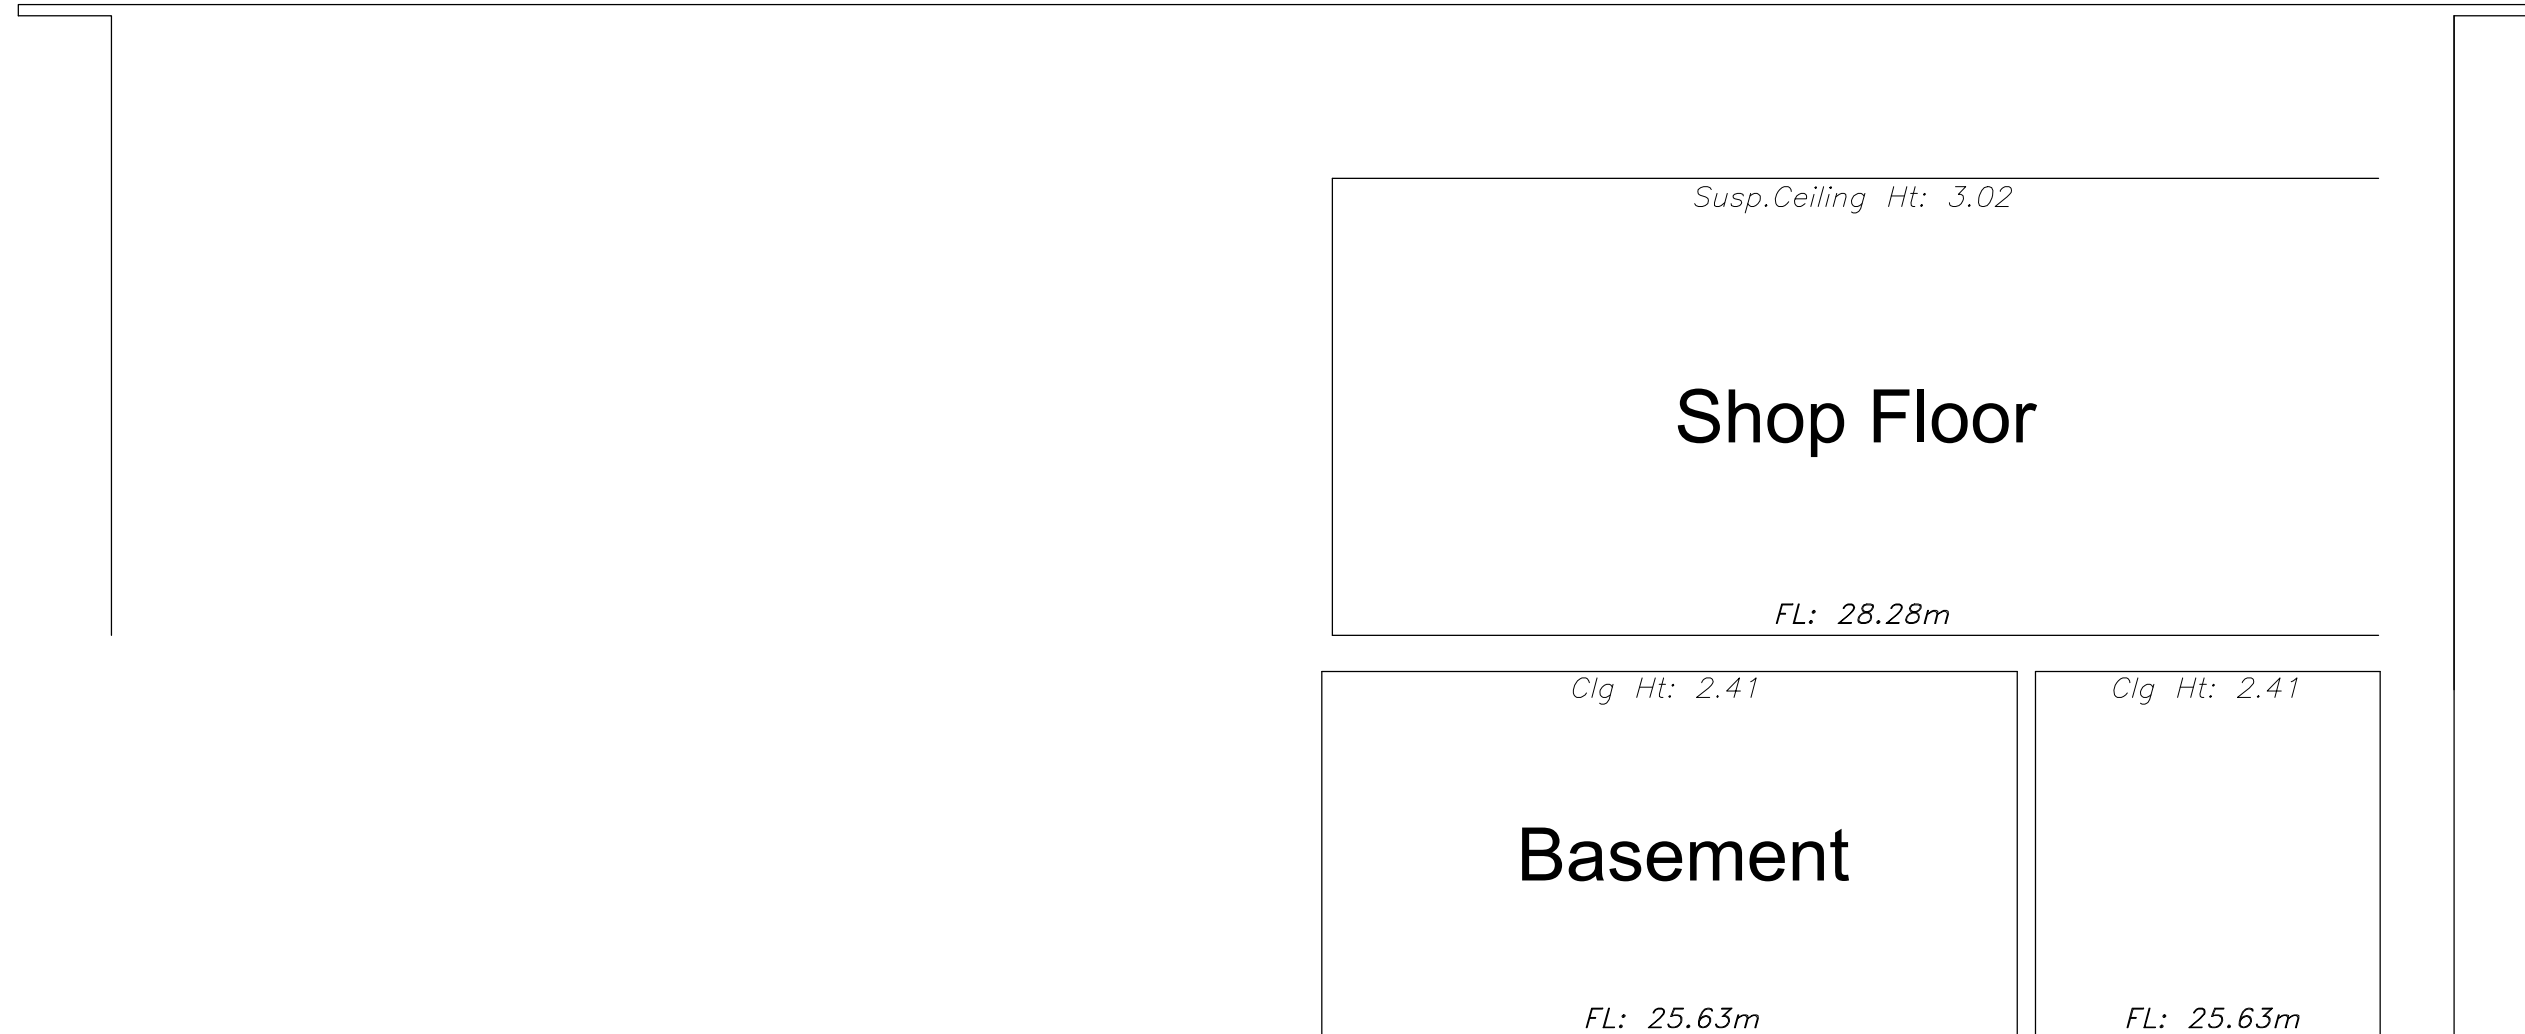

04 - Existing Section


Scale: 1 : 50

## NOTES

- Check all dimensions on site.
- Subject to survey.
- Subject to site inspection.
- Site boundary lines are indicative only.

|     |          |     |                               |
|-----|----------|-----|-------------------------------|
| 02  | 05/06/25 | HCH | Updated to the planners notes |
| 01  | 22/04/25 | HCH | First Issue                   |
| Rev | Date     | By  | Description                   |

### Revision Schedule

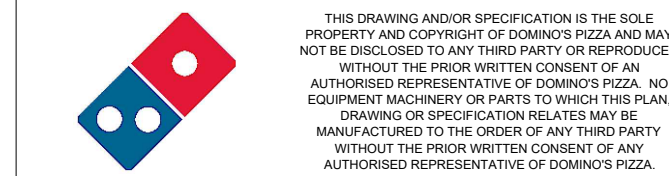

project  
Domino's Kirkby  
3 St Chad's Drive,  
Kirkby  
L32 8RA

title  
Existing Elevations

-

drawing status  
Planning Issue

|              |            |
|--------------|------------|
| contract no. | scale      |
| -            | 1:50 @ A1  |
| client ref.  | date       |
| -            | 22/04/25   |
| drawn by     | checked by |
| HCH          | -          |

|                                                             |          |
|-------------------------------------------------------------|----------|
| drawing number                                              | revision |
| 10128-SD-XX-P-A-03001                                       | 02       |
| project number-originator-zone-level-type-role-sheet number |          |



Simons Design Ltd  
architects  
Newland House, The Point, Weaver Road, Lincoln,  
Lincolnshire, LN6 3QN  
T: +44 (0) 1522 815 114  
E: info@simons-design.co.uk  
www.simons-design.co.uk

