
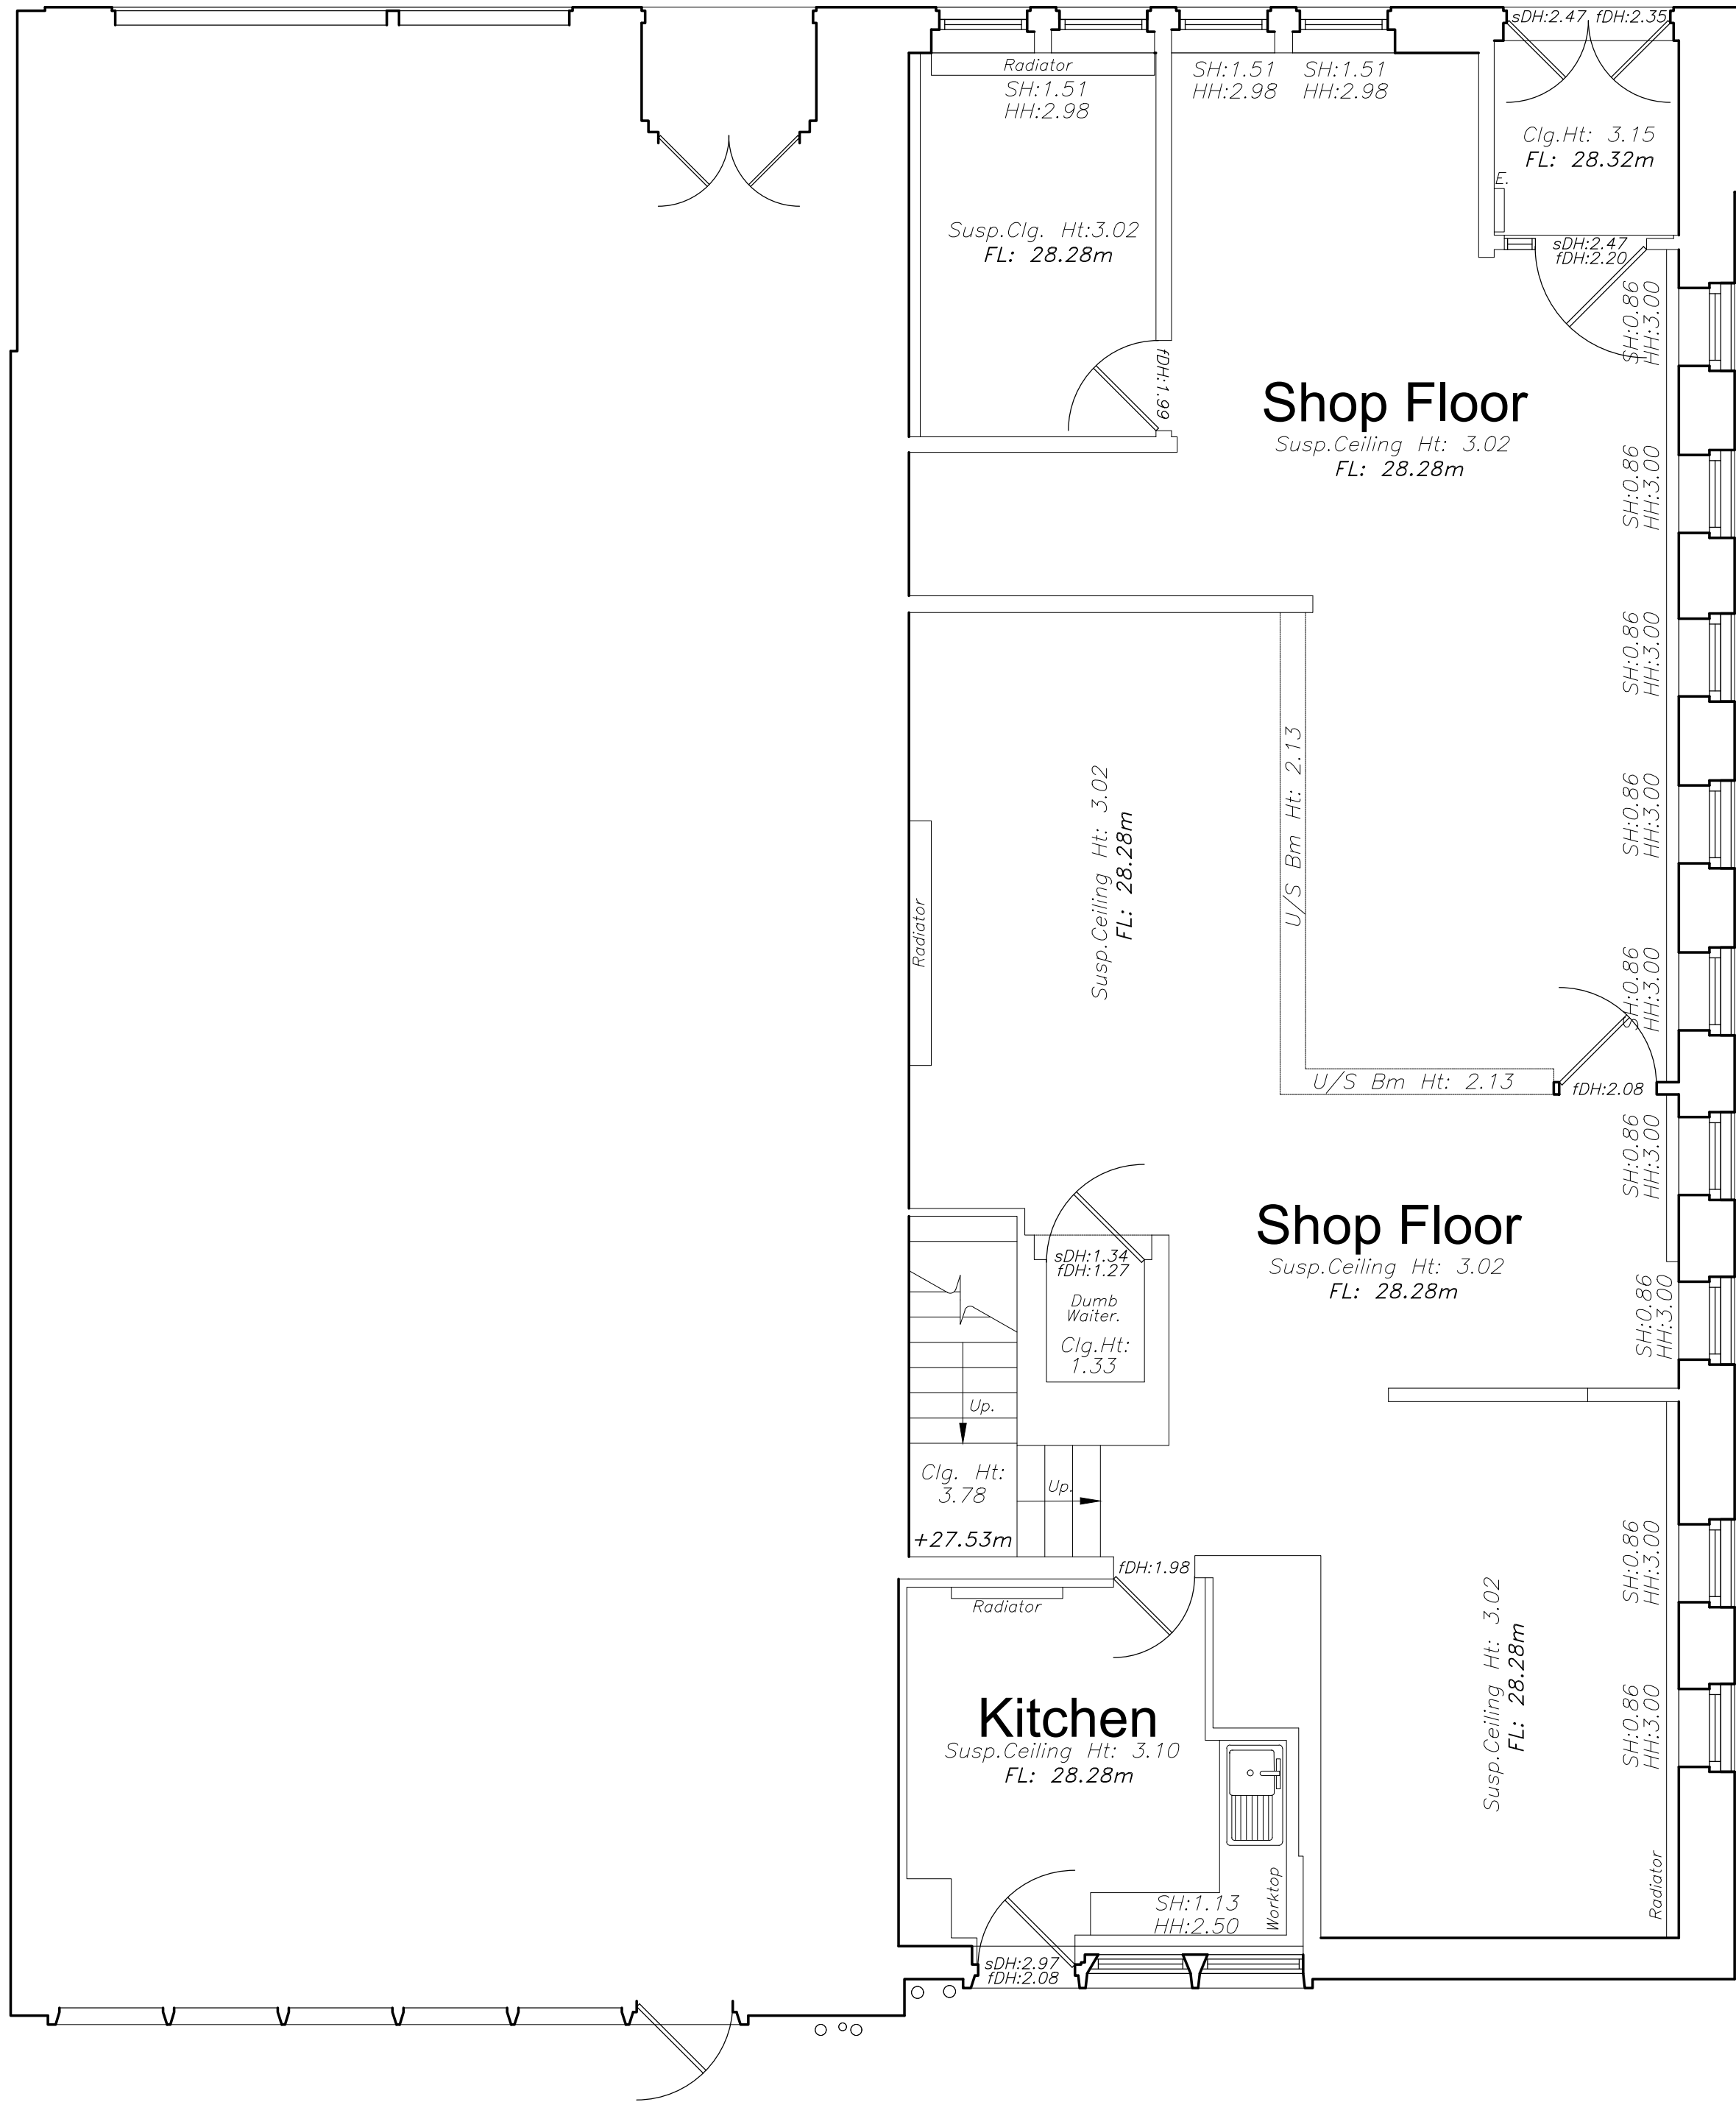
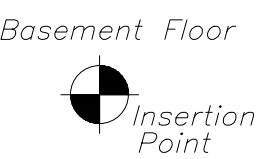



01 - Existing Ground Floor Plan

Scale: 1 : 50

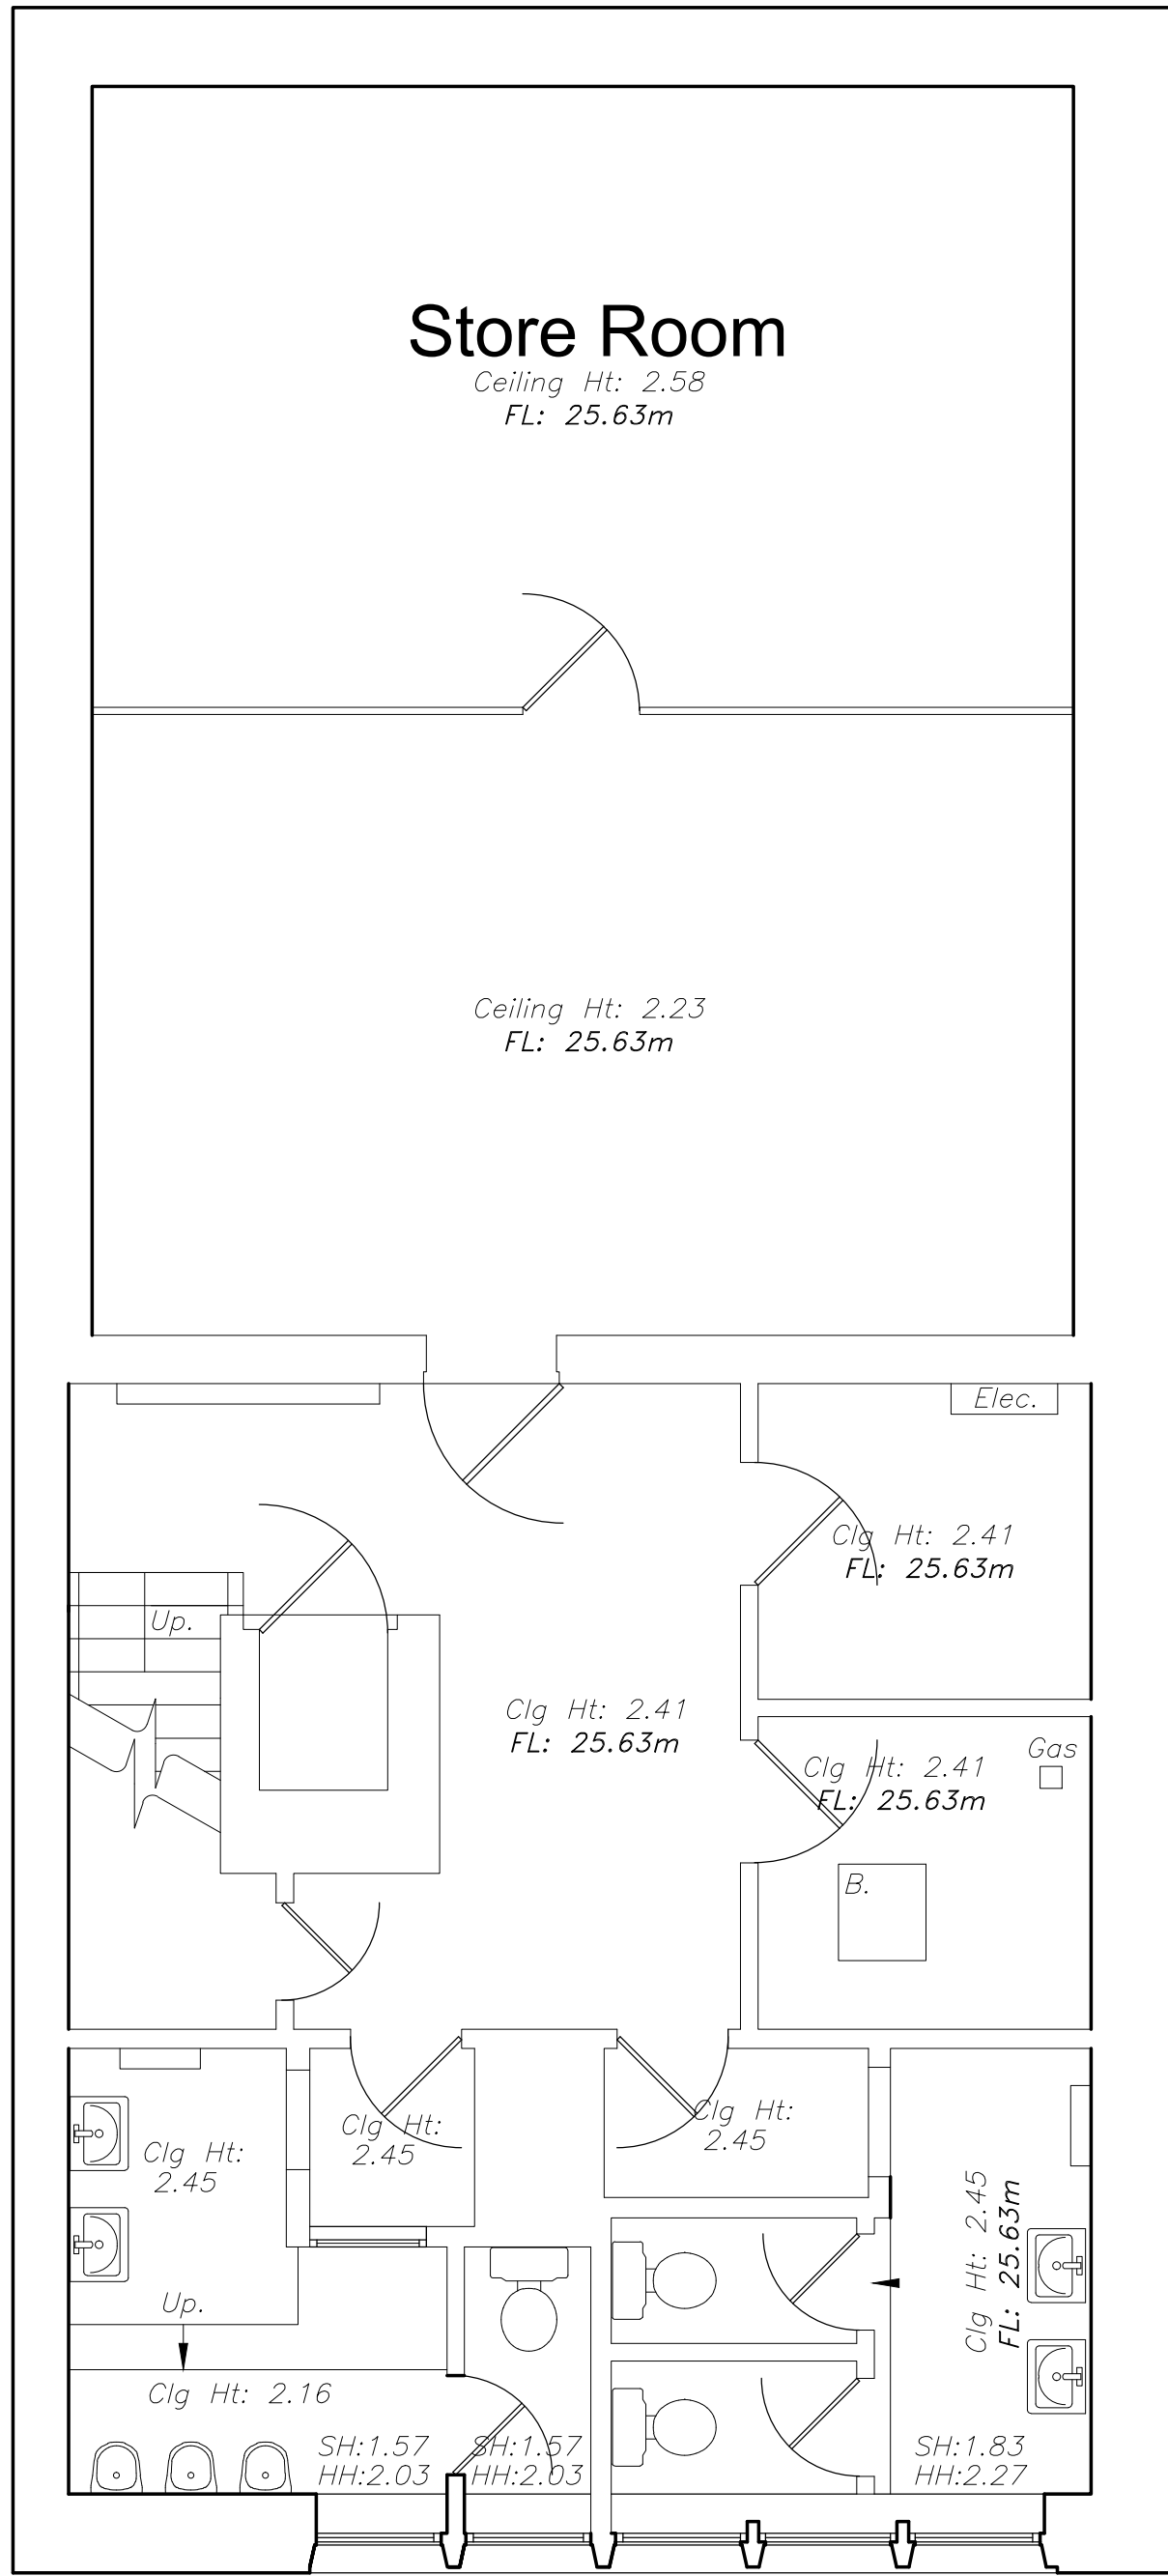

02 - Existing Basement Plan

Scale: 1 : 50

 

NOTES


- Check all dimensions on site.
- Subject to survey.
- Subject to site inspection.
- Site boundary lines are indicative only.

GF GIA = 117m²
Basement GIA = 113m²



Rev	Date	By	Description
02	05/06/25	HCH	Updated to the planners notes
01	22/04/25	HCH	First Issue

Revision Schedule

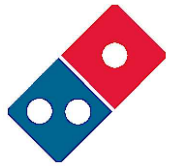

THIS DRAWING AND/OR SPECIFICATION IS THE SOLE PROPERTY AND COPYRIGHT OF DOMINO'S PIZZA AND MAY NOT BE DISCLOSED TO ANY THIRD PARTY OR REPRODUCED WITHOUT THE PRIOR WRITTEN CONSENT OF AN AUTHORIZED REPRESENTATIVE OF DOMINO'S PIZZA. DRAWING OR SPECIFICATION RELATEDS MAY BE MANUFACTURED TO THE ORDER OF ANY THIRD PARTY WITHOUT THE PRIOR WRITTEN CONSENT OF ANY AUTHORIZED REPRESENTATIVE OF DOMINO'S PIZZA.

project	Domino's Kirkby 3 St Chad's Drive, Kirkby L32 8RA
title	Existing Plans Ground Floor & Basement -

Planning Issue

contract no.	scale
-	1:50 @ A1
client ref.	date
-	22/04/25
drawn by	checked by
HCH	-

drawing number	revision
10128-SD-XX-P-A-01001	02



Simons Design Ltd
architects
Newland House, The Point, Weaver Road, Lincoln,
Lincolnshire, LN6 3QN
T: +44 (0) 1522 815 114
E: info@simons-design.co.uk
www.simons-design.co.uk