




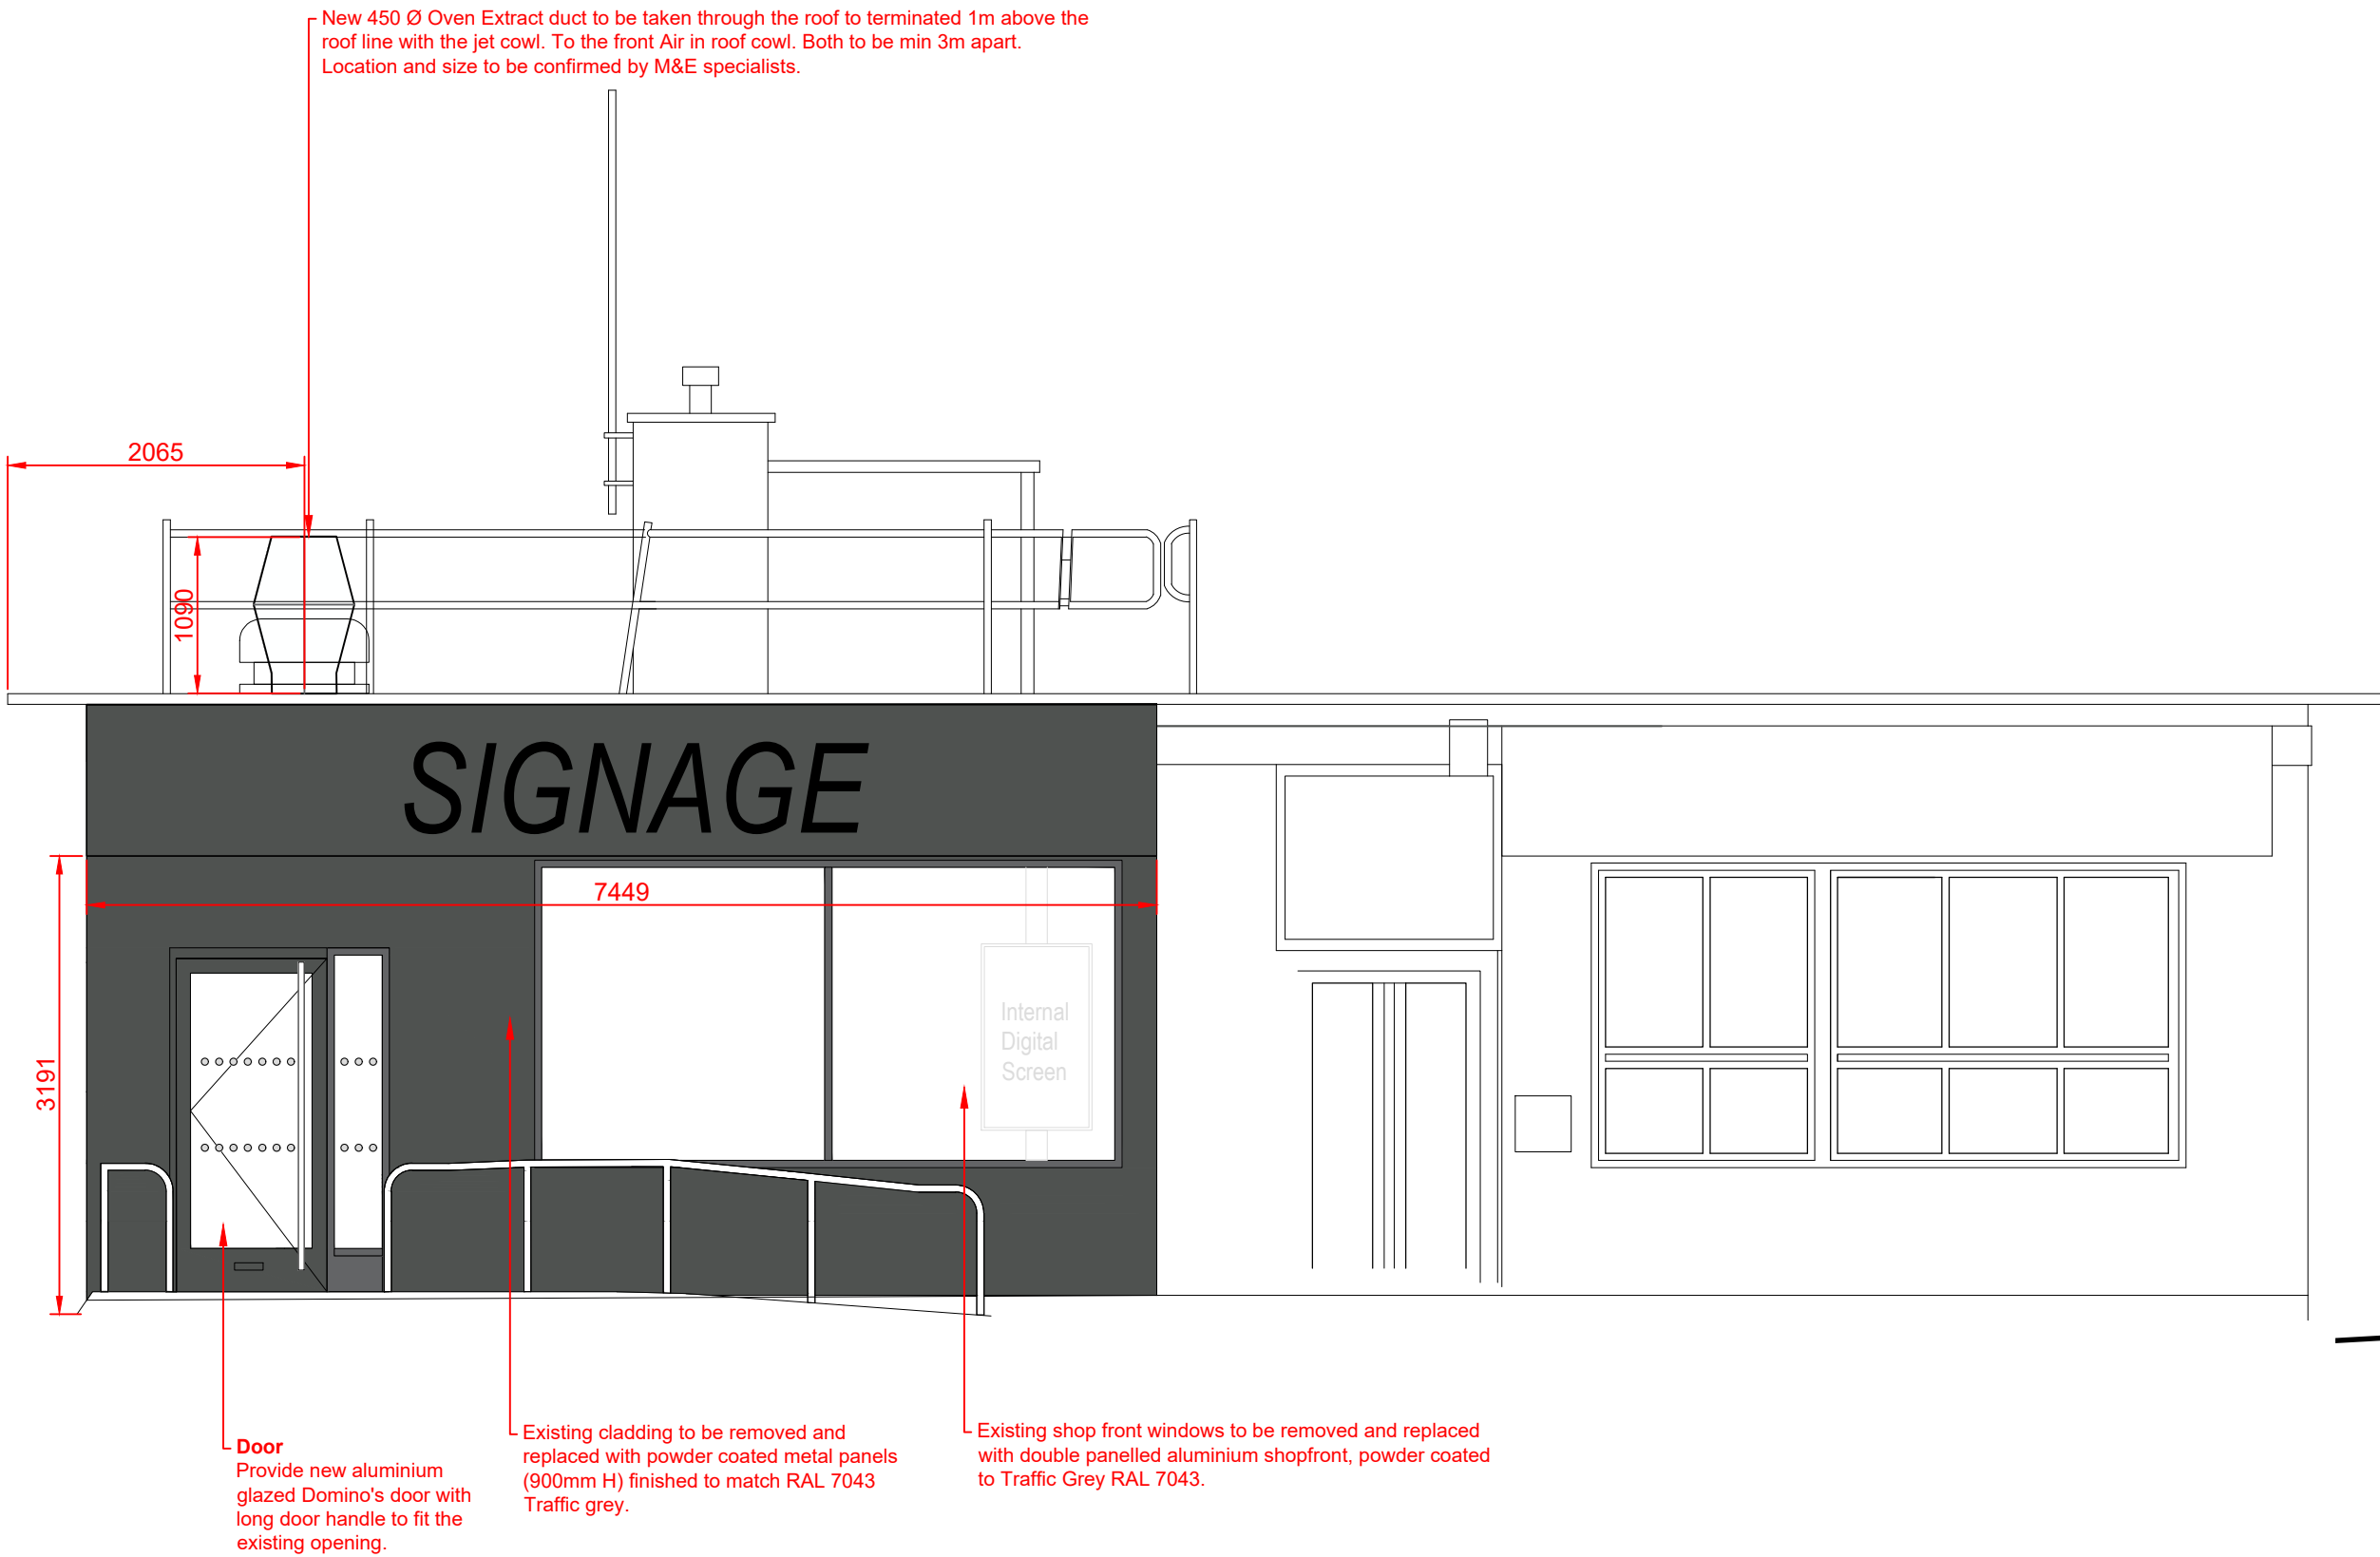

01 - Proposed Front Elevation
Scale: 1 : 50

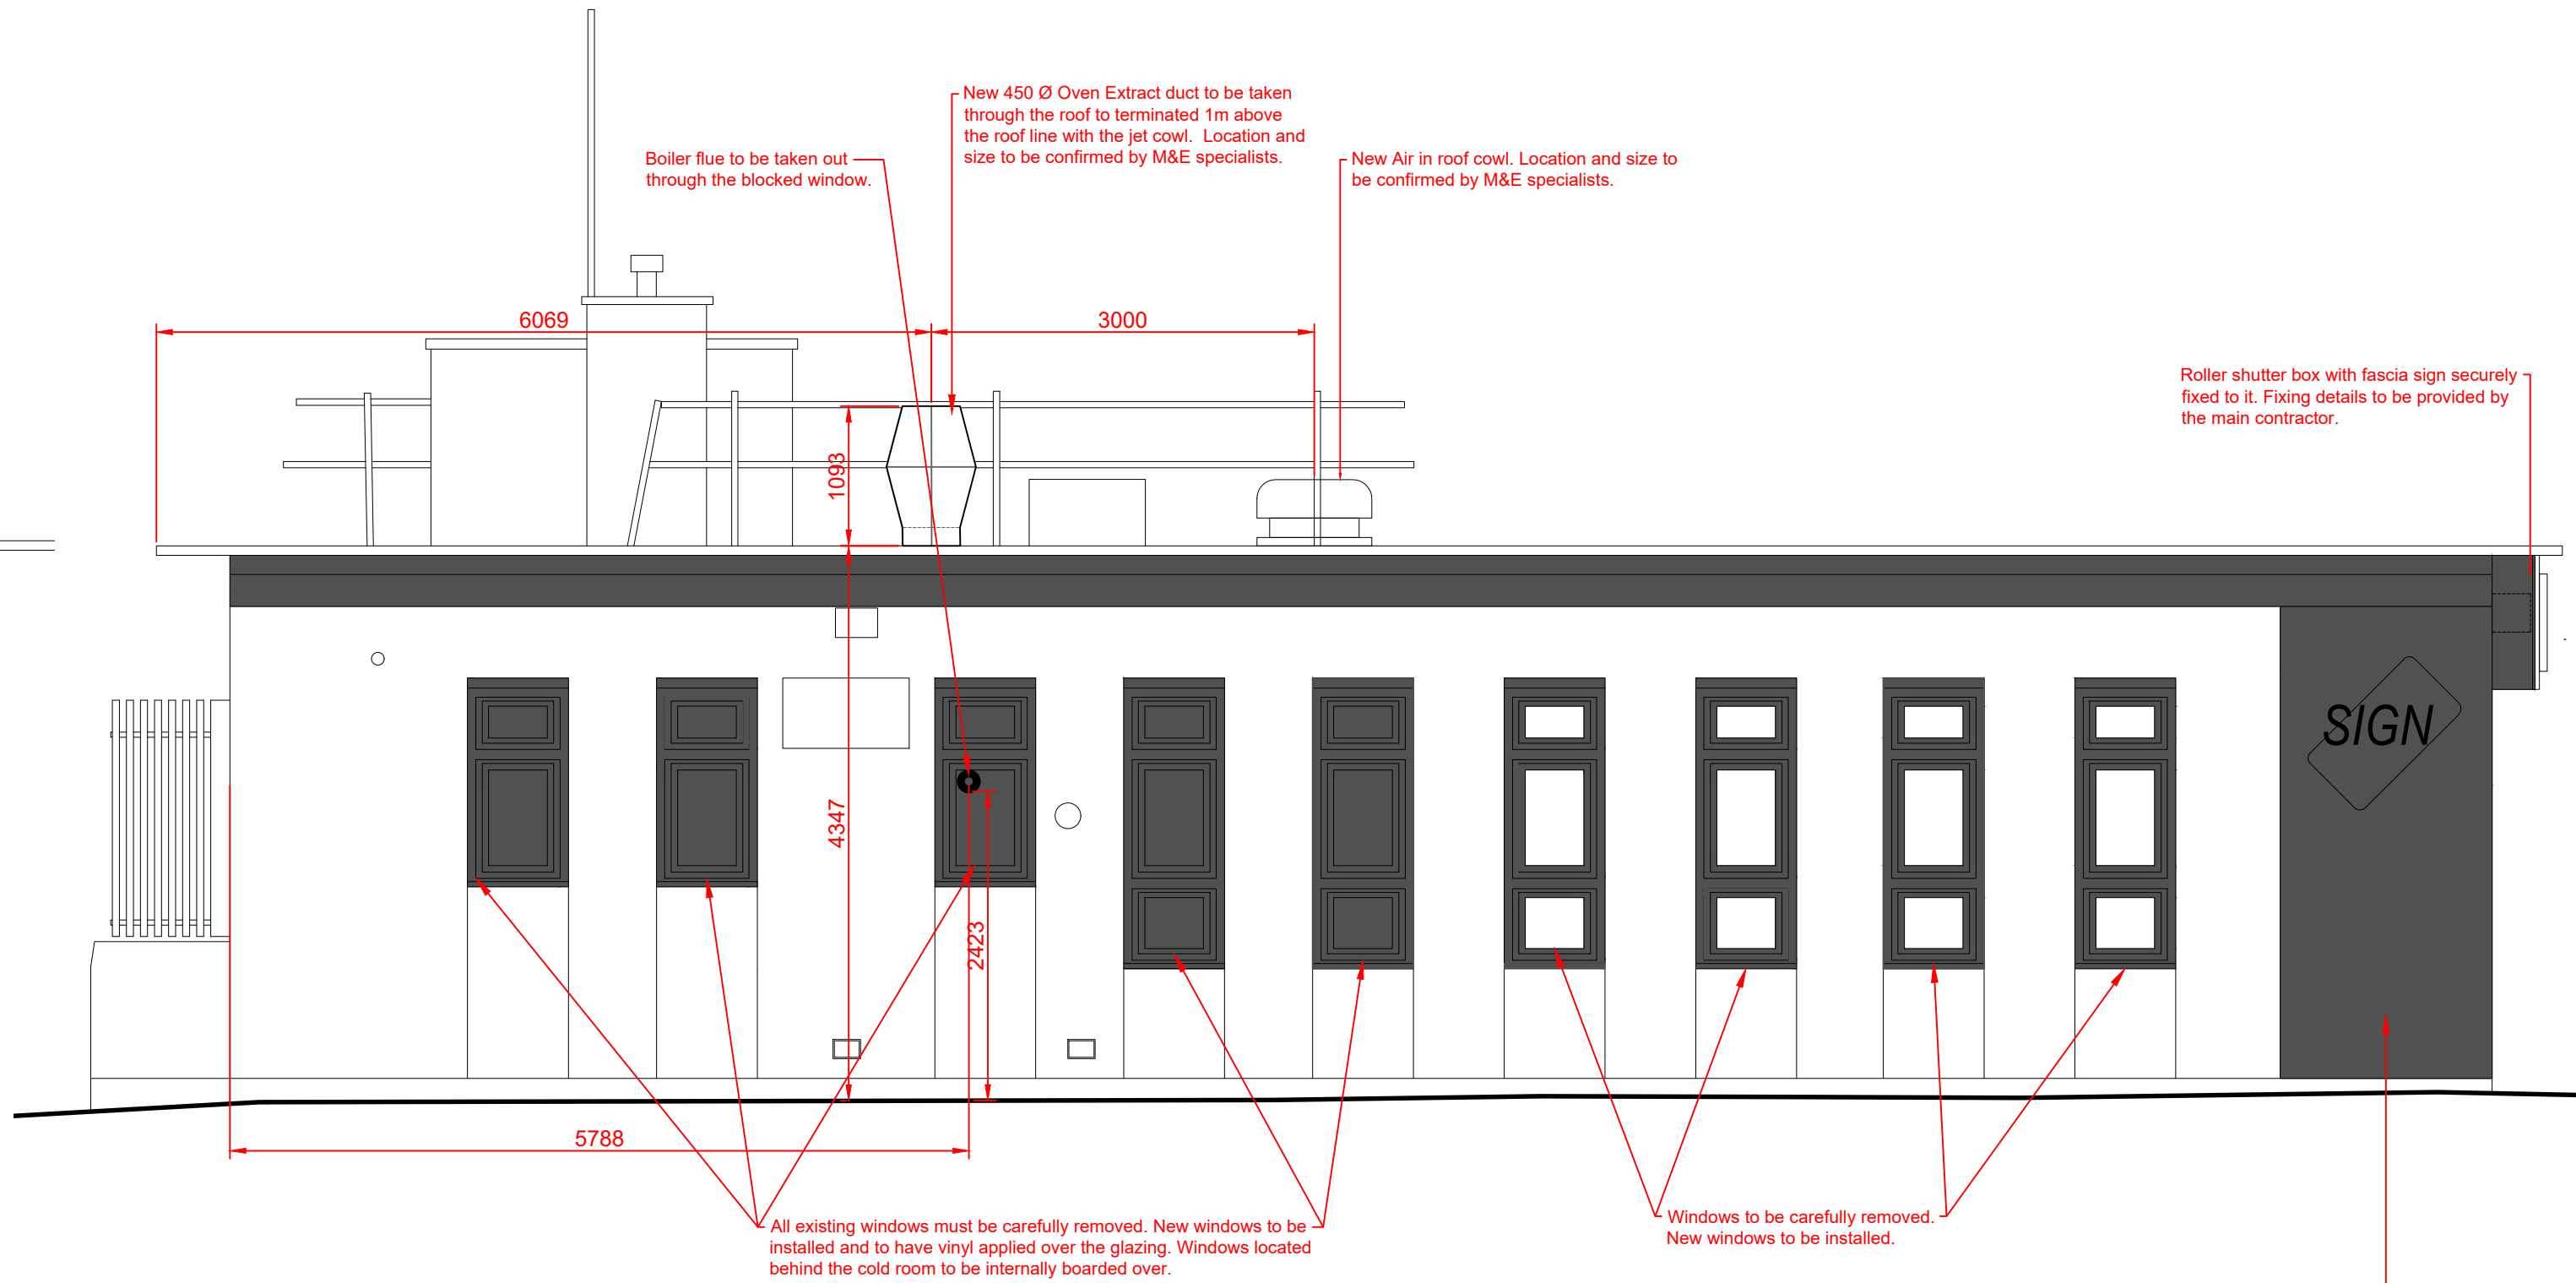

02 - Proposed Side Elevation
Scale: 1 : 50

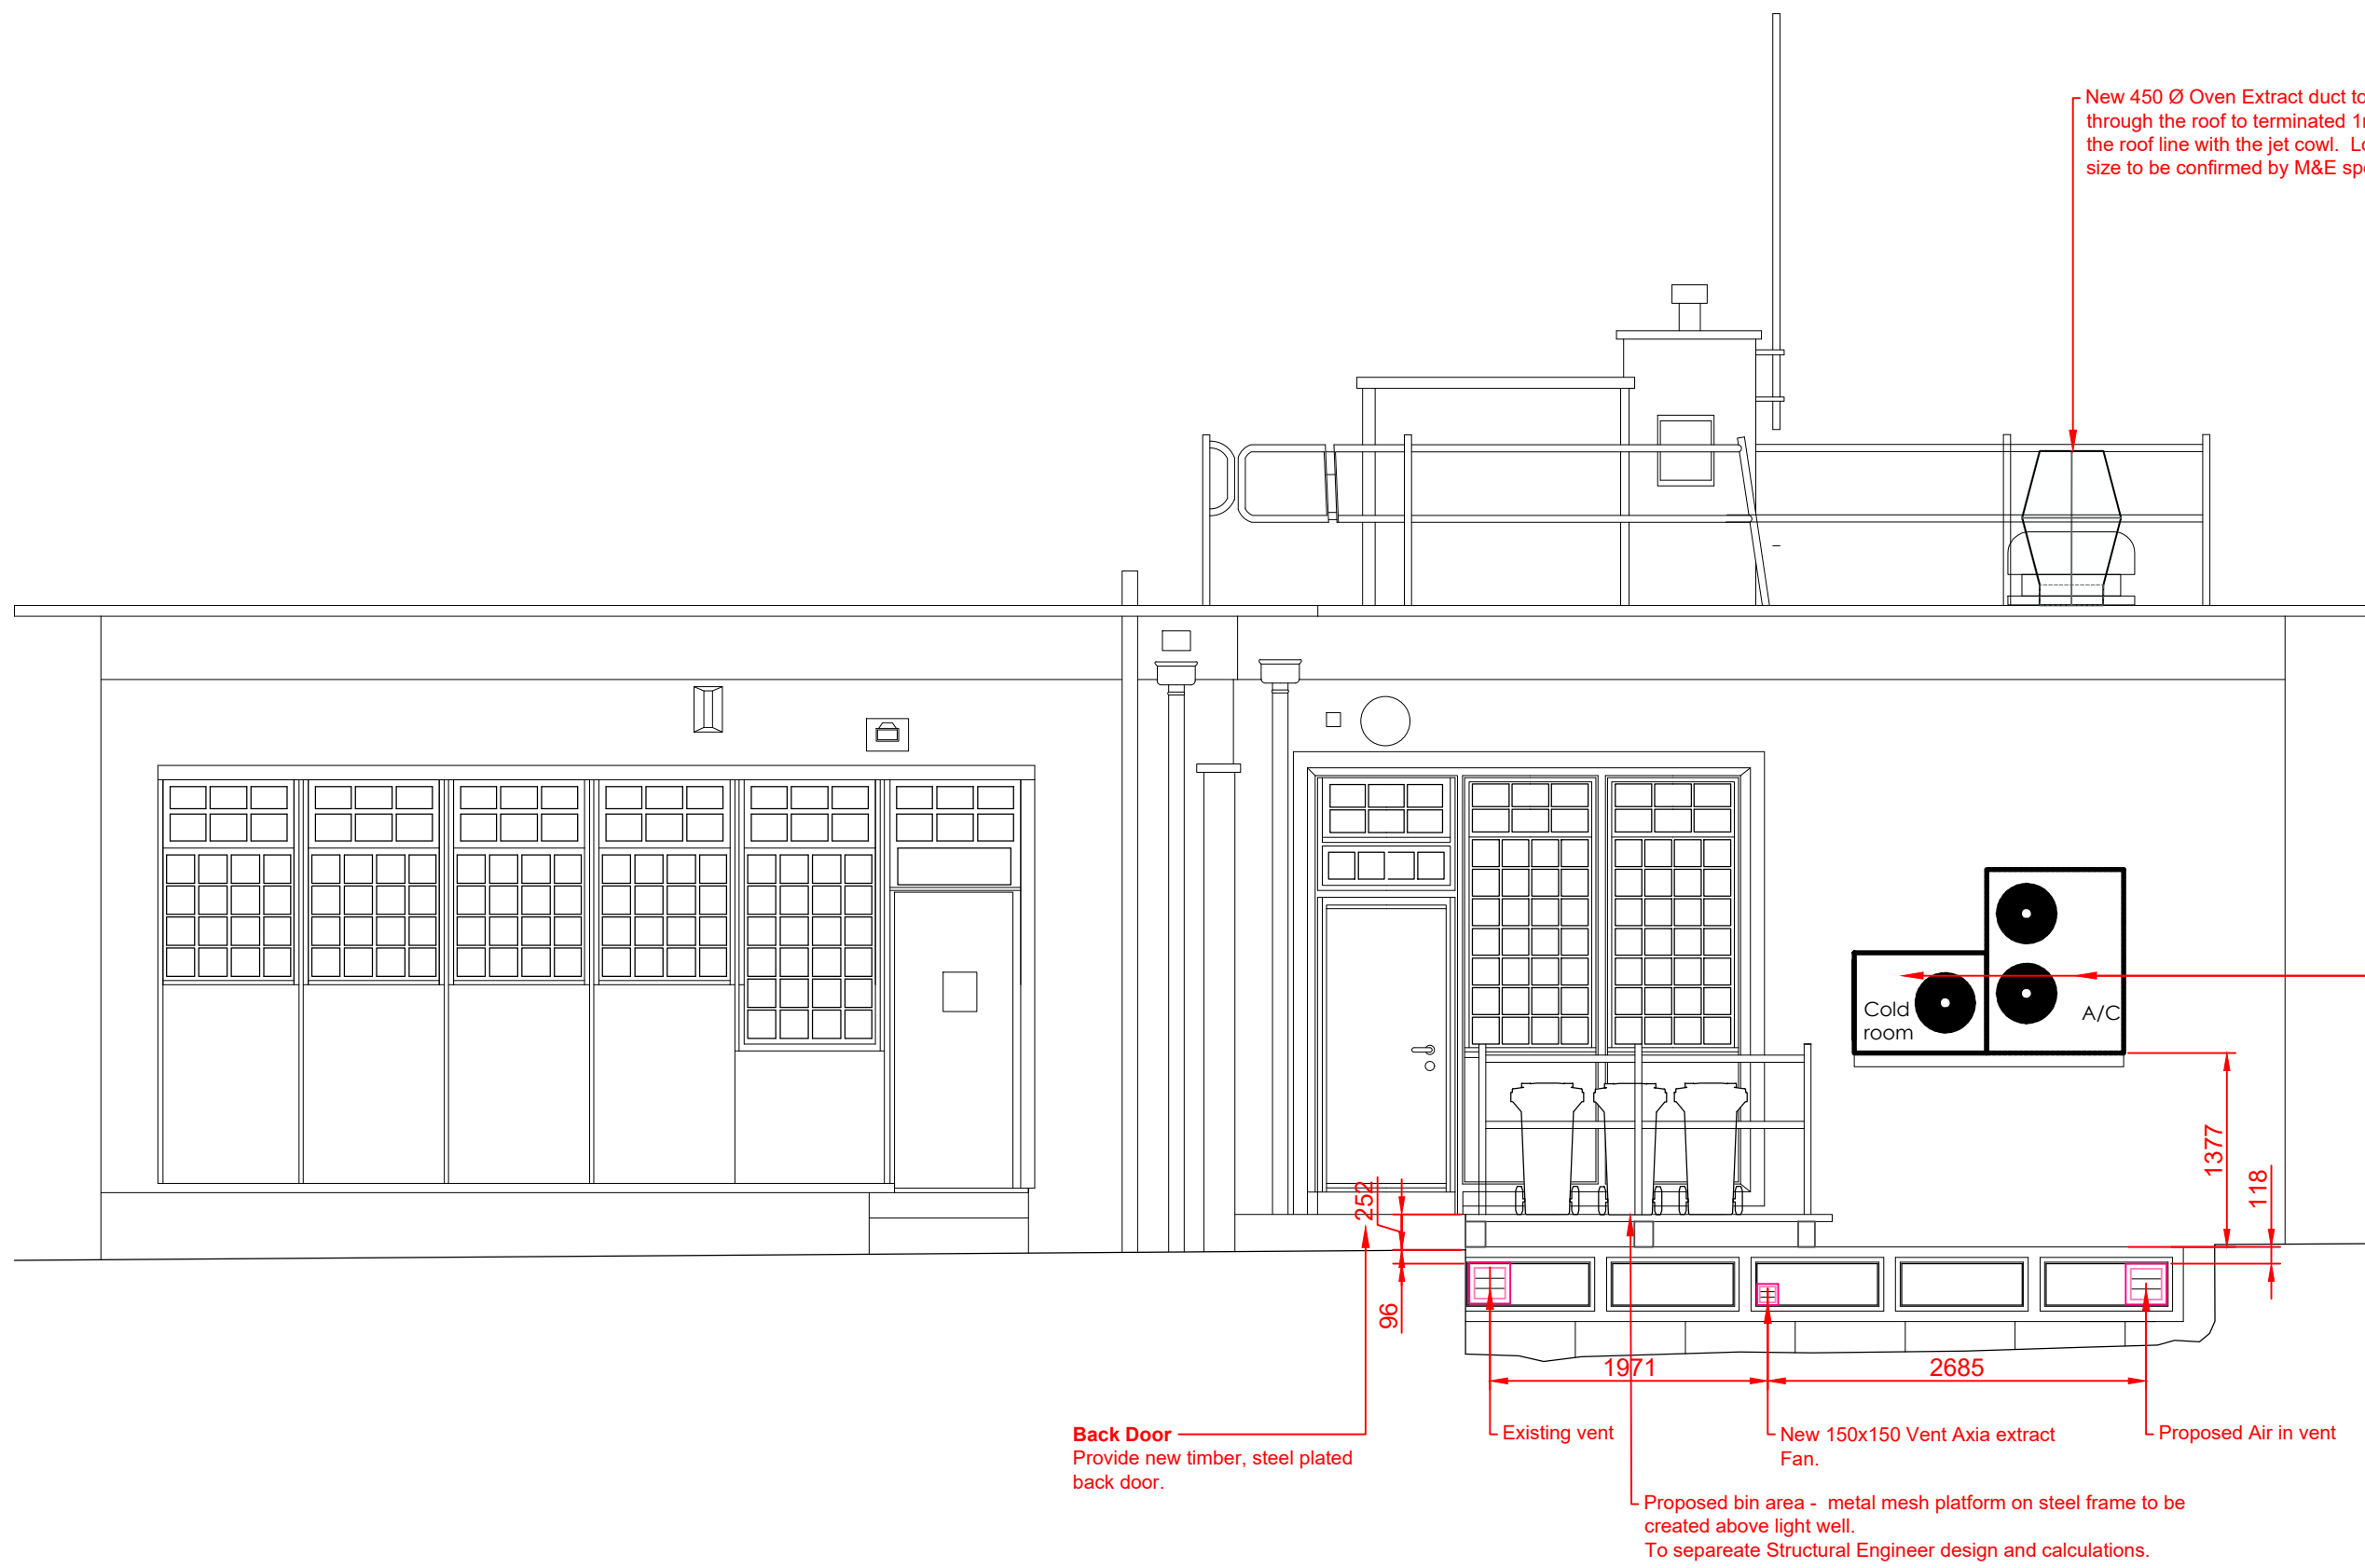


03 - Proposed Rear Elevation
Scale: 1 : 50

NOTES

- Check all dimensions on site.
- Subject to survey.
- Subject to site inspection.
- Site boundary lines are indicative only.

03	05/06/25	HCH	Updated to the planners notes
02	01/05/25	HCH	Drawing Update
01	22/04/25	HCH	First Issue
Rev	Date	By	Description

Revision Schedule

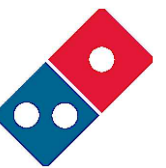

THIS DRAWING AND/OR SPECIFICATION IS THE SOLE PROPERTY AND COPYRIGHT OF DOMINO'S PIZZA AND MAY NOT BE DISCLOSED TO ANY THIRD PARTY OR REPRODUCED WITHOUT THE PRIOR WRITTEN CONSENT OF AN AUTHORISED REPRESENTATIVE OF DOMINO'S PIZZA. NO EQUIPMENT, MACHINERY OR PARTS TO WHICH THIS PLAN, DRAWING OR SPECIFICATION RELATES MAY BE MANUFACTURED TO THE ORDER OF ANY THIRD PARTY WITHOUT THE PRIOR WRITTEN CONSENT OF ANY AUTHORISED REPRESENTATIVE OF DOMINO'S PIZZA.

project
Domino's Kirkby
3 St Chad's Drive,
Kirkby
L32 8RA

title
Proposed Elevations
COU
-

drawing status
Planning Issue

contract no.	scale
-	1:50 @ A1
client ref.	date
-	22/04/25
drawn by	checked by
HCH	-

drawing number	revision
10128-SD-XX-P-A-13001	03
project number-originator-zone-level-apps-role-sheet number	



Simons Design Ltd
architects
Newland House, The Point, Weaver Road, Lincoln,
Lincolnshire, LN6 3QN
T: +44 (0) 1522 815 114
E: info@simons-design.co.uk
www.simons-design.co.uk

