



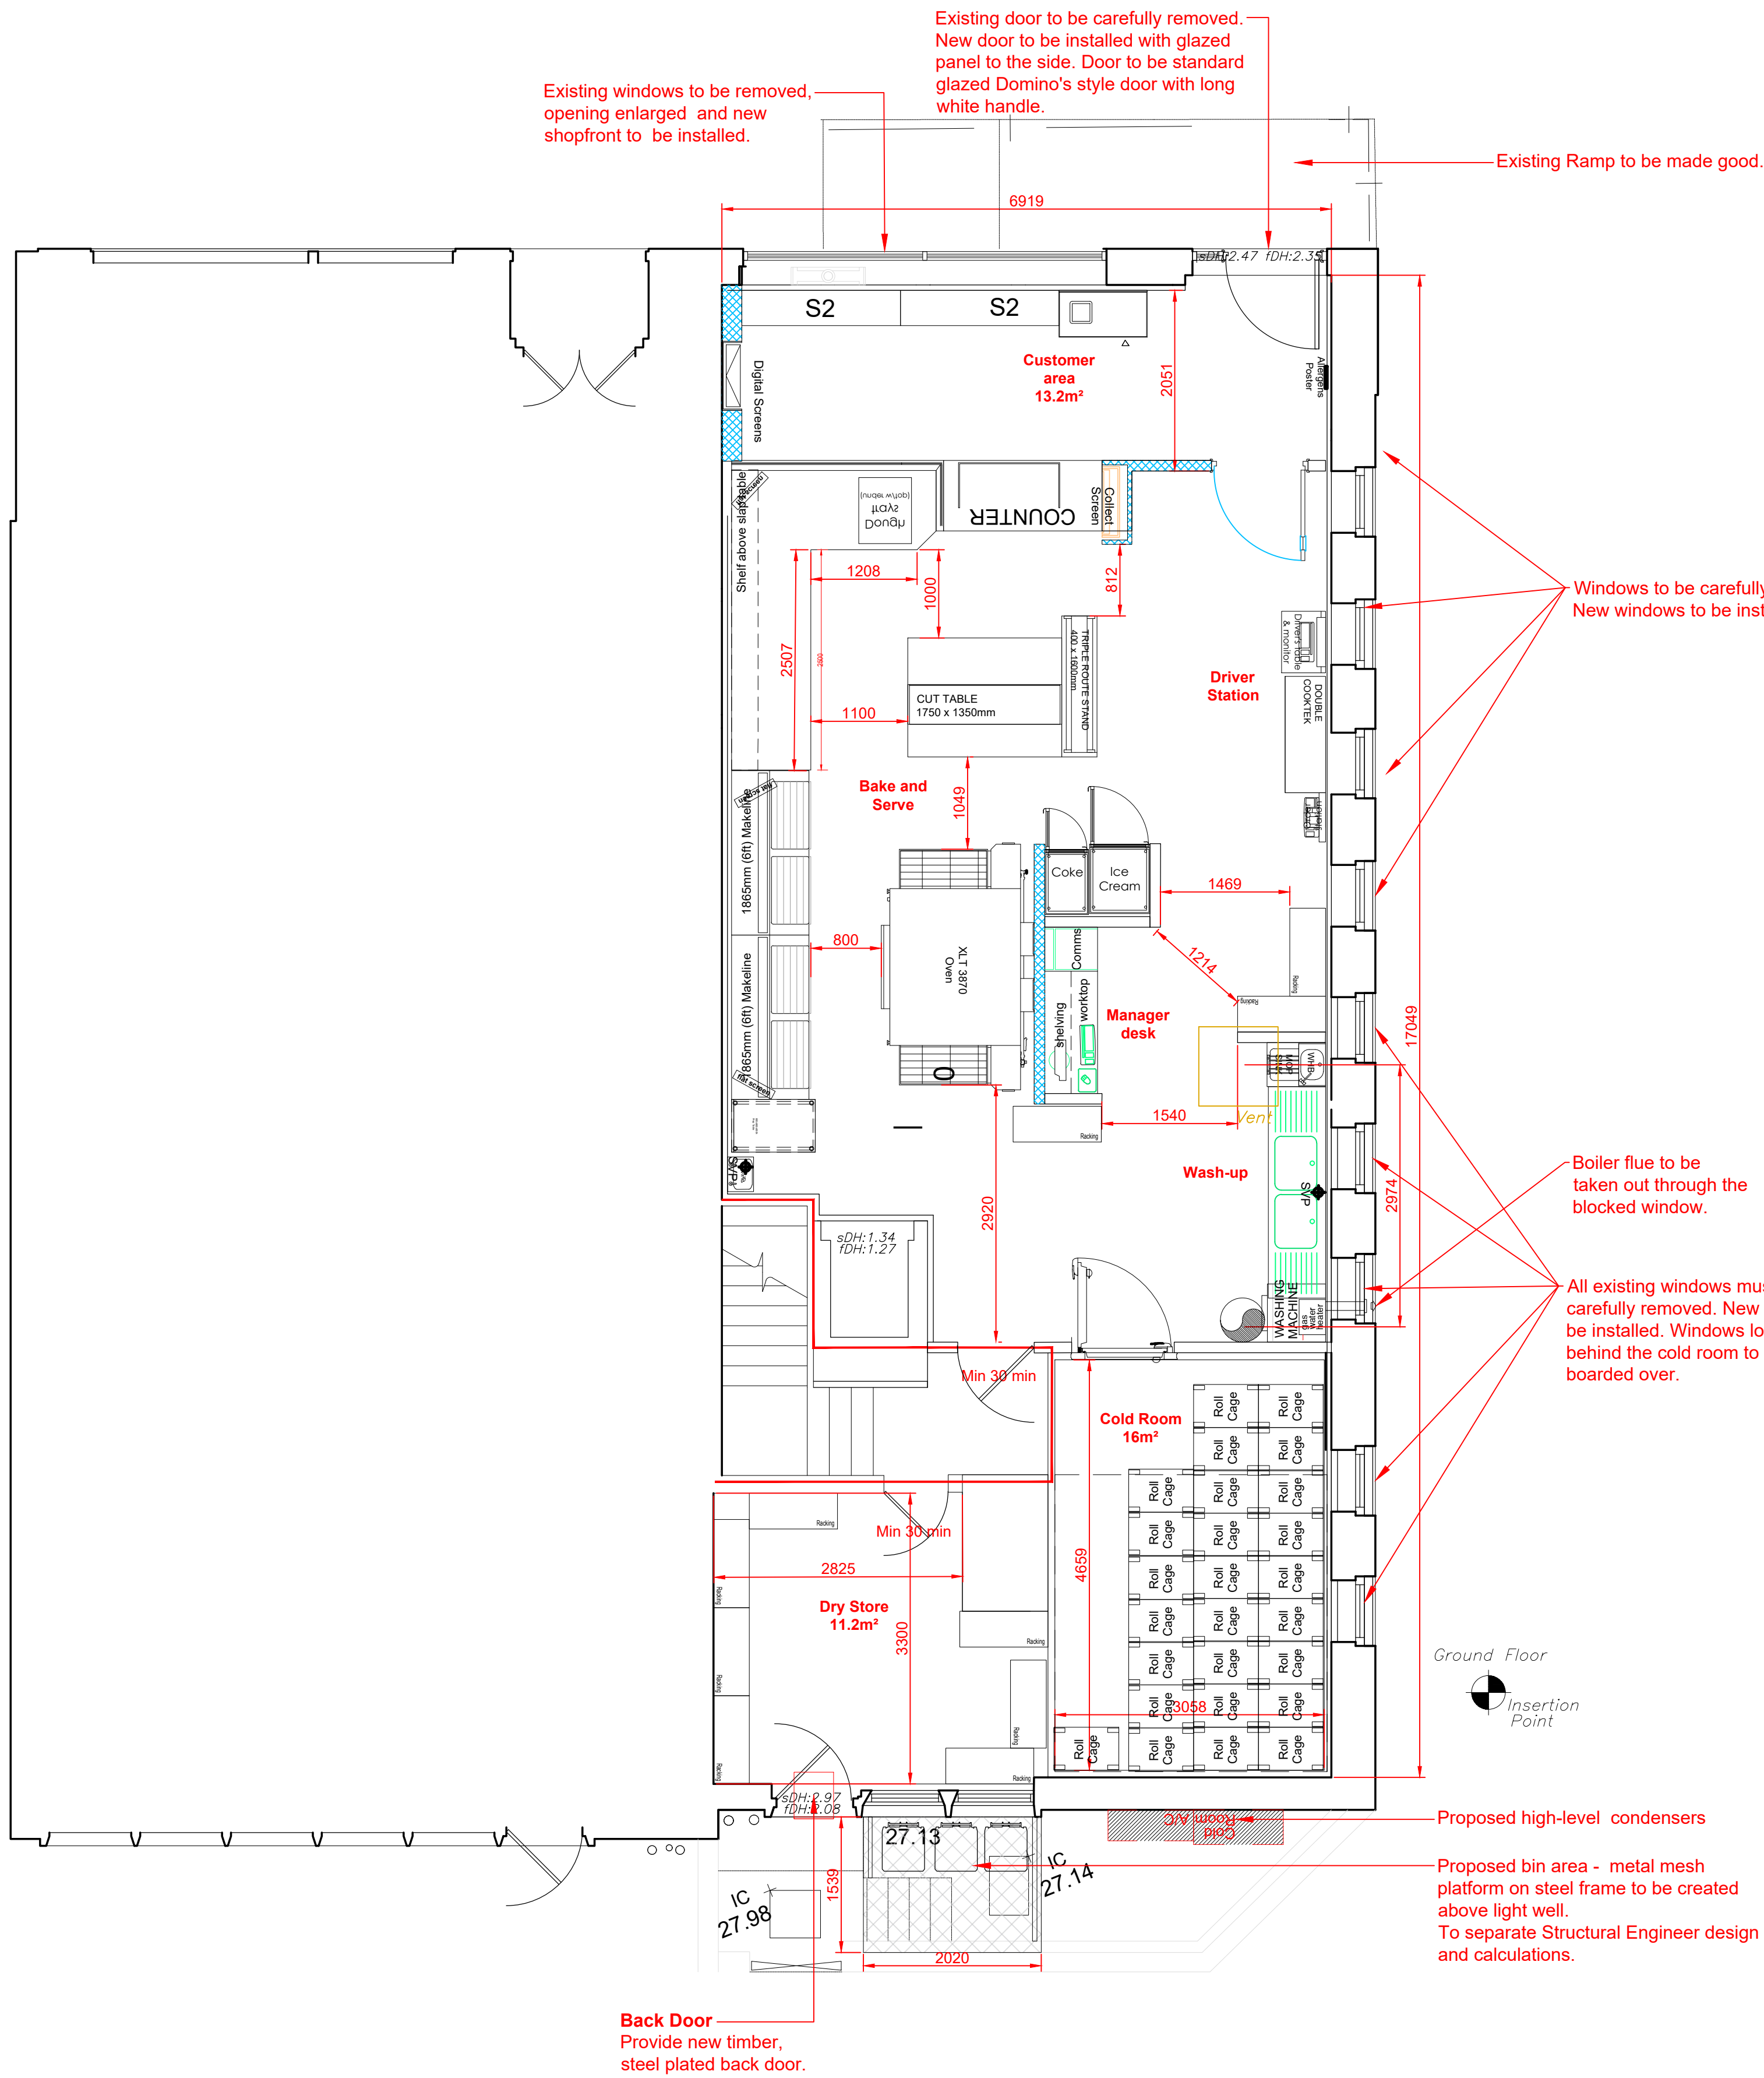

01 - Proposed Feasibility Ground Floor Plan
Scale: 1 : 50

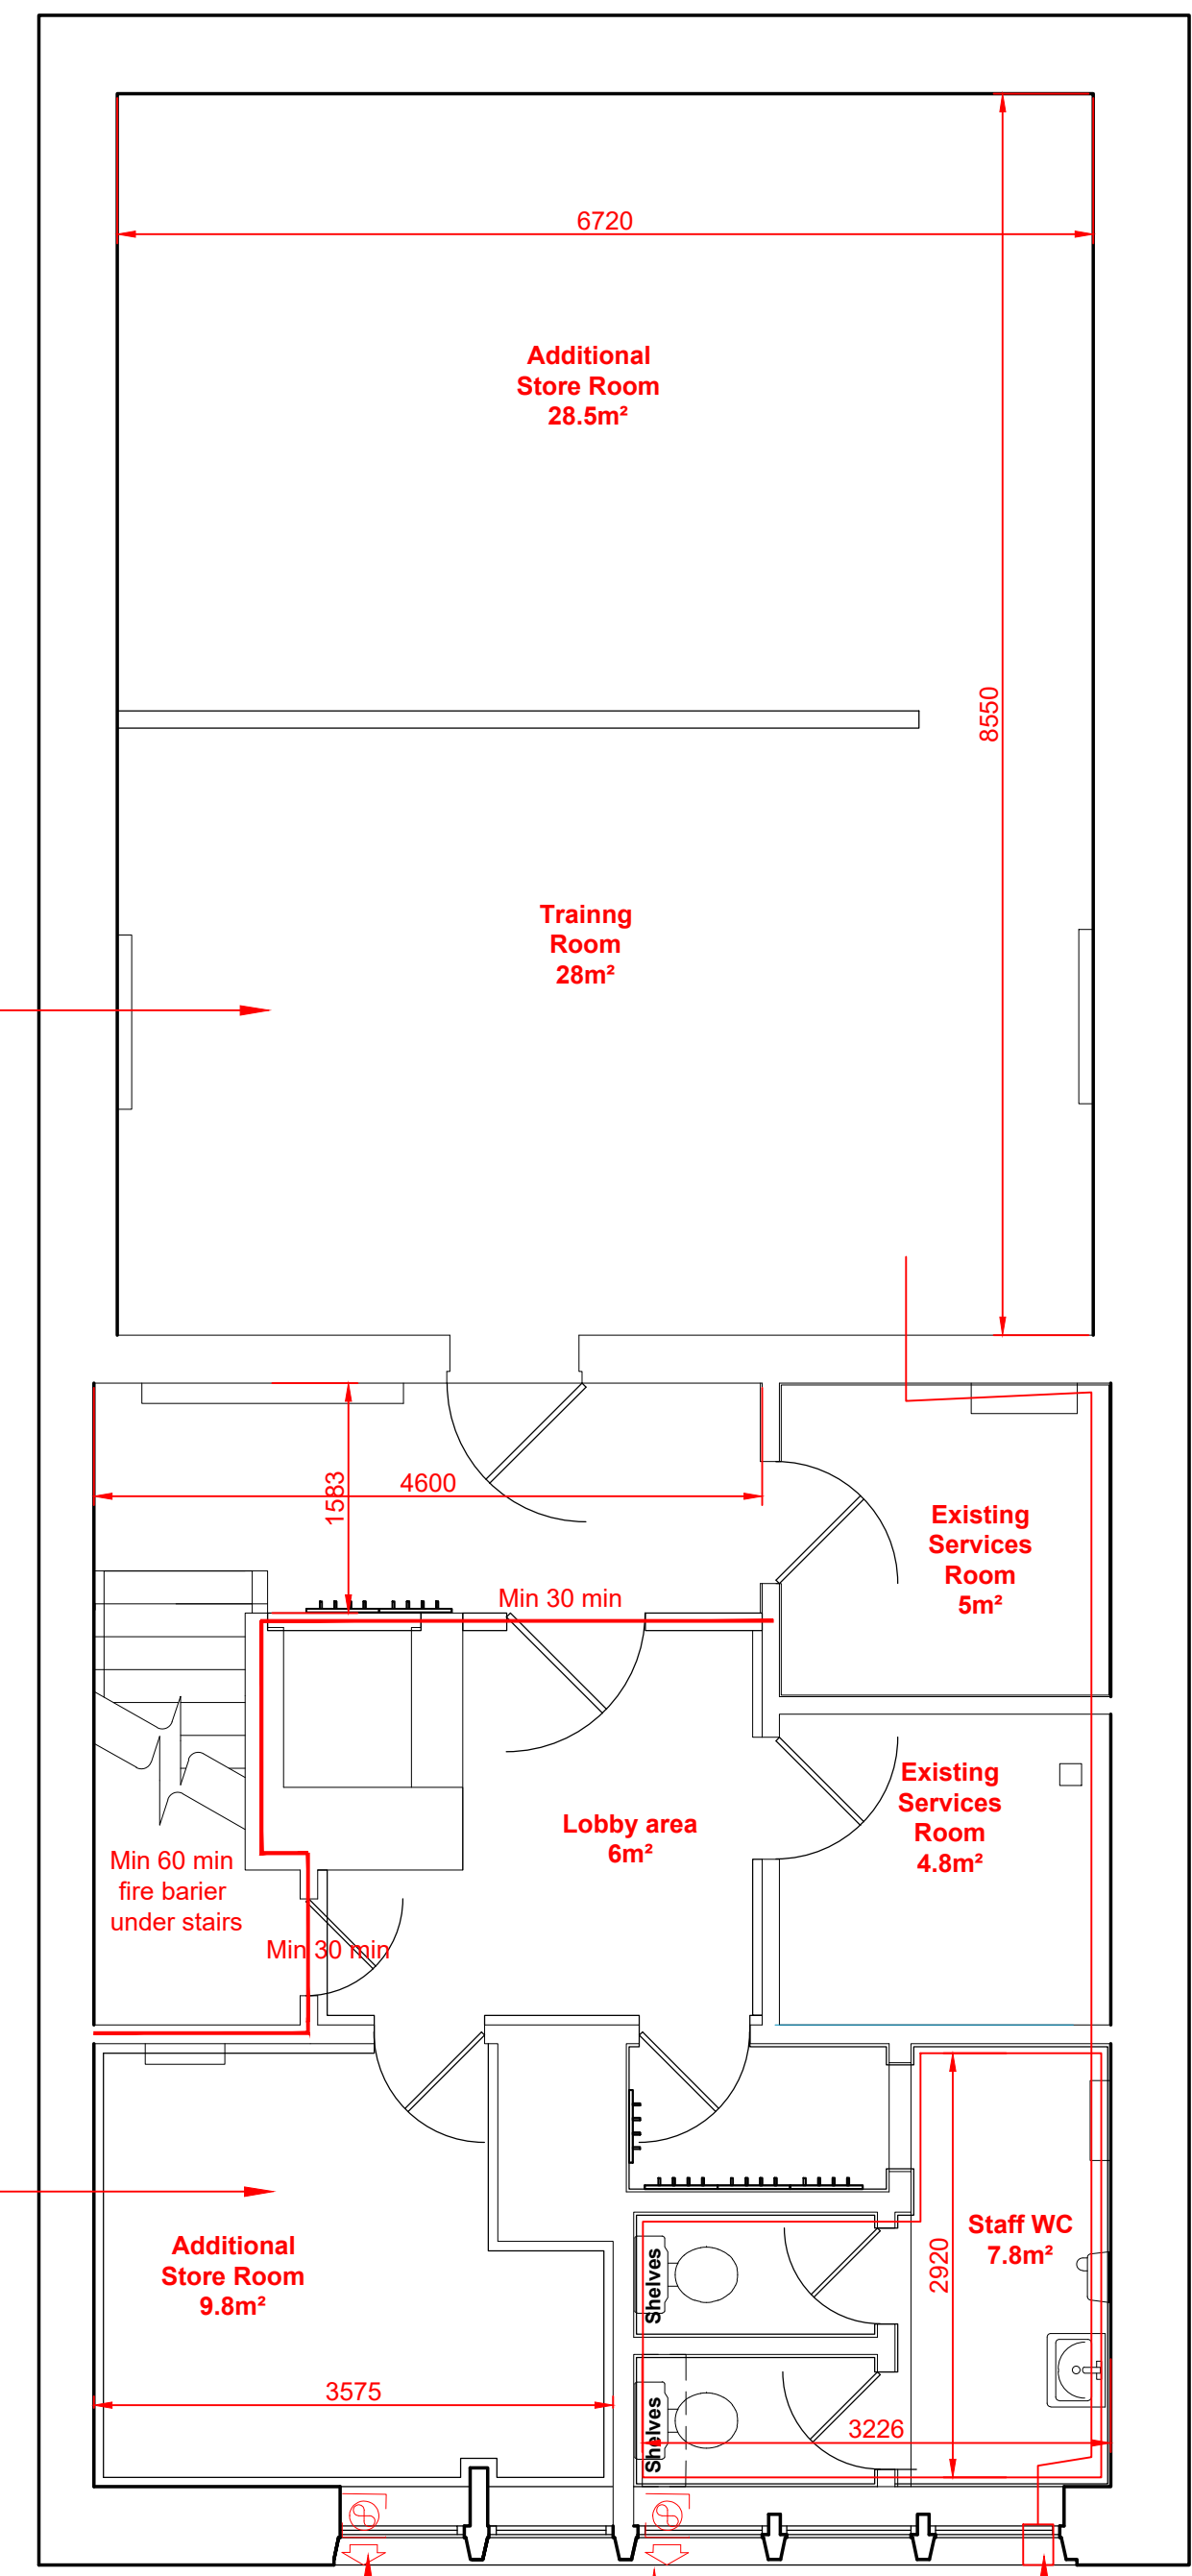

02 - Proposed Feasibility Basement Plan
Scale: 1 : 50

NOTES

- Check all dimensions on site.
- Subject to survey.
- Subject to site inspection.
- Site boundary lines are indicative only.


GF GIA = 117m²
Basement GIA = 113m²

LL to provide fire separation between Basement and GF.
Work to be approved by Building Inspector prior to the start of Domino's fit out works.

Oven Extract and ventilation Air In to the first floor to be taken through the roof as shown on the latest Block Plan and Elevations drawings.

03	05/06/25	HCH	Updated to the planners notes
02	01/05/25	HCH	Drawing update
01	28/04/25	HCH	First Issue
Rev	Date	By	Description

Revision Schedule

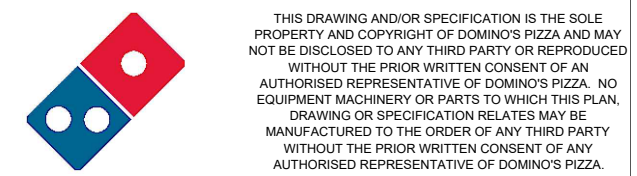

project
Domino's Kirkby
3 St Chad's Drive
Kirkby
L32 8RA

title
Proposed Plans
Ground Floor & Basement

Planning Issue

contract no.	scale
-	1:50 @ A1
client ref.	date
-	-
drawn by	checked by
HCH	-

drawing number	revision
10128-SD-XX-P-A-11001	03
project number-origination-zone-level-type-role-sheet number	



Simons Design Ltd
architects
Newland House, The Point, Weaver Road, Lincoln,
Lincolnshire, LN6 3QN
T: +44 (0) 1522 815 114
E: info@simons-design.co.uk
www.simons-design.co.uk

