


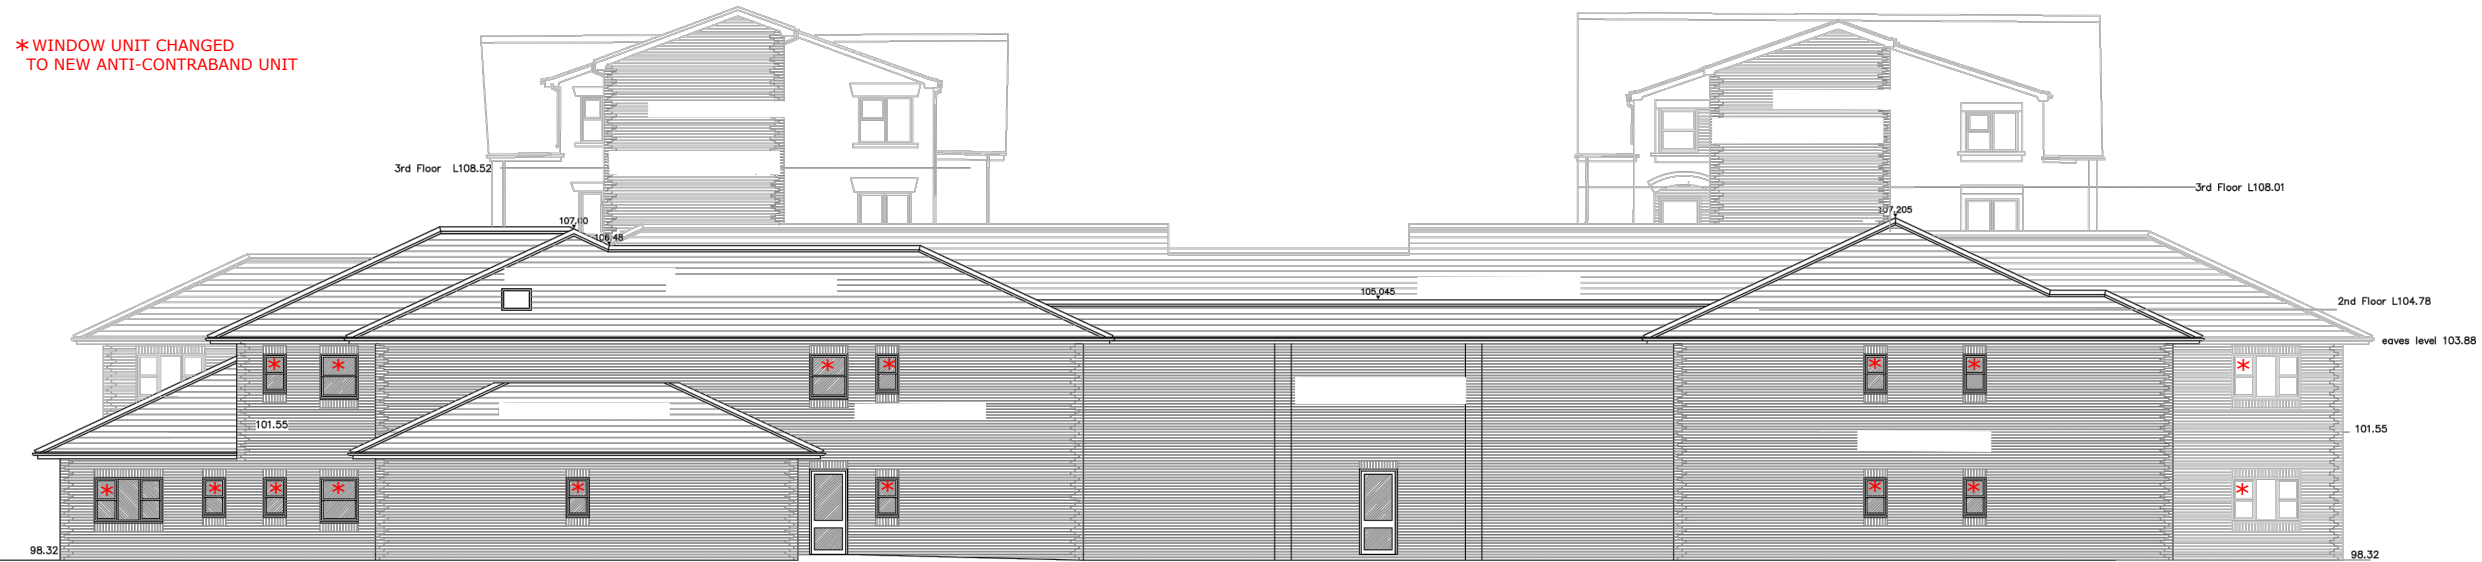

NORTH WEST ELEVATION



SOUTH WEST ELEVATION



CLIENT:
ELYSIUM HEALTHCARE
PROJECT:
VICTORIA GARDENS

DRAWING TITLE:
102 MEASURED ELEVATIONS
PROJECT NO: 21946
DATE: SEP 21
SCALE: 1:200 @ A3

© COPYRIGHT IN THIS DRAWING IS VESTED IN SHWILKINSON
ARCHITECT & DESIGNER

NOTES: DO NOT SCALE, USE FIGURED DIMENSIONS ONLY. ALL DIMENSIONS TO BE VERIFIED ON SITE
PRIOR TO THE COMMENCEMENT OF ANY WORK OR THE PRODUCTION OF ANY SHOP DRAWING.
ALL DISCREPANCIES TO BE REPORTED TO THE ARCHITECT.

SHWILKINSON
ARCHITECTS LIMITED

WEBSITE: WWW.SHWILKINSON.CO.UK
EMAIL: SCOTT@SHWILKINSON.CO.UK
TELEPHONE: 07809 373 066

WEBSITE: 9 CHAPEL STREET,
HORWICH, BOLTON,
BL6 6BW

