




NORTH EAST ELEVATION

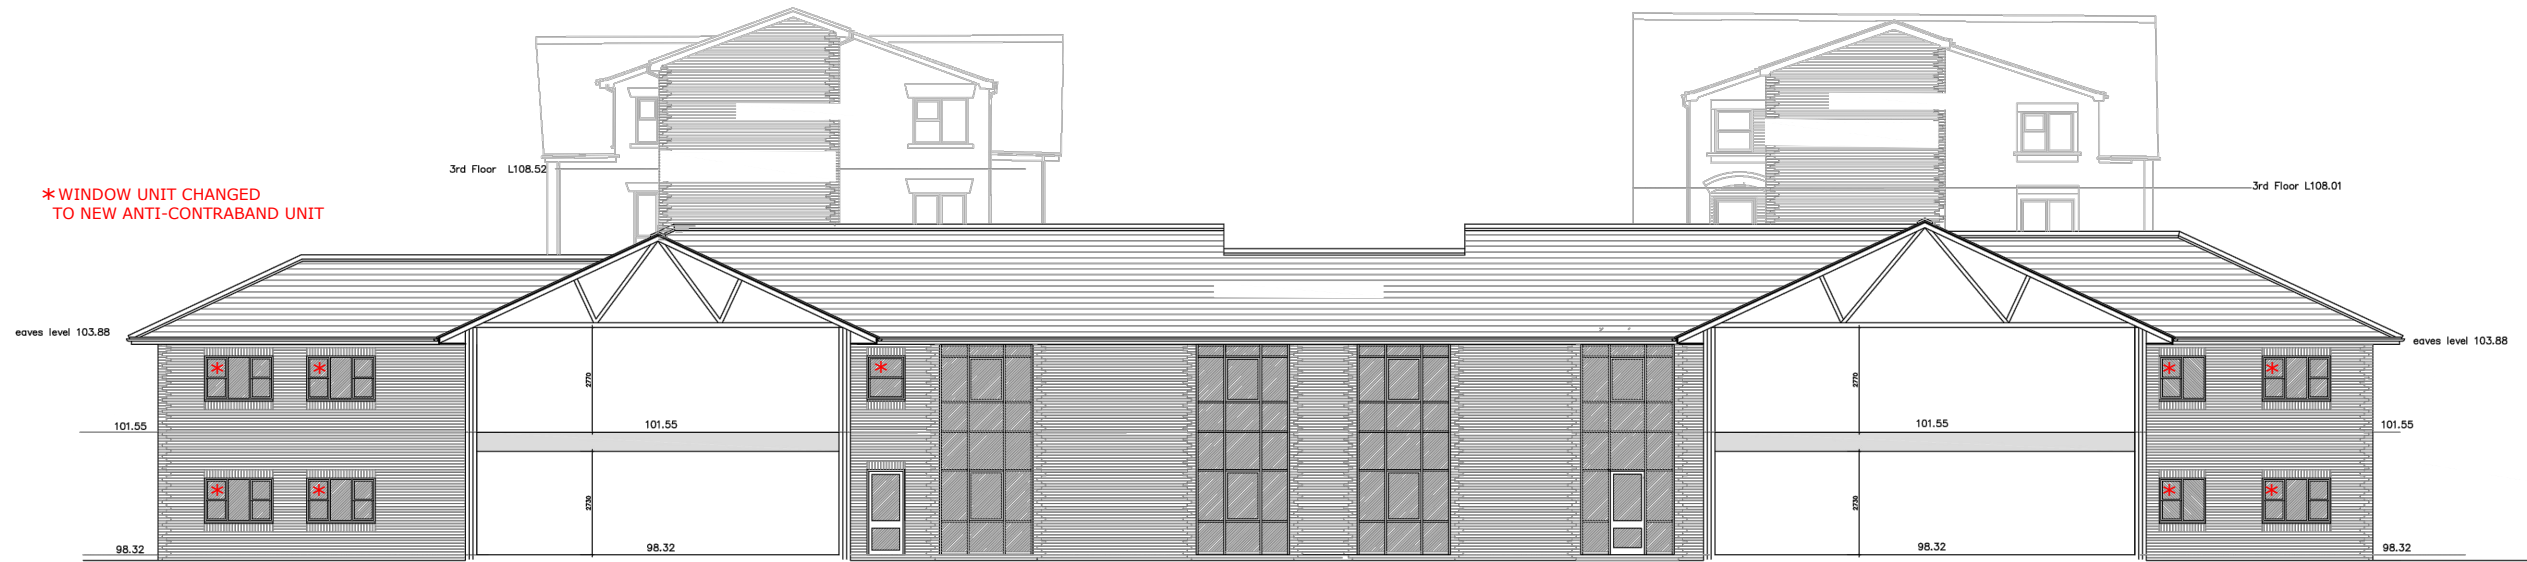

NORTH WEST ELEVATION (COURTYARD)



SOUTH EAST ELEVATION (COURTYARD)



CLIENT:
ELYSIUM HEALTHCARE
PROJECT:
VICTORIA GARDENS

DRAWING TITLE:
103 MEASURED ELEVATIONS
PROJECT NO: **21946** DATE: **SEP 21** SCALE: **1:200 @ A3**

© COPYRIGHT IN THIS DRAWING IS VESTED IN SHWILKINSON
ARCHITECT & DESIGNER

NOTES: DO NOT SCALE, USE FIGURED DIMENSIONS ONLY. ALL DIMENSIONS TO BE VERIFIED ON SITE
PRIOR TO THE COMMENCEMENT OF ANY WORK OR THE PRODUCTION OF ANY SHOP DRAWING.
ALL DISCREPANCIES TO BE REPORTED TO THE ARCHITECT.

SHWILKINSON
ARCHITECTS LIMITED

WEBSITE: WWW.SHWILKINSON.CO.UK WEBSITE: 9 CHAPEL STREET,
EMAIL: SCOTT@SHWILKINSON.CO.UK HORWICH, BOLTON,
TELEPHONE: 07809 373 066 BL6 6BW

